




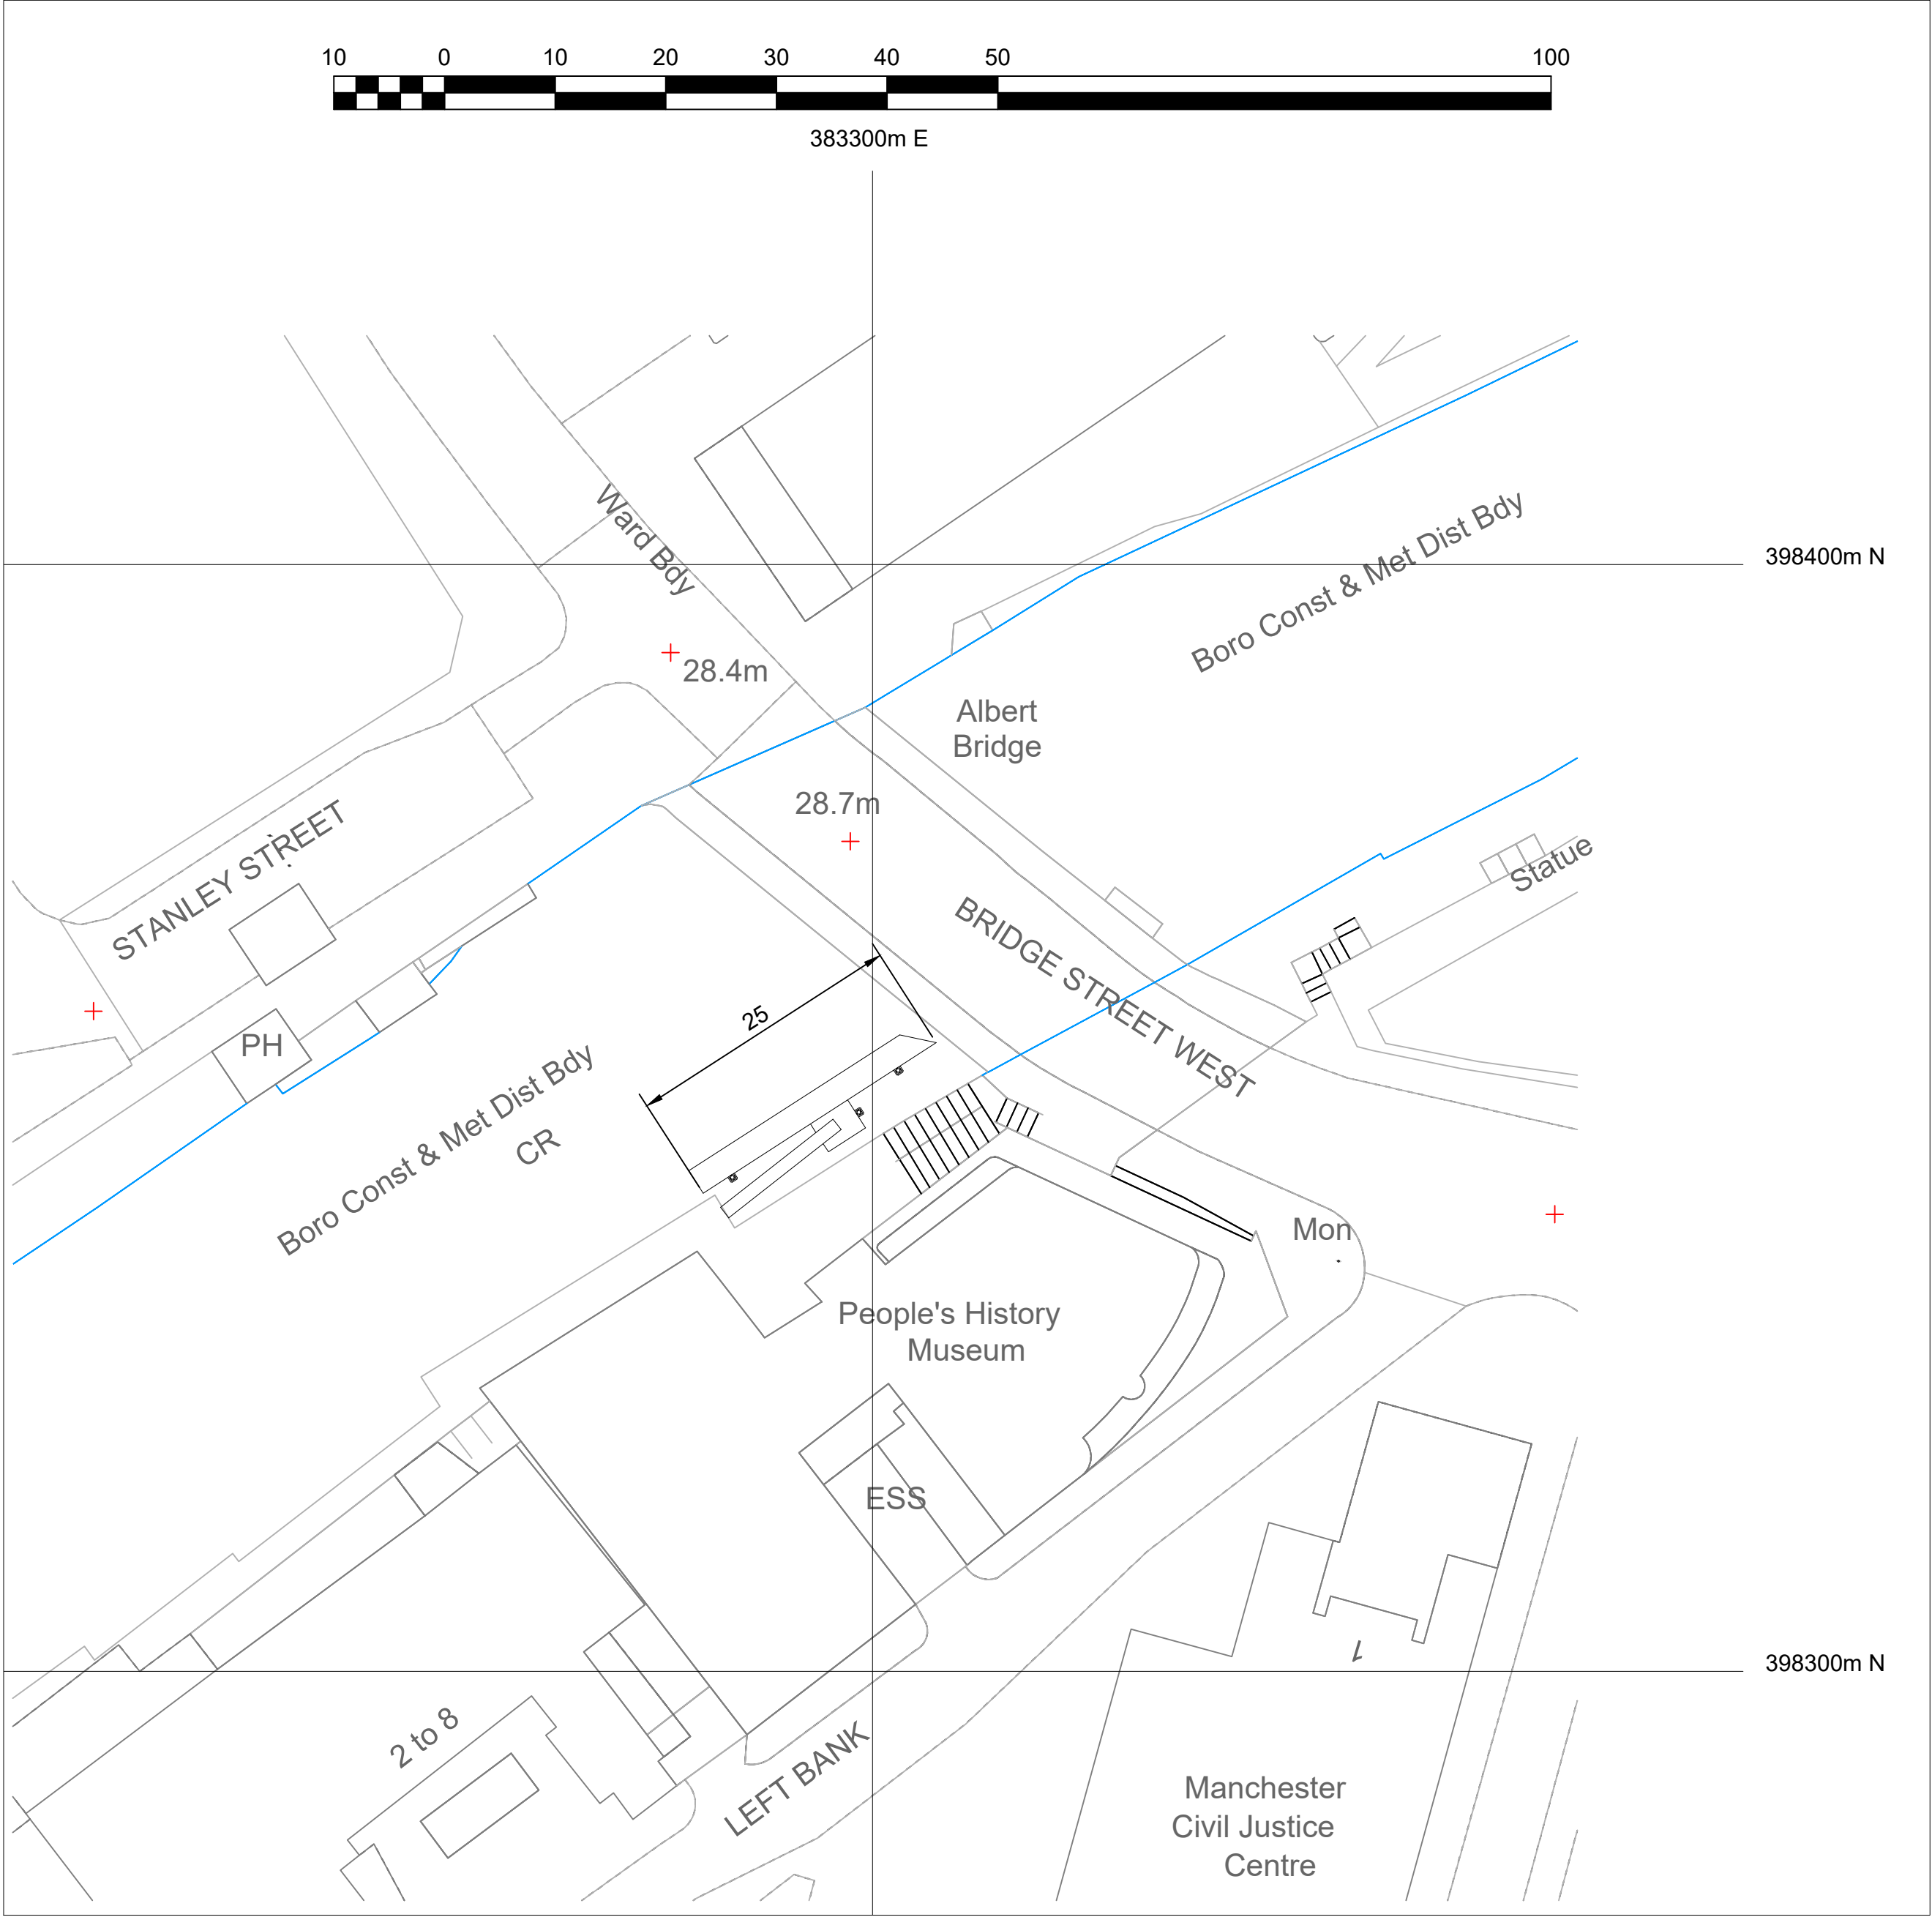

SITE PLAN
SCALE 1:500

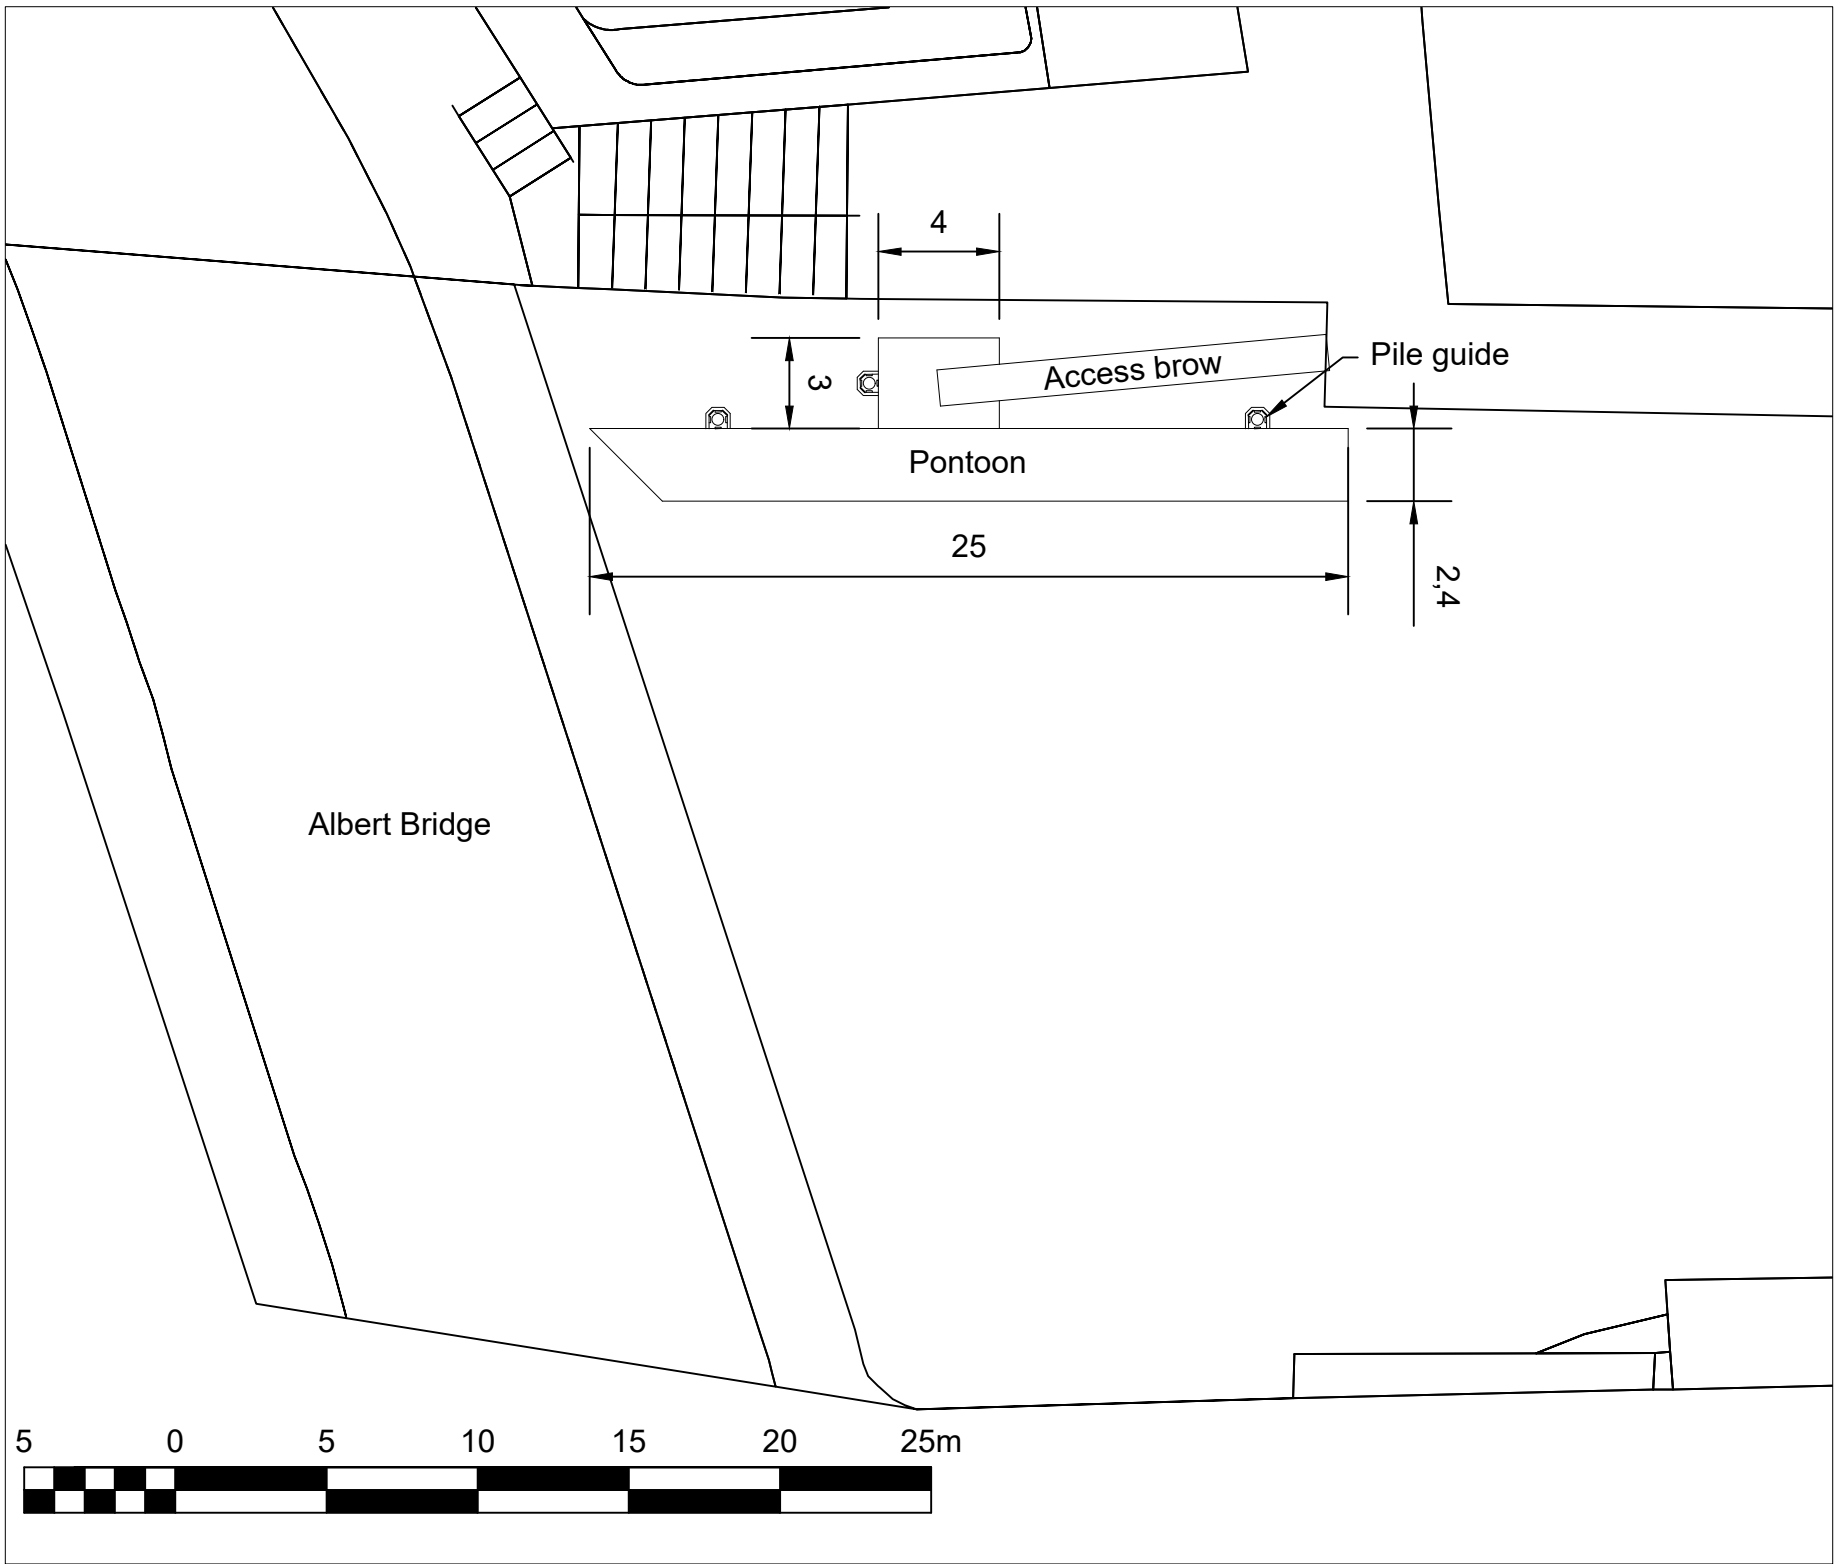

DETAIL PLAN
SCALE 1:250

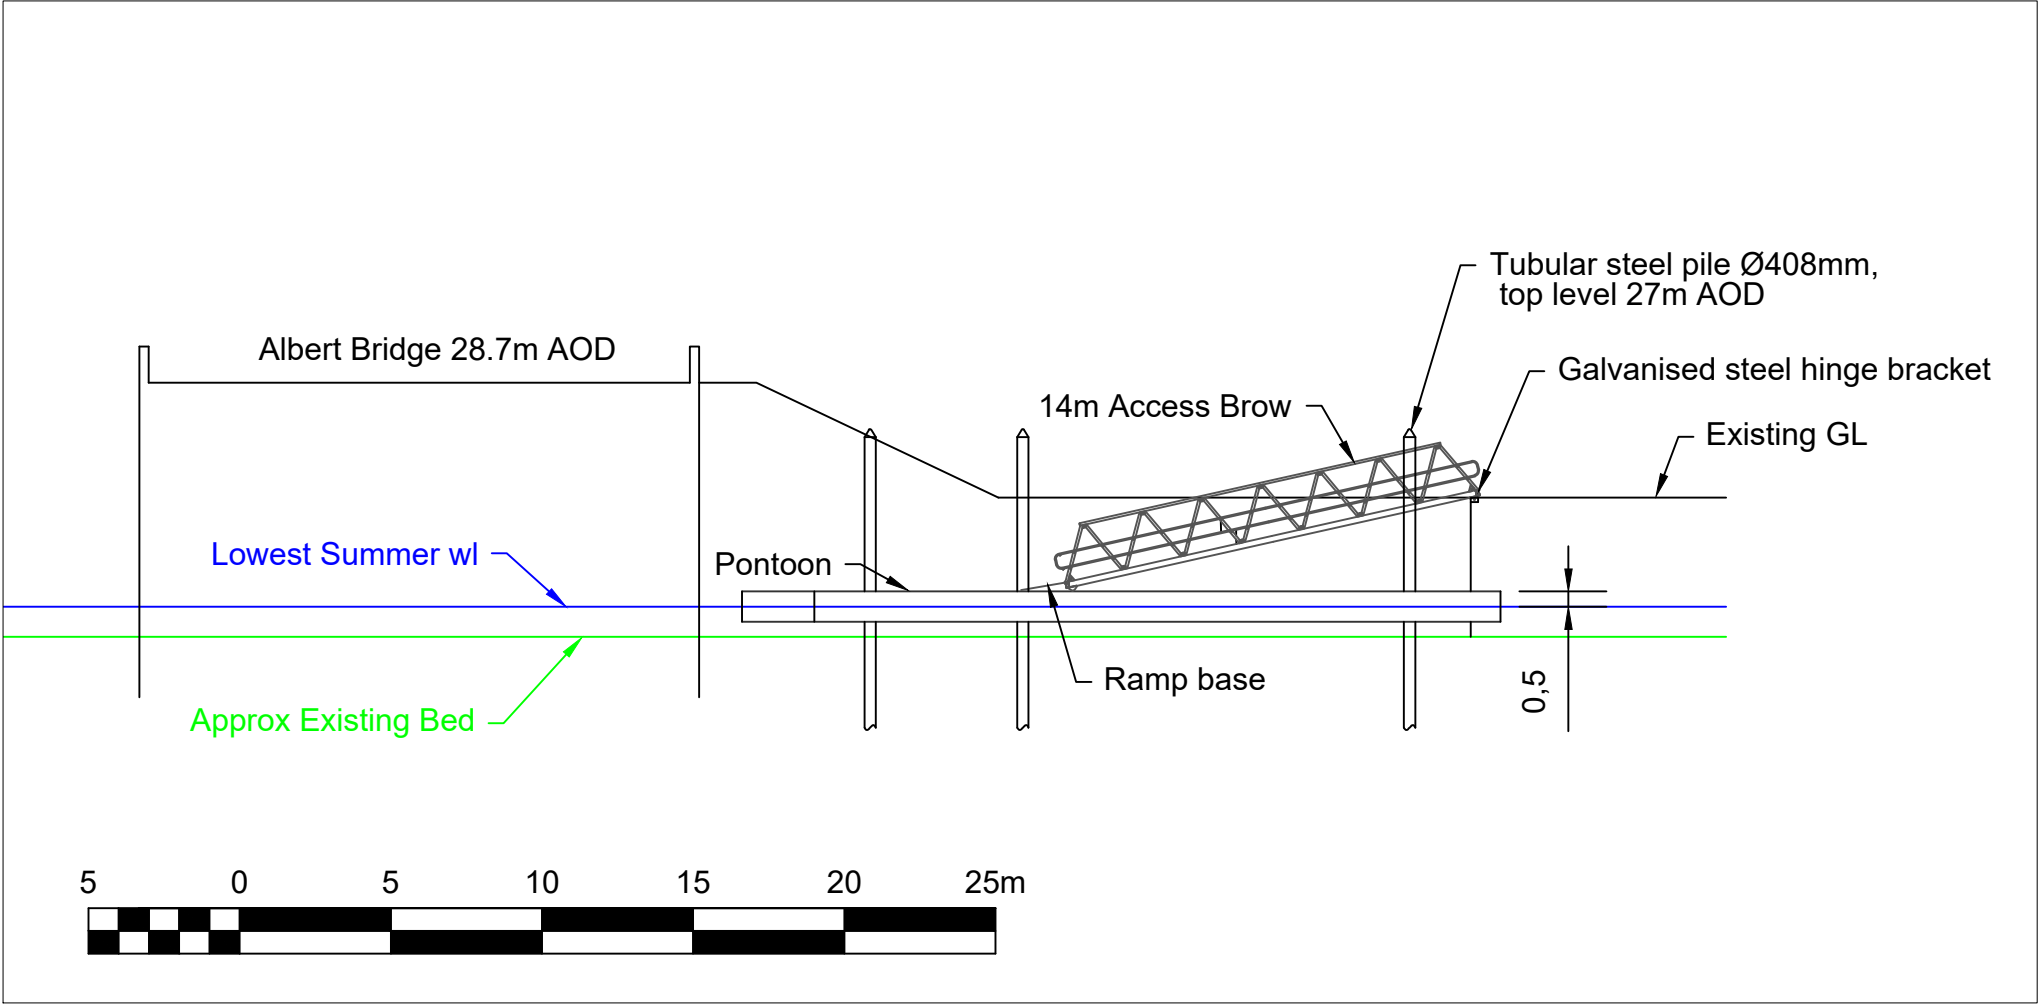

DETAIL ELEVATION
SCALE 1:250

NOTES

- Grid shown is OS National Grid
- Background data from OS Data © Crown Copyright and database rights 2022 OS 100047474
- Pontoon details provided by Client

Original LTS print only with Red Stamp

06/06/22 First issue

Date Issue

LYMINGTON TECHNICAL
SERVICES LTD

CLIENT
Irwell & Mersey Packet Co Ltd

SITE
ALBERT BRIDGE MANCHESTER

TITLE
PROPOSED PONTOON
& ACCESS BROW

SCALE AS SHOWN @ A1

DRAWN
P. Tosswell

DATE
May 2022

DRG No 10908/1