



Notes :
1. This drawing should not be scaled, figured dimensions only to be taken
2. should any discrepancies be found with this drawing, please inform this office.
3. Copyright of this drawing is owned by JM Architects.

Structural information indicative only. To be confirmed by Structural Engineer.

 

Dimensions to be site checked

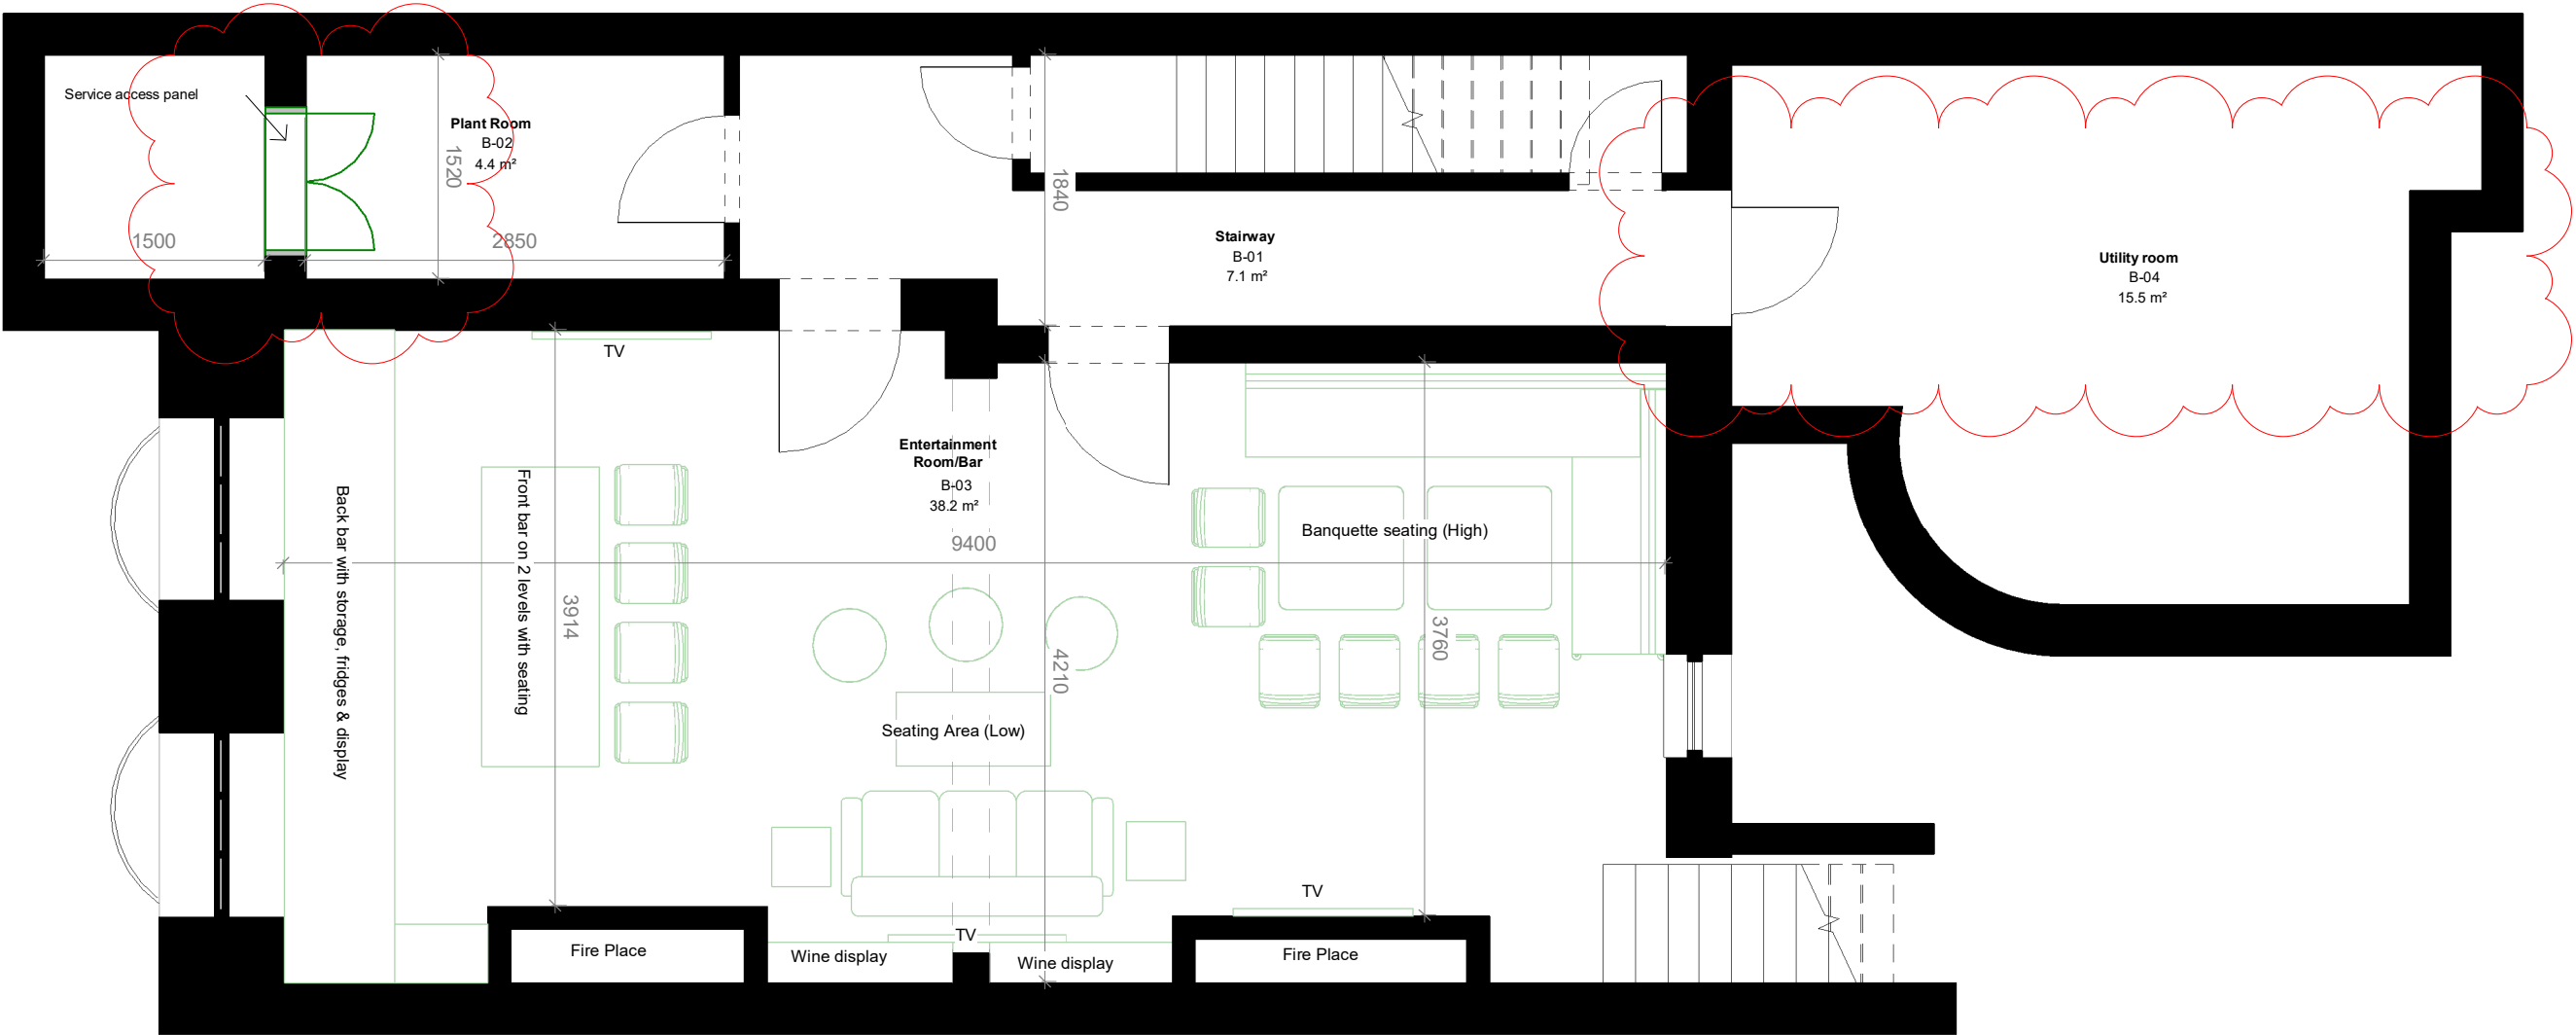

P07	Plans revised to suit client changes	2022.05.18	OV	APR
P06	Notes added/updated to suit revised layouts.	2022.02.25	OV	APR
P05	Existing elements to be retained	2022.01.18	OV	APR
P04	Issued for information	2021.09.09	PW	AR
P03	Issued for comments	2021.07.01	EH	AR
P02	Floor plans amended	2021.03.08	PW	AR
P01	Issued for information	2021.03.08	PW	AR
REV.	DESCRIPTION	DATE	DRN BY	CKD BY

Project	17 St. John Street
Title	Proposed Basement Plan
Client	Zerum

Purpose : For comments				Scale : 1 : 50@A3		JMA Project Number : 6849		
Drawing Number								
Project - Originator - Volume - Level - Type - Role - Class - Number							Status	Revision
6849 -JMA- 01 -B1 -DR- A- 00 -0020							S2	P07

jmarchitects

3a, 54 Princess Street
Manchester
M1 6HS

0161 200 6300

man@jmachitects.net
www.jmachitects.net