
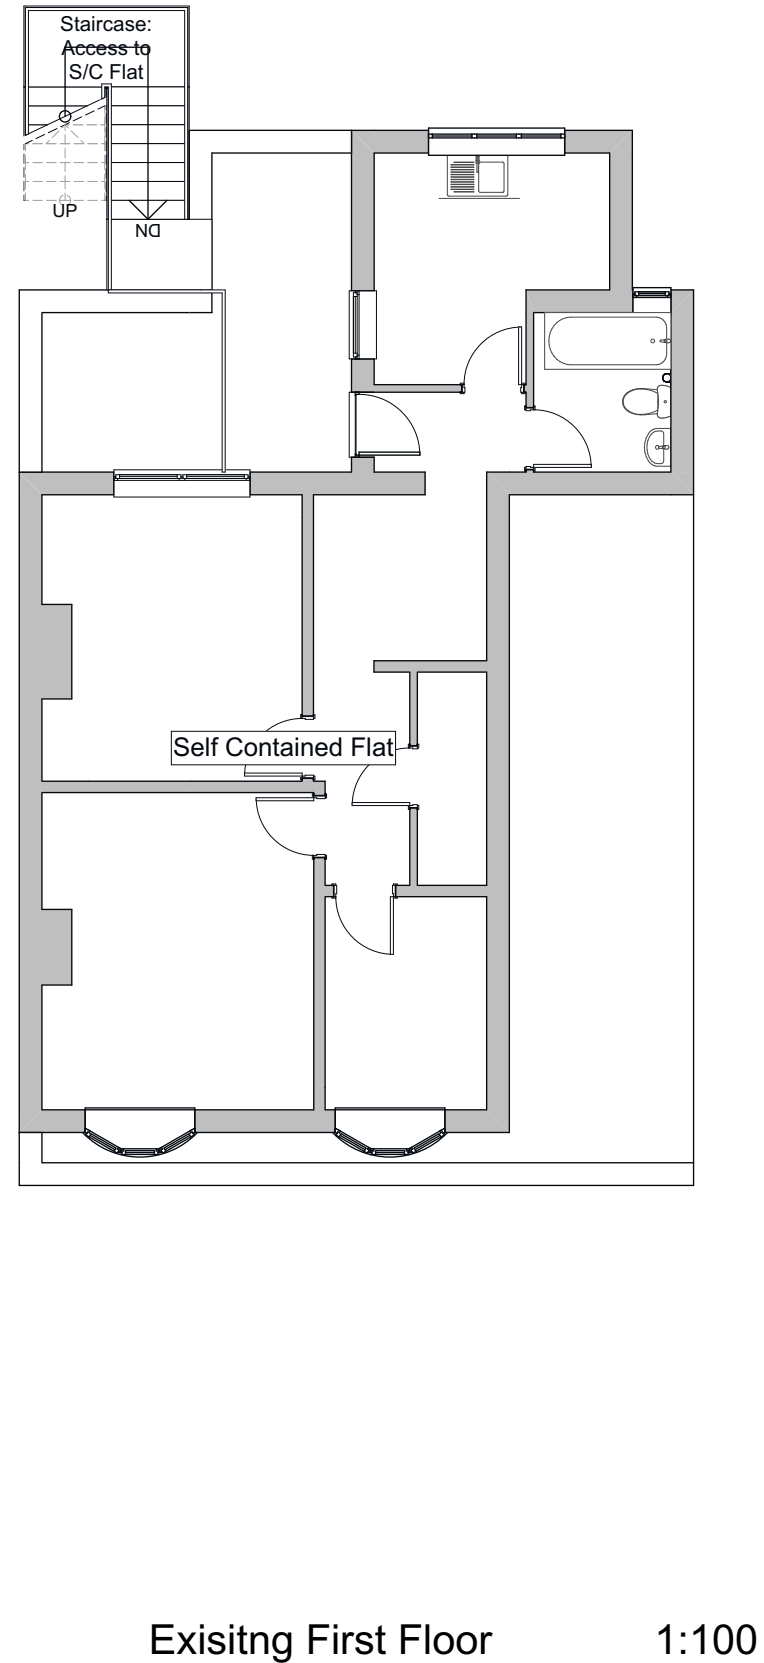


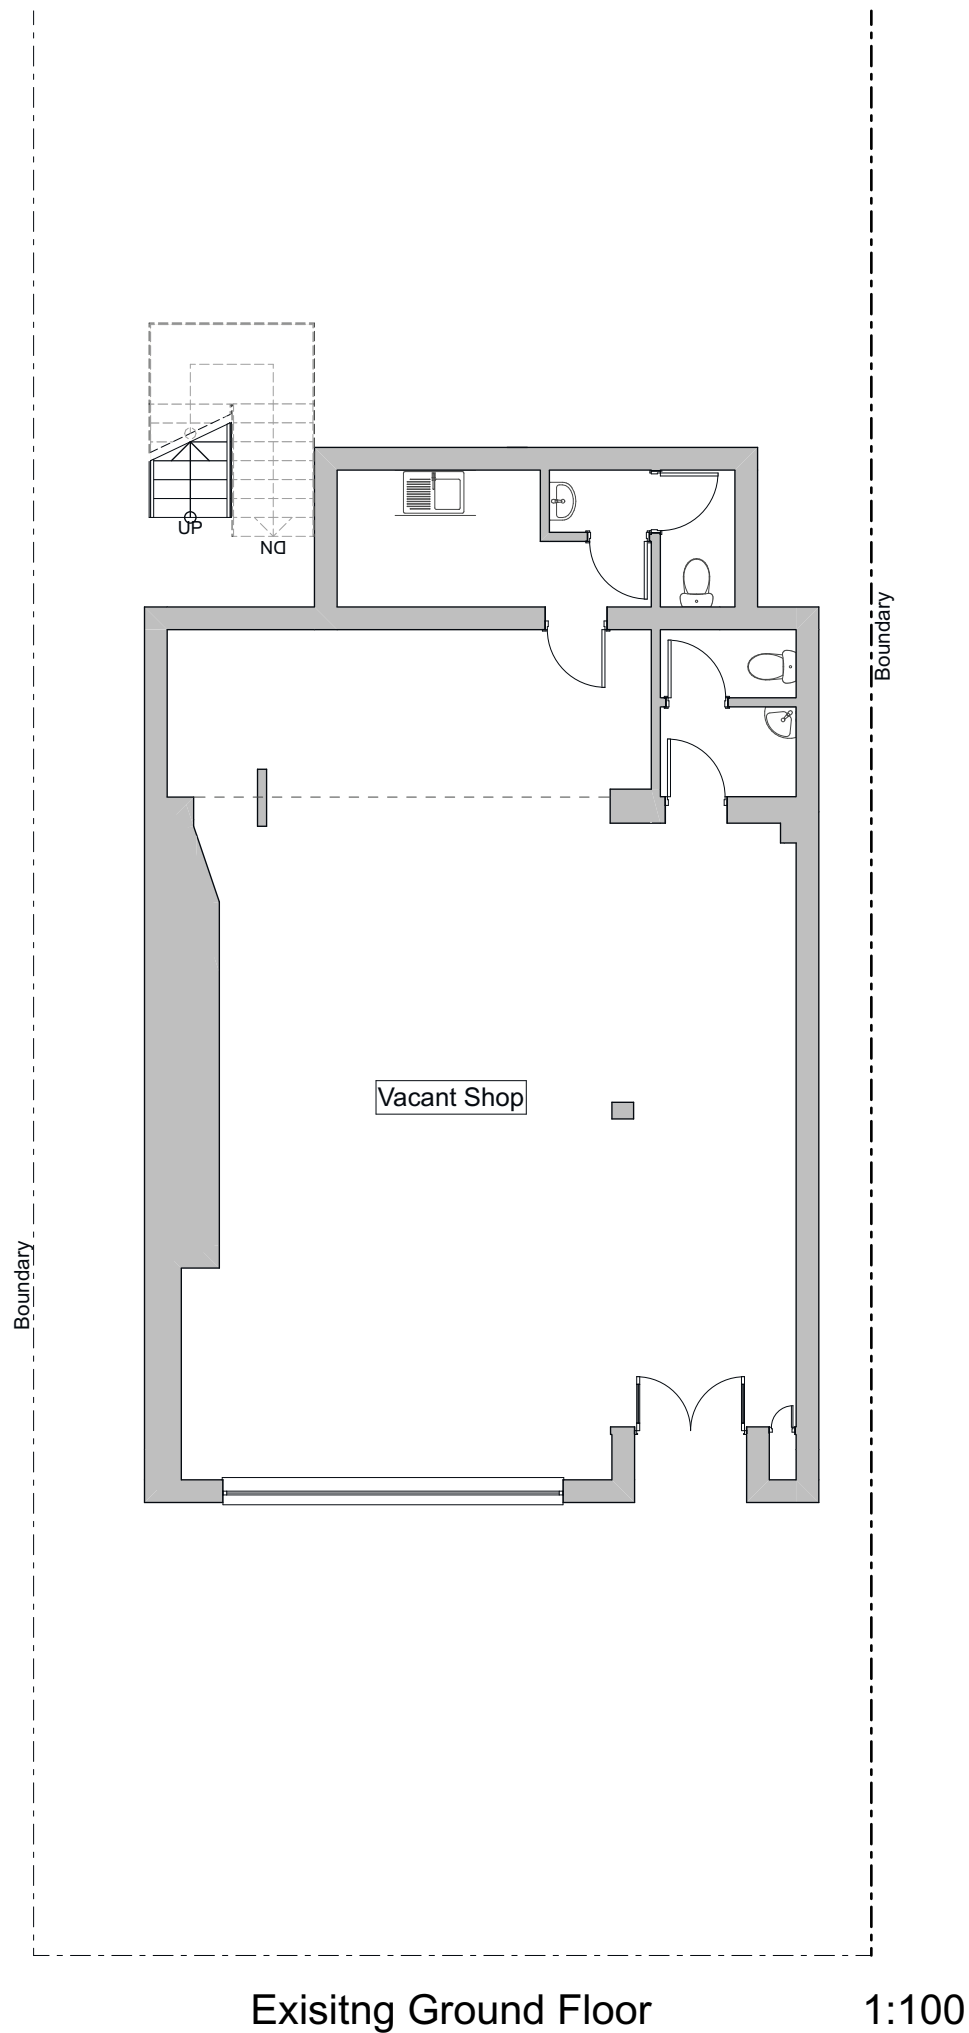

GOODCHILD DESIGN PARTNERSHIP

0161 850 8586
07764 772 622

goodchild.design@icloud.com

132-134 Great Ancoats St
Manchester M4 6DE

The Contractor is responsible for checking and confirming dimensions at the job site. Goodchild Design Partnership will not be responsible for construction means, methods, techniques, sequences, or procedures, or for safety precautions and programs in connection with the project.

DO NOT SCALE FROM THIS DRAWING

NOT FOR CONSTRUCTION - FOR ASSESSMENT BY THE PLANNING AUTHORITY ONLY

Waze Ltd

14 Broadway
Manchester M40 3LN

Change of Use to Restaurant

Rev:

Rev	ChID	Change Name	Date
A	LPA	Canopy deleted	20/06/22

Project Status:

Feasibility	Detailed Design
Design	Construction
Planning	As Built

Scale:

As indicated @ A3


Sheet: 1.01

Existing Floor Plans

N1319

Printed: 20/06/2022

This drawing and the design shown remain the COPYRIGHT of Goodchild Design Partnership © no copy or alteration to the drawing may be made without our prior written authorisation.

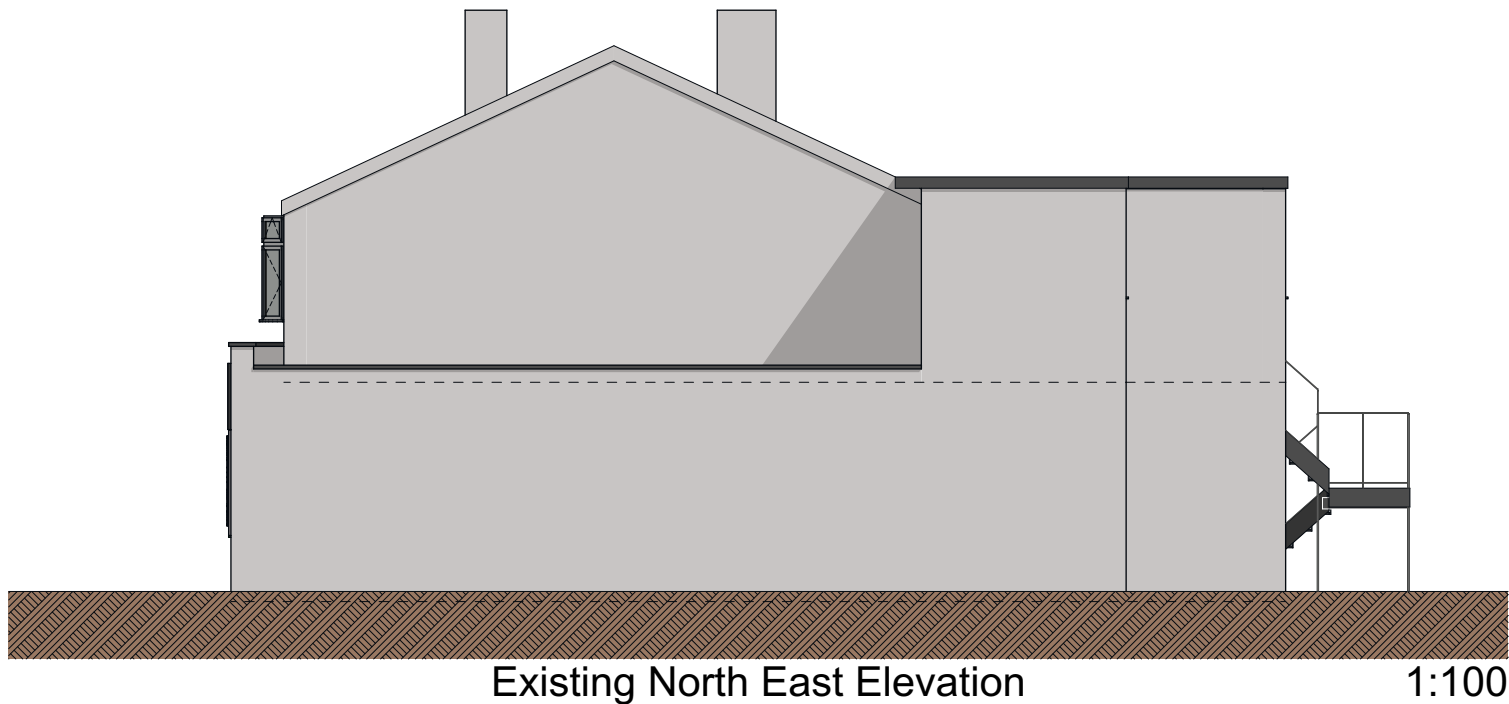

GOODCHILD DESIGN PARTNERSHIP

0161 850 8586
07764 772 622

goodchild.design@icloud.com

132-134 Great Ancoats St
Manchester M4 6DE

The Contractor is responsible for checking and confirming dimensions at the job site. Goodchild Design Partnership will not be responsible for construction means, methods, techniques, sequences, or procedures, or for safety precautions and programs in connection with the project.

DO NOT SCALE FROM THIS DRAWING

NOT FOR CONSTRUCTION - FOR ASSESSMENT BY THE PLANNING AUTHORITY ONLY

Waze Ltd

14 Broadway
Manchester M40 3LN

Change of Use to Restaurant

Rev:

Rev	ChID	Change Name	Date												
A	LPA	Canopy deleted	20/06/22												

Project Status:

Feasibility	Detailed Design
Design	Construction
Planning	As Built

Scale:

As indicated @ A3



Sheet: 1.02

Existing Elevations

N1319

Printed: 20/06/2022

This drawing and the design shown remain the COPYRIGHT of Goodchild Design Partnership © no copy or alteration to the drawing may be made without our prior written authorisation.

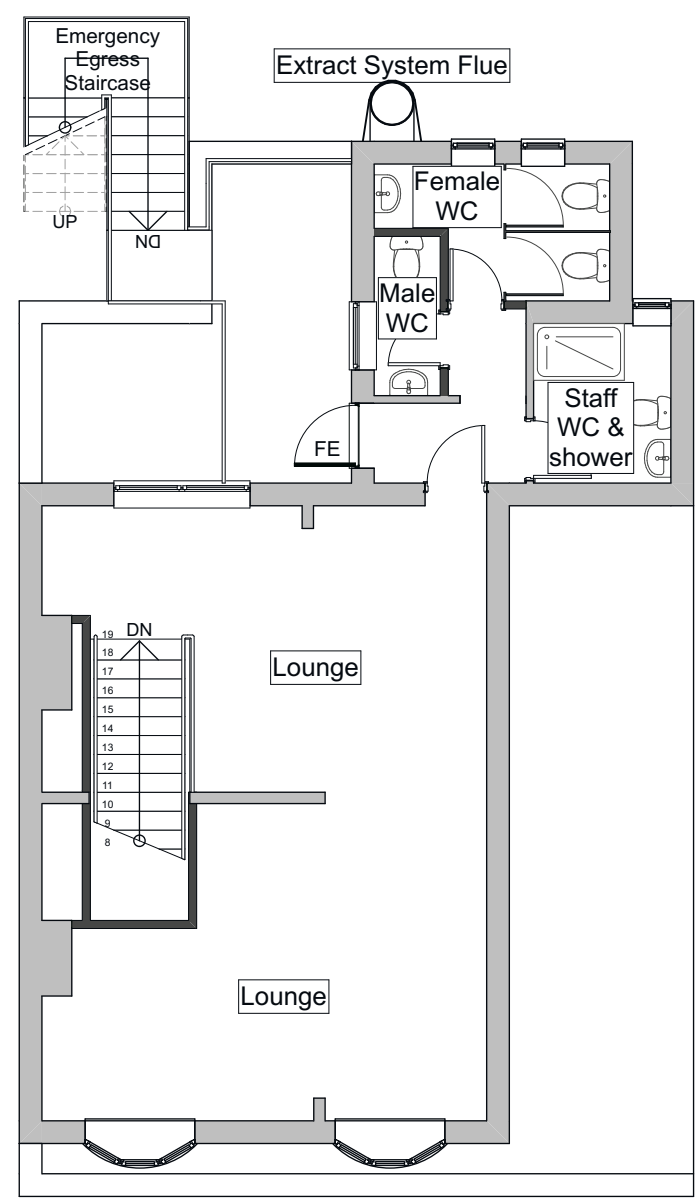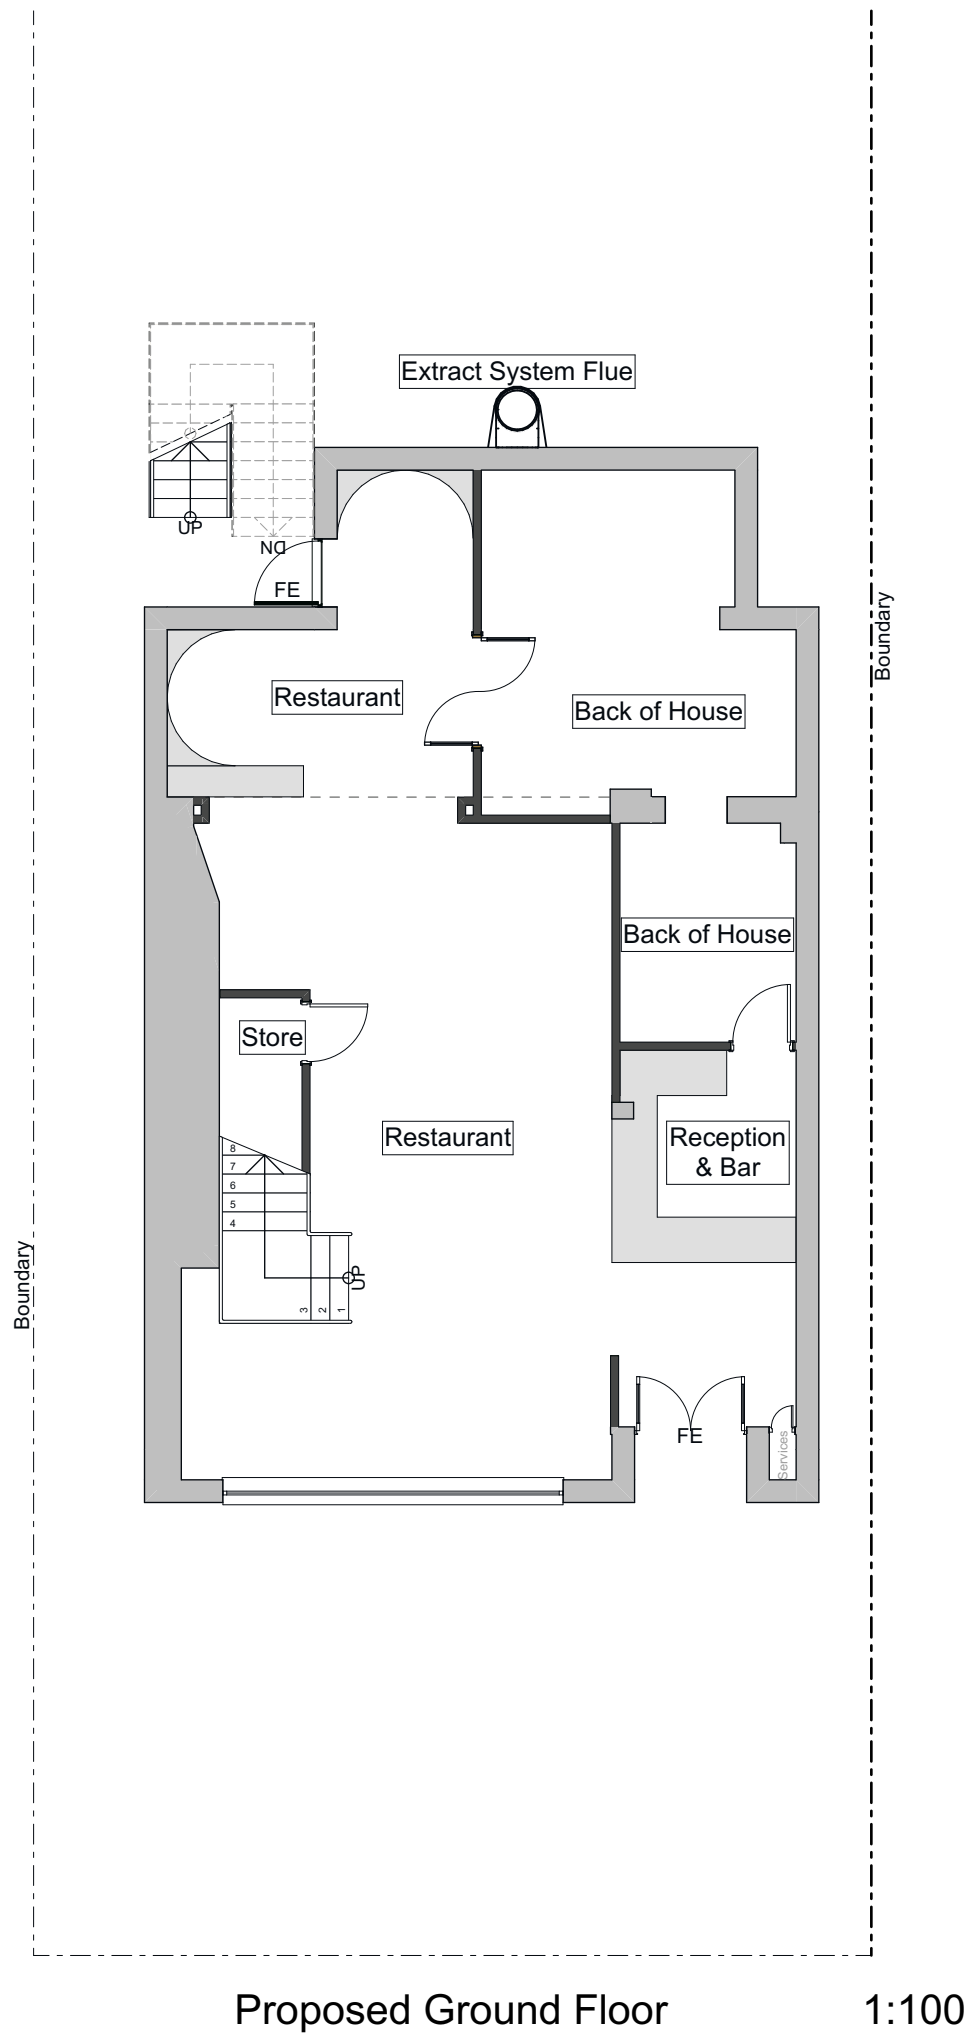

GOODCHILD DESIGN PARTNERSHIP
 0161 850 8586
 07764 772 622
 goodchild.design@icloud.com
 132-134 Great Ancoats St
 Manchester M4 6DE

The Contractor is responsible for checking and confirming dimensions at the job site. Goodchild Design Partnership will not be responsible for construction means, methods, techniques, sequences, or procedures, or for safety precautions and programs in connection with the project.

DO NOT SCALE FROM THIS DRAWING

NOT FOR CONSTRUCTION - FOR ASSESSMENT BY THE PLANNING AUTHORITY ONLY

Waze Ltd

**14 Broadway
Manchester M40 3LN**

Change of Use to Restaurant

Rev:	
ChID	Rev
LPA	A

Date	Change Name
20/06/22	Canopy deleted

Project Status:

Feasibility	Detailed Design
Design	Construction
Planning	As Built


Scale: As indicated @ A3

Sheet: 2.01

Proposed Floor Plans

N1319
 Printed: 20/06/2022

This drawing and the design shown remain the COPYRIGHT of Goodchild Design Partnership © no copy or alteration to the drawing may be made without our prior written authorisation.

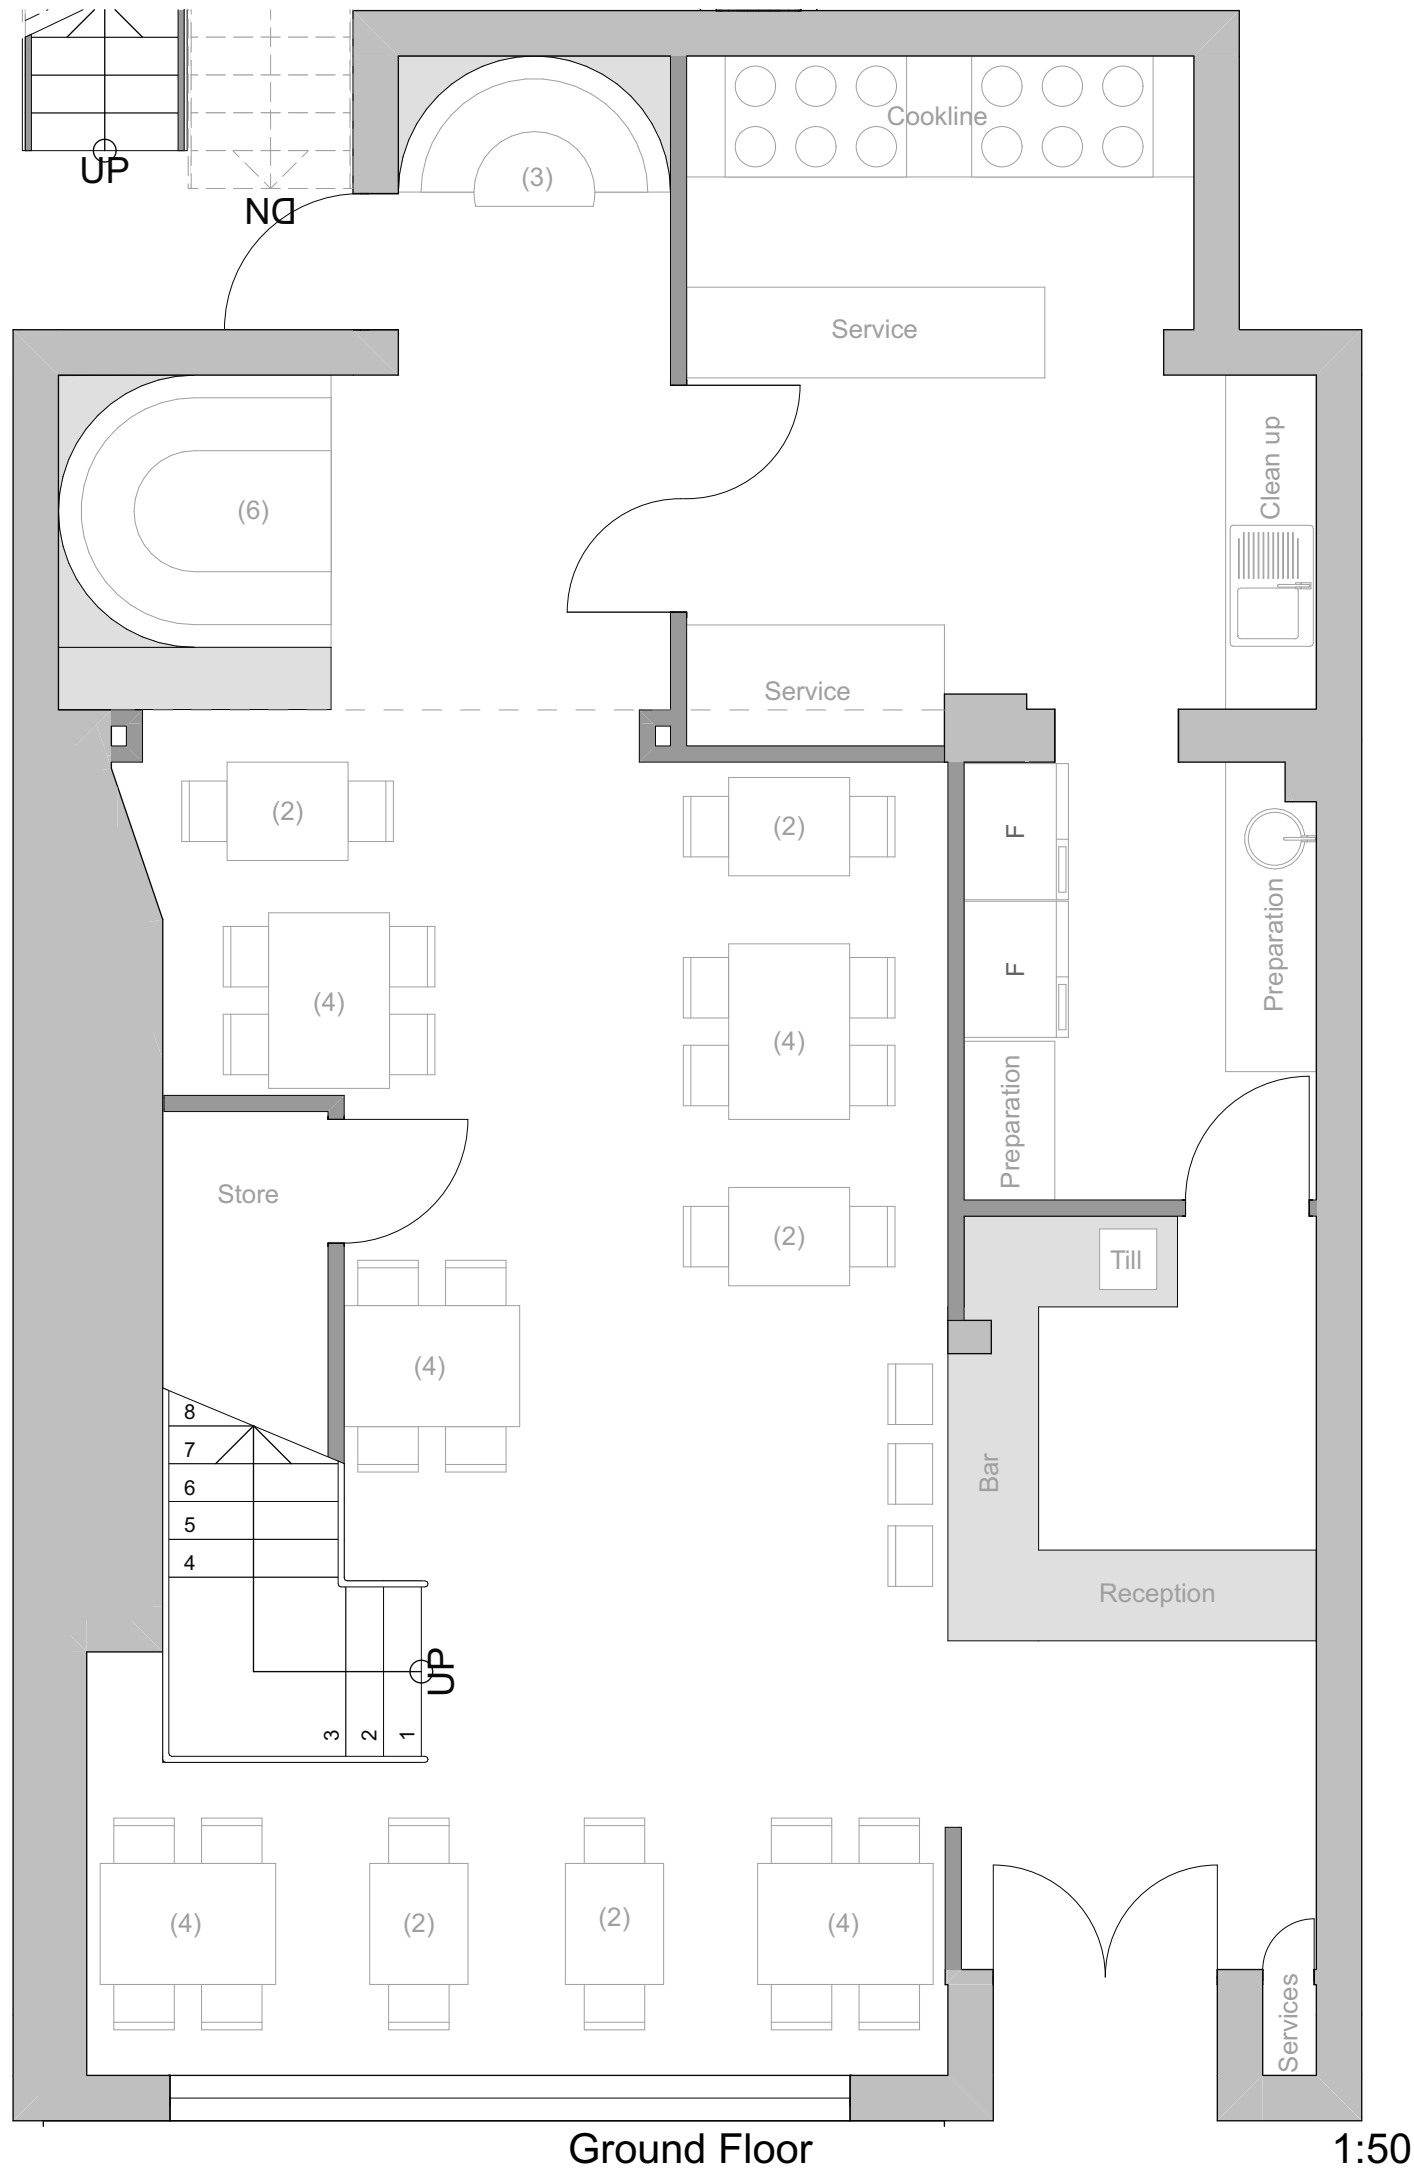

GOODCHILD DESIGN
PARTNERSHIP

0161 850 8586
07764 772 622

goodchild.design@icloud.com

132-134 Great Ancoats St
Manchester M4 6DE

The Contractor is responsible for checking and confirming dimensions at the job site. Goodchild Design Partnership will not be responsible for construction means, methods, techniques, sequences, or procedures, or for safety precautions and programs in connection with the project.
DO NOT SCALE FROM THIS DRAWING

NOT FOR CONSTRUCTION - FOR ASSESSMENT BY THE PLANNING AUTHORITY ONLY

Waze Ltd

14 Broadway
Manchester M40 3LN

Change of Use to Restaurant

Rev	Rev	ChID	Change Name	Date															
		LPA	Canopy deleted	20/06/22															

Project Status:

Feasibility	Detailed Design
Design	Construction
Planning	As Built

Scale:

As indicated @ A3

Sheet: 2.02

Proposed Schematic Floor Plan

N1319

Printed: 20/06/2022

This drawing and the design shown remain the COPYRIGHT of Goodchild Design Partnership © no copy or alteration to the drawing may be made without our prior written authorisation.

