
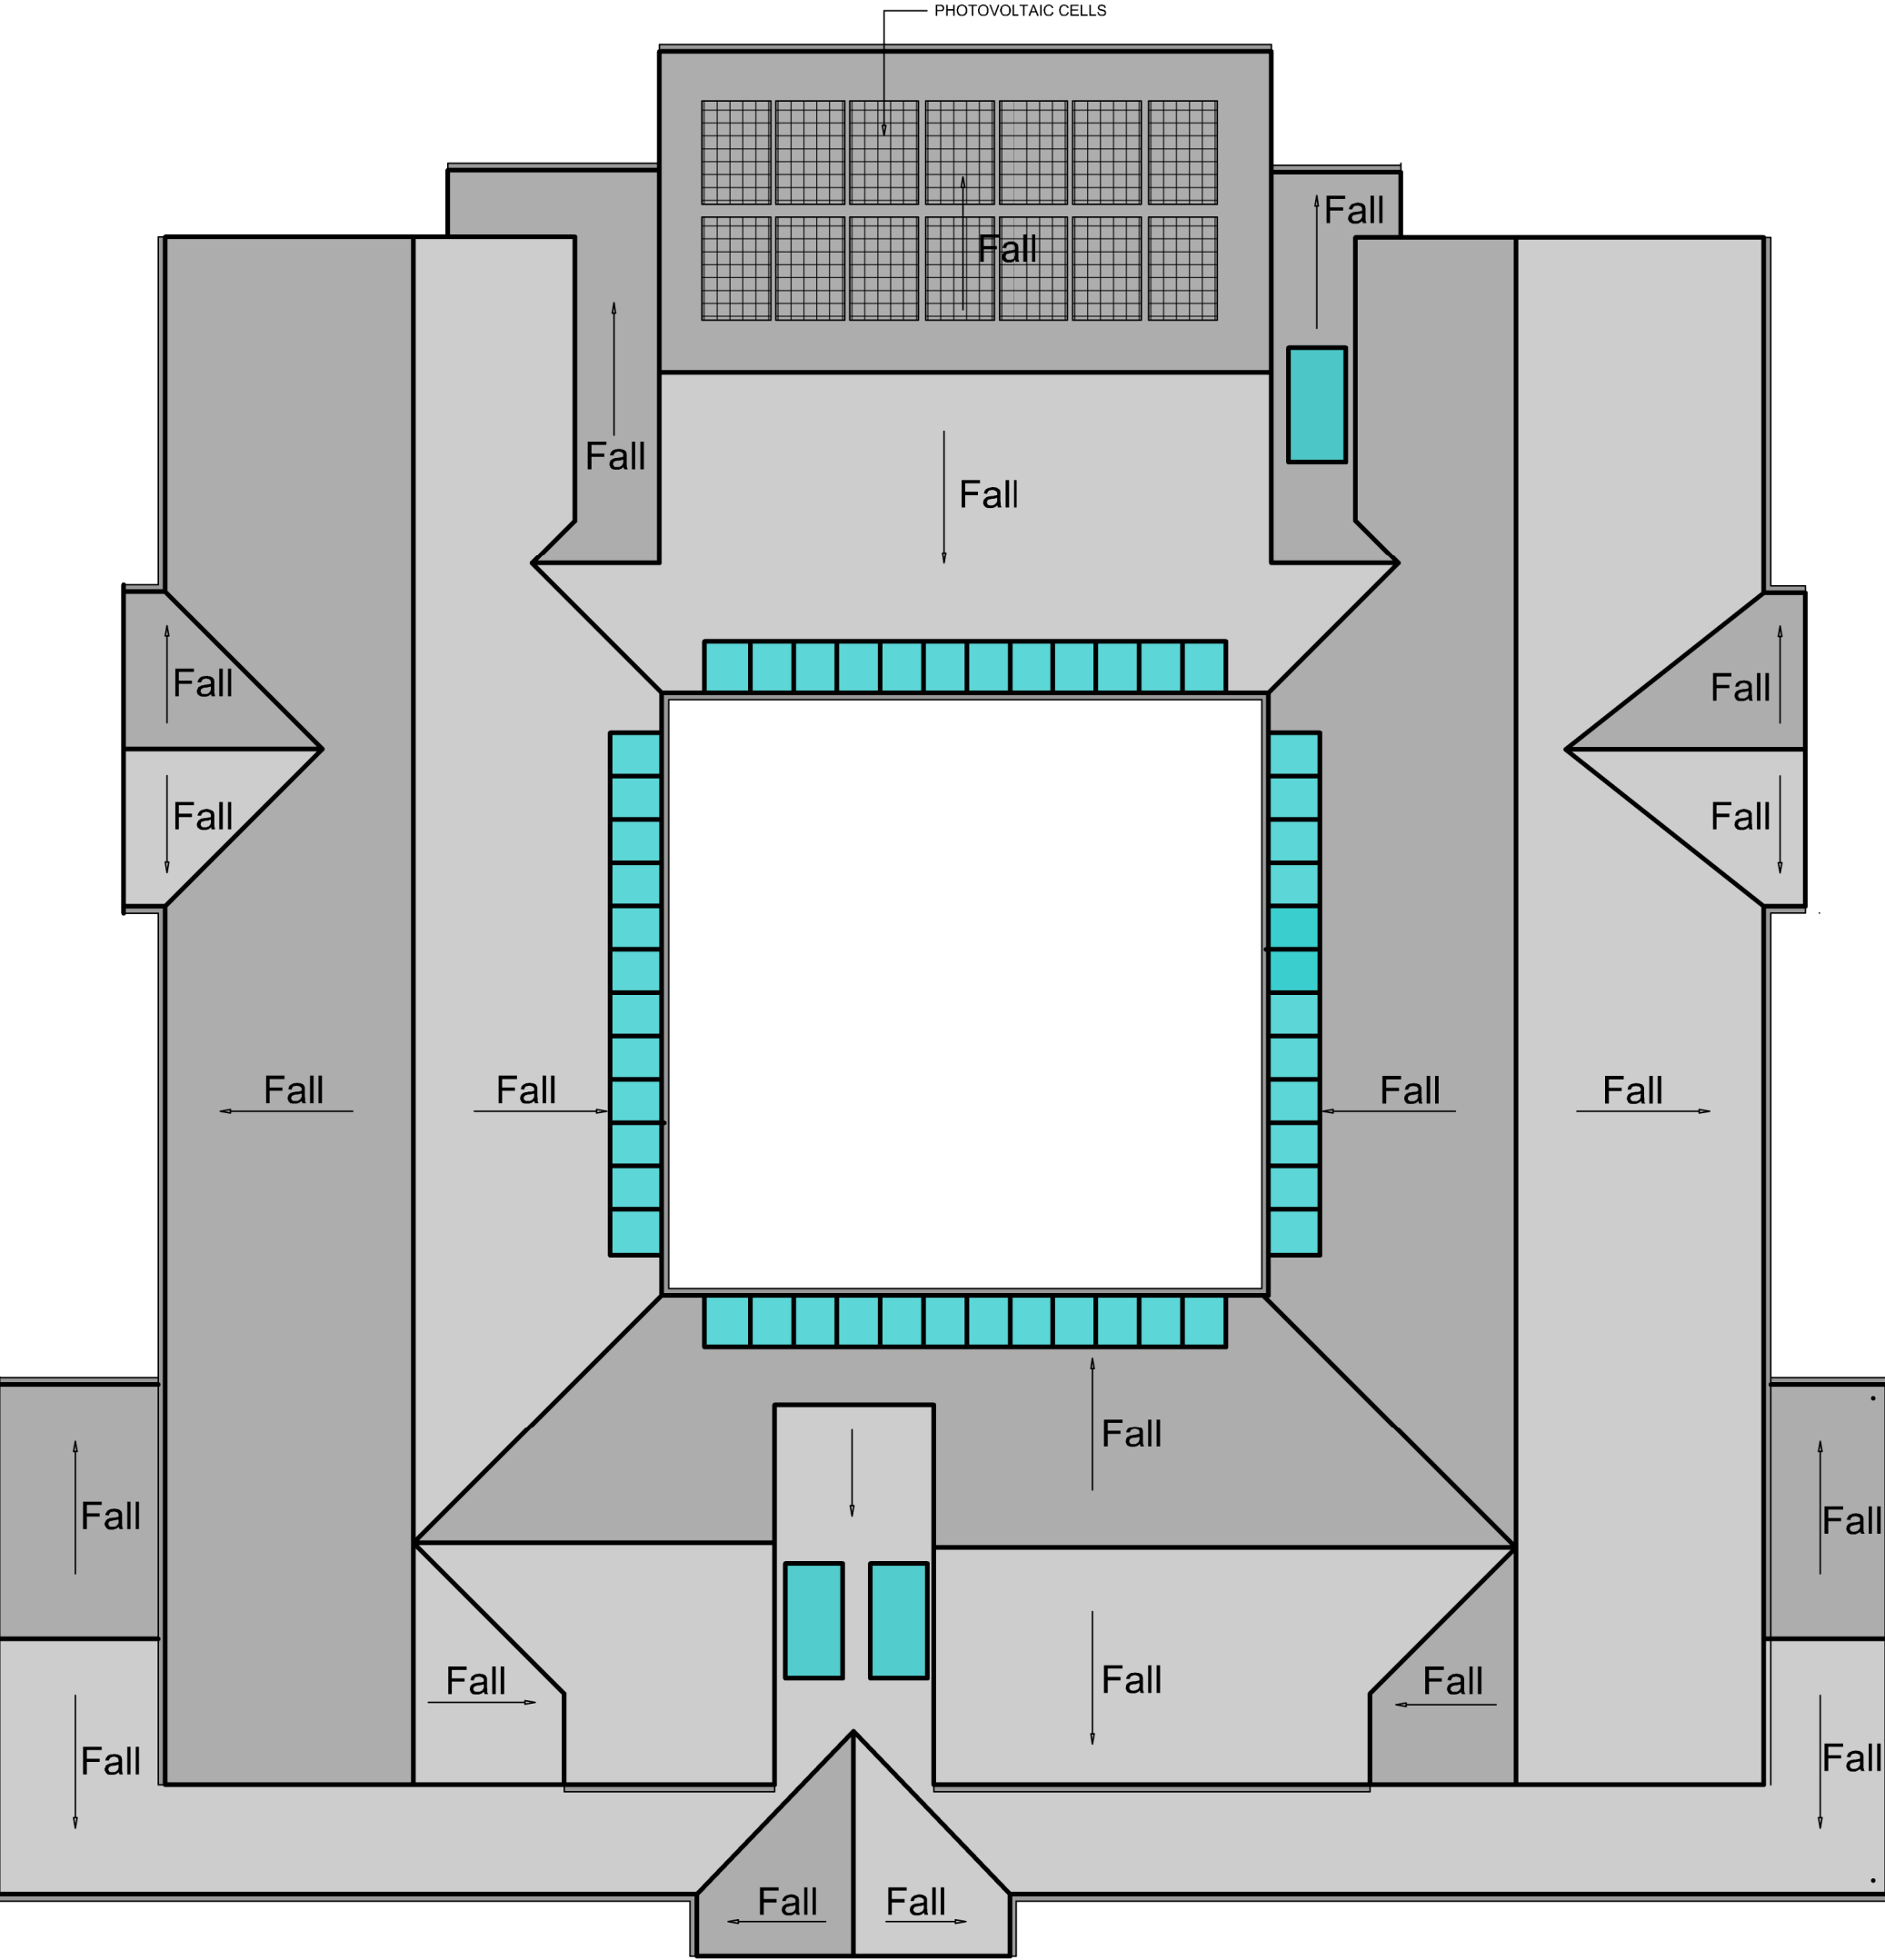
 


PROPOSED REFURBISHMENT OF MARILLAC HOUSE, LAINDON ROAD, MANCHESTER

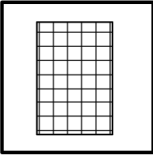

LEGEND

-  REPLACEMENT GLAZED ROOFLIGHTS
-  PHOTOVOLTAIC PANELS
-  EXISTING ROOF TO BE RECOVERED WITH NEW RED MULTI CONCRETE ROOF TILES, INCLUDING FULL REPLACEMENT OF FASCIAS / SOFFITS / BARGEBOARDS AND ASSOCIATED RAINWATER GOODS

Proposed Roof Plan

nicol thomas

Revision	Date	Details

nicol thomas
architects project managers construction cost consultants CDM
co-ordinators
Registered in England and Wales. Reg No. 2140639
Quality Assured to BS EN ISO 9001:1994 Certificate Number GB 4723

Heyside House Blackshaw Lane Heyside Royton Oldham OL2 6NS
t01706 290088 f01706 290099 eoldham@nicolthomas.com

Also at Birmingham (Registered office)
Do not scale from this drawing. All dimensions must be checked and
verified before preparing production drawings or commencing works
This drawing and its design is the copyright of Nicol Thomas Ltd
and may not be reproduced in any form whatsoever without their
prior express written consent.

Client: ARCON HOUSING ASSOCIATION			
Job: MARILLAC HOUSE, MANCHESTER			
Drawing title: PROPOSED ROOF PLAN			
Drawing Number: (Job number)	M4678.PL.06		Revision:
Scale:	1:100 @A1		
Date:	14.02.22		
Drawn by/ checked by:	S		