

General Notes

The Architect shall have no responsibility for any use made of this document other than for that which it was prepared and issued.
All dimensions should be checked on site. Do not scale from this drawing. To be read in conjunction with all other Consultant's drawings. The Architect to be immediately notified of any discrepancies.

Copyright on this drawing retained by the Architect.



1

Proposed South Elevation


1 : 100



2

Proposed East Elevation


1 : 100

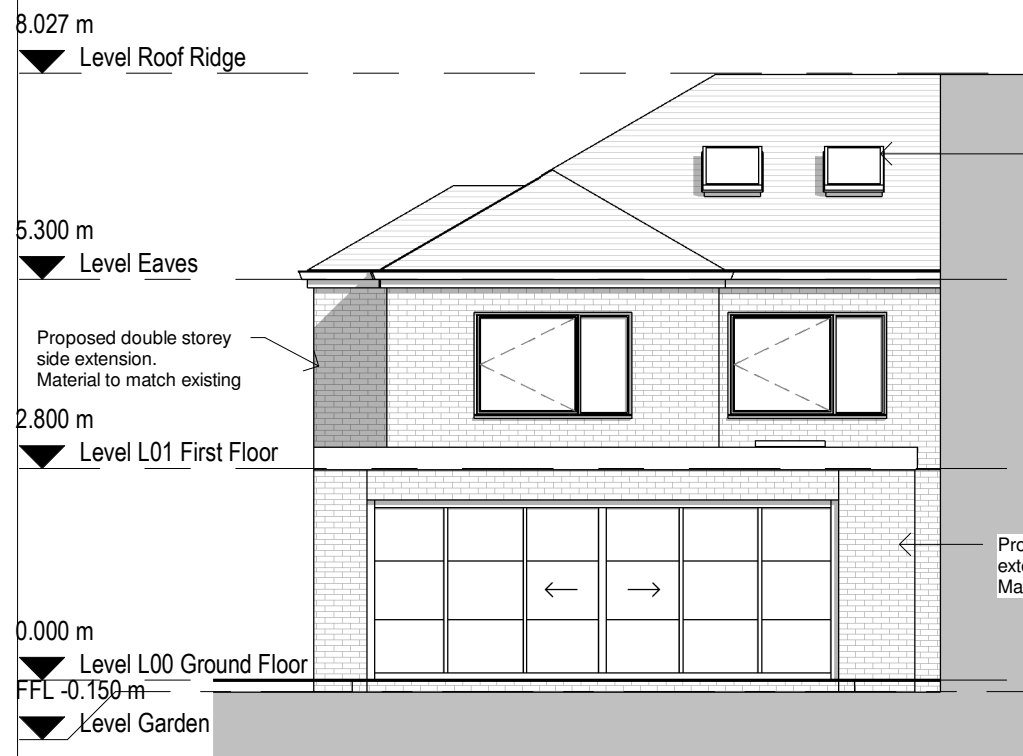

3

Proposed North Elevation

1 : 100

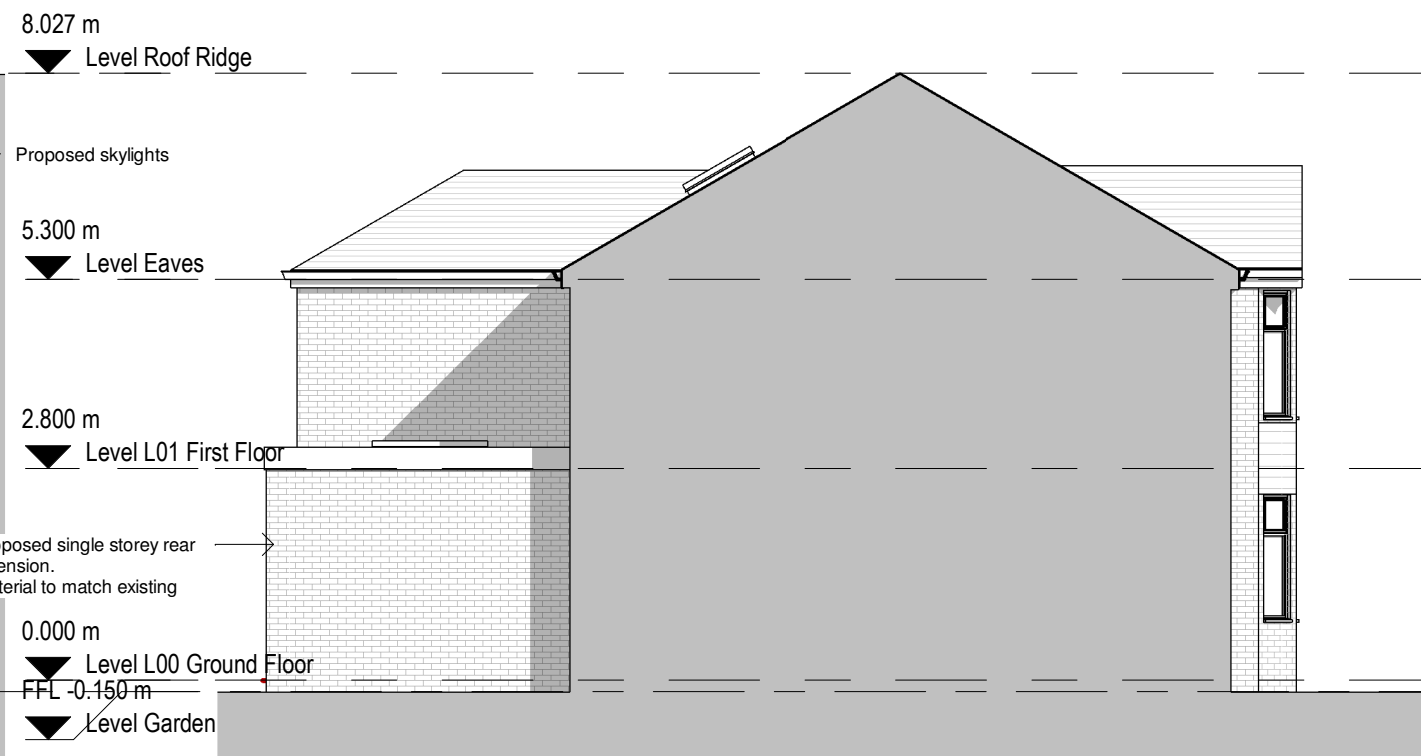

4

Proposed West Elevation

1 : 100

P5	06/06/22	SA	SH	Amended Layout
P4	07/04/22	SH	SH	Amended Annotations
P3	01/04/22	SA	SH	Amended Side Extension Width
P2	17/03/22	SA	SH	Amended Proposed
P1	10/03/22	SA	SH	Initial Issue
No.	Date	Dwn	Chk	App
				Revision or reason for issue

Client
Gemma Shardlow

create **it** studios
Architects & Designers

Create It Studios (NW) Ltd
Universal Square
Devonshire Street North
Manchester M12 6JH
0161 974 6165
www.createitstudios.co.uk
info@createitstudios.co.uk

Project Title
15 Stratton Road, Manchester, M16
0BD

Scale / North Point
1 : 100

Drawing Title
Proposed Elevations

Drawing Number	Revision
A1422(02)003	P5
Drawing Status	
Preliminary	

0 1 2 3 4m
1:100