


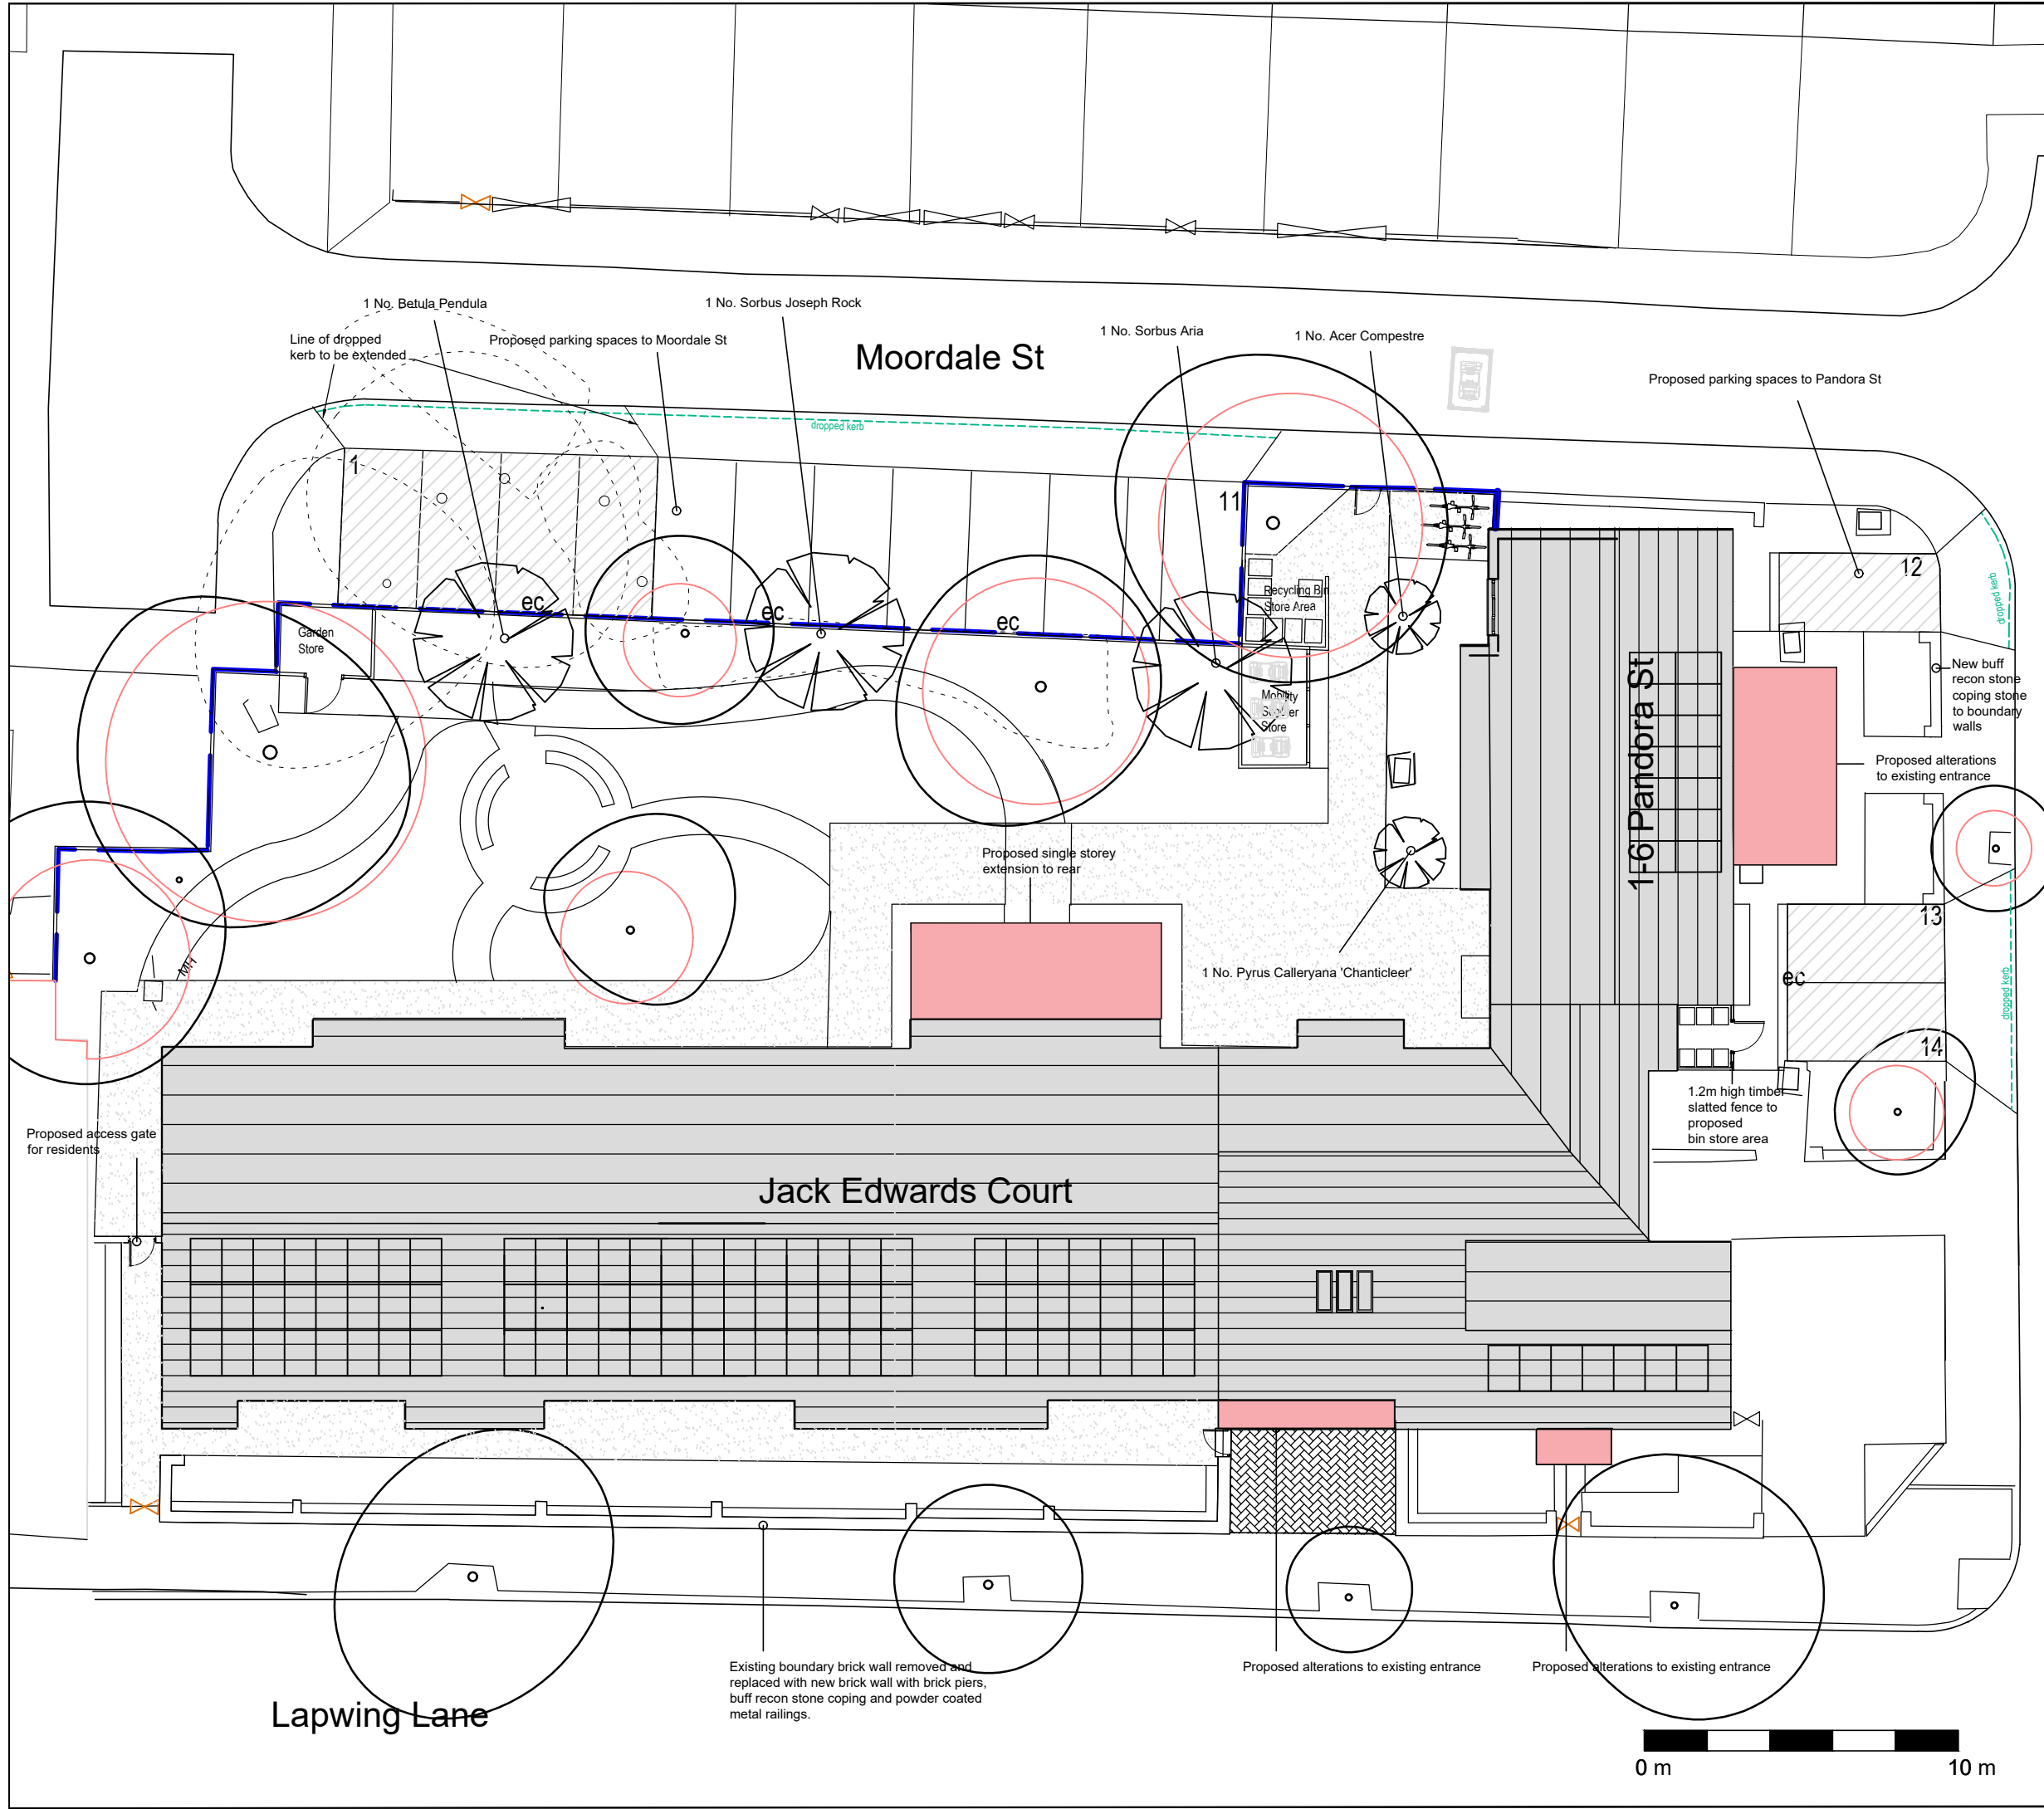

Rev A

Rev B

Rev C

02.03.22

14.04.22

23.05.22

Description

Cycle store added

Fence to new bin store area added

Solar pv added and amendments to garden arrangements

KEY

Existing tree to be removed

Existing tree to be retained

Root Protection Area

Proposed car parking spaces

ec

Proposed electric charging point

Existing building

Proposed extension / alterations

Proposed tegular paving to entrance

Proposed resin bound gravel to paths to provide level access into property and garden

Proposed 2400mm high timber fence

Proposed trees

ARCUS

CONSULTING

Arcus Consulting LLP

Wakefield 0192 466 9000

Liverpool 0151 708 1080

info@arcus.uk.com

Manchester 0161 905 3222

Newcastle 0191 272 5781

www.arcus.uk.com

London 0208 8742 2512

Client

Mossclare St Vincent's Housing Group

Project

Jack Edwards Court

West Didsbury

Title

Proposed Site Plan

Scale

1:200 @ A3

Date

09/12/2021

Stage

Planning

Job No

6756

Drawing No

P-02

Rev

C

Drawn

PL

Approved

SB

This drawing is the copyright of Arcus. Contractors must check all dimensions on site. Do not scale the drawings. Only figured dimensions are to be worked to.