

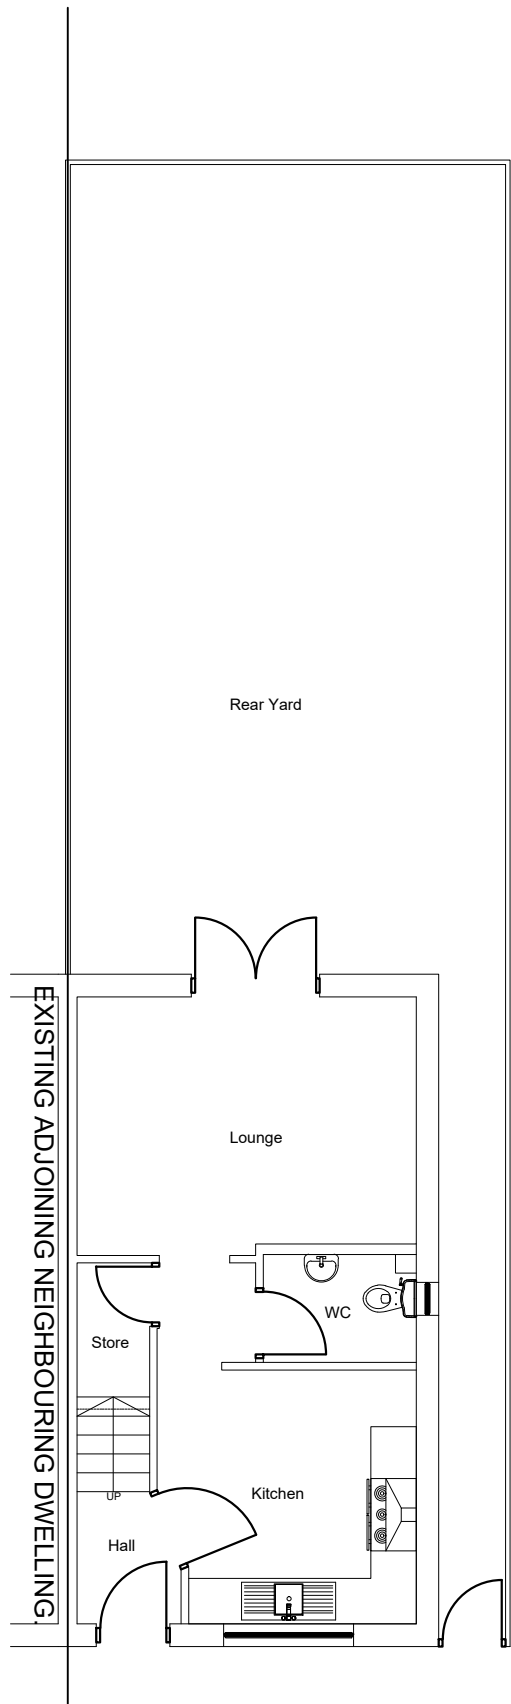



- Dimensions are in millimeters, unless stated otherwise.
- Scaling of this drawing is not recommended.
- It is the recipients responsibility to print this document to the correct scale.
- All relevant drawings and specifications should be read in conjunction with this drawing.

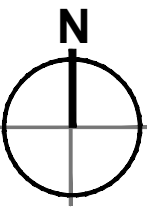


Existing Ground Floor Plan
Scale 1:100

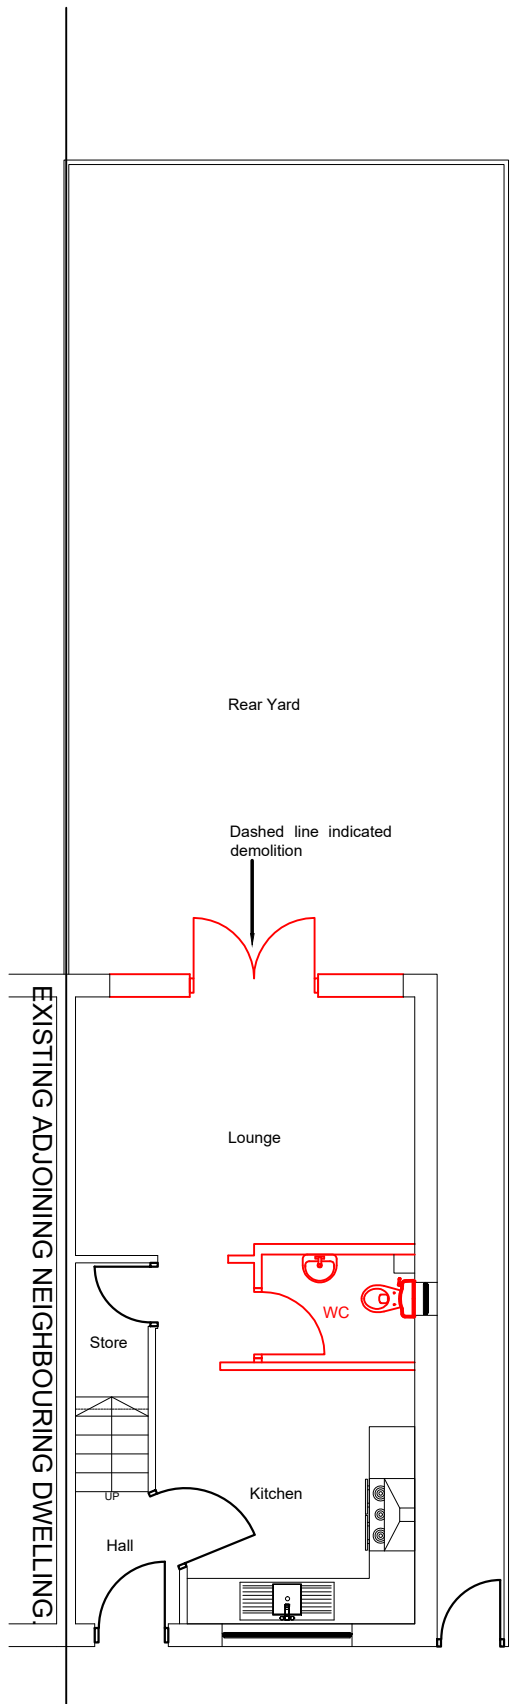


Demolition Plan Scale 1:100

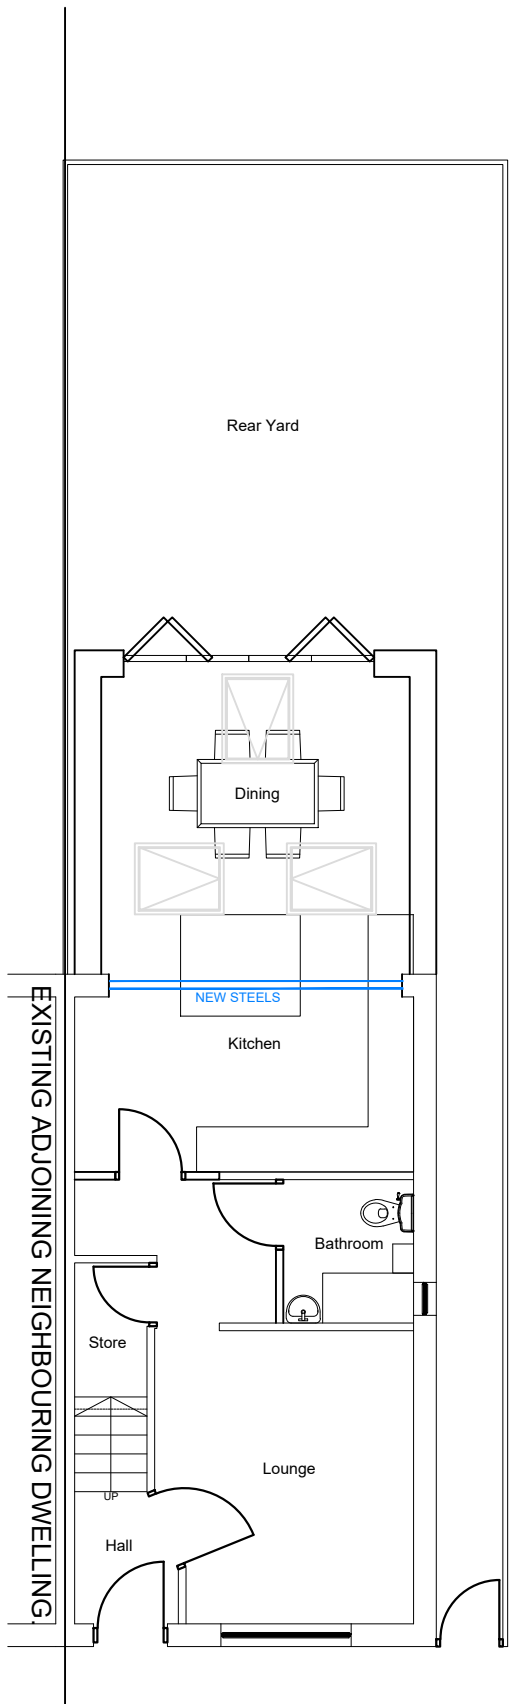


Proposed Ground Floor Plan
Scale 1:100

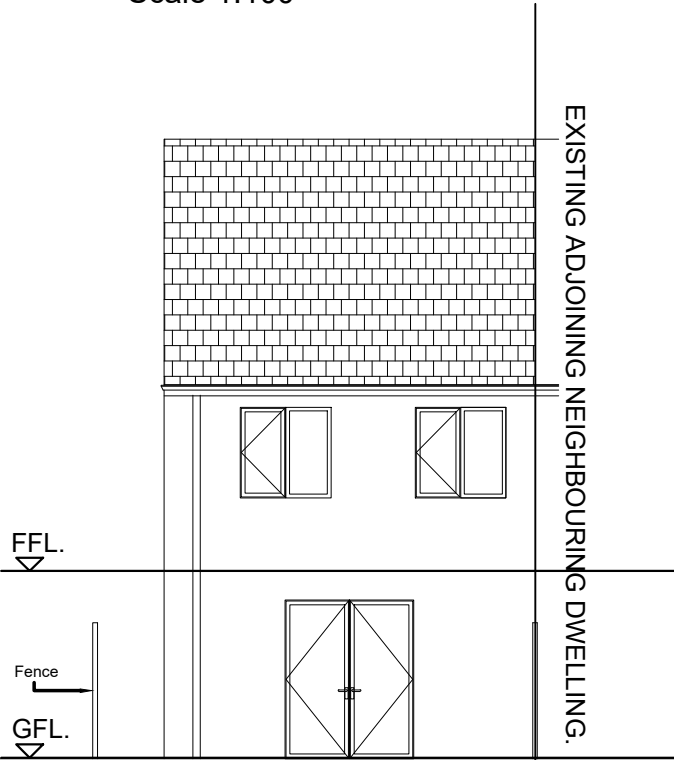


Existing Rear Elevation
Scale 1:100

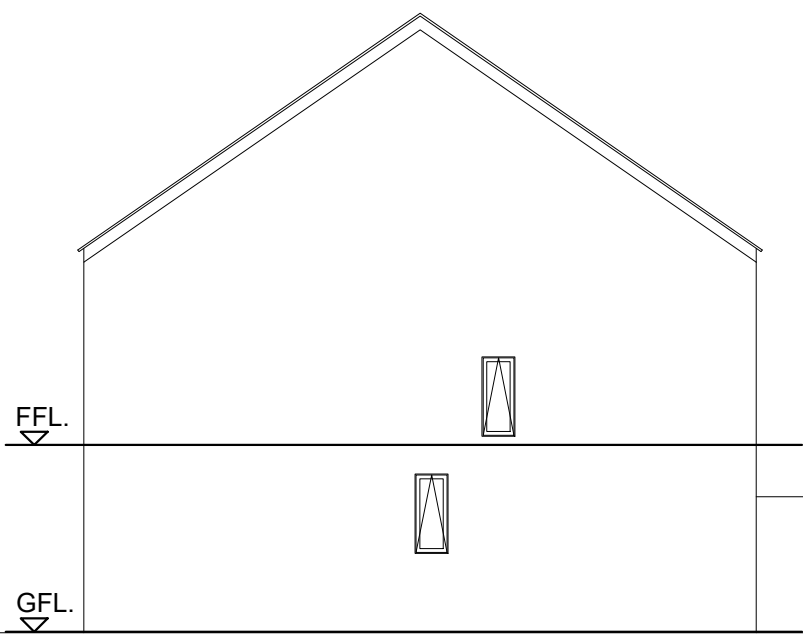


Existing Side Elevation
Scale 1:100

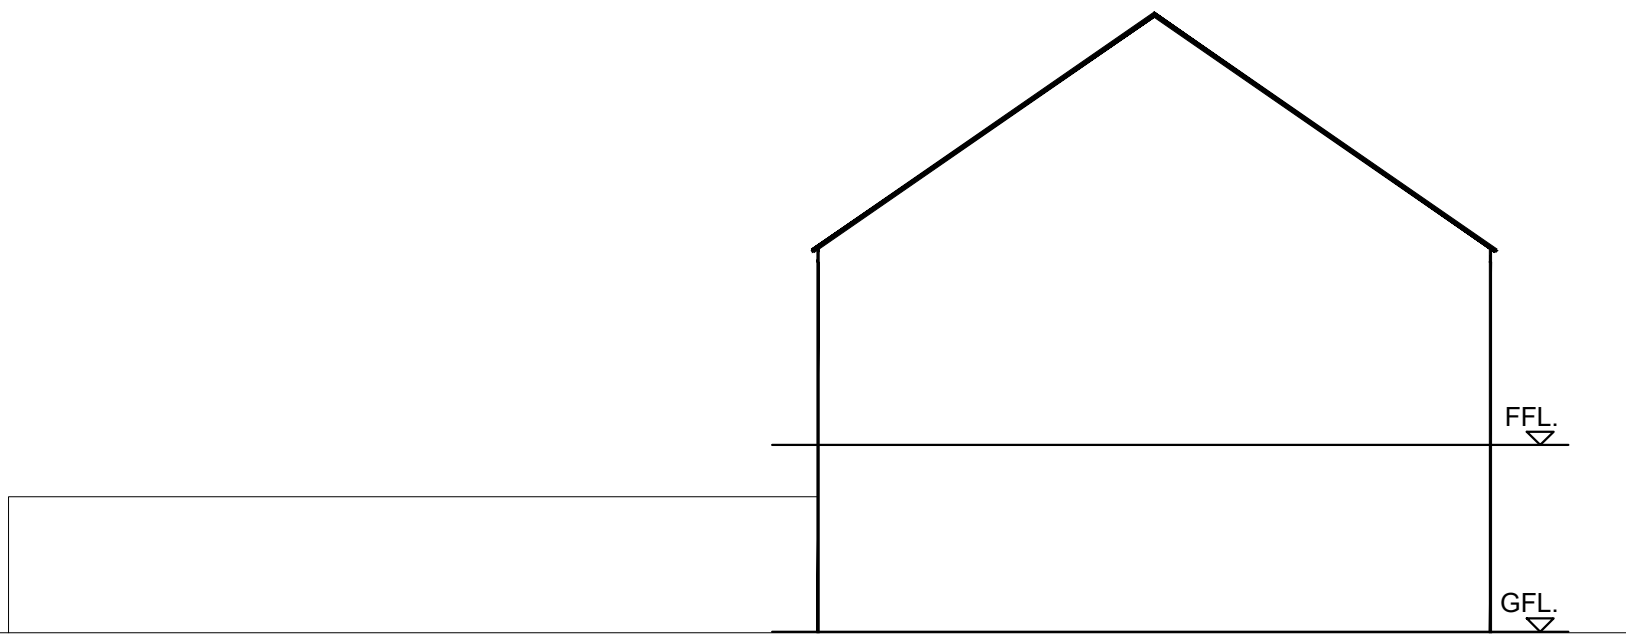


Existing Side Elevation 2
Scale 1:100

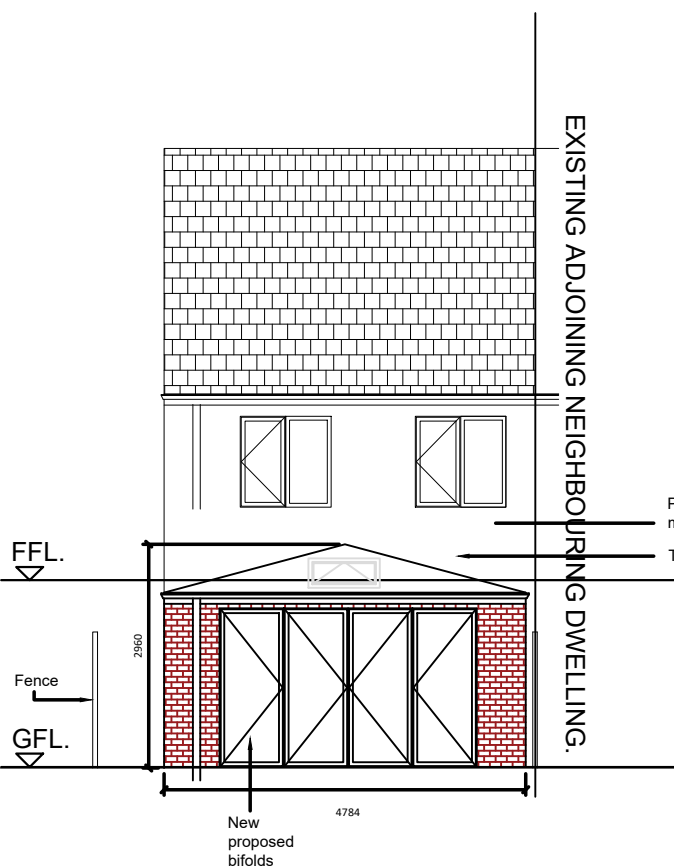

Proposed Rear Elevation
Scale 1:100

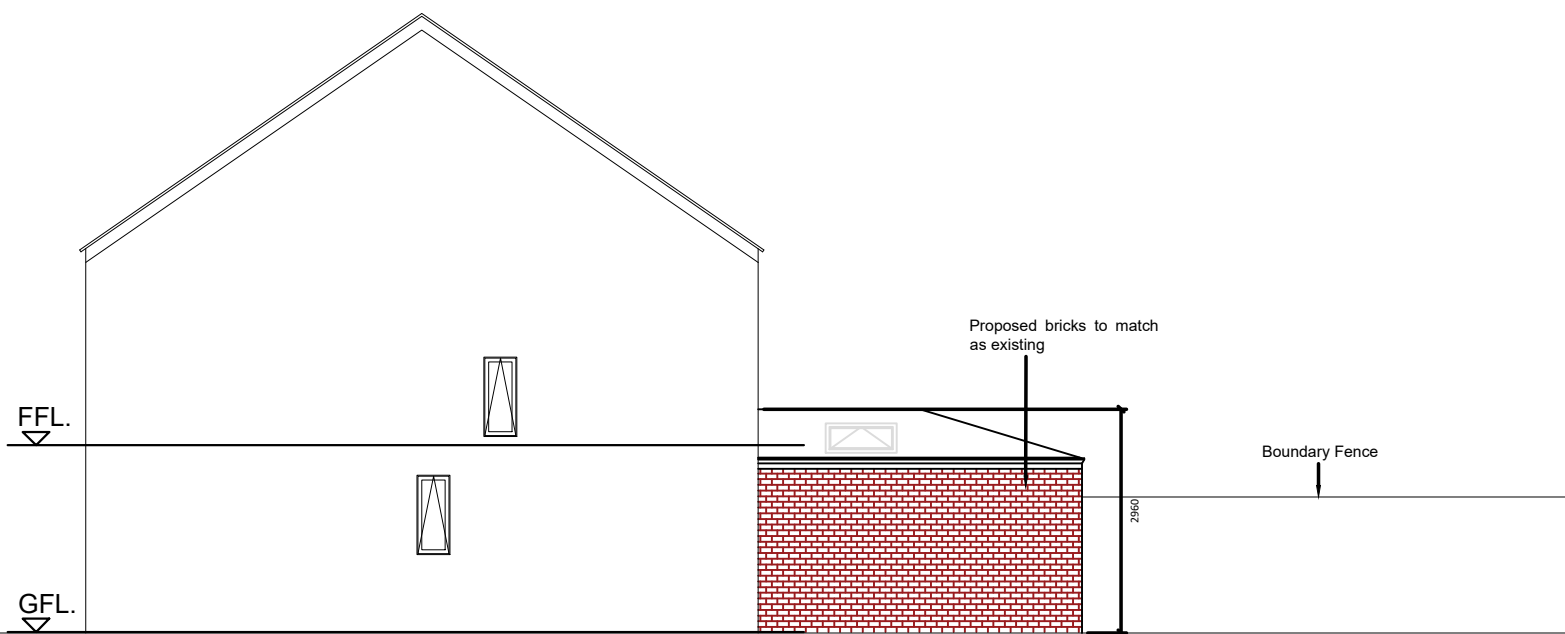

Proposed Side Elevation
Scale 1:100

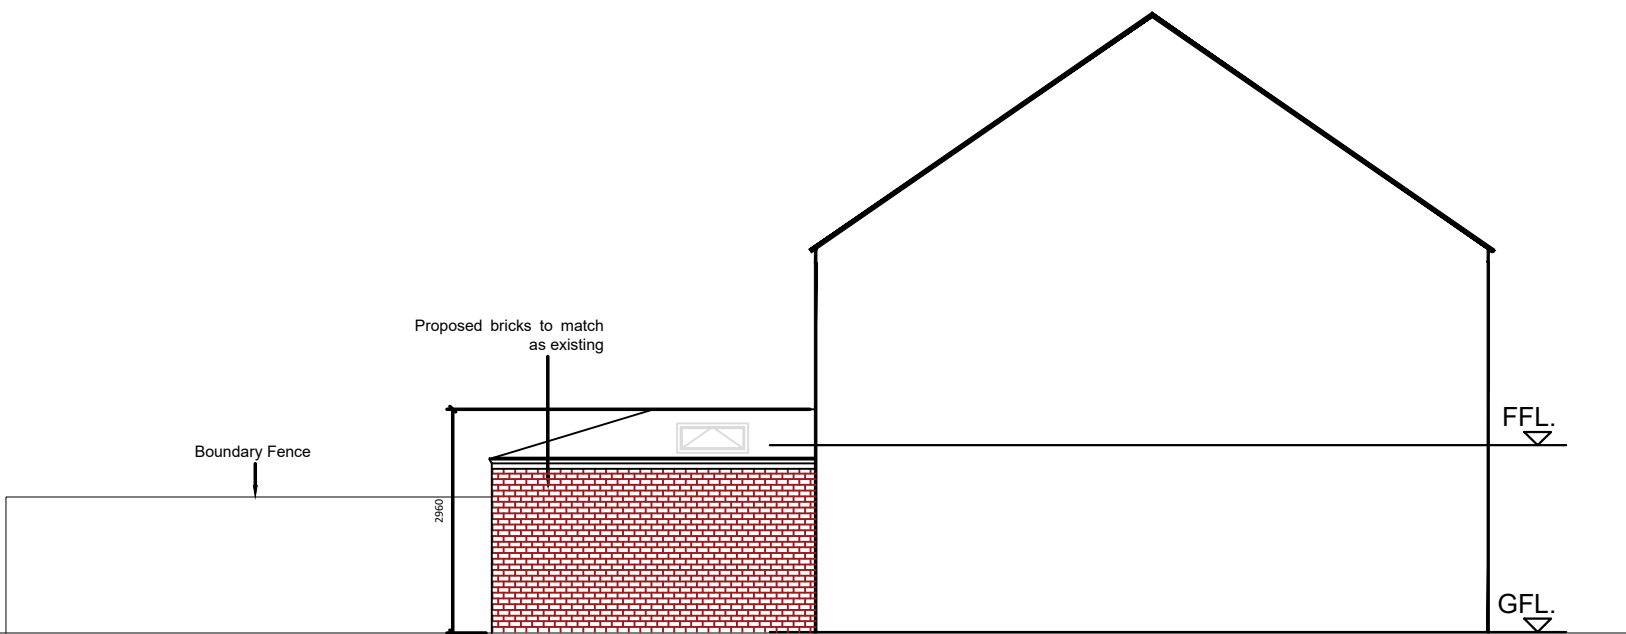

Proposed Side Elevation 2
Scale 1:100



PLANNING

A	Initial Issue	##	##	####
rev	amendments	by	ckd	date

8 Beastow Road

Existing and Proposed Floor Plan and Elevations

CLIENT LOGO

(Insert Client Logo into Client Logo Block)

Drawing Status:	Planning
Drawn / Checked:	AP / ###
Date:	10/05/2022
Scale:	1:100 A1
Drawing no:	Revision:
#####	A