




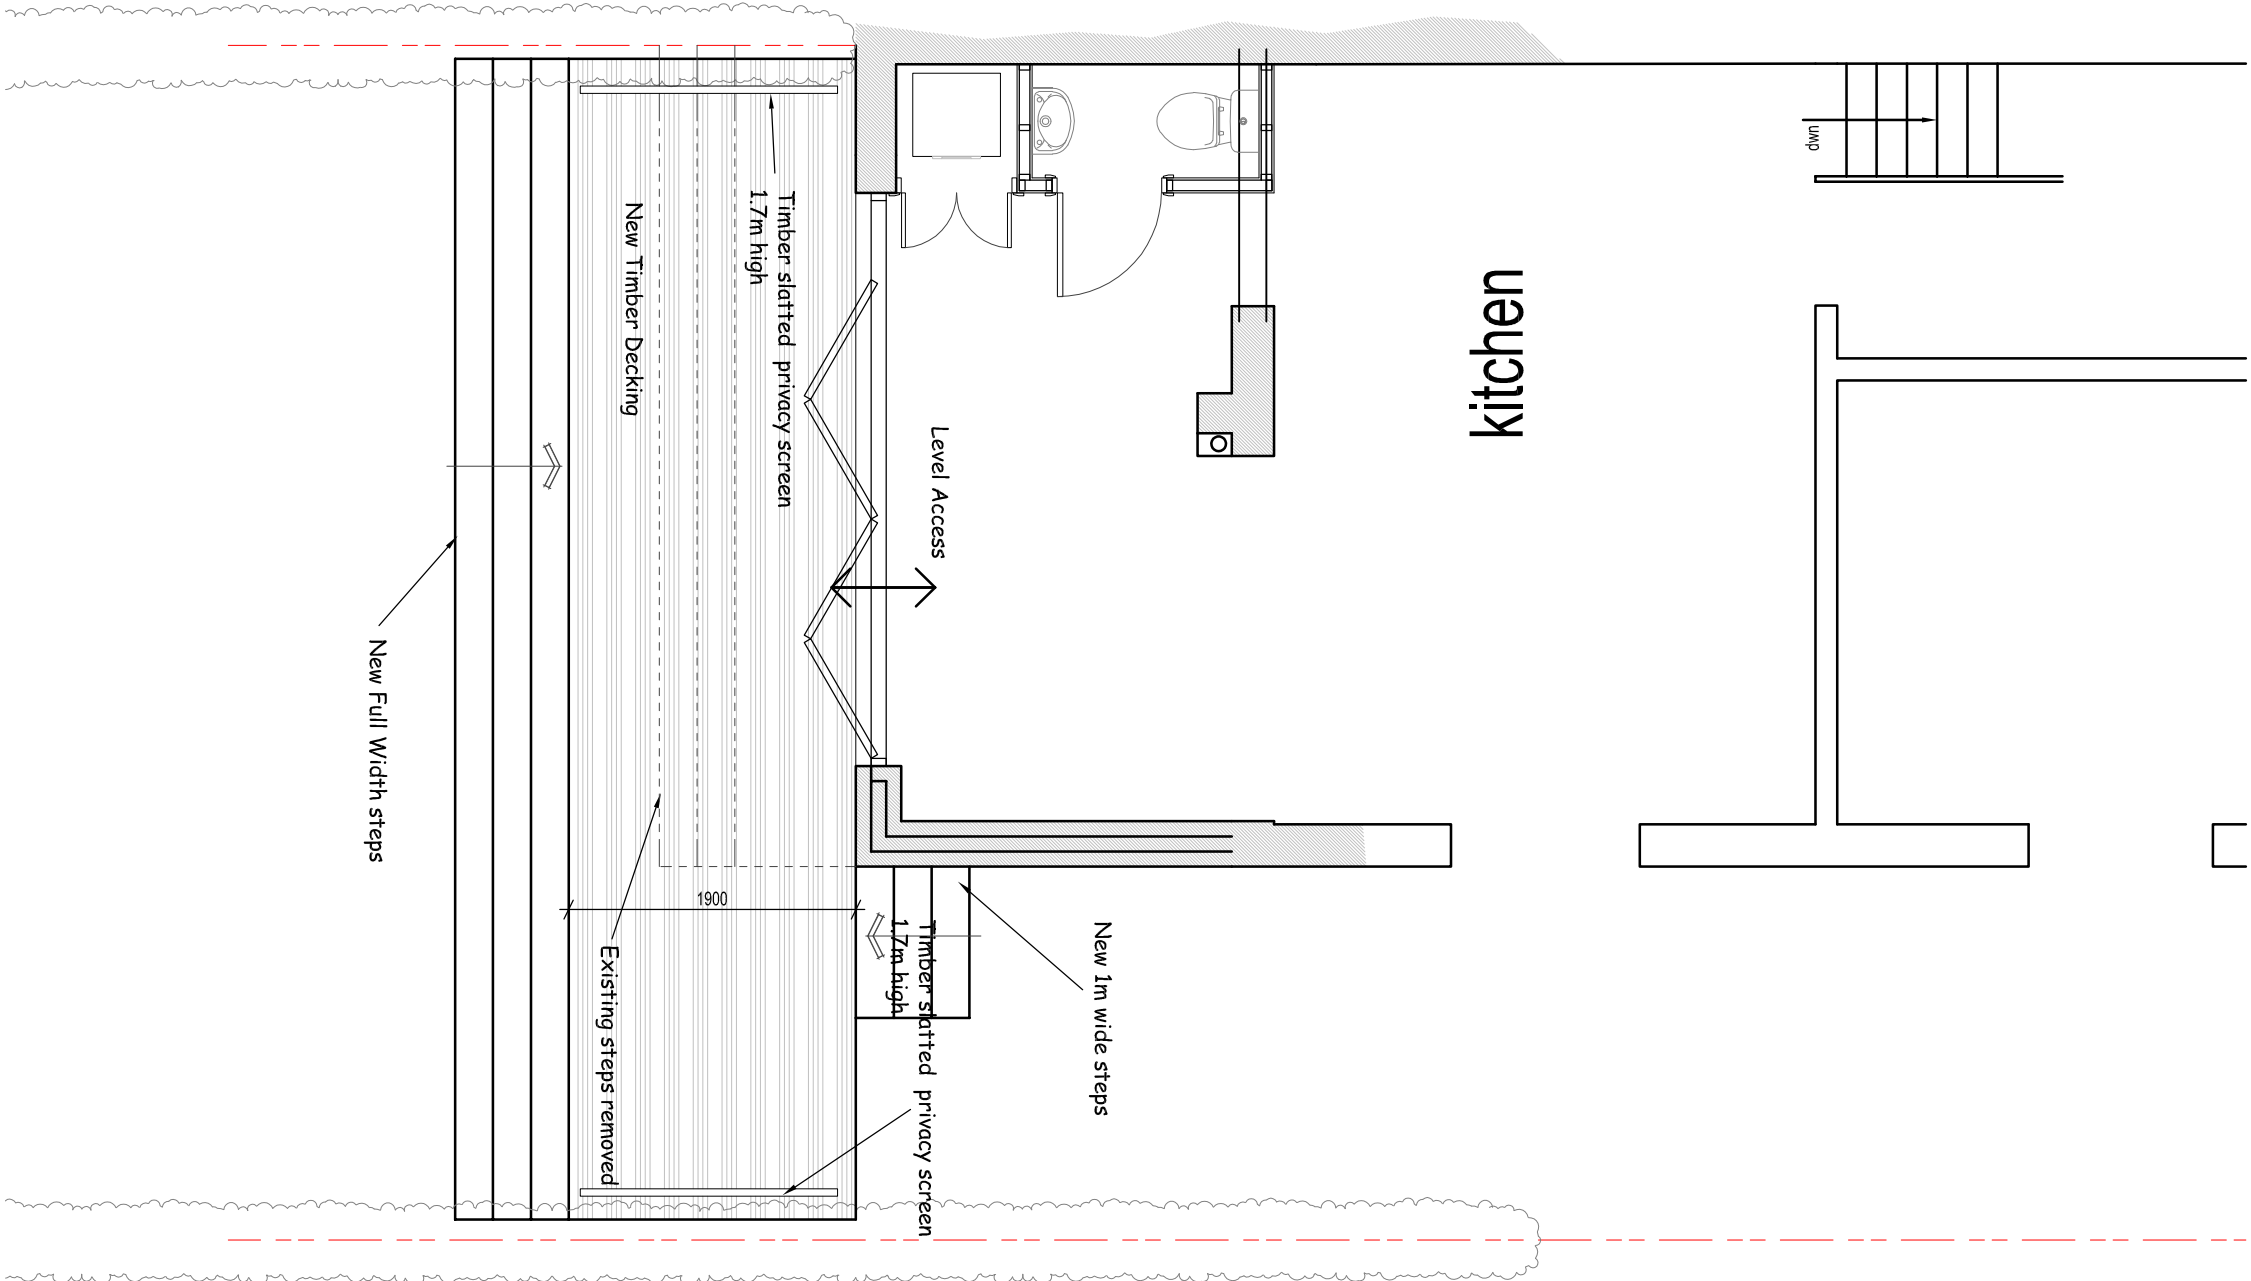

Side Elevation

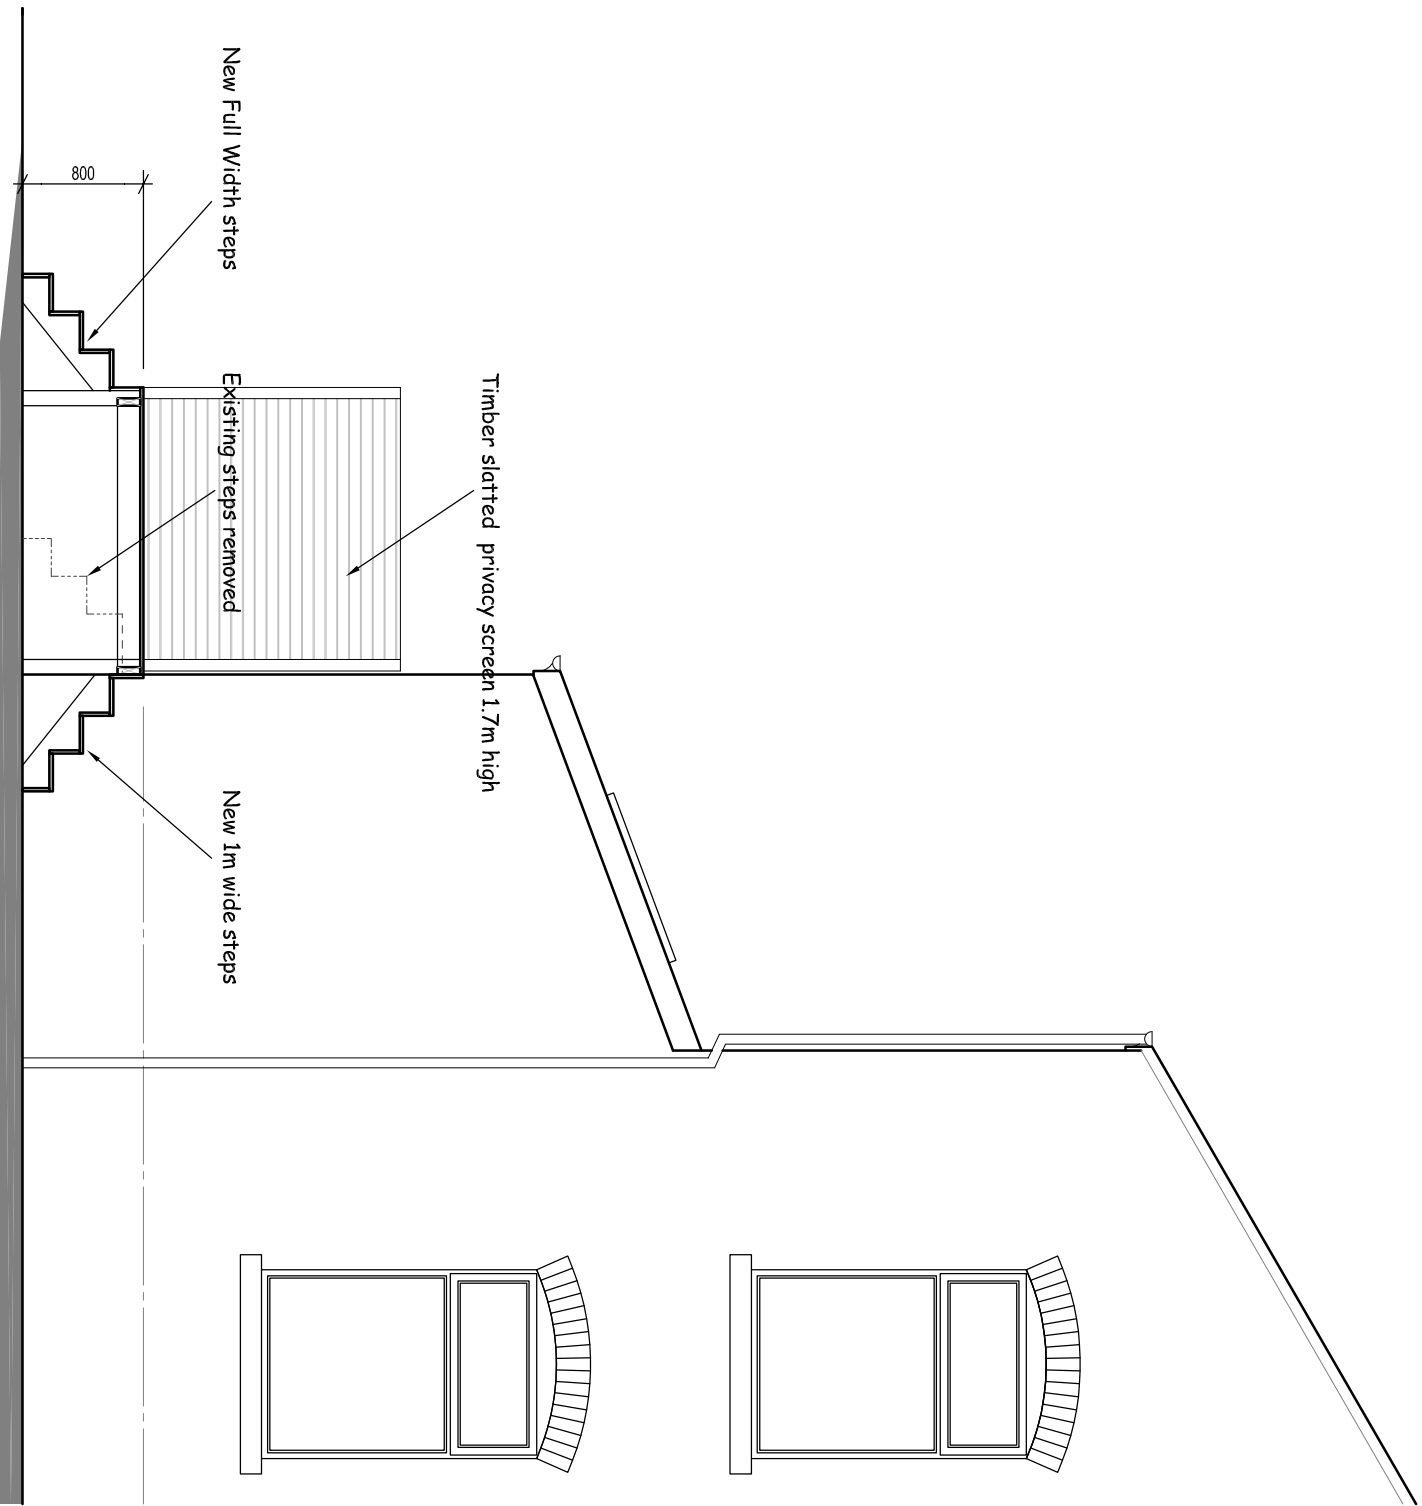

Rear Elevation

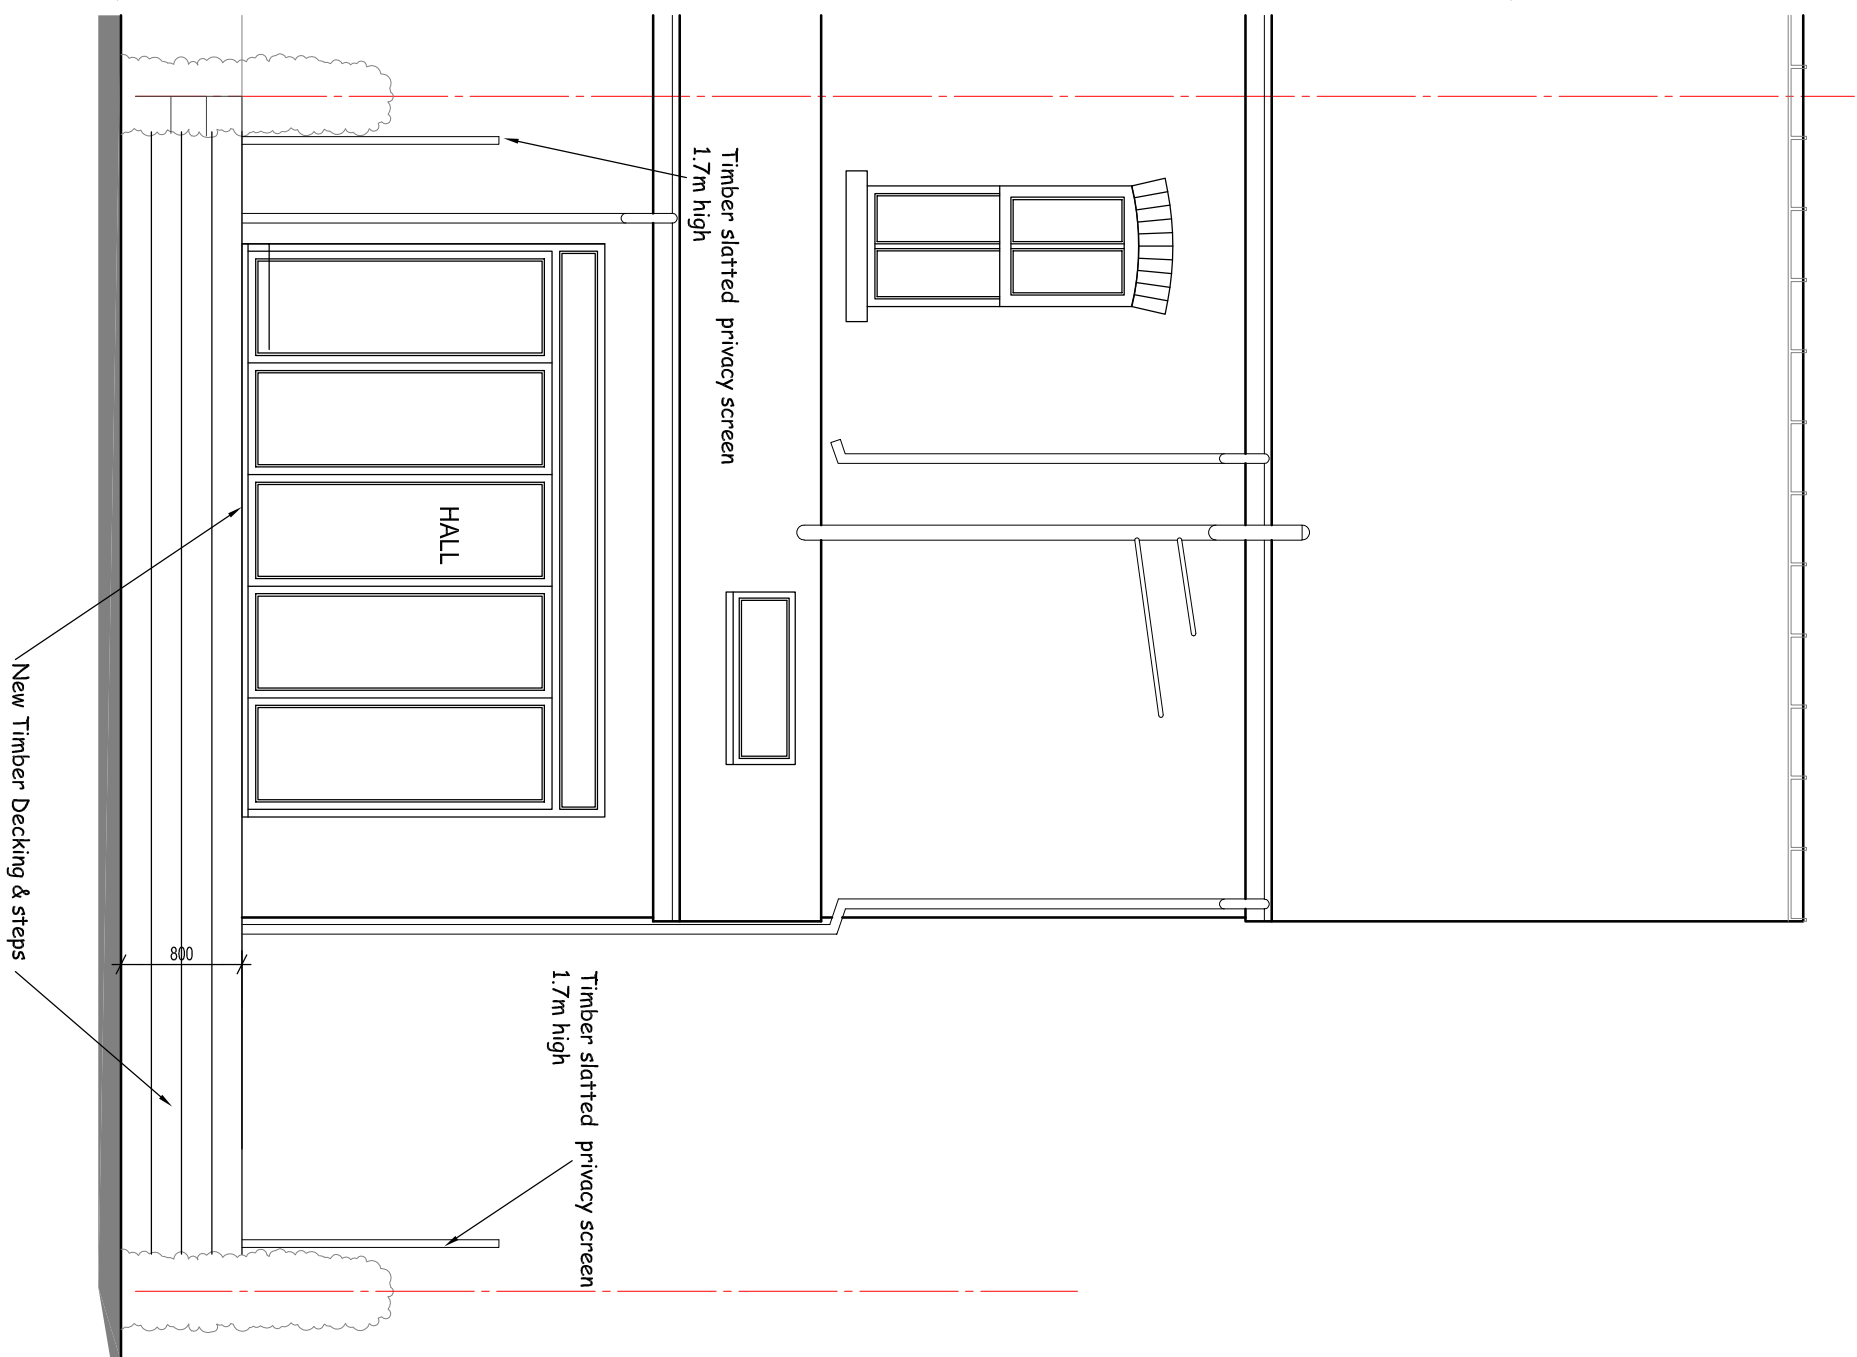

Site Plan
1:50

Title			
Plans & Elevations as Proposed			
Project	Rear Garden Raised Decking	Date	Scale
16 Burlington Road, Withington		March 22	1:50@A2
Client	Mr D Payne	Dwg No.	Rev
		PL03	A