

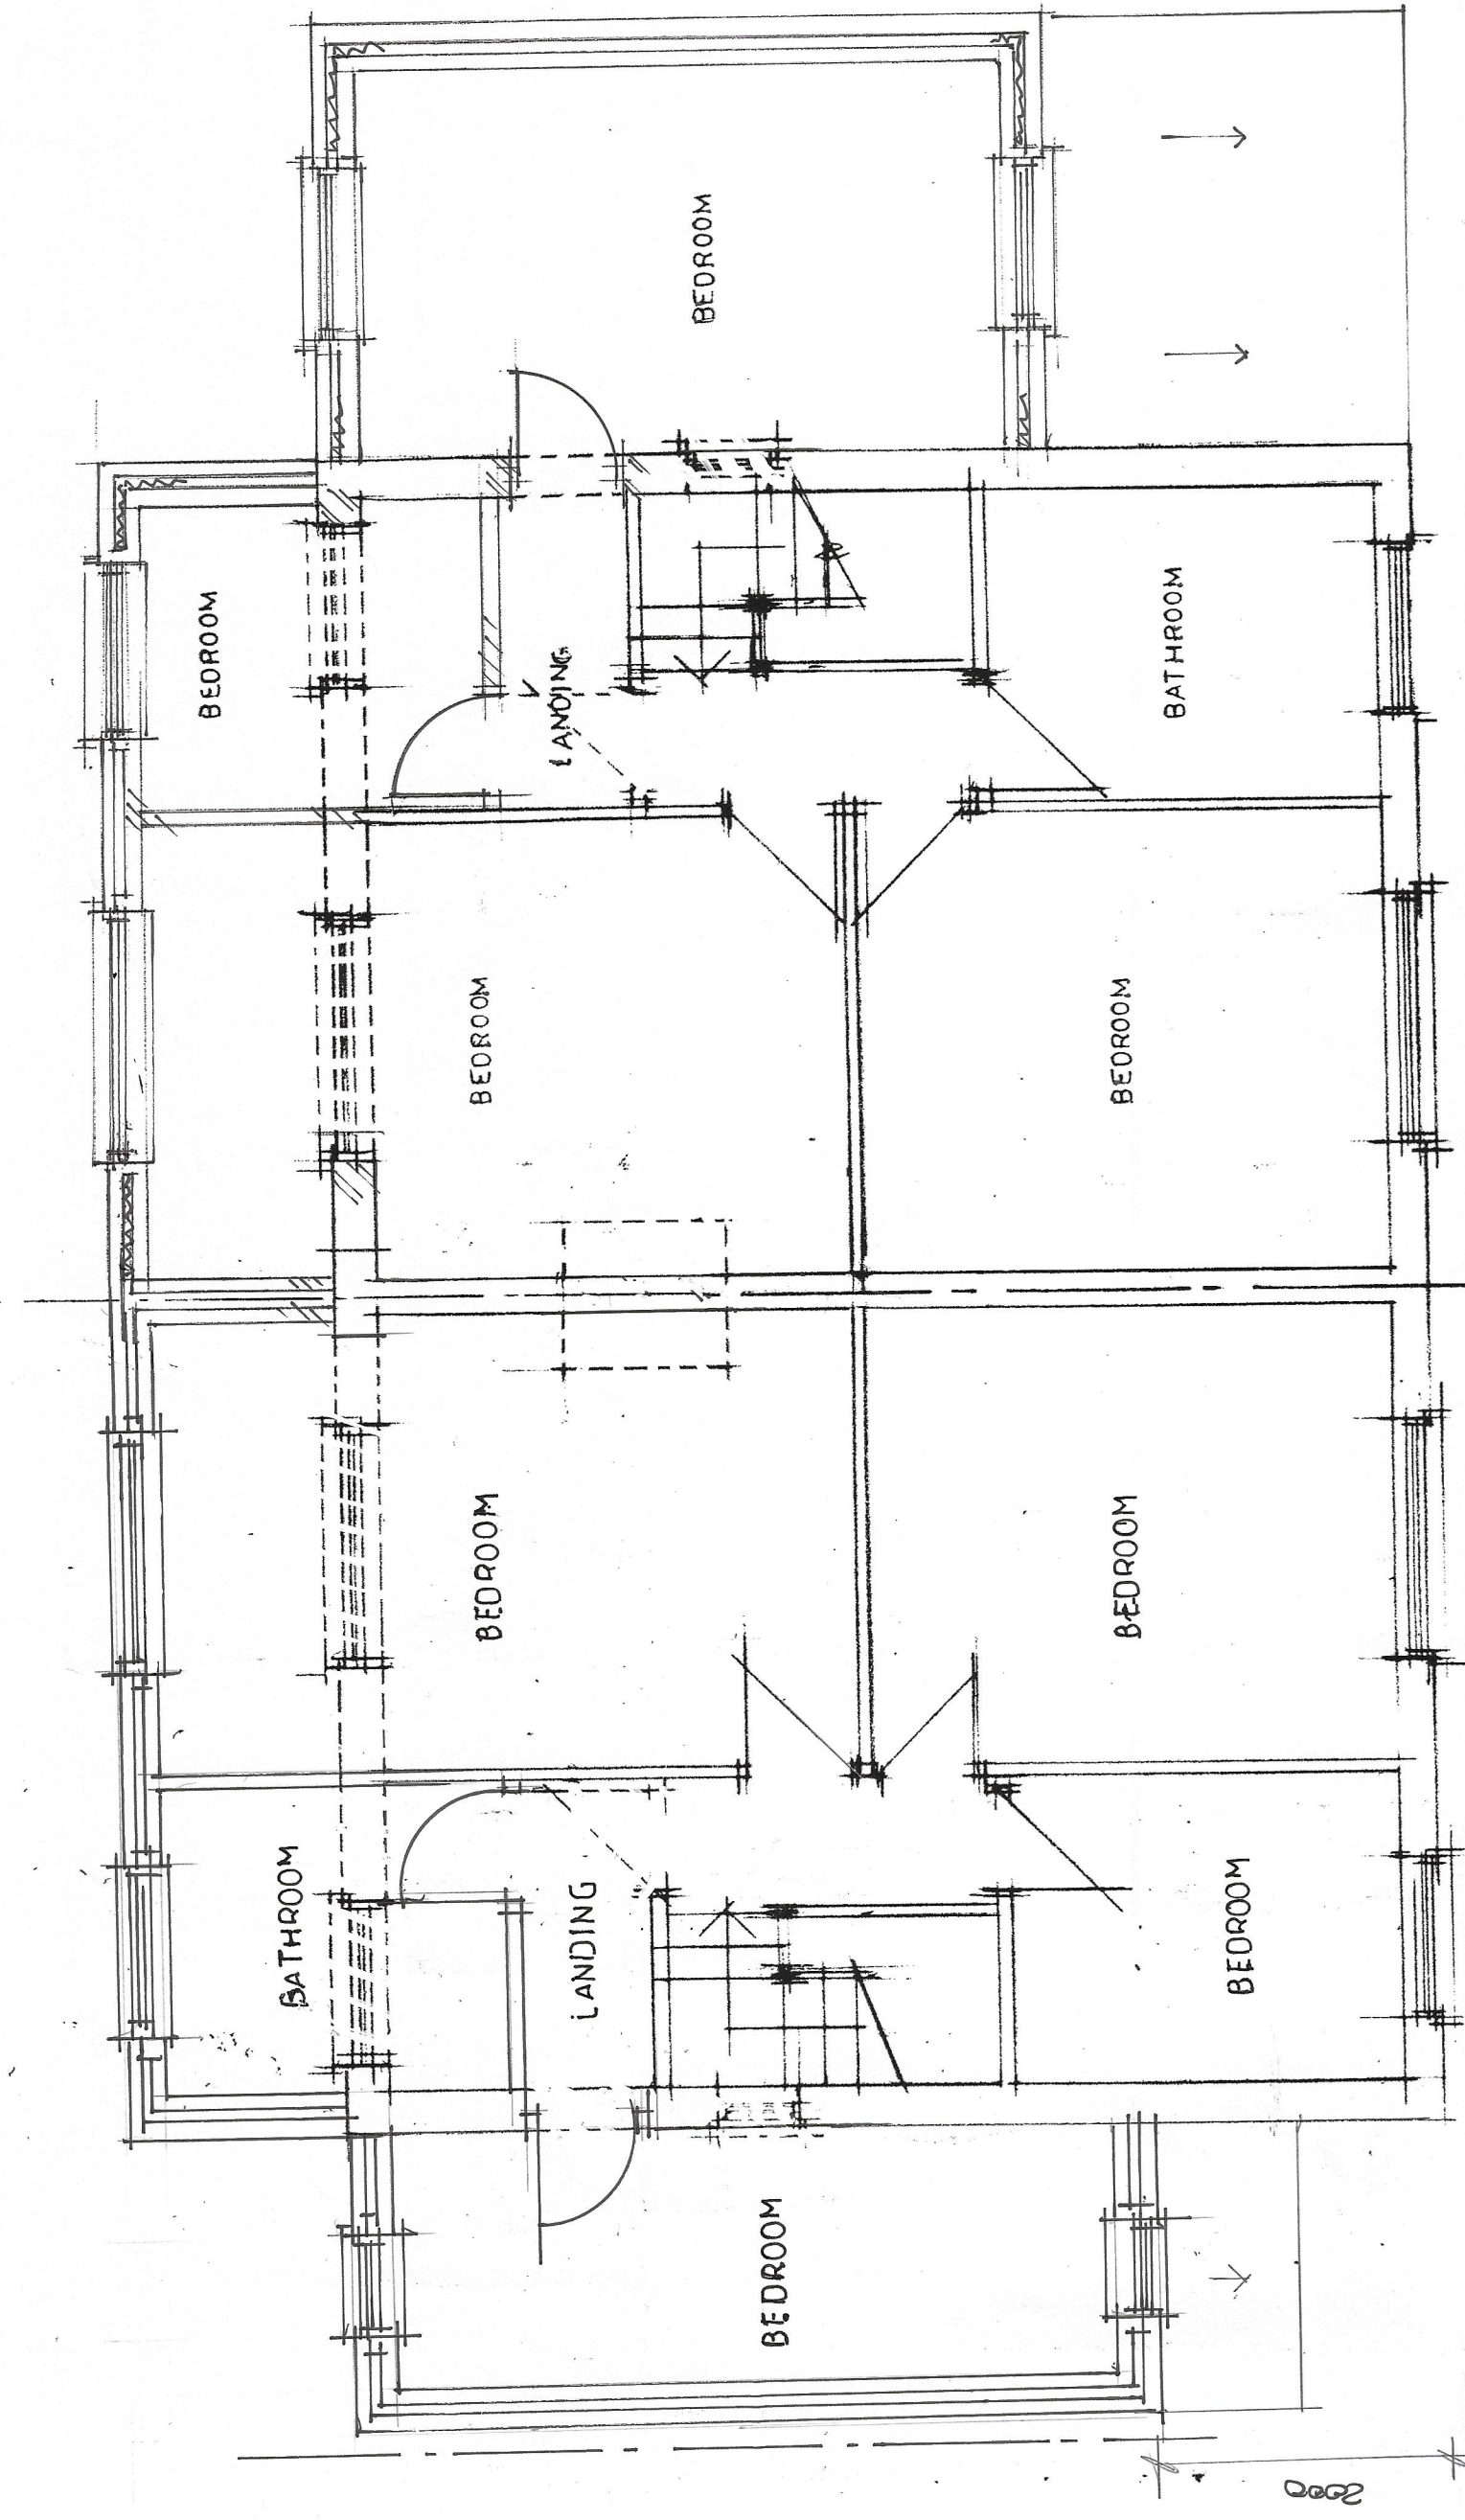
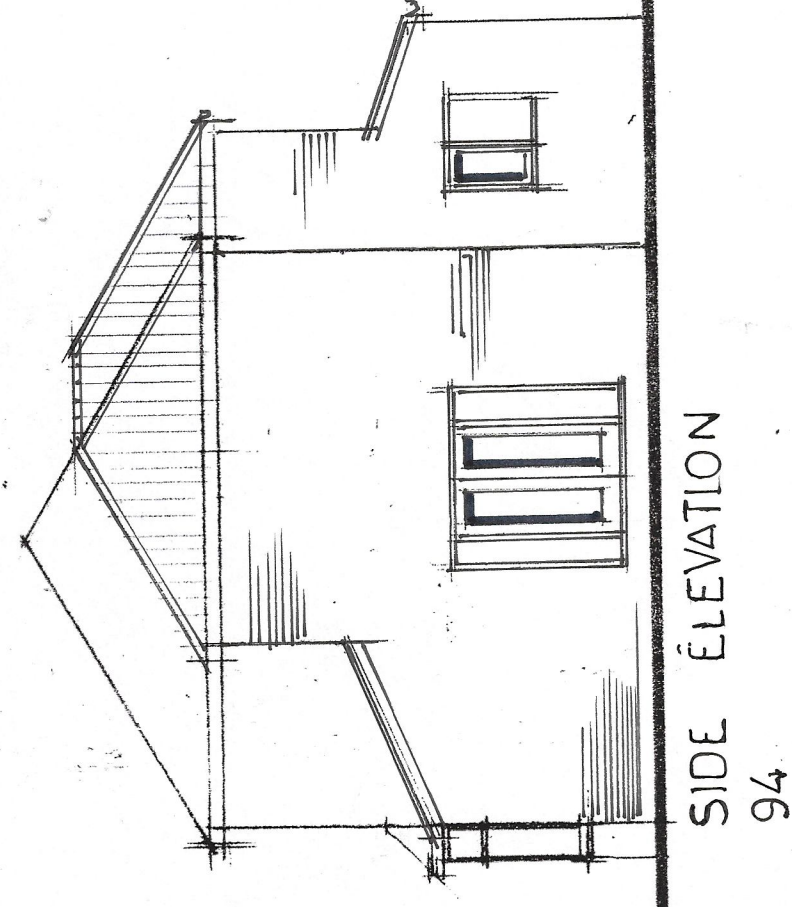
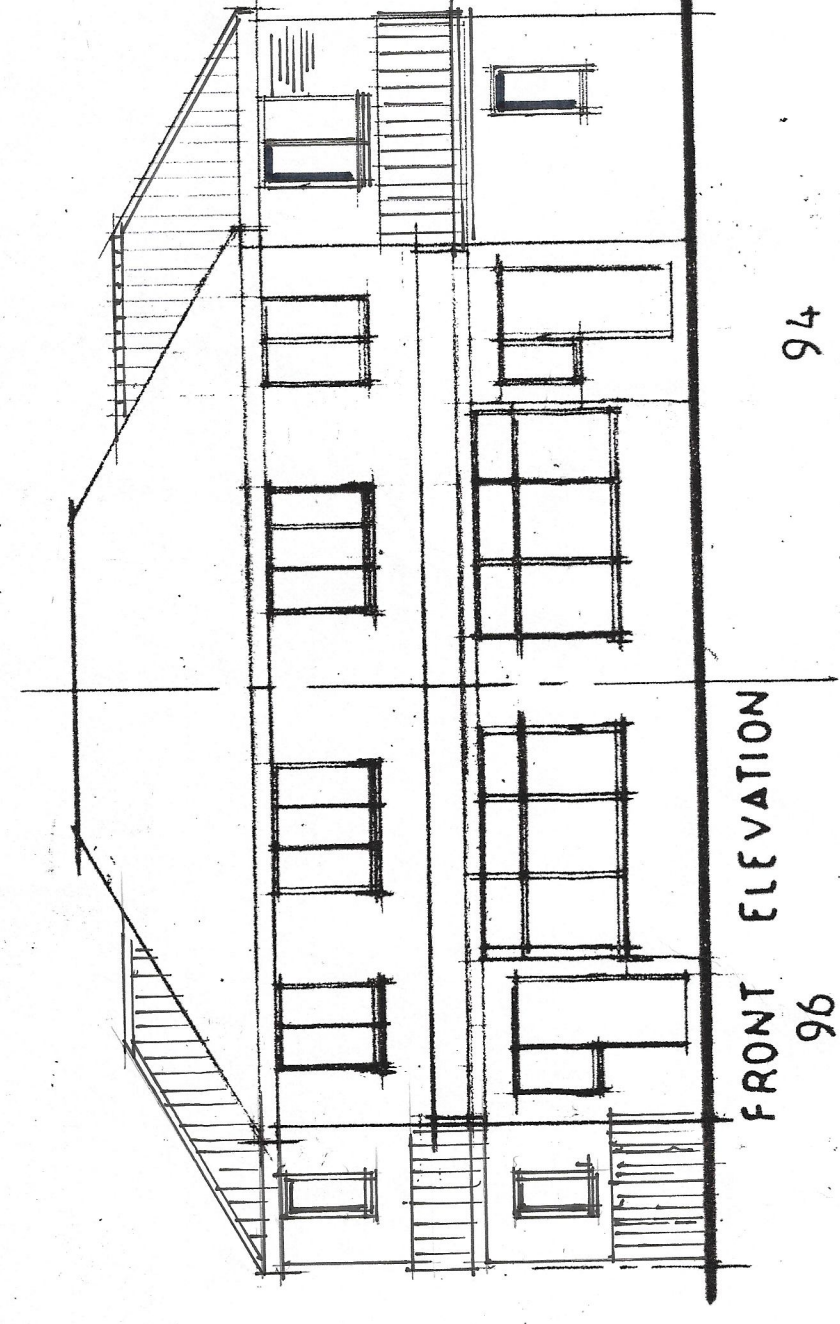
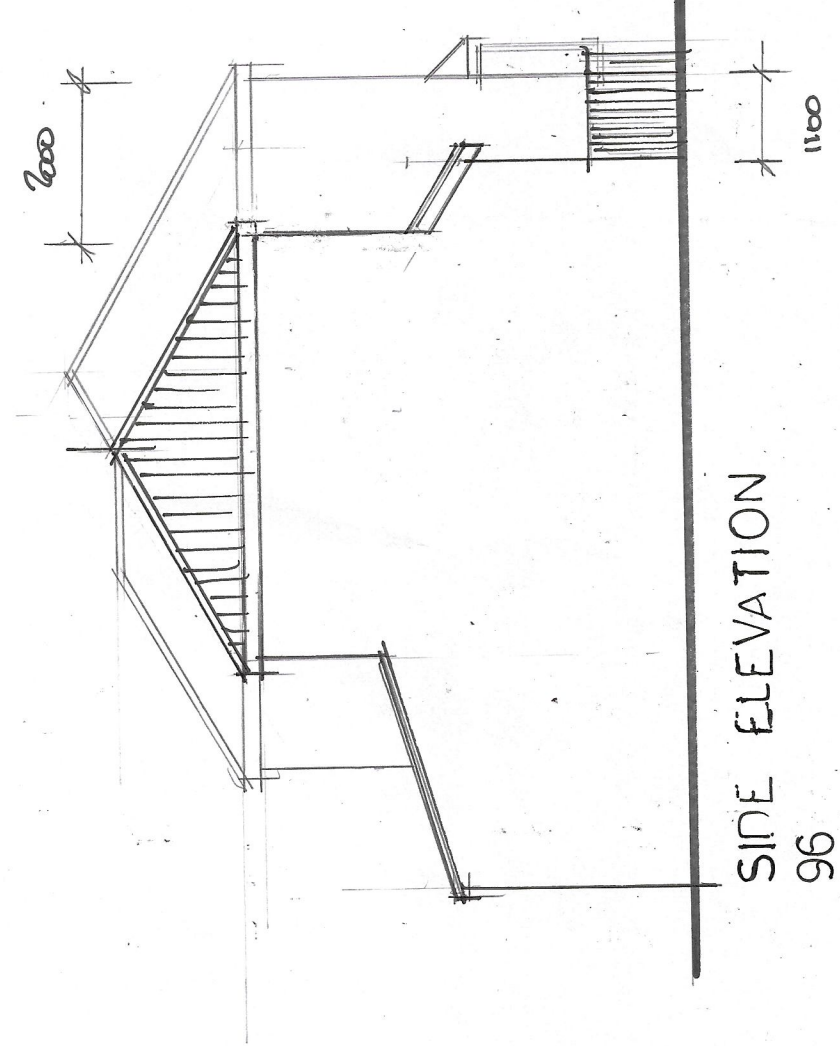


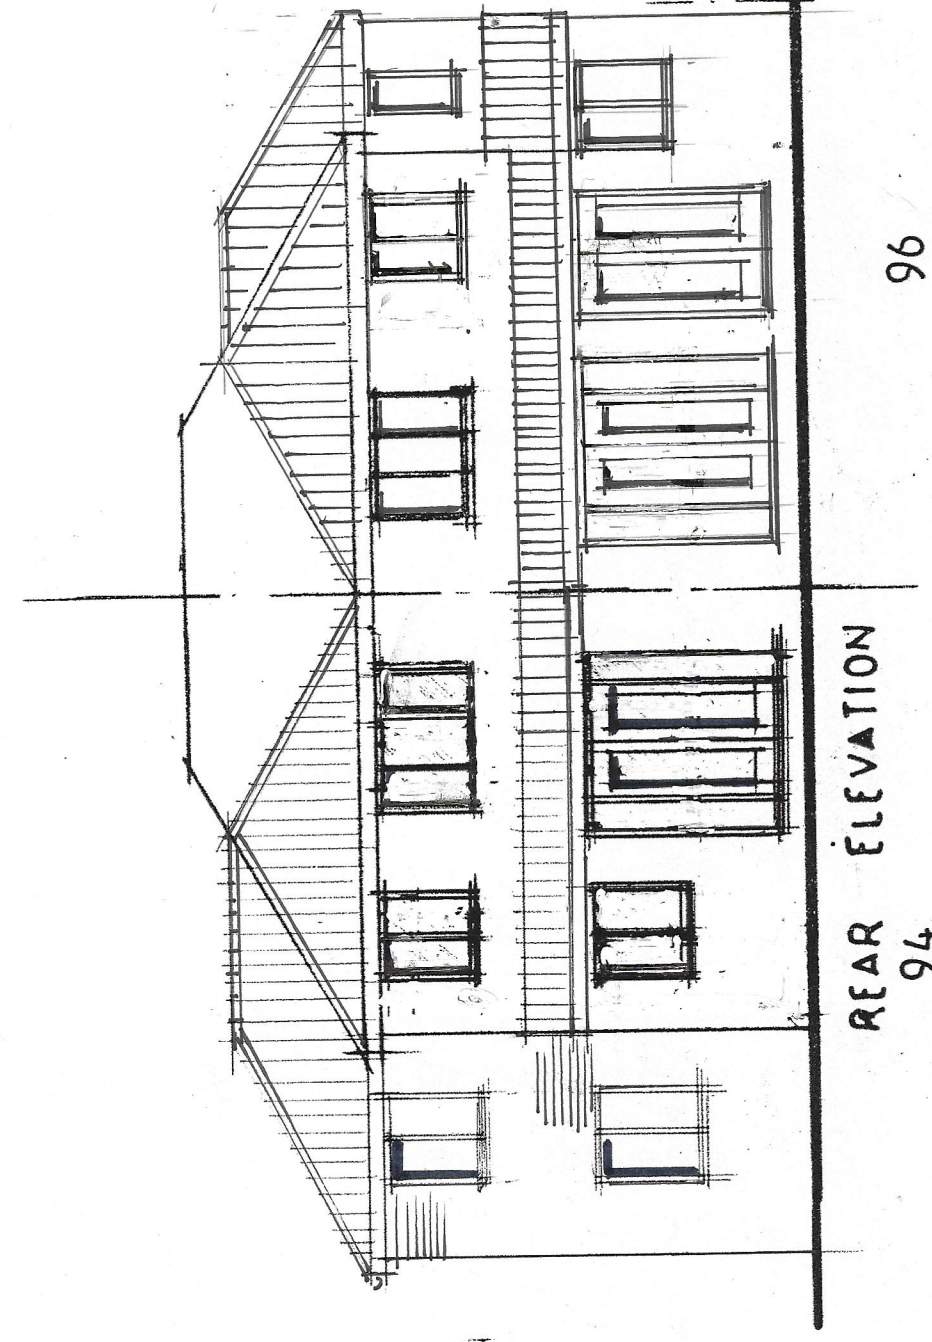

FIRST FLOOR PLAN

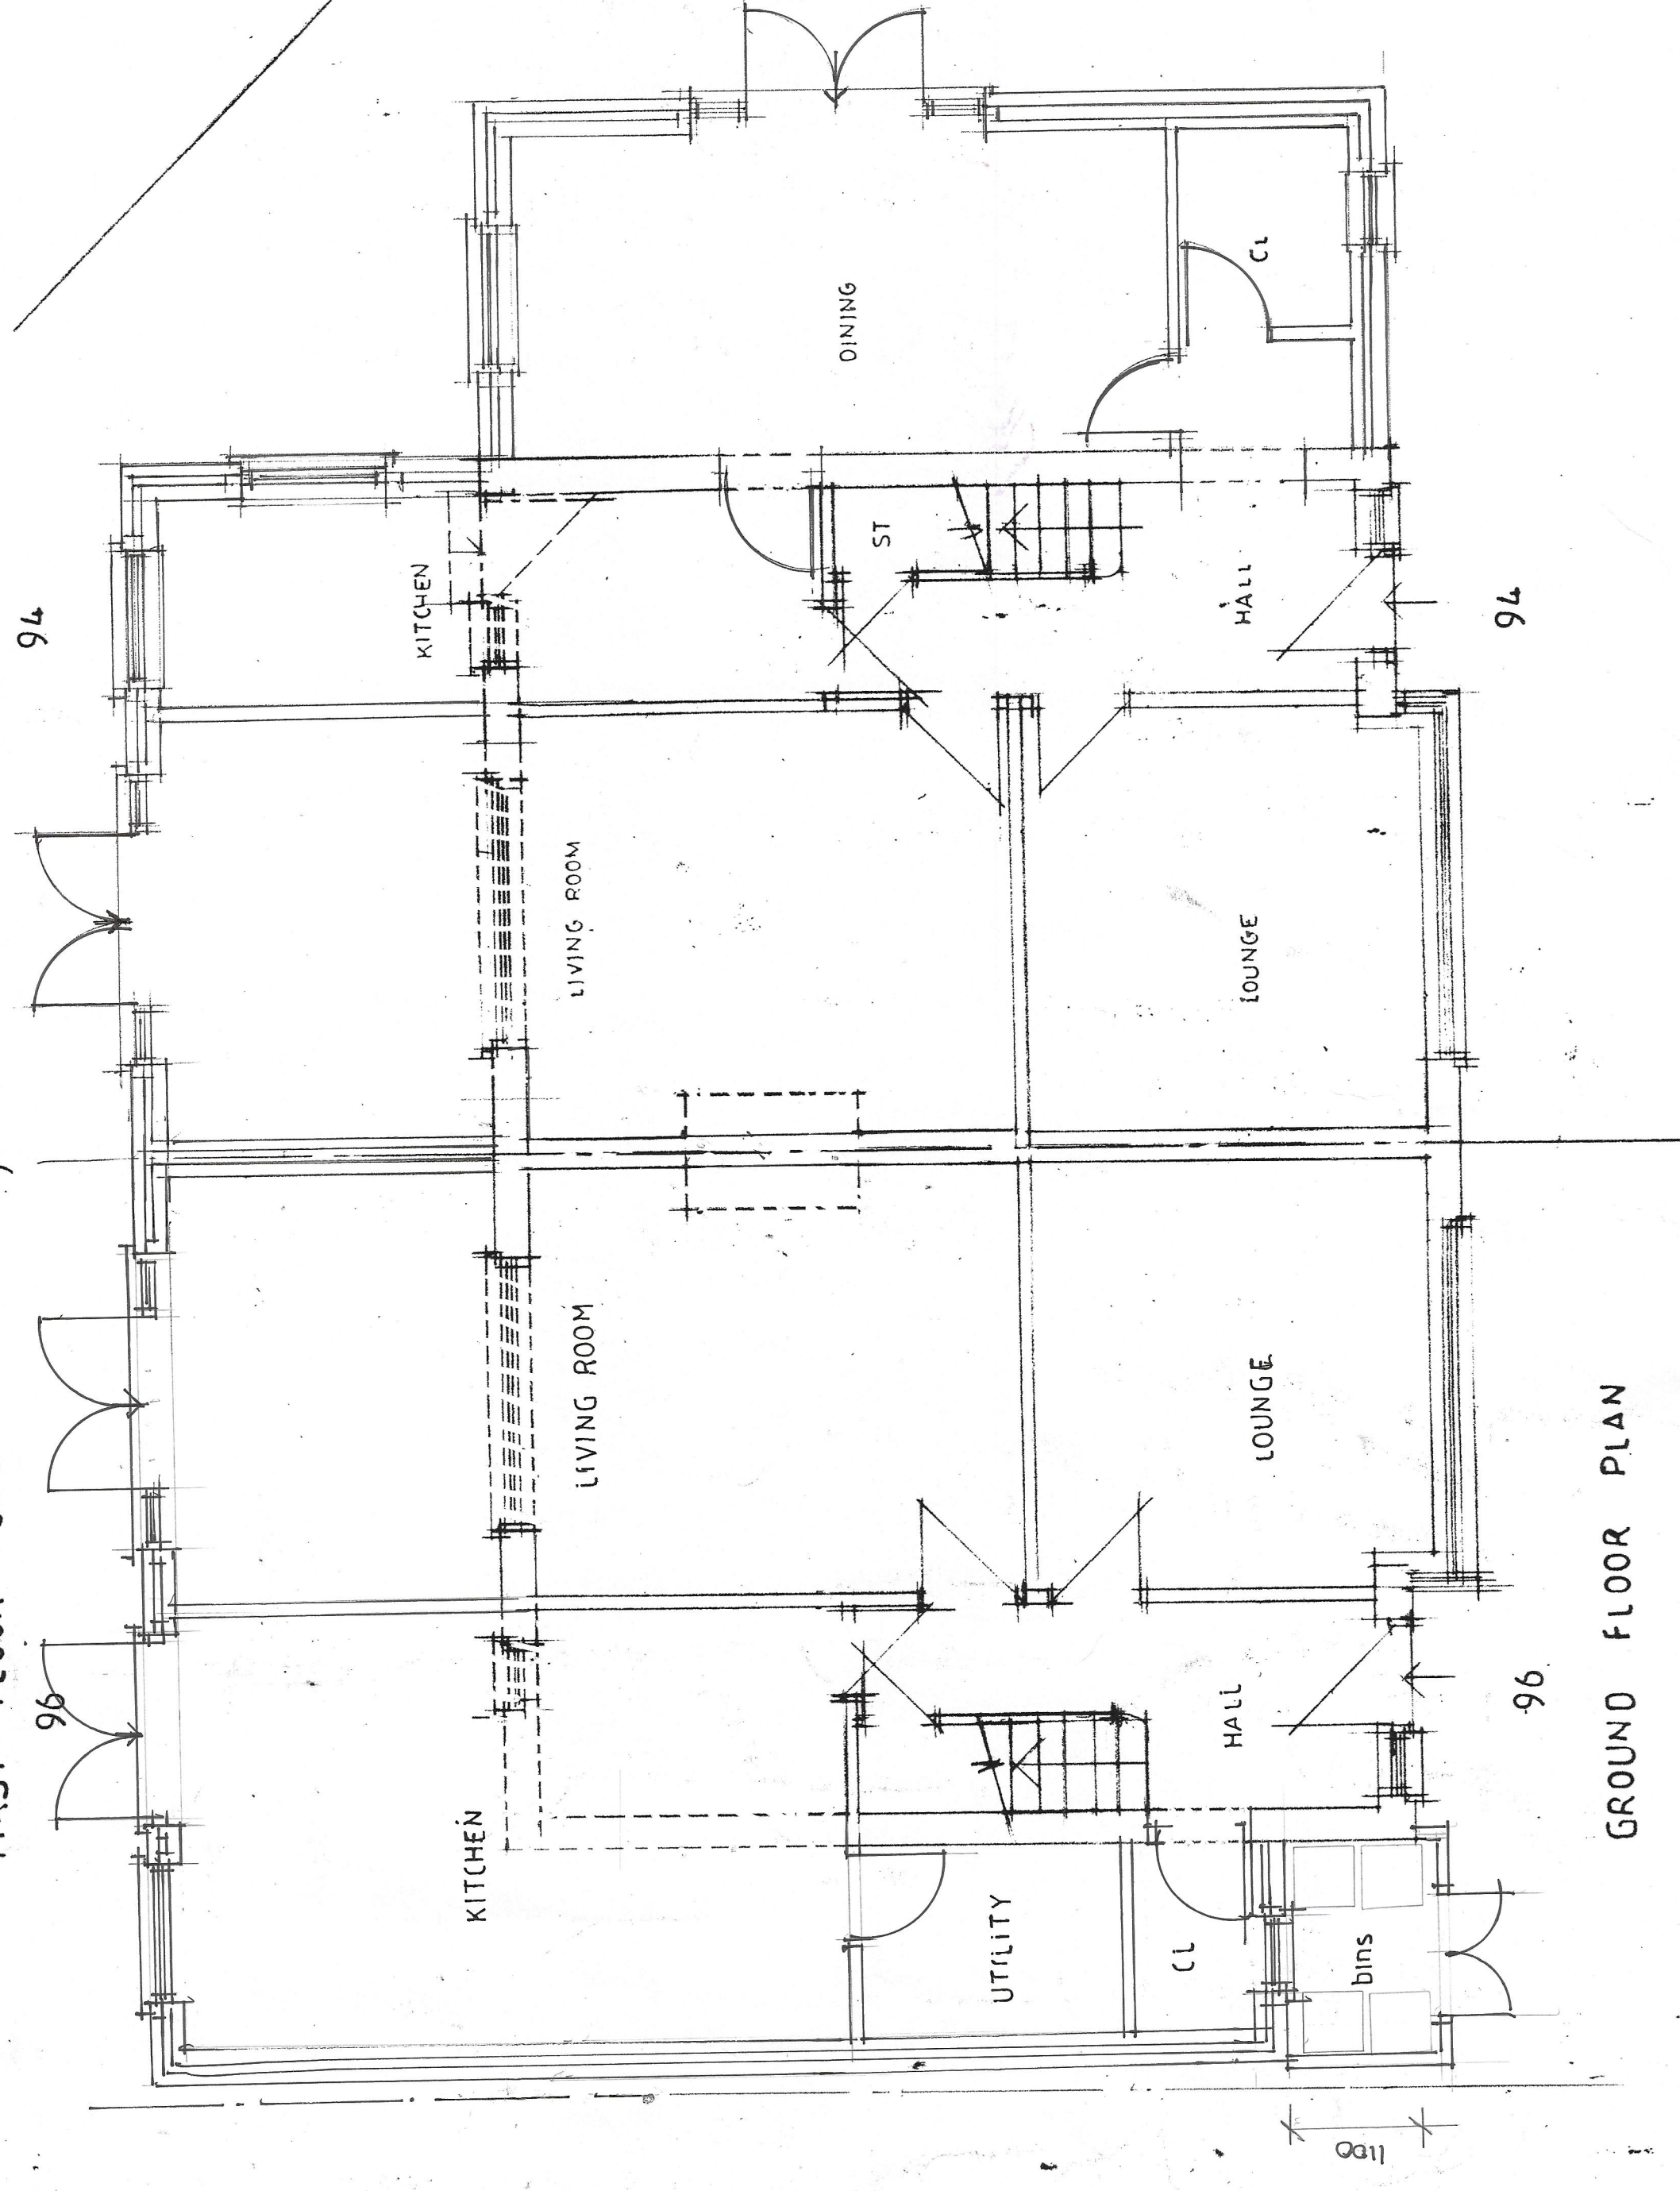

CLIENT	MR W AHMED 94/96 KIRKPANES JUNCTION AVE LONGSLIGHT WY 4WB									
JOB TITLE	PROPOSED EXTENSIONS JOINT APPLICATION									
DWG. TITLE	PLANS AND ELEVATIONS AS PROPOSED									
HOLBOROW + ORMESHER + <i>Limited</i> architectural & interior design 15 OVERTON, CLOSE MIDDLELEIGH, CHESHIRE CW10 0PZ phone: 07770 834939										
ISSUE	ORIGINAL	1	2	3	4	5	6	7		
REVISION	A									
DATE	26/07/00									
DRAWN	JAG									
CHECKED										
APPROVED										
SCALE	1:50 & 1:100 at A1									
DRAWING 2262122102A										
NUMBER										