


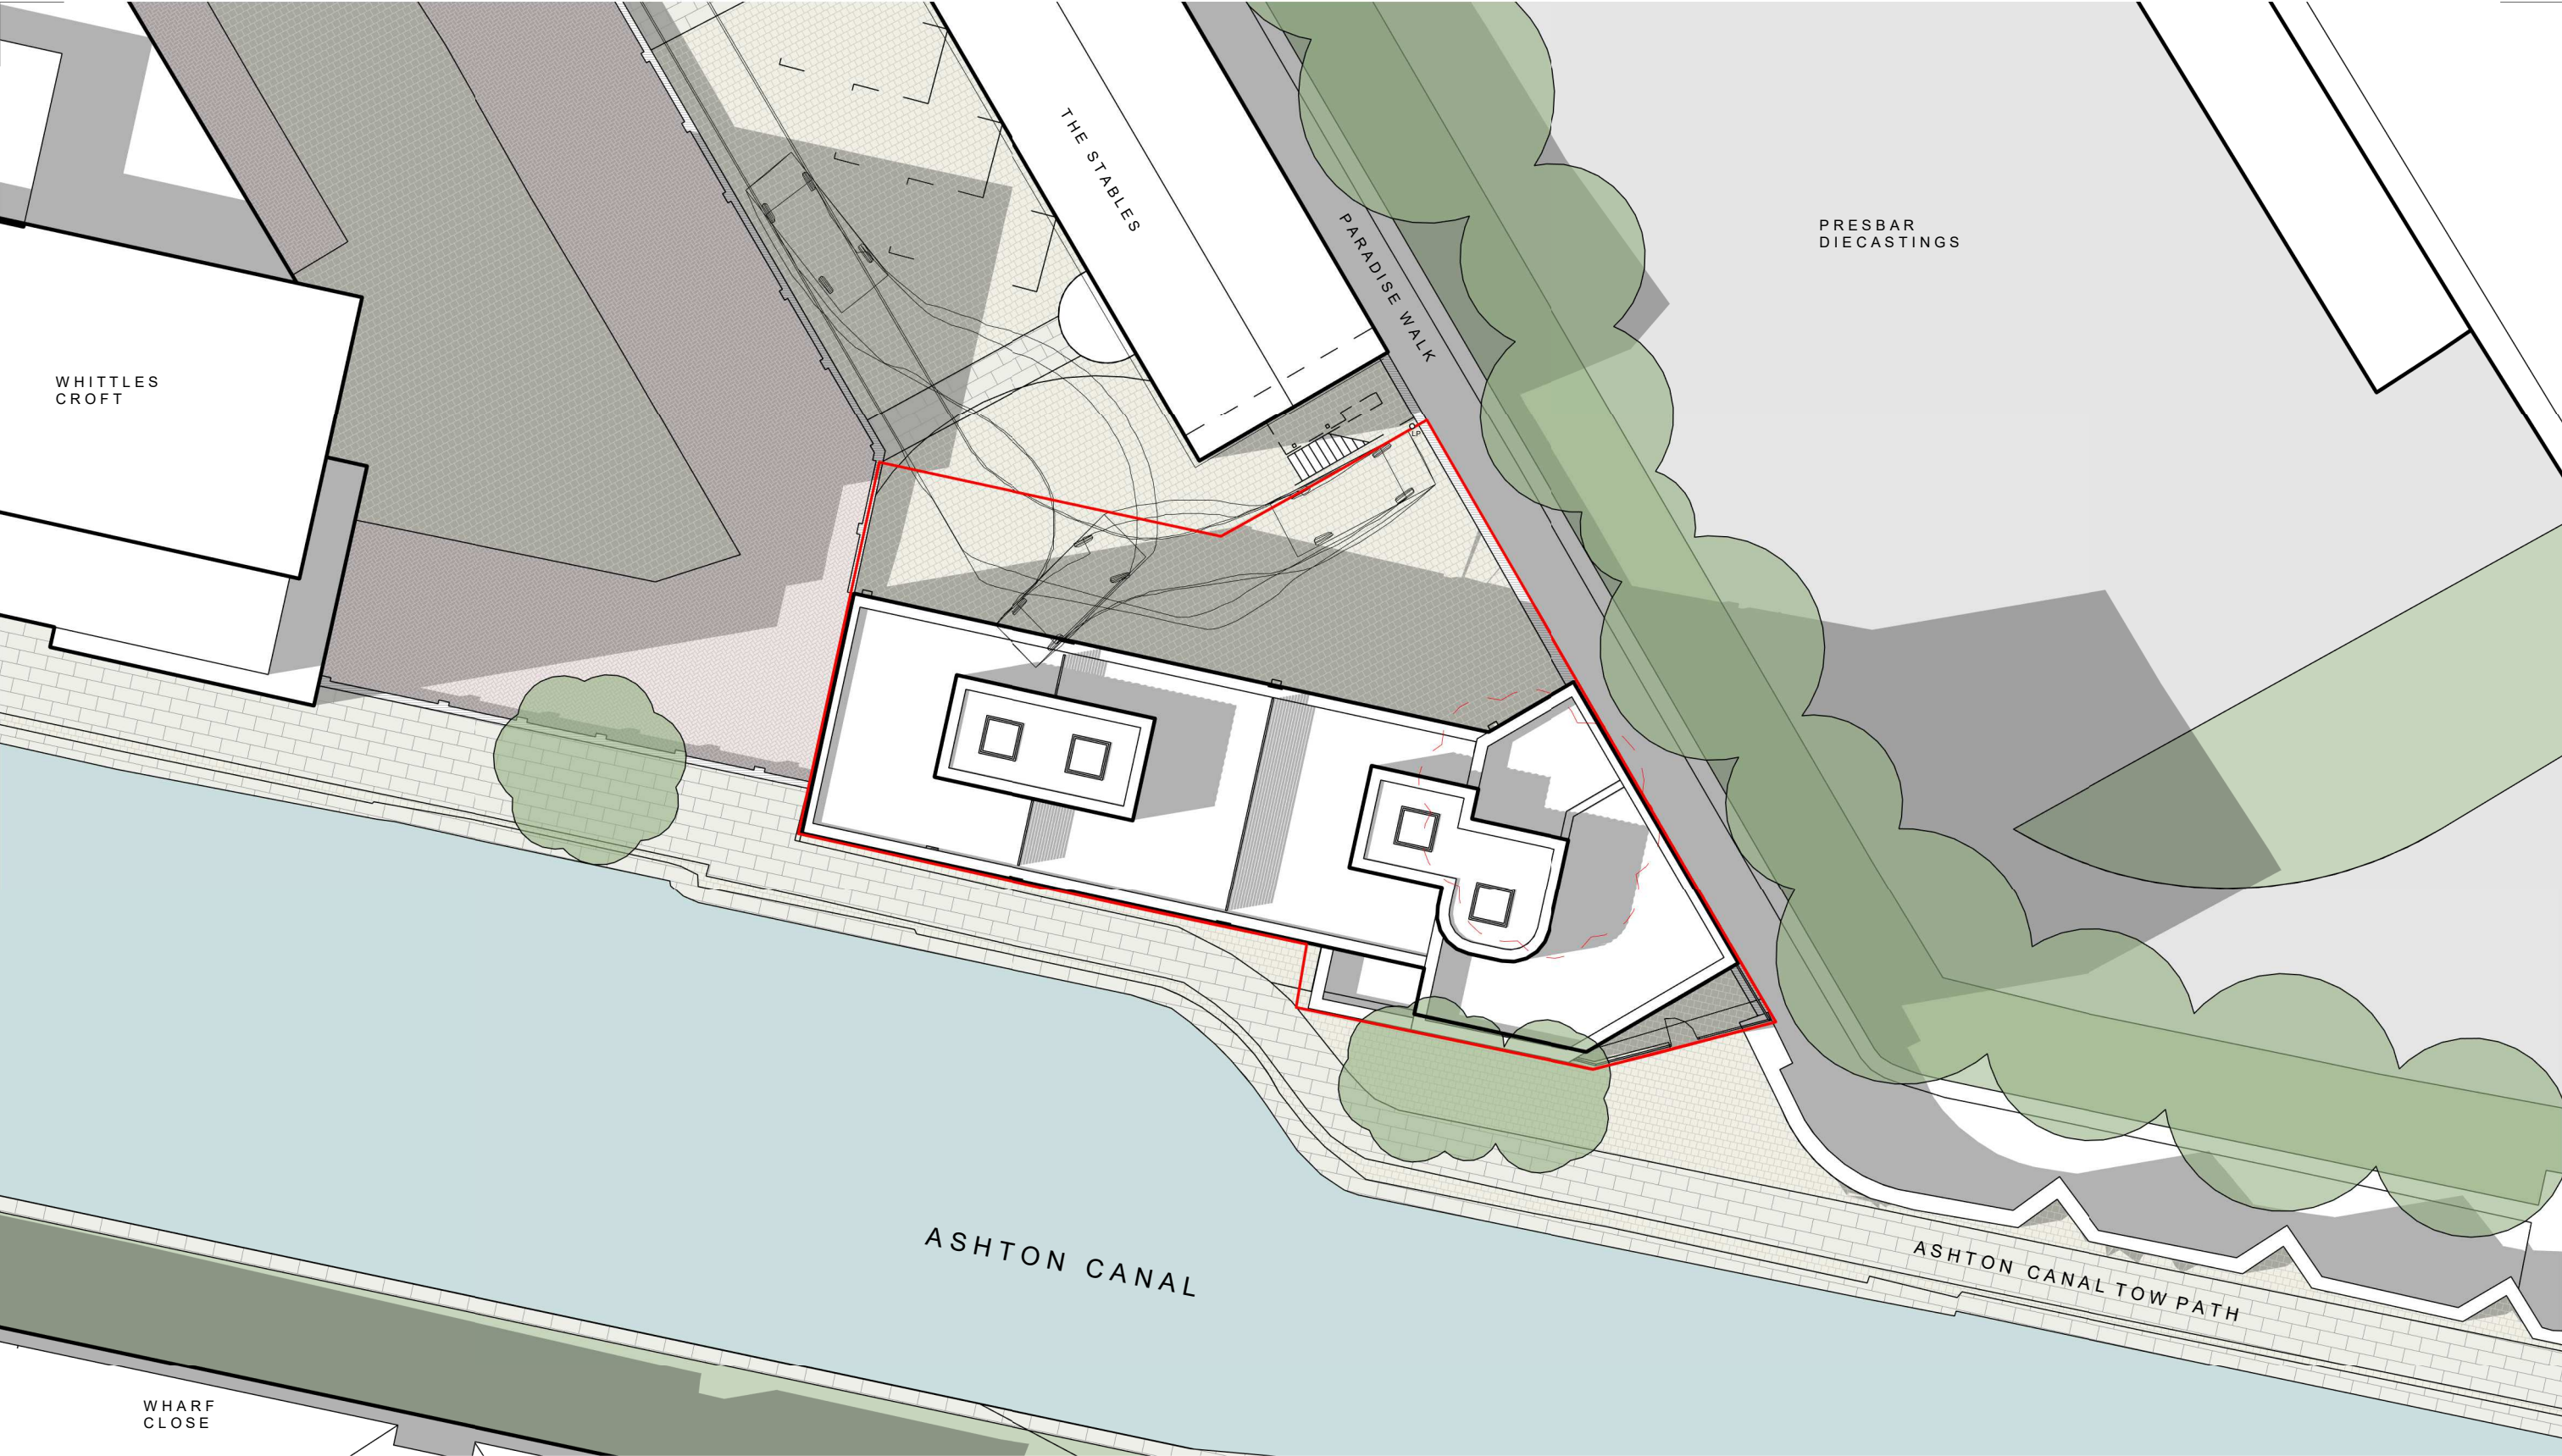

02.04.2021

0

2.0

4.0

6.0

8.0

10.0

12.5m

NORTH

The copyright of this drawing is vested with Corstorphine + Wright Ltd and must not be copied or reproduced without the consent of the company.

P5	BIN STORE ADDED	13.12.21	FG	DTC
P4	UPDATED FOLLOWING CLIENT REVIEW	25.11.21	FG	DTC
P3	PLANNING ISSUE	02.11.21	FG	DTC
P2	UPDATES TO END UNIT TERRACE	26.10.21	FG	DTC
P1	DRAFT ISSUE	01.09.21	FG	DTC
Rev.	Description	Date	Drawn	Chk.

Client

Victor (M1) Limited

Project

PARADISE MEWS,
MANCHESTER

Drawing Title

PROPOSED SITE PLAN

Drawing Status

PLANNING

Corstorphine & Wright

Manchester Studio

The Stables, Paradise Wharf, Ducie Street, Manchester, M1 2JN

0161 272 8100

corstorphine-wright.com

Drawing No.

20005-0310

Revision

P5

Drawn	Checked	Paper Size	Scale	Date
FG	DTC	A3	1 : 200	09/01/21