



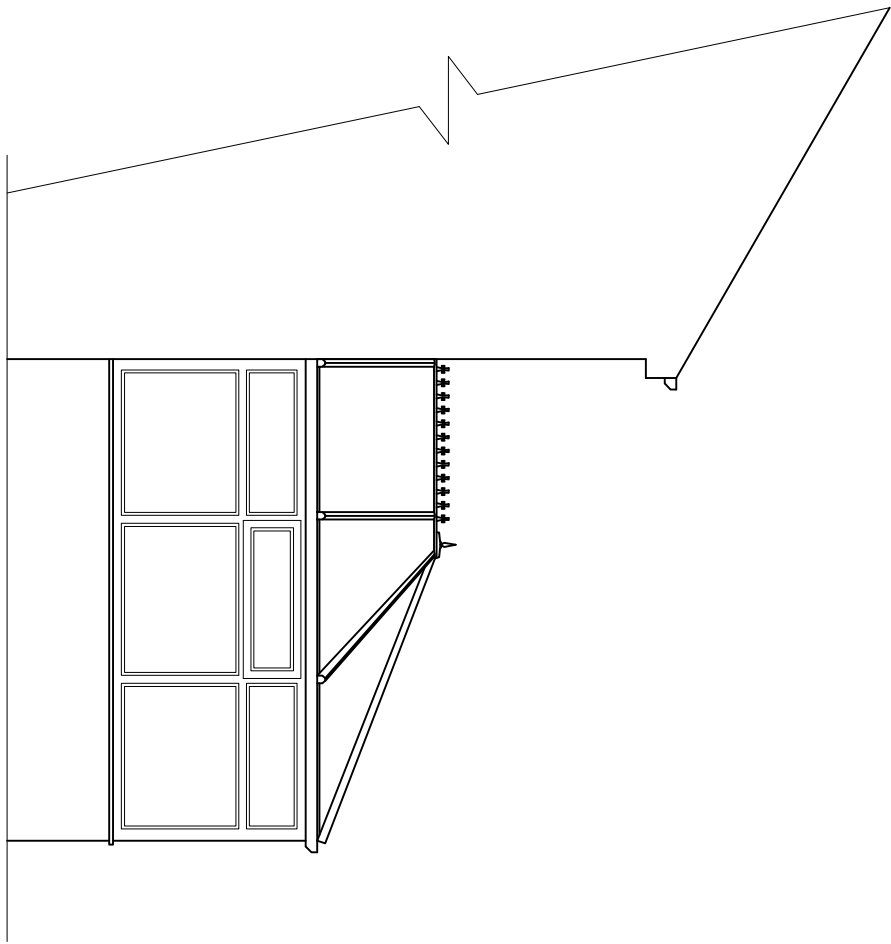


EXISTING PART RIGHT SIDE ELEVATION

(SCALE 1:50)

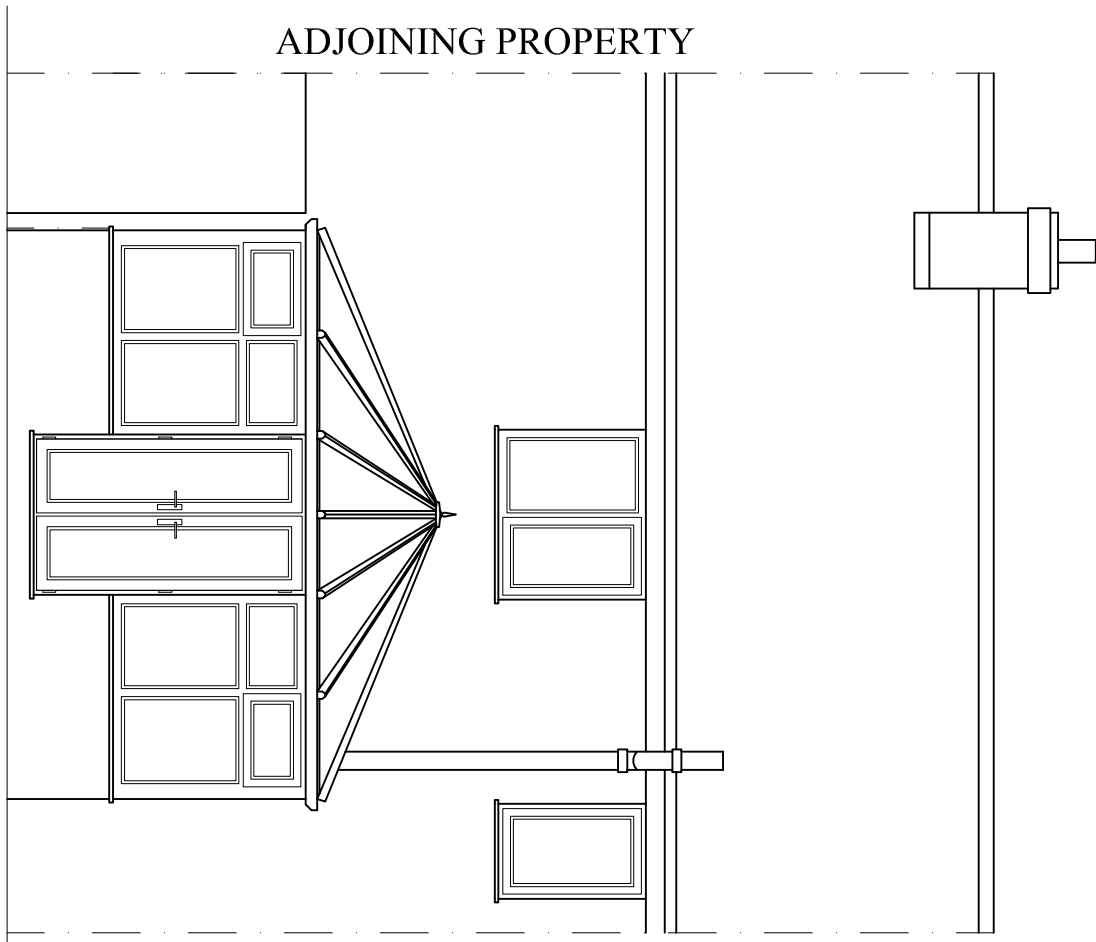


EXISTING REAR ELEVATION

(SCALE 1:50)

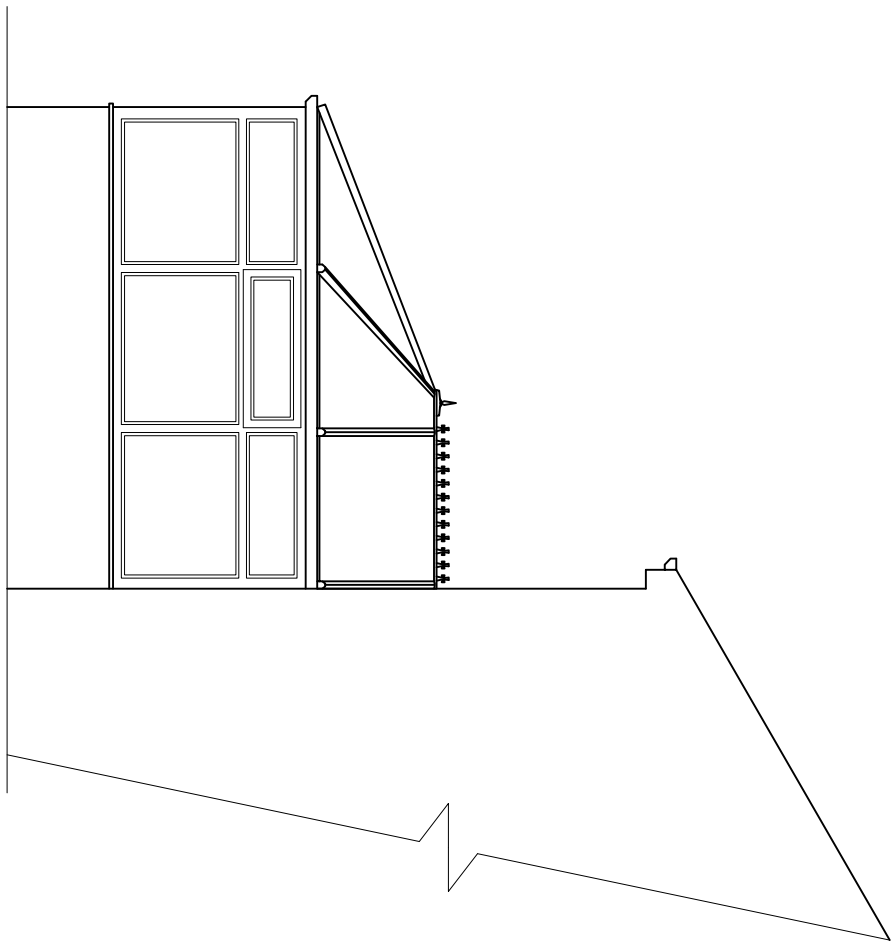


EXISTING PART LEFT SIDE ELEVATION

(SCALE 1:50)

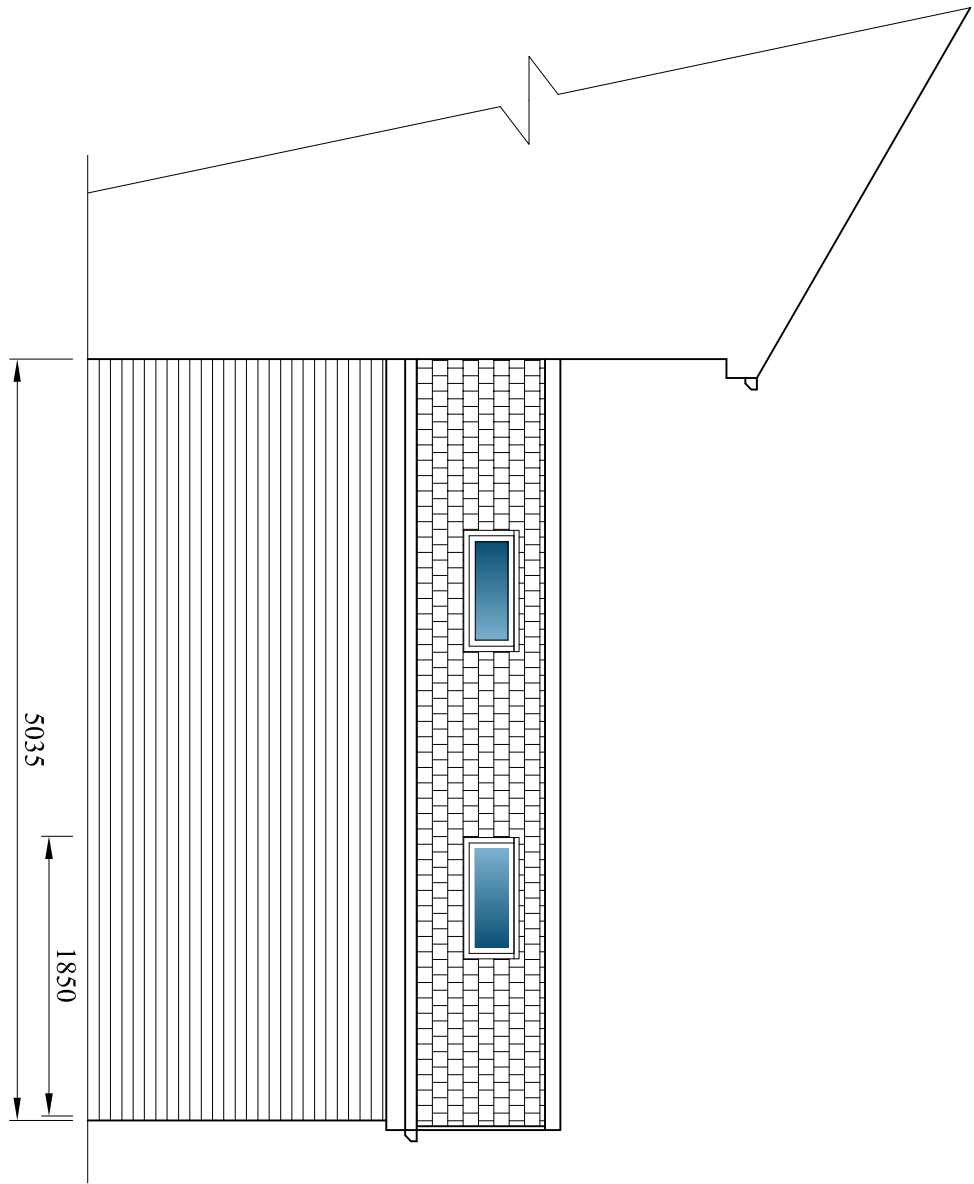


PROPOSED PART RIGHT SIDE ELEVATION

(SCALE 1:50)

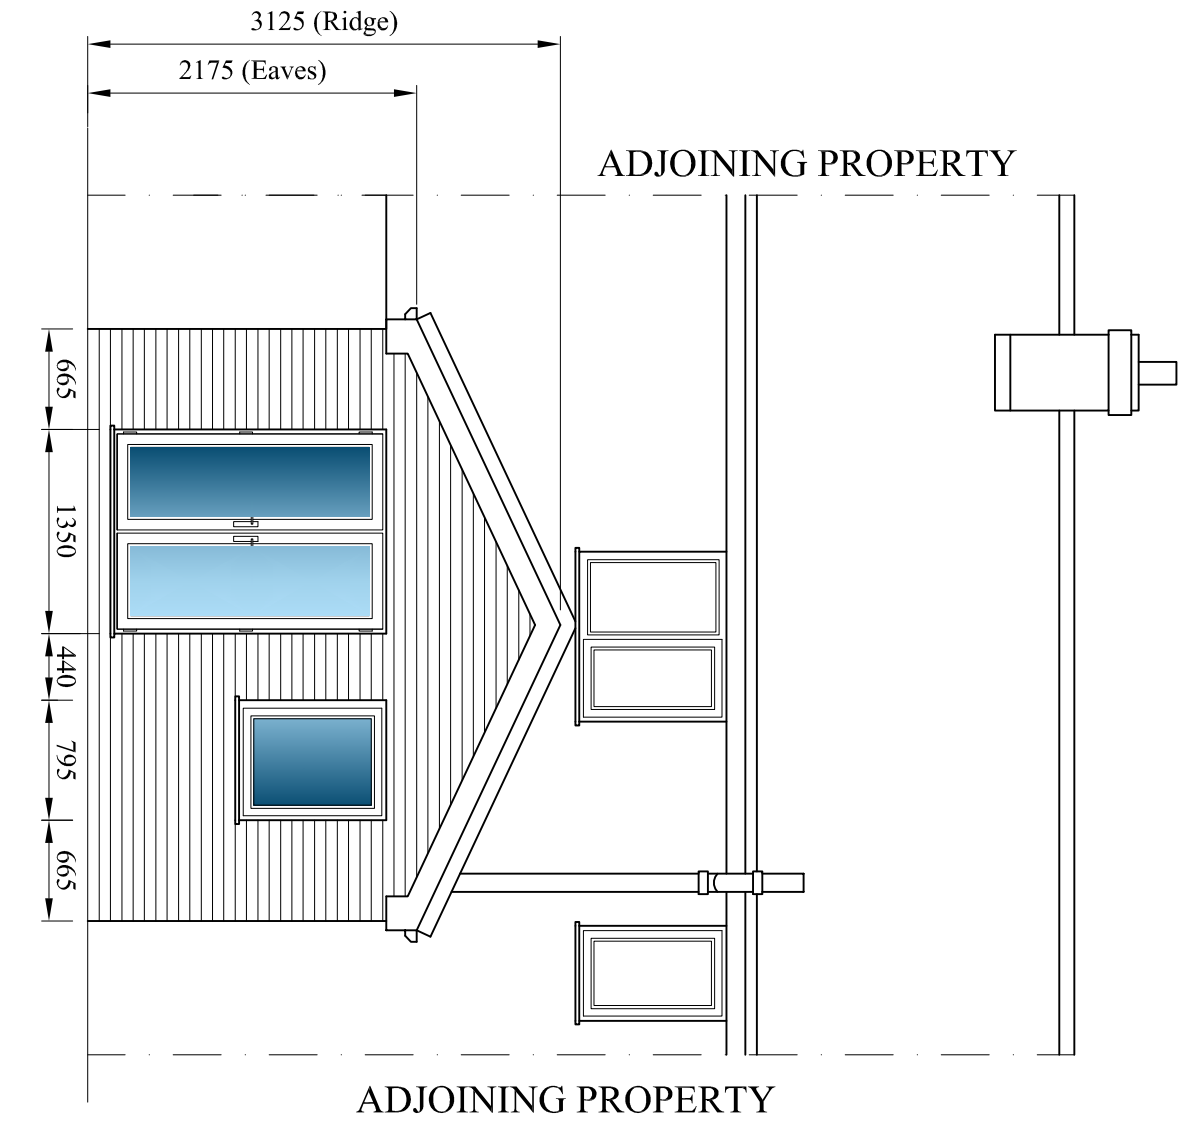


PROPOSED REAR ELEVATION

(SCALE 1:50)

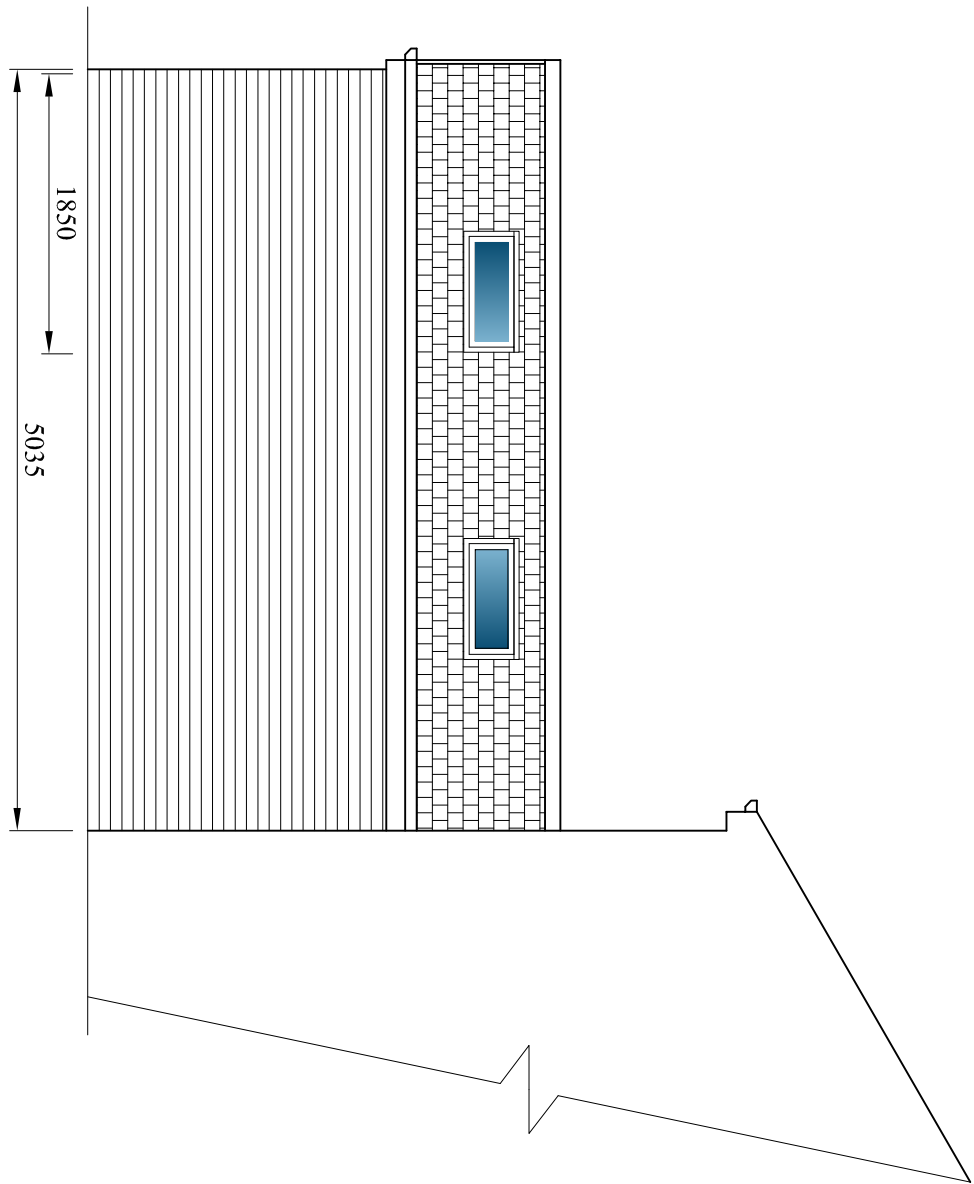

PROPOSED PART LEFT SIDE ELEVATION

(SCALE 1:50)

 

A		12.04.22		ISSUED FOR PLANNING APPROVAL		
DRAWING STATUS		PLANNING APPROVAL				
PROJECT		90 GLENBROOK ROAD BLACKLEY				
TITLE		PROPOSED SINGLE STOREY REAR EXTENSION				
SCALE & SIZE		1:50 @ A1 UNO		STATUS	PLANNING APP.	DATE
PROJECT No.		GB-01		DRAWING No.	002	REV.
				A		