



MATERIALS KEY


- 1. RED BRICK TYPE 1 - STRETCHER BOND WITH FLUSH MORTAR JOINTS
- 2. RED BRICK TYPE 2 - RECESSED HEADER PANELS WITH SOLDIER COURSING AND RAKED MORTAR JOINTS
- 3. RED BRICK TYPE 3 - SOLDIER COURSING WITH FLUSH MORTAR JOINTS
- 4. RED BRICK TYPE 4 - FEATURE PANELS WITH PROJECTING FLEMISH BOND
- 5. DARK GREY ALUMINIUM CLADDING
- 6. CEMBRITJUTLAND FIBRE CEMENT ROOF SLATES
- 7. DARK GREY ALUMINIUM WINDOWS/DOORS - CLEAR GLAZING
- 8. DARK GREY ALUMINIUM WINDOWS/DOORS - OBSCURE GLAZING
- 9. GALVANISED ROUND RAINWATER GOODS (RISE AND FALL BRACKETS TO GUTTERS)
- 10. VERTICALLY PLANKED TIMBER ENTRANCE DOOR
- 11. PROJECTING RED BRICK CILLS
- 12. PPC STEEL BALUSTRADING
- 13. KYTUN SLATE DRY VERGE SYSTEM

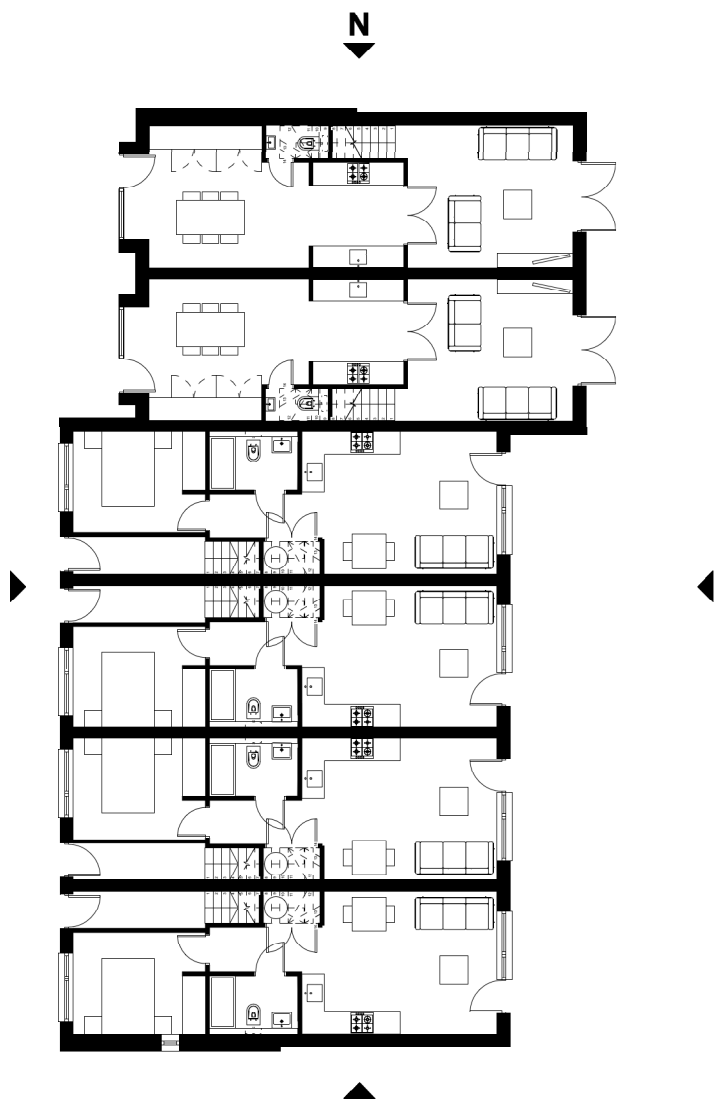

BLOCK 1 - PROPOSED WEST ELEVATIONS 1:100 @ A1

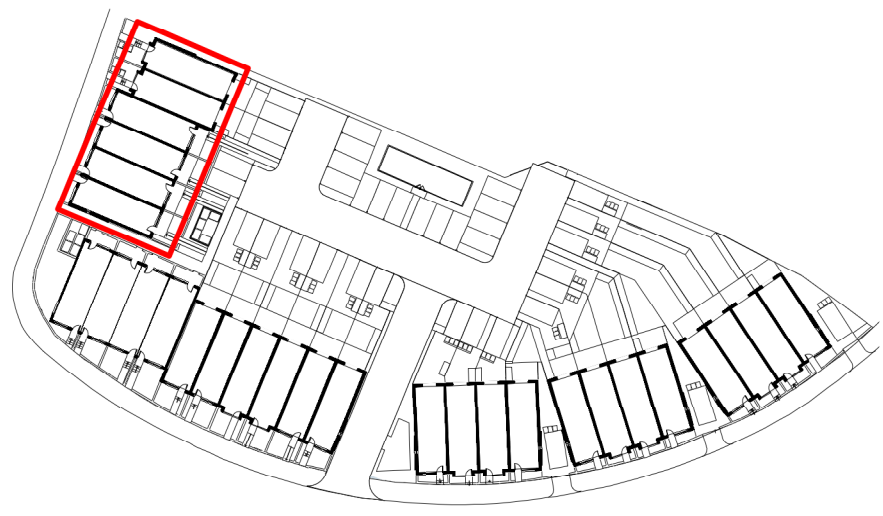

BLOCK 1 - PROPOSED NORTH ELEVATIONS 1:100 @ A1

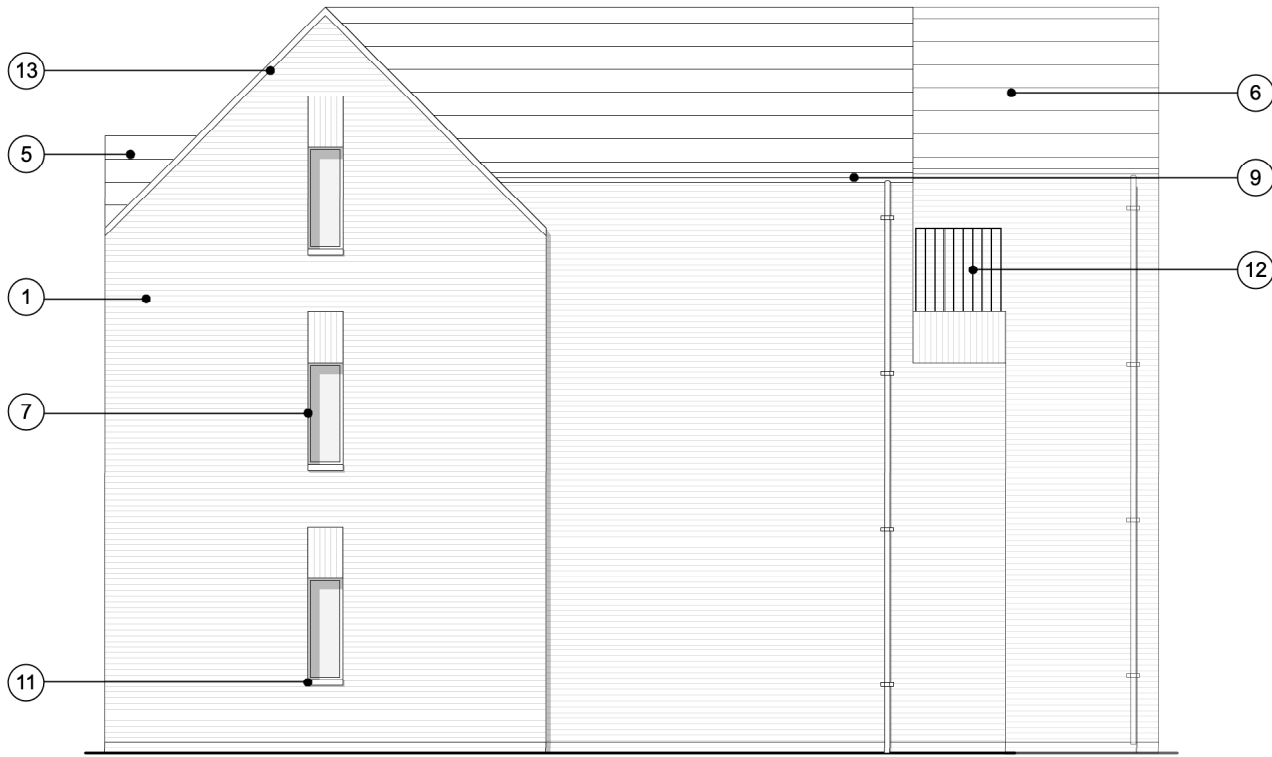

BLOCK 1 - PROPOSED SOUTH ELEVATIONS 1:100 @ A1



BLOCK 1 - PROPOSED EAST ELEVATIONS 1:100 @ A1

BLOCK 1 ELEVATIONS
1:100@A1



IMPORTANT NOTES:

CLIENT: IRFAN DEMA
PROJECT: FORMER VASA CLUB
ADDRESS: 283 WHITE MOSS LANE, CHARLESTOWN
DRAWING TITLE: BLOCK 1 ELEVATIONS
SCALE: 1:100@A1
DATE: JULY 2022
DRAWING NO: A647_P_350

OLLIER SMURTHWAITE ARCHITECTS
40 King Street, Manchester, M2 6BA
T 0161 883 0838
F 0161 883 0839
E mail@ollieramurthwaite.com