

NOTES.

GENERAL SPECIFICATION FOR GRP HOUSING ENCLOSURE

- 1. SUPPLIED/PURCHASED FROM NOMINATED SUPPLIER, UNDER FRAMEWORK AGREEMENT AND COMPLY WITH ES 301.
- 2. DETAILS INCLUDING DOOR LOCKING SPECIFICATION ALL AS IN ES 301.
- 3. LOWER LEVEL VENTILATION MUST BE APPROVED BY ELECTRICITY NORTH WEST & EQUIVALENT TO TOTAL AIR FLOW OF 0.75metres³ (FOR DETAILED SPECIFICATION SEE ENGINEERING SPECIFICATION 301)

SLAB:-TO HAVE STEEL FLOAT FINISH TO CLOSE TOLERANCE ± 3mm IN 3m LENGTH

FOUNDATIONS TO BE TAKEN DOWN TO GROUND THAT IS SUFFICIENTLY FIRM TO PROVIDE PHYSICAL SUPPORT TO THE STRUCTURE. SITE PHOTO'S TO BE TAKEN INDICATING EVIDENCE OF FOUNDATION DEPTH WHERE INCREASED DIG IS GREATER THAN 400MM. THESE WILL BE PROVIDED FOR PAYMENT AND AUDIT PURPOSES.

THIS DRAWING SHOULD BE READ IN CONJUNCTION WITH ELECTRICITY NORTH WEST ES 301 & ES 352 AND ALL ASSOCIATED WORKS MUST COMPLY WITH THIS INFORMATION AND DETAIL IN FULL

THIS DRAWING SHOULD BE READ IN CONJUNCTION WITH ELECTRICITY NORTH WEST ELECTRICAL SPECIFICATION REF. 400 D 5 AND ALL ASSOCIATED WORKS MUST COMPLY WITH THIS INFORMATION AND DETAIL IN FULL.

revisions

- A) APPD
- B) GRP HOUSING DIMENSION CHANGE 03/11/03
- C) SCALE RECTIFIED 08/01/04
- D) ISSUED FOR CIRCULATION
- E) REVISED 28/12/06
- F) REVISED 11/06/09
- G) REVISED TO REFERENCE ES 301 & ES 352 28/04/10



drawn

approved G.H.SMITH date 23/09/03

CONSTRUCTION DETAILS


FOR STANDARD G.R.P. UNIT SUBSTATION with LUCY 'SABRE' SW'GR

scale DO NOT SCALE

scheme number


drawing number sheet

ES352 A2-022 /02G

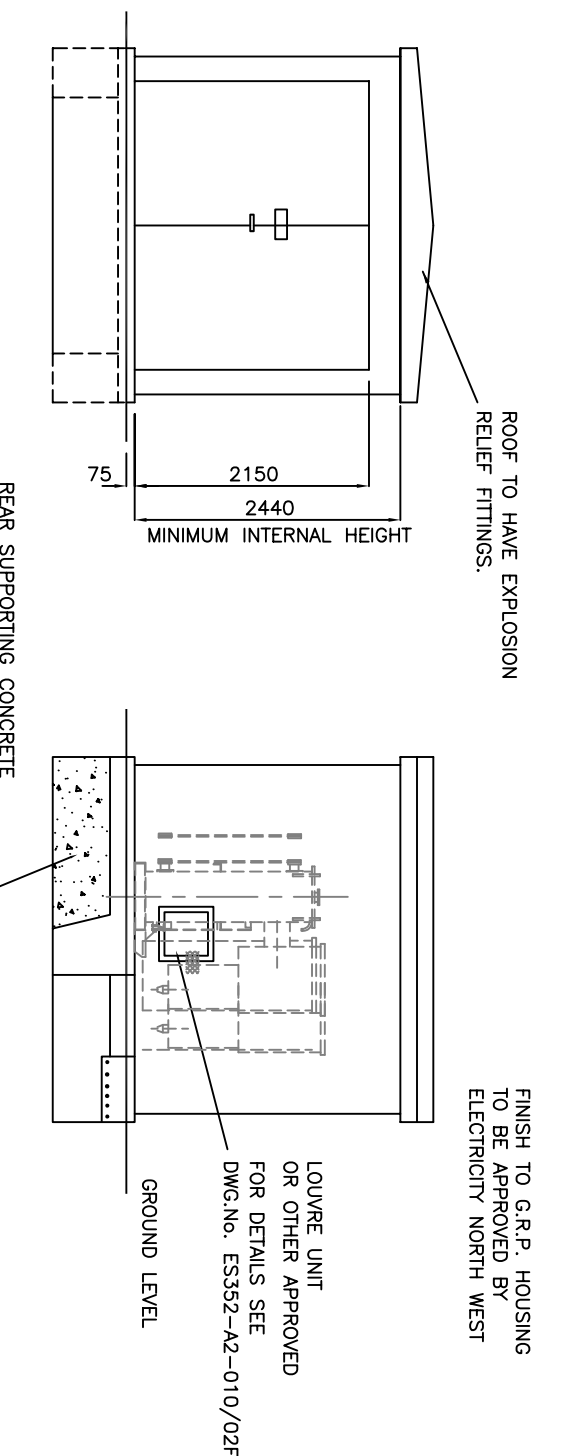


FRONT ELEVATION

SIDE ELEVATION

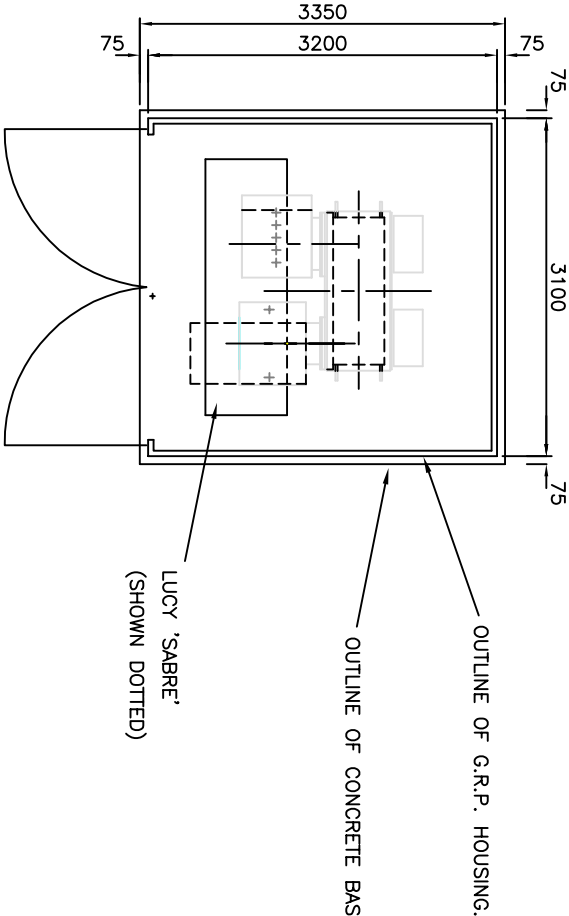


PLAN

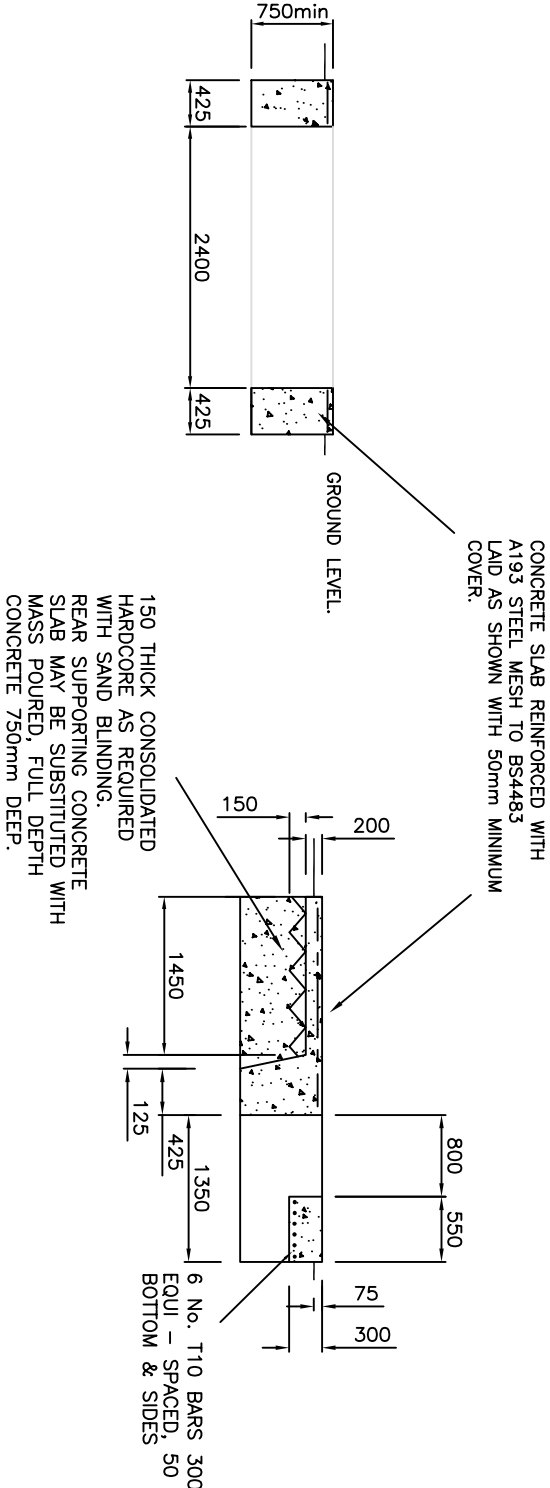

SECTION A-A

SECTION B-B

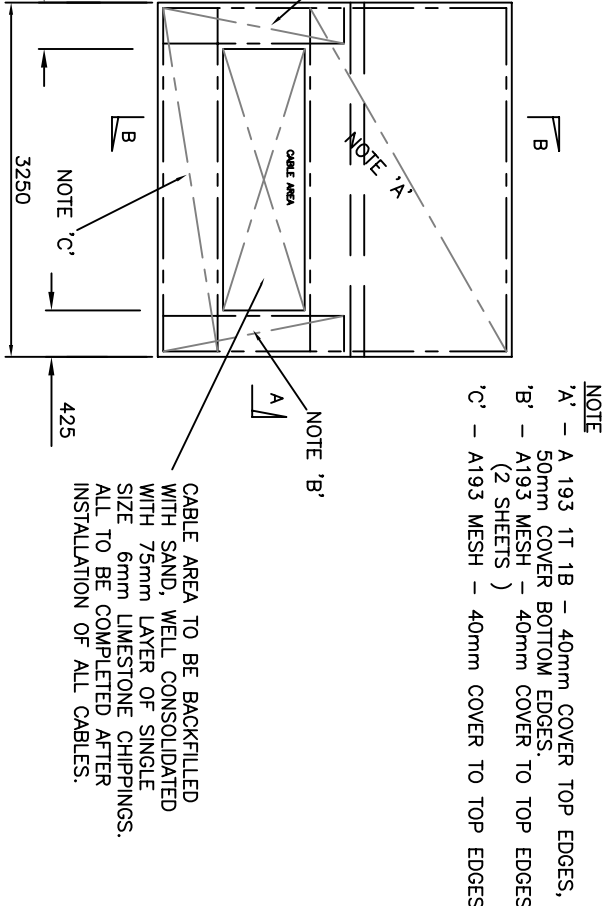

FOUNDATION PLAN