




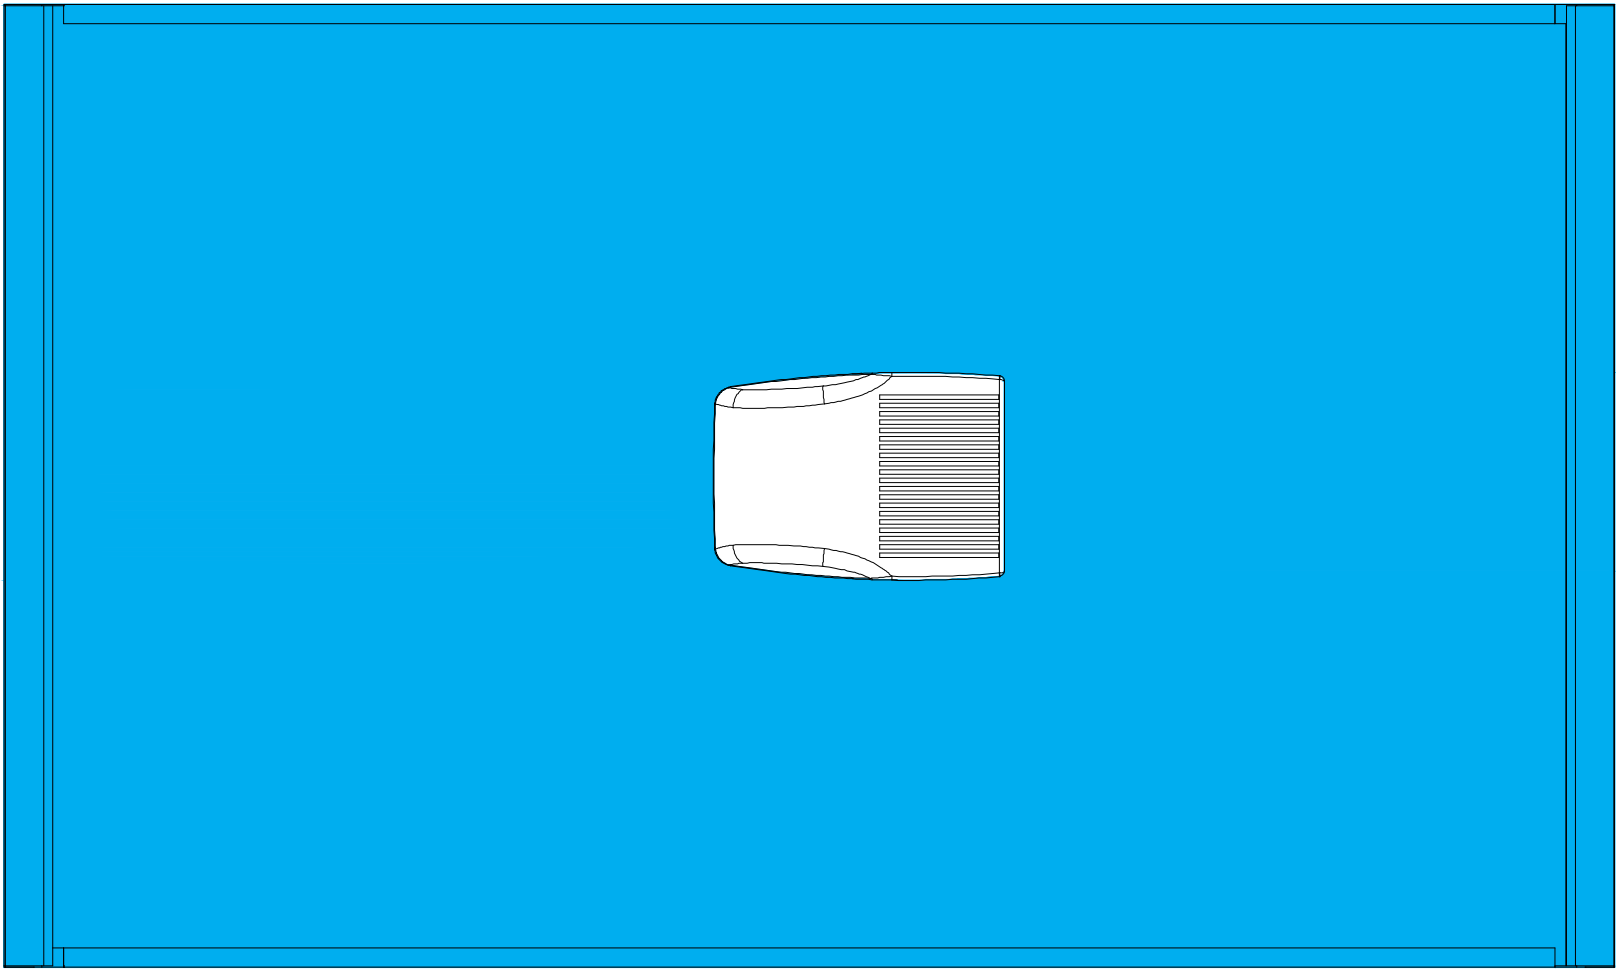


Roof plan

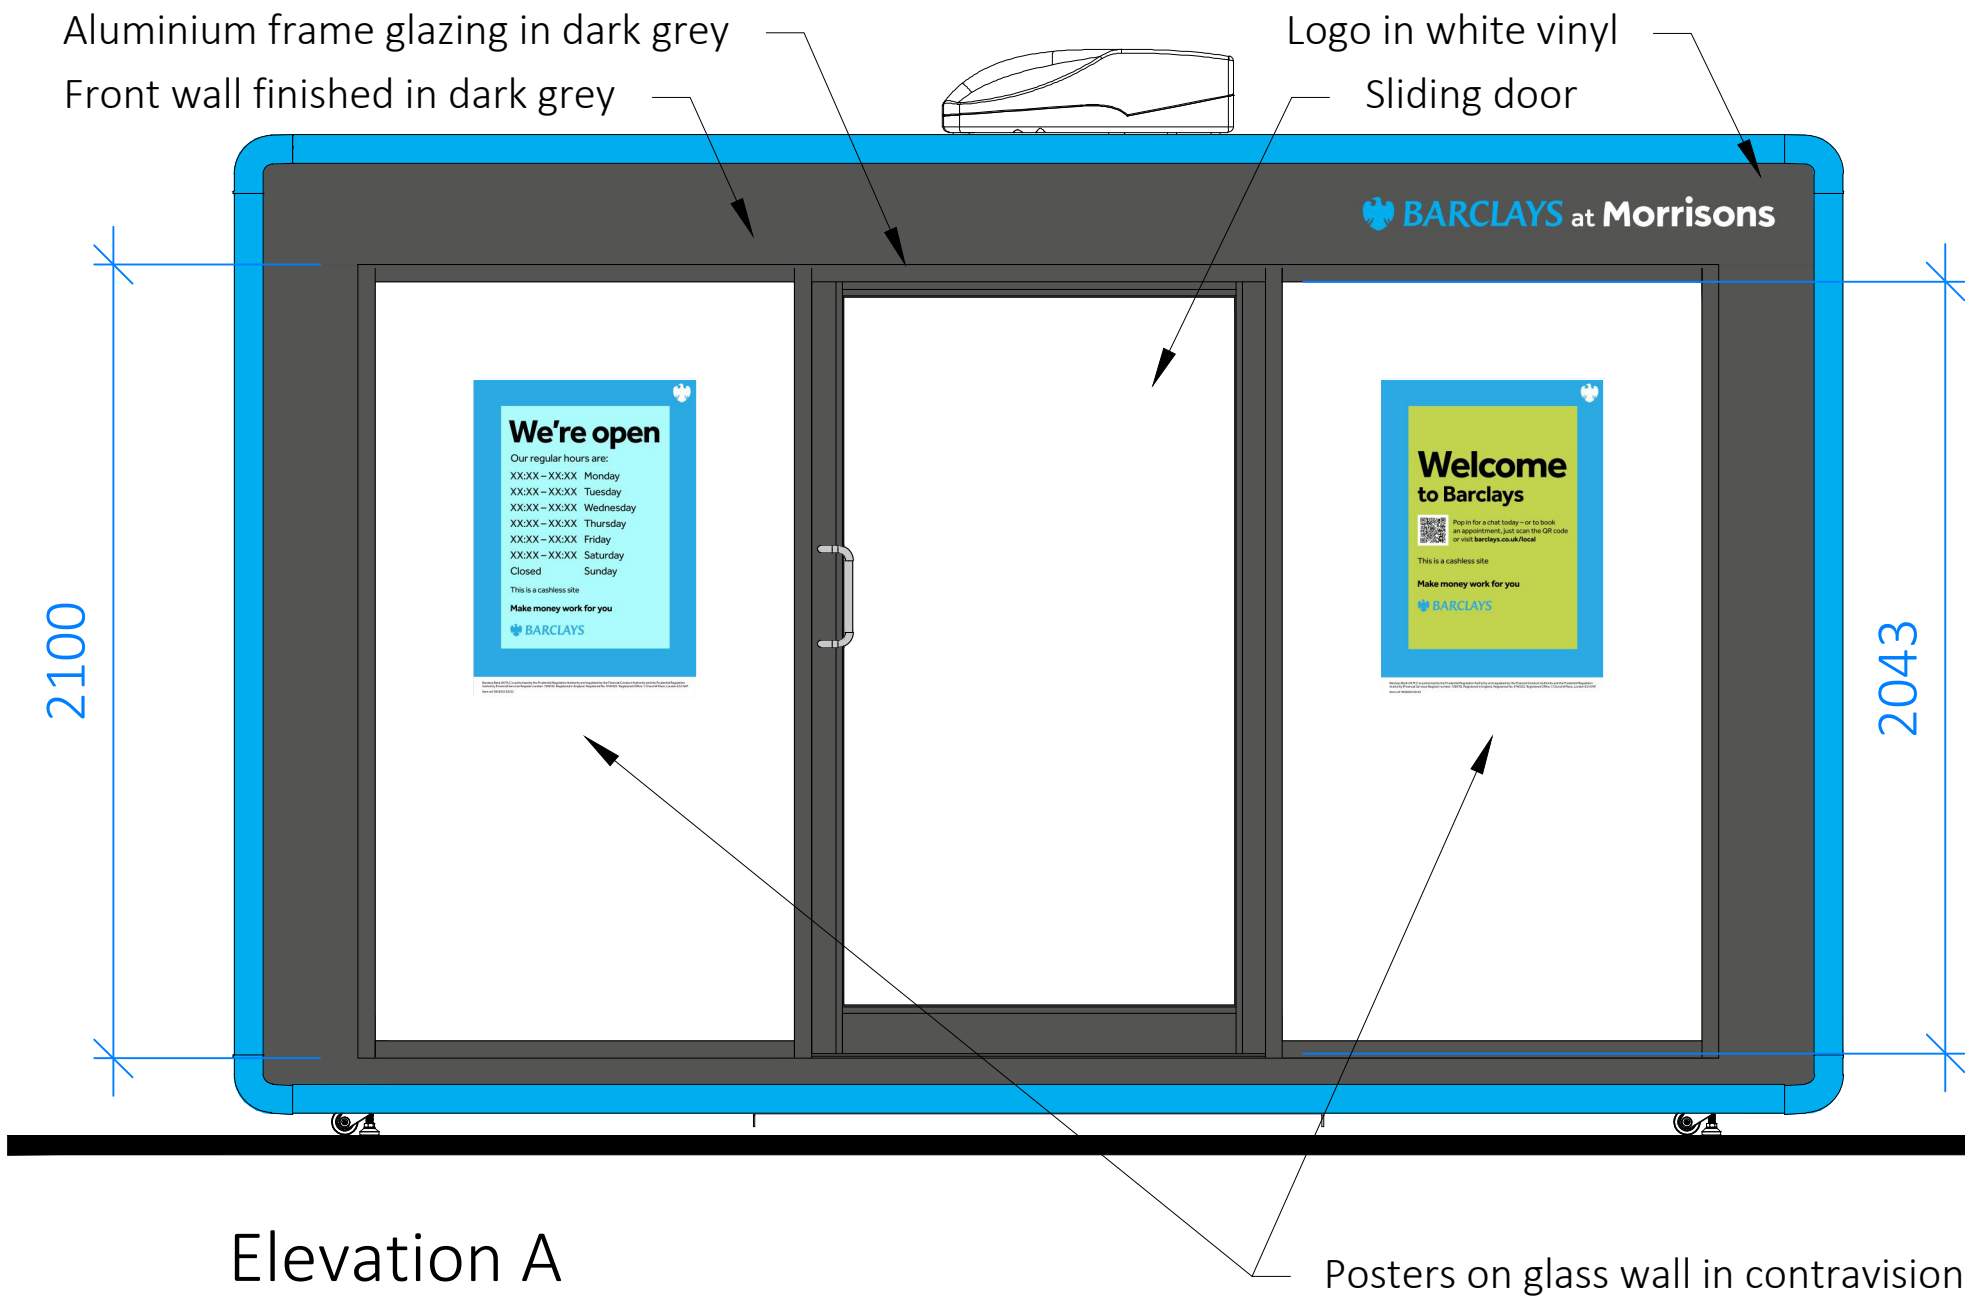


Elevation A

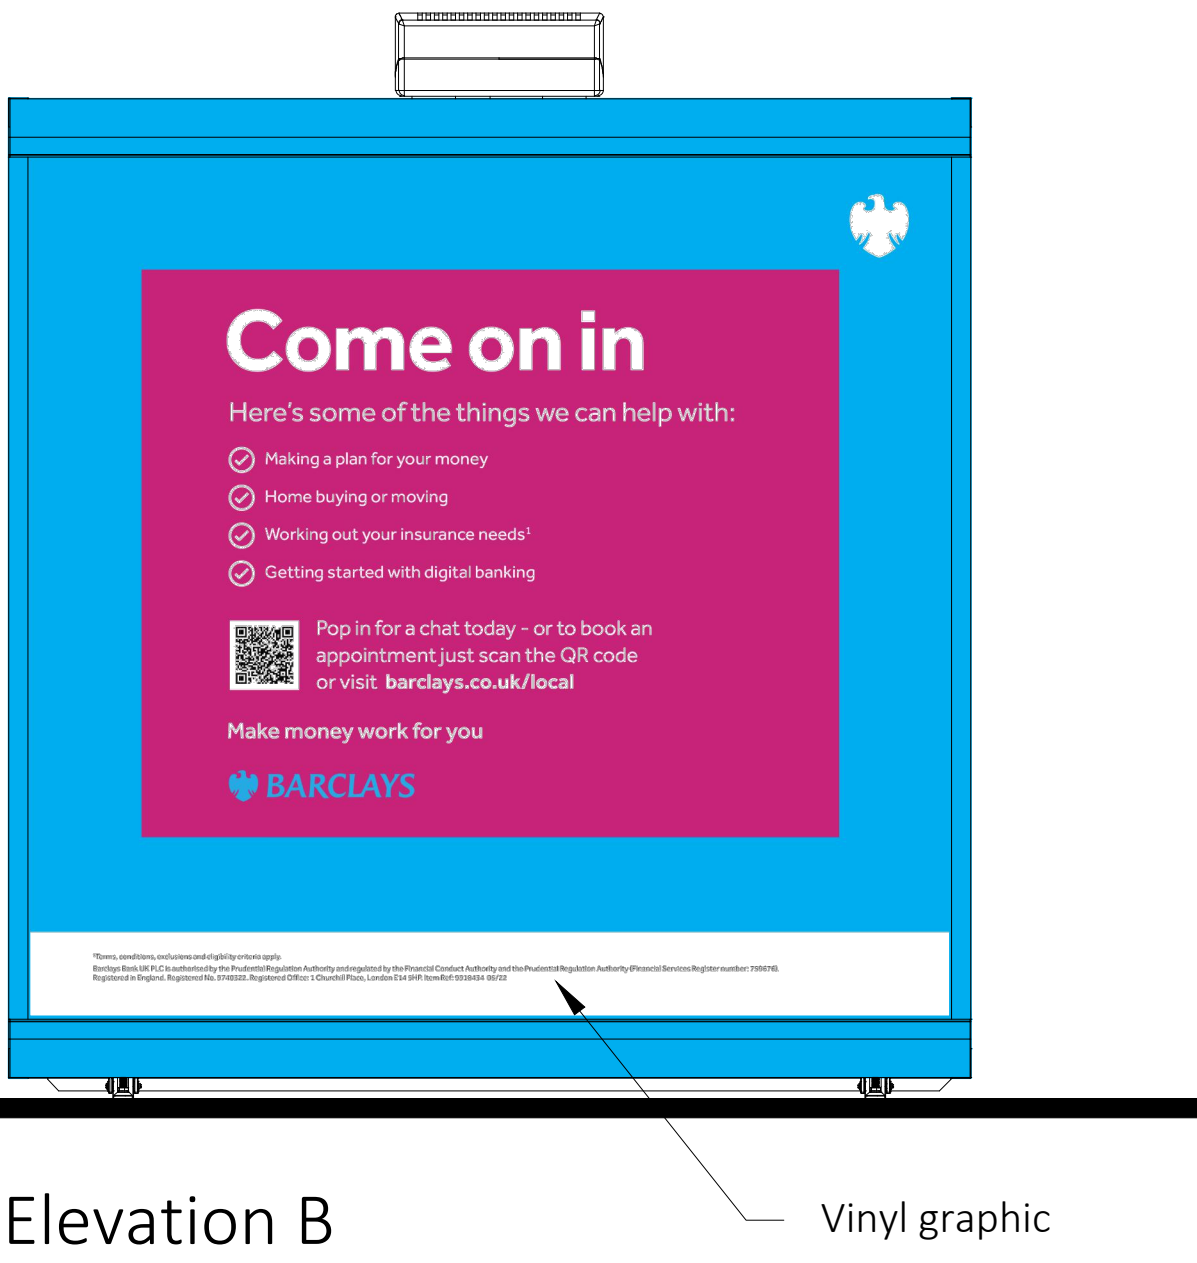


Elevation B

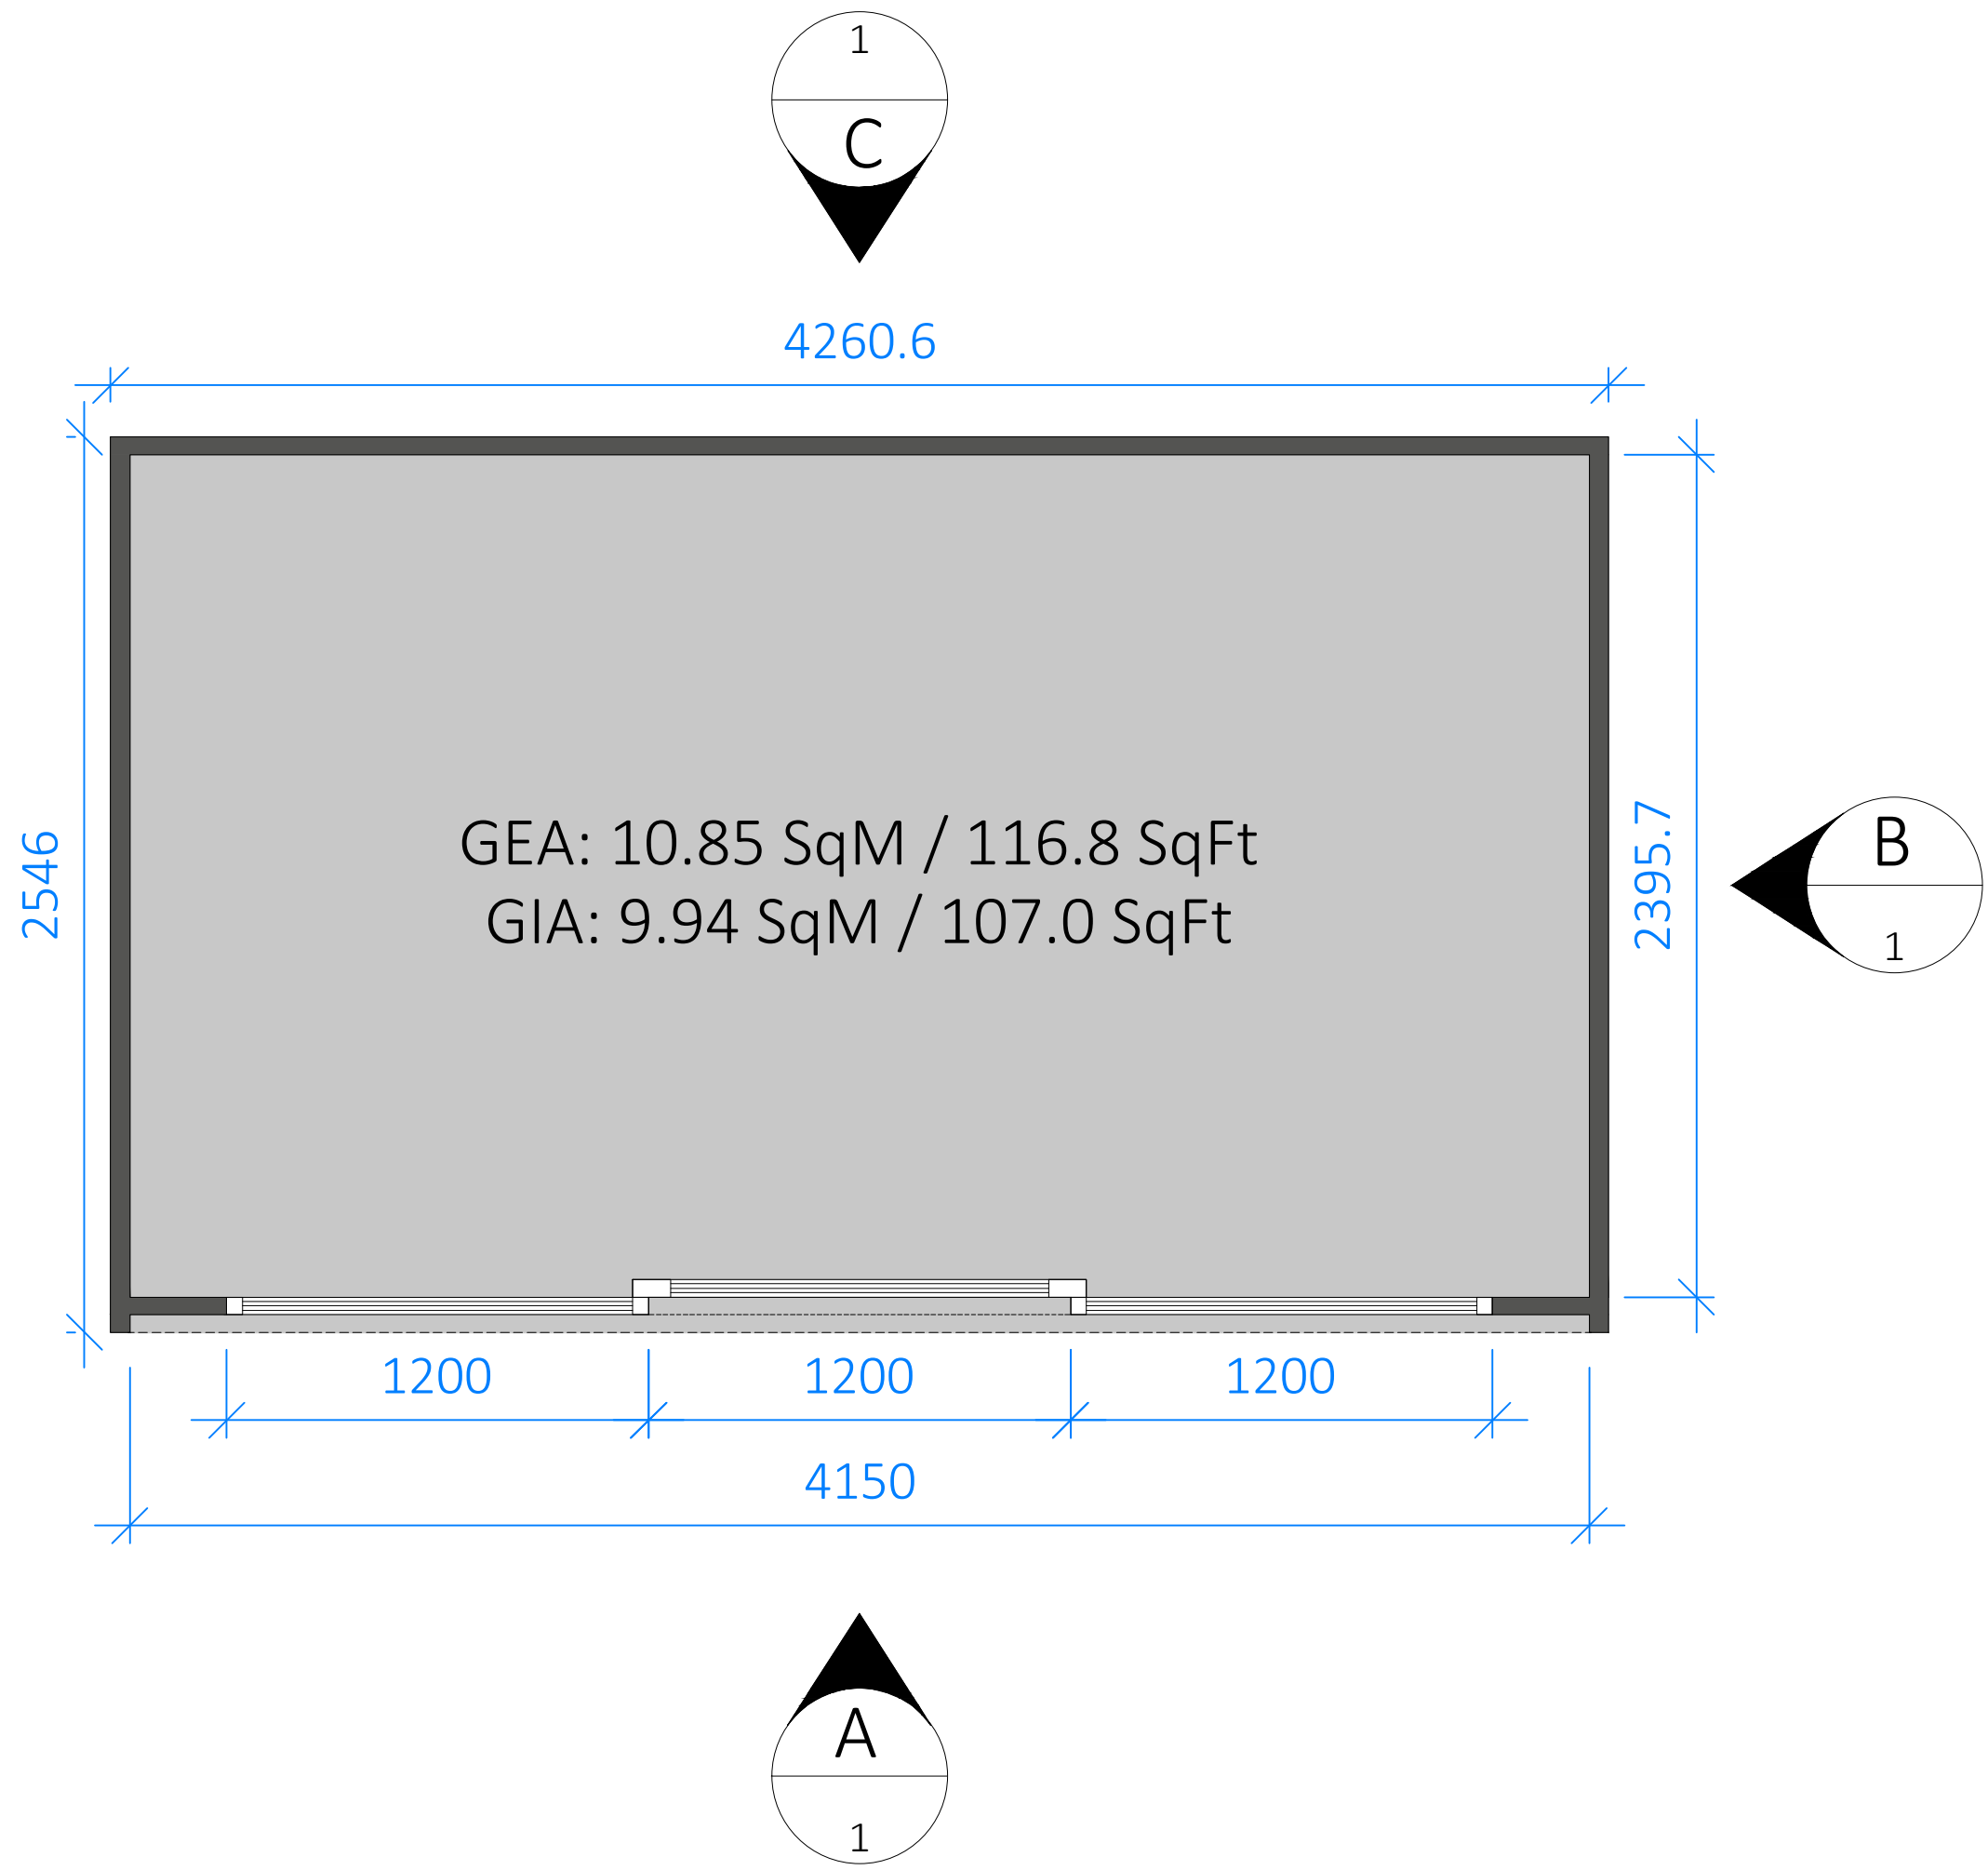


Floor plan

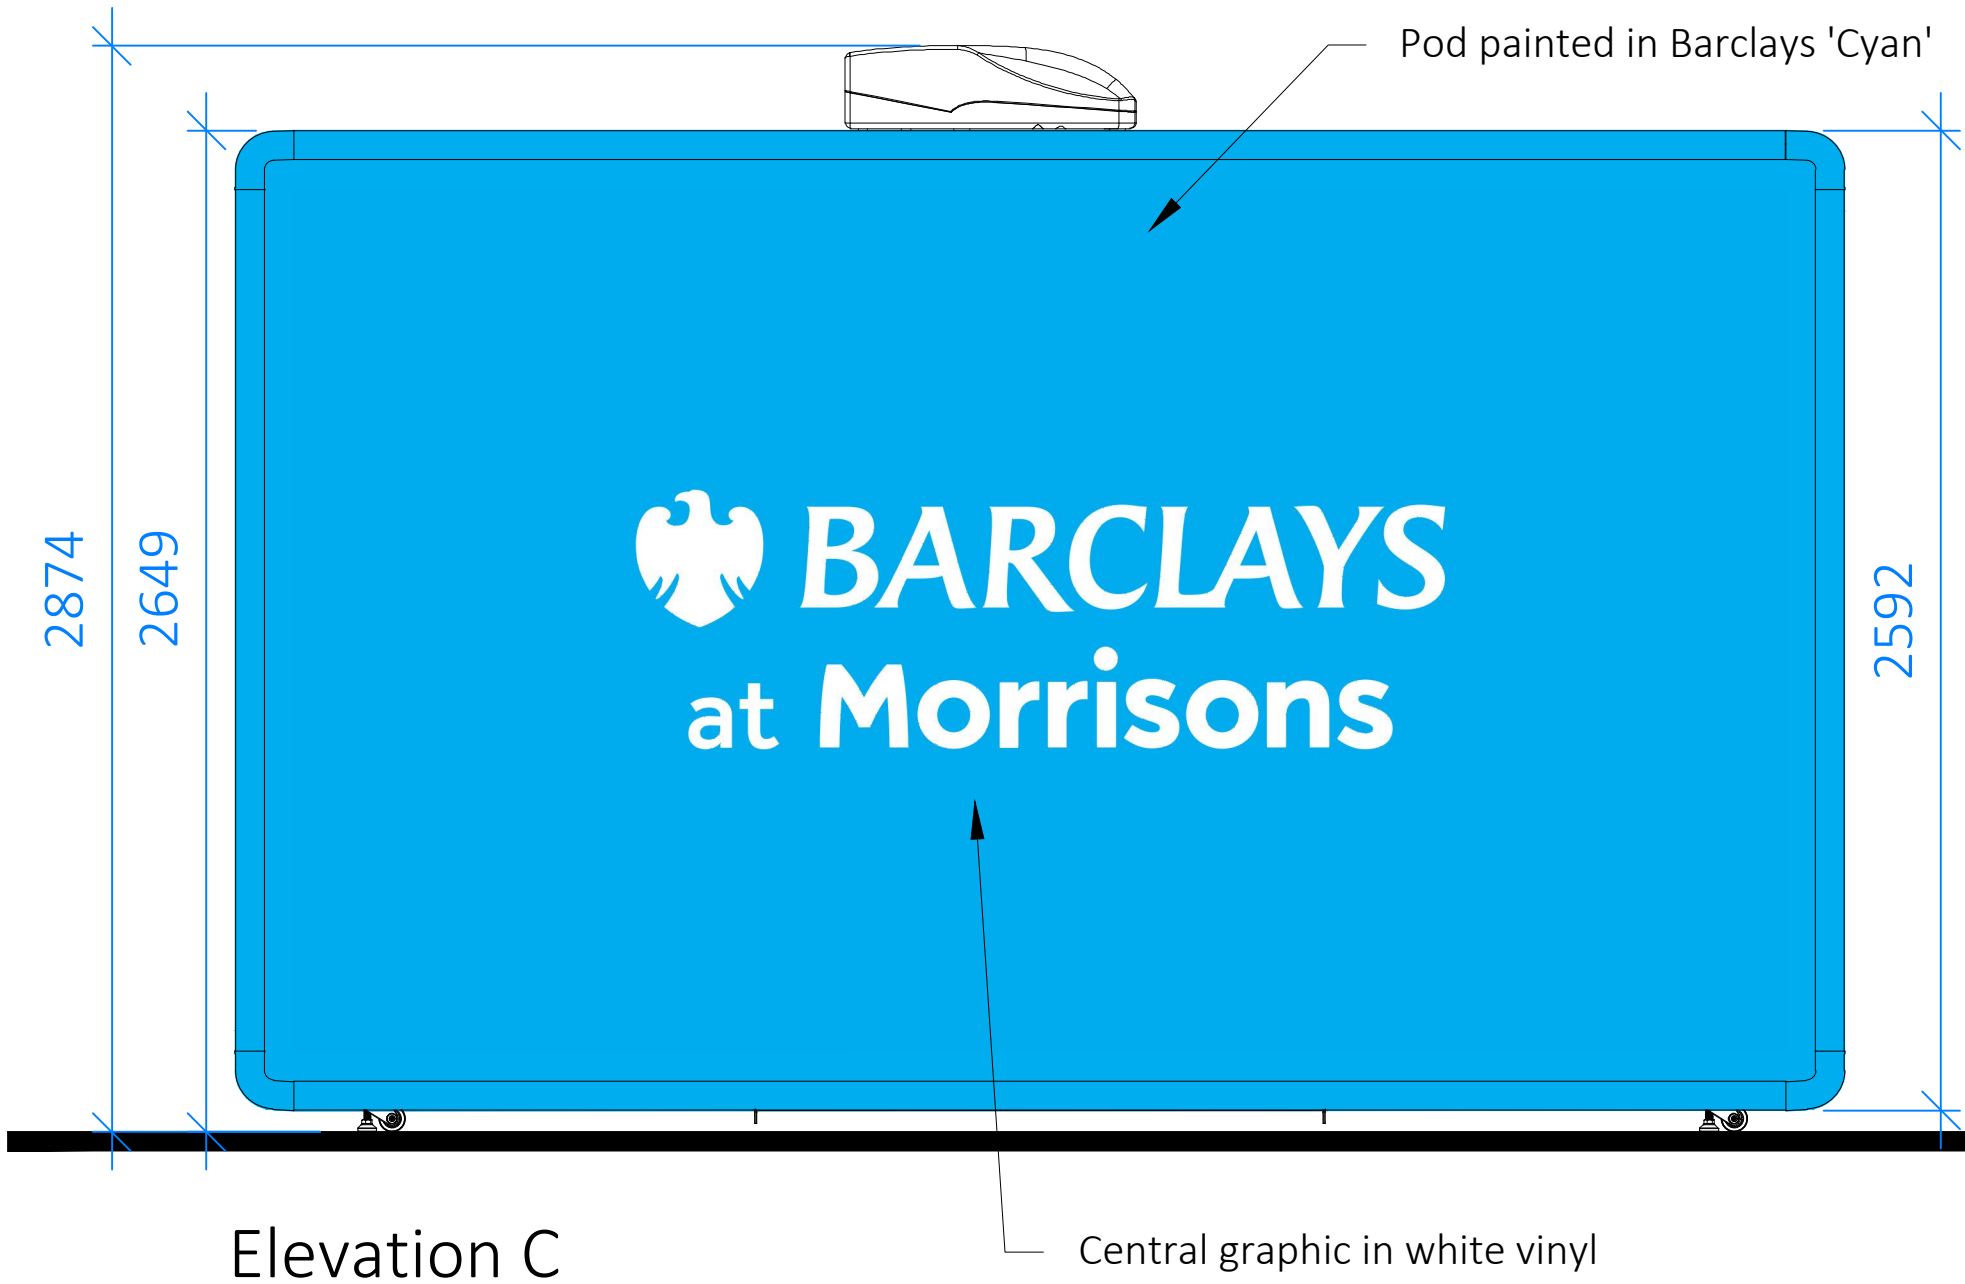

Elevation C

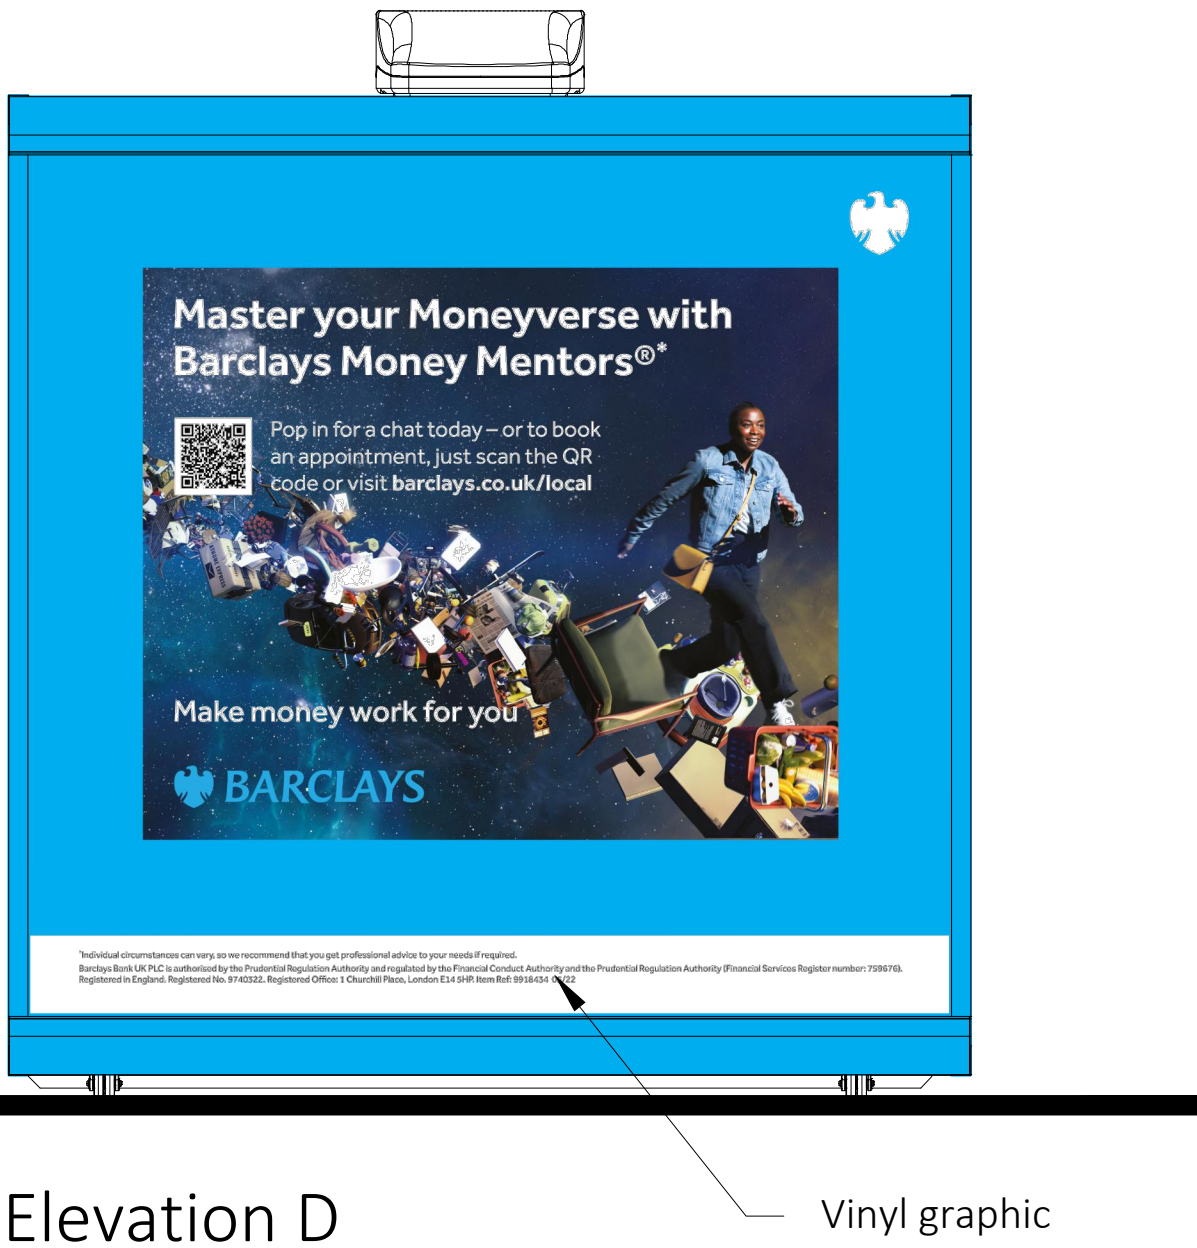

Elevation D

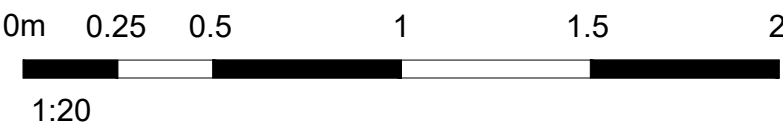

A	20/06/22	Floor plan dimensions amended. Revised GEA/GIA.	JNL/SW
No.	Date	Description	Drawn/Checked by
CLIENT			



PROJECT
BARCLAYS POD

TITLE
PROPOSED ELEVATIONS AND
PLAN - ROOF MOUNTED A/C

DRAWING STATUS

PLANNING

DRAWN JNL CHECKED SW

SCALE 1:20 @ A1

DATE JUNE 2022

Whittam Cox
ARCHITECTS
Chesterfield / 01246 260261
London / 020 3388 0019
Leeds / 0113 468 2450
whittamcox.com

JOB NO.	DRAWING NO.	REV
170285	BB_PL_01	A