


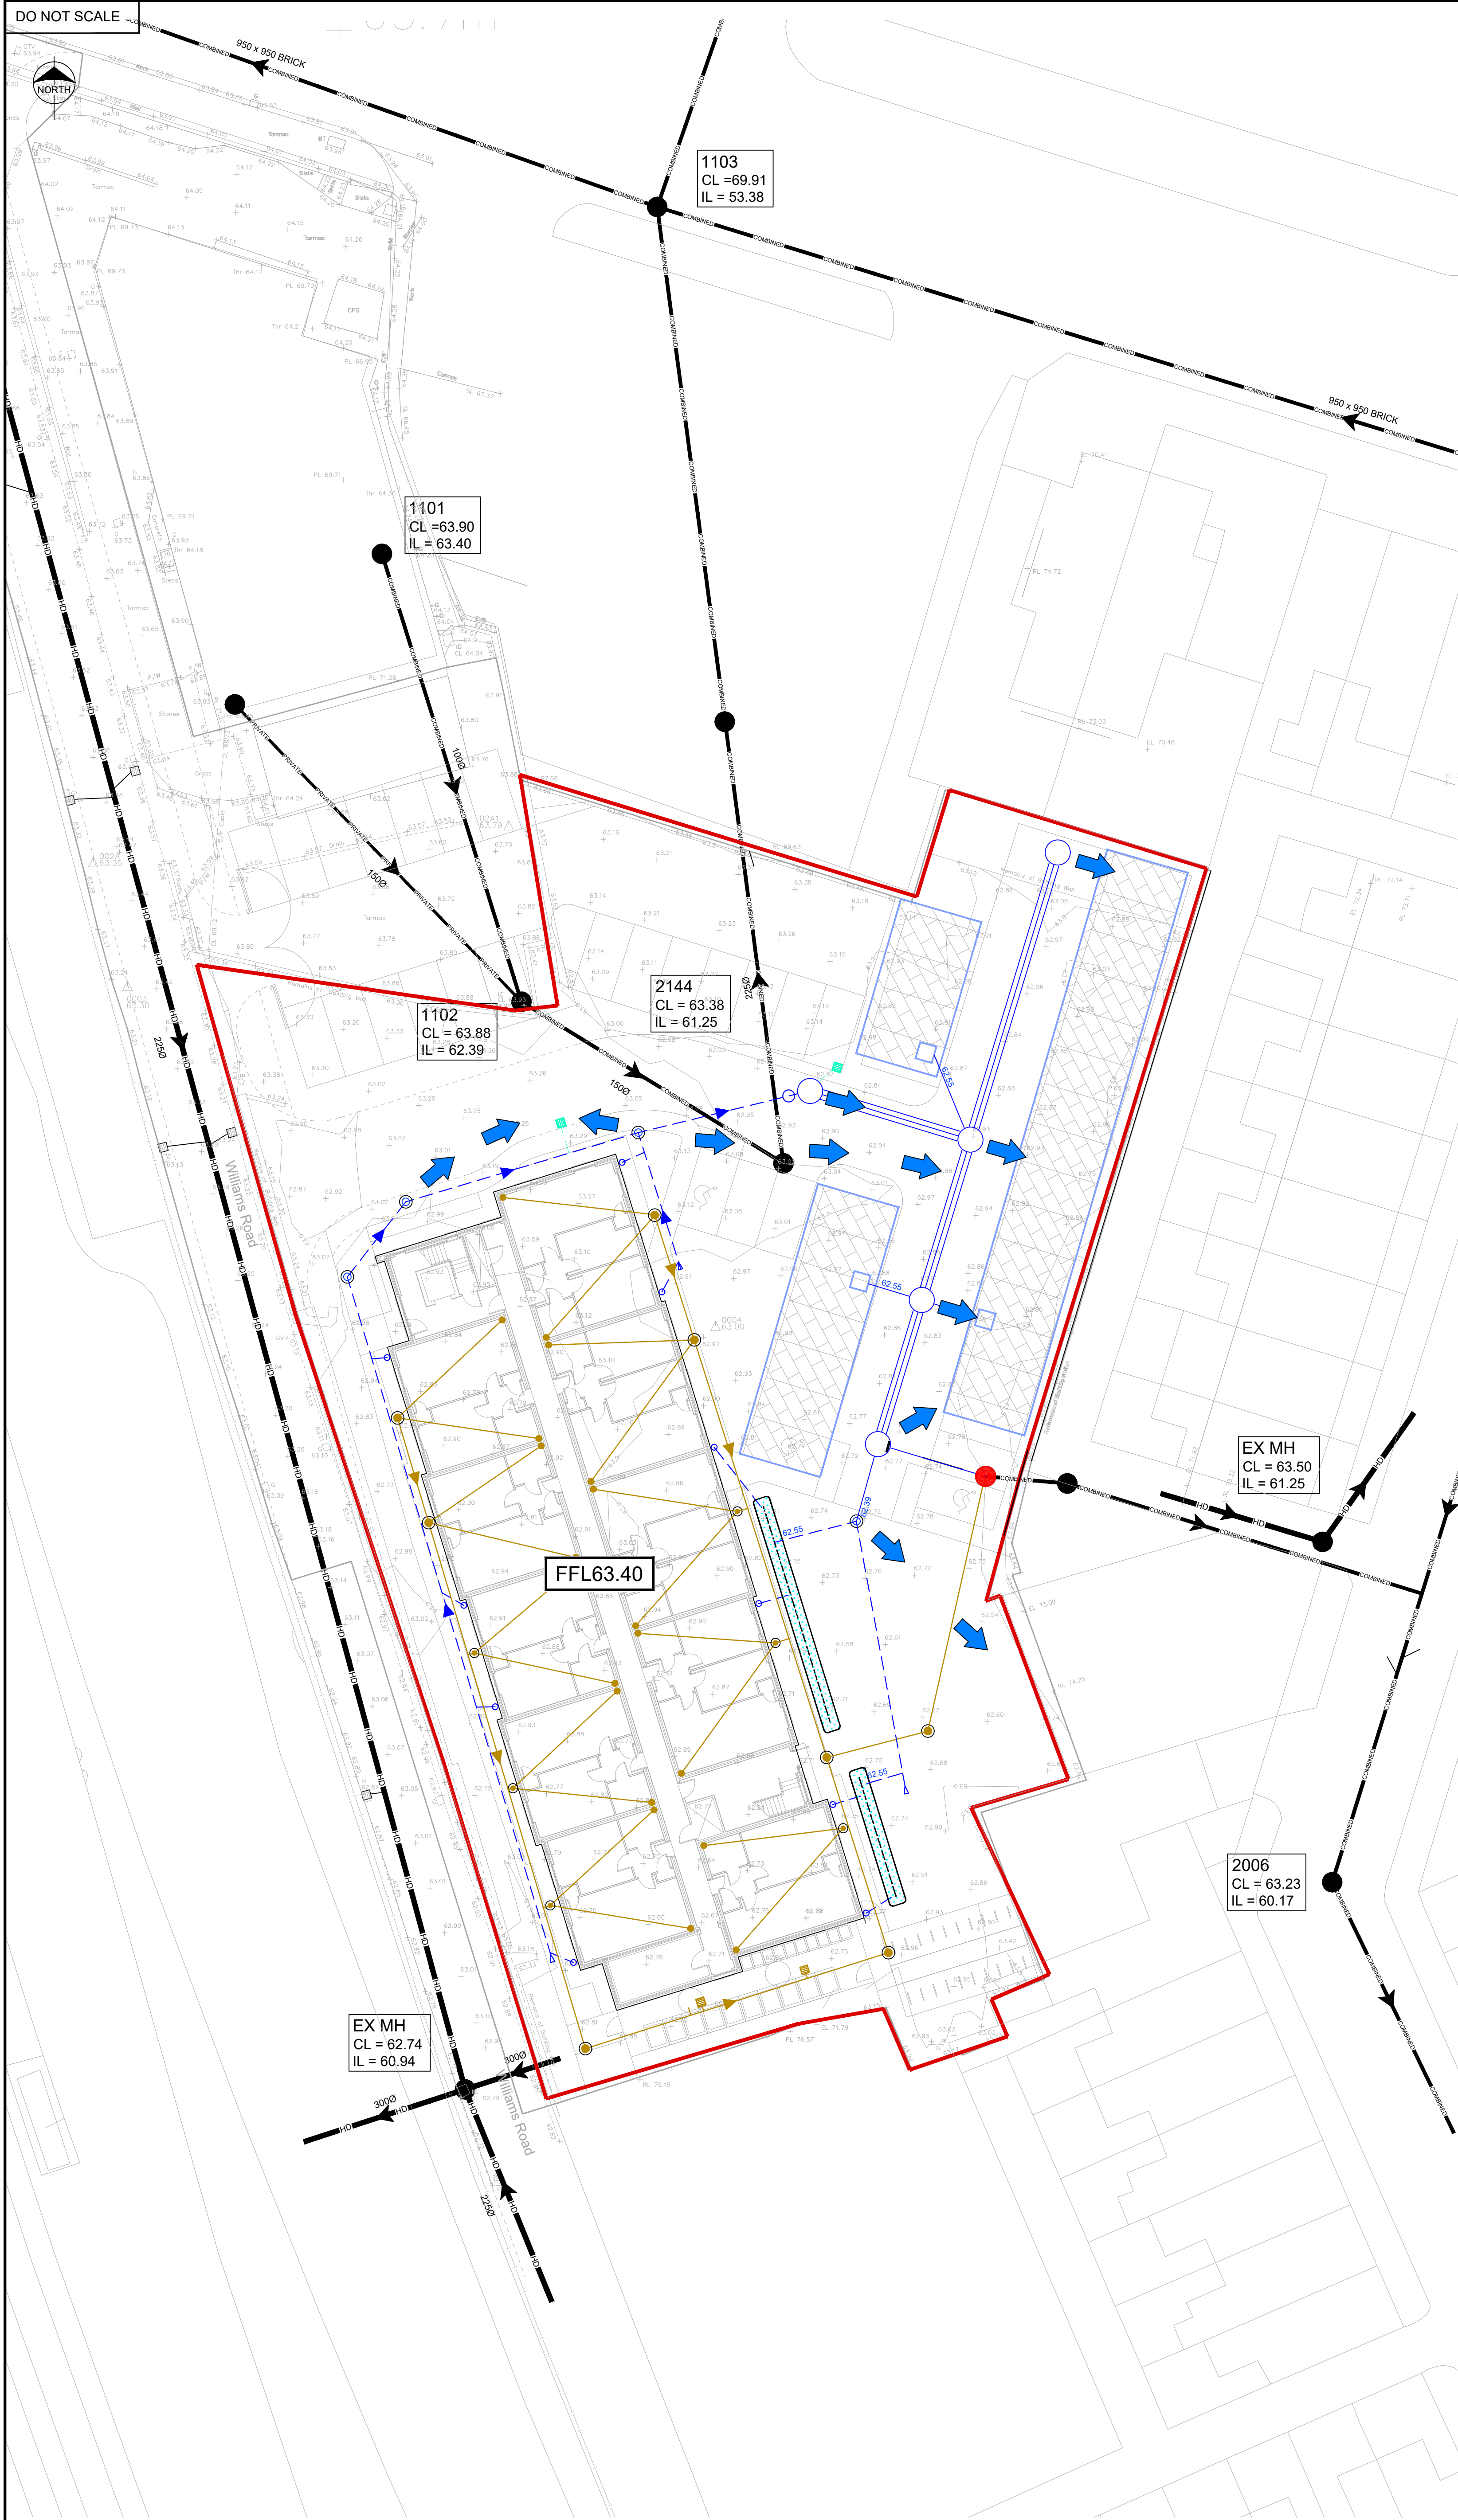

Legend

Site Boundary

Proposed

Proposed Private Surface Water Drainage

Private Combined Drainage Manhole & Existing Combined Sewer

Direction of flood route

Design based on Layout:
Williams Road, Gorton.
Proposed Site Plan, Dwg No.4402/101
Rev: A
Grid/Level datum based on Topo:
Williams Road, Gorton.
Topographical Survey,
Dwg No. RBS - 18/1178/001
Rev: B

INFORMATION

A	05.05.22	Layout Updated	LW	AJ
Rev.	Date	Revision	By	Appd.
coopers chartered consulting engineers Tel: 01244 684910 Email: admin@coopers.co.uk Web: http://coopers.co.uk Park House Sandpiper Court Chester Business Park Chester CH4 9QU				
Client				
MANGROVE ESTATES LTD				
Project				
CHATSWORTH MILL, WILLIAMS ROAD, GORTON.				
Title				
Flood Exceedance Plan				
DRAWING NUMBER		SCALE at A1 1:200		
7588 / 13		DATE	21.04.22	REVISION
		DRAWN	PJN	A
		CHECKED	AJ	