



PHOTOGRAPH OF LOWERED FLOOR AREA OF NIGHTCLUB SERVING AS FIXED SEATING AREA. CEILING IS RETROFIT PLASTERBOARD WITH INTEGRAL DOWNLIGHTERS



PHOTOGRAPH OF MAIN BAR AREA 1/005 SHOWING RETROFIT PLASTERBOARD CEILING AND BOXING OUT OF TIMBER BEAMS. ALL PAINTED BLACK FOR NIGHTCLUB USE. FEATURE DOWNLIGHTS, ALARMS, INDICATORS AND SPRINKLERS PREDOMINANTLY SURFACE MOUNTED.


NOTE:
EXISTING CEILING FABRIC TO THIS FLOOR WHICH WILL BE REMOVED AS PART OF THE PROPOSAL IS PART OF THE MODERN CLUB FIT-OUT AND AS SUCH NON-ORIGINAL

- © BOWKER SADLER PARTNERSHIP LIMITED
THIS DRAWING IS THE SUBJECT OF COPYRIGHT WHICH VESTS IN BOWKER SADLER PARTNERSHIP LIMITED. IT IS AN INFRINGEMENT OF COPYRIGHT TO REPRODUCE THIS DRAWING, BY WHATEVER MEANS, INCLUDING ELECTRONIC, WITHOUT THE EXPRESS WRITTEN CONSENT OF BOWKER SADLER PARTNERSHIP LIMITED WHICH RESERVES ALL ITS RIGHTS.
BOWKER SADLER PARTNERSHIP LIMITED ASSURES IT'S RIGHTS TO BE IDENTIFIED AS THE AUTHOR OF THIS DESIGN.
- ☐ DRAWING NOT TO BE SCALED.
 - ☐ REPORT ERRORS & OMISSIONS TO ARCHITECT.
 - ☐ CHECK ALL DIMENSIONS ON SITE.
 - ☐ DRAWING TO BE READ IN CONJUNCTION WITH THE HEALTH AND SAFETY PLAN AND ALL RELEVANT RISK ASSESSMENTS.

BASED UPON OCCUPEYE LTD MEASURED SURVEY RECEIVED 25.03.2019 VIA LAMBERT SMITH HAMPTON



PHOTOGRAPH OF MAIN RAISED BAND AREA SHOWING RETROFIT PLASTERBOARD CEILING AND BOXING OUT OF TIMBER BEAMS. ALL PAINTED BLACK FOR NIGHTCLUB USE. FEATURE DOWNLIGHTS, ALARMS, INDICATORS AND SPRINKLERS PREDOMINANTLY SURFACE MOUNTED.

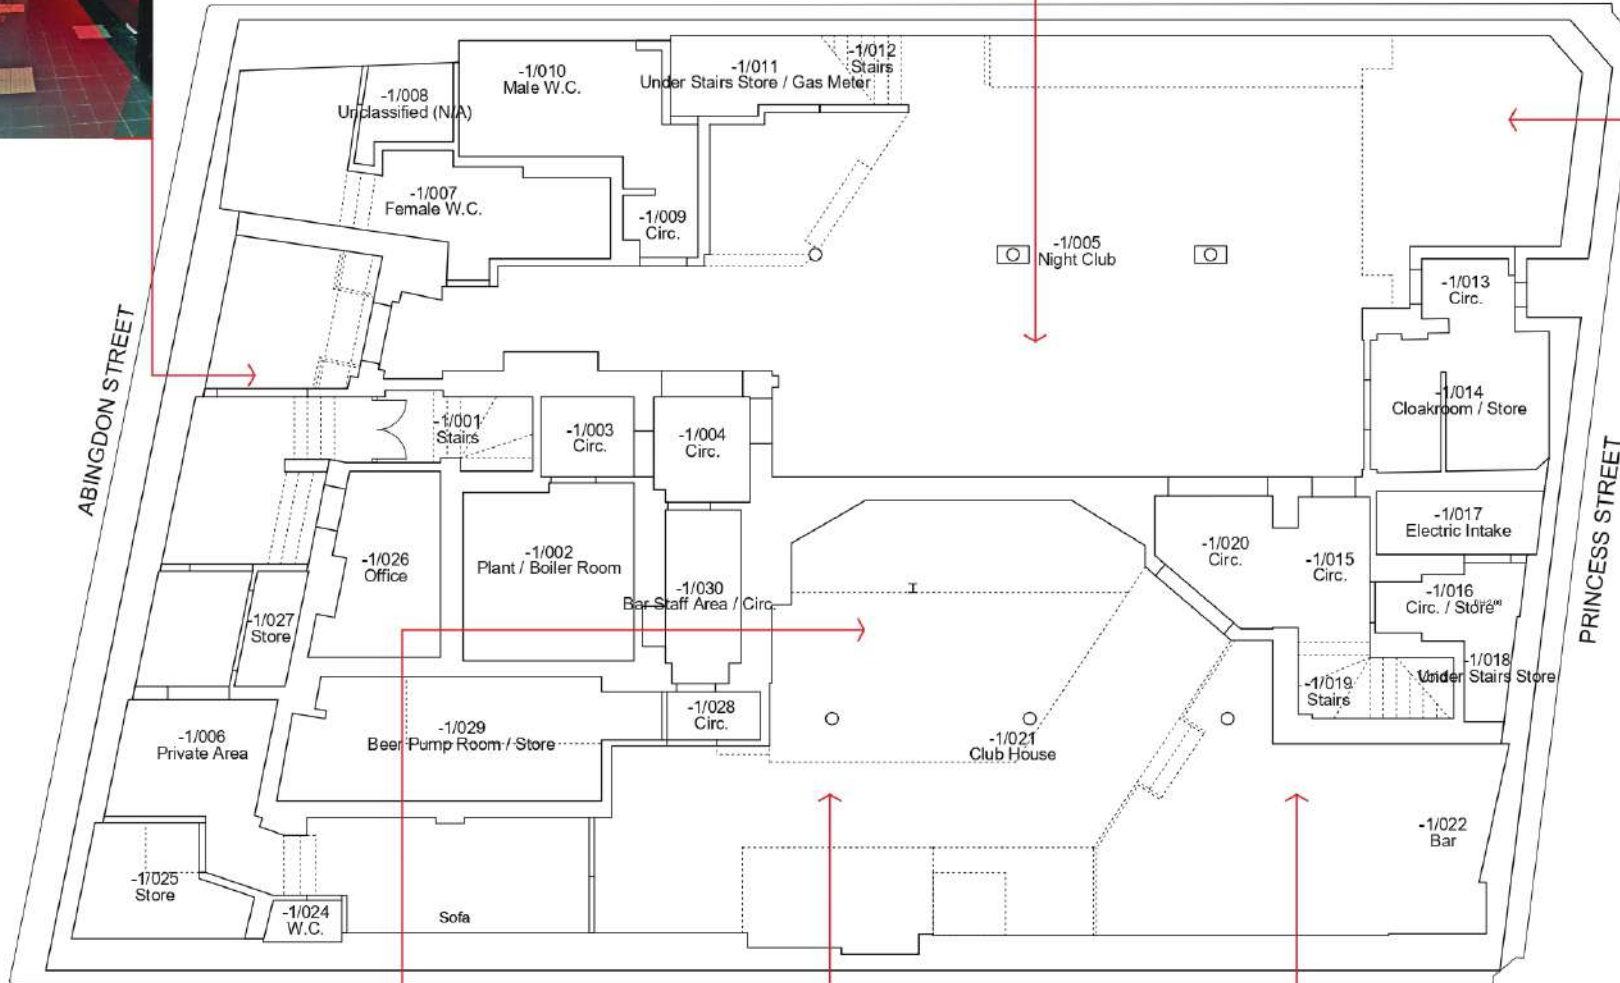

PHOTOGRAPH OF MAIN RAISED DANCEFLOOR AREA 1/021 SHOWING RETROFIT PLASTERBOARD CEILING AND BOXING OUT OF TIMBER BEAMS. ALL PAINTED BLACK FOR NIGHTCLUB USE. FEATURE DOWNLIGHTS, ALARMS, INDICATORS AND SPRINKLERS PREDOMINANTLY SURFACE MOUNTED.



PHOTOGRAPH OF MAIN RAISED DANCEFLOOR AREA 1/021 SHOWING RETROFIT PLASTERBOARD CEILING AND BOXING OUT OF TIMBER BEAMS. ALL PAINTED BLACK FOR NIGHTCLUB USE. FEATURE DOWNLIGHTS, ALARMS, INDICATORS AND SPRINKLERS PREDOMINANTLY SURFACE MOUNTED.

PHOTOGRAPH OF MAIN RAISED SEATING AREA AND BAR 1/022 SHOWING RETROFIT PLASTERBOARD CEILING AND BOXING OUT OF TIMBER BEAMS. ALL PAINTED BLACK FOR NIGHTCLUB USE. FEATURE DOWNLIGHTS, ALARMS, INDICATORS AND SPRINKLERS PREDOMINANTLY SURFACE MOUNTED.



REV	DATE	DRN	CHKD
PROJECT			
PRINCESS HOUSE 105-107 PRINCESS STREET MANCHESTER			
CLIENT			
LAPWINE LIMITED			
DRAWING			
EXISTING LOWER GROUND FLOOR REFLECTED CEILING PLAN			
SCALE	SHEET SIZE	DRAWN	CHECKED
1:100	@ A3	DAL	AW
DATE		MAY 22	

BOWKER SADLER ARCHITECTURE

A: Hatherlow House, Hatherlow, Romiley, Stockport SK6 3DY
T: 0161 406 7333
E: bsp@bowker-sadler.co.uk
W: www.bowker-sadler.co.uk

JOB No	DRAWING No	REVISION
21-048	1021	
STATUS		
PLANNING		