


NOTES
ALL DIMENSIONS TO BE CHECKED ON SITE PRIOR TO ANY MANUFACTURING OR FABRICATION AND ANY ANOMALIES TO BE BROUGHT TO THE ATTENTION OF THE ARCHITECT.

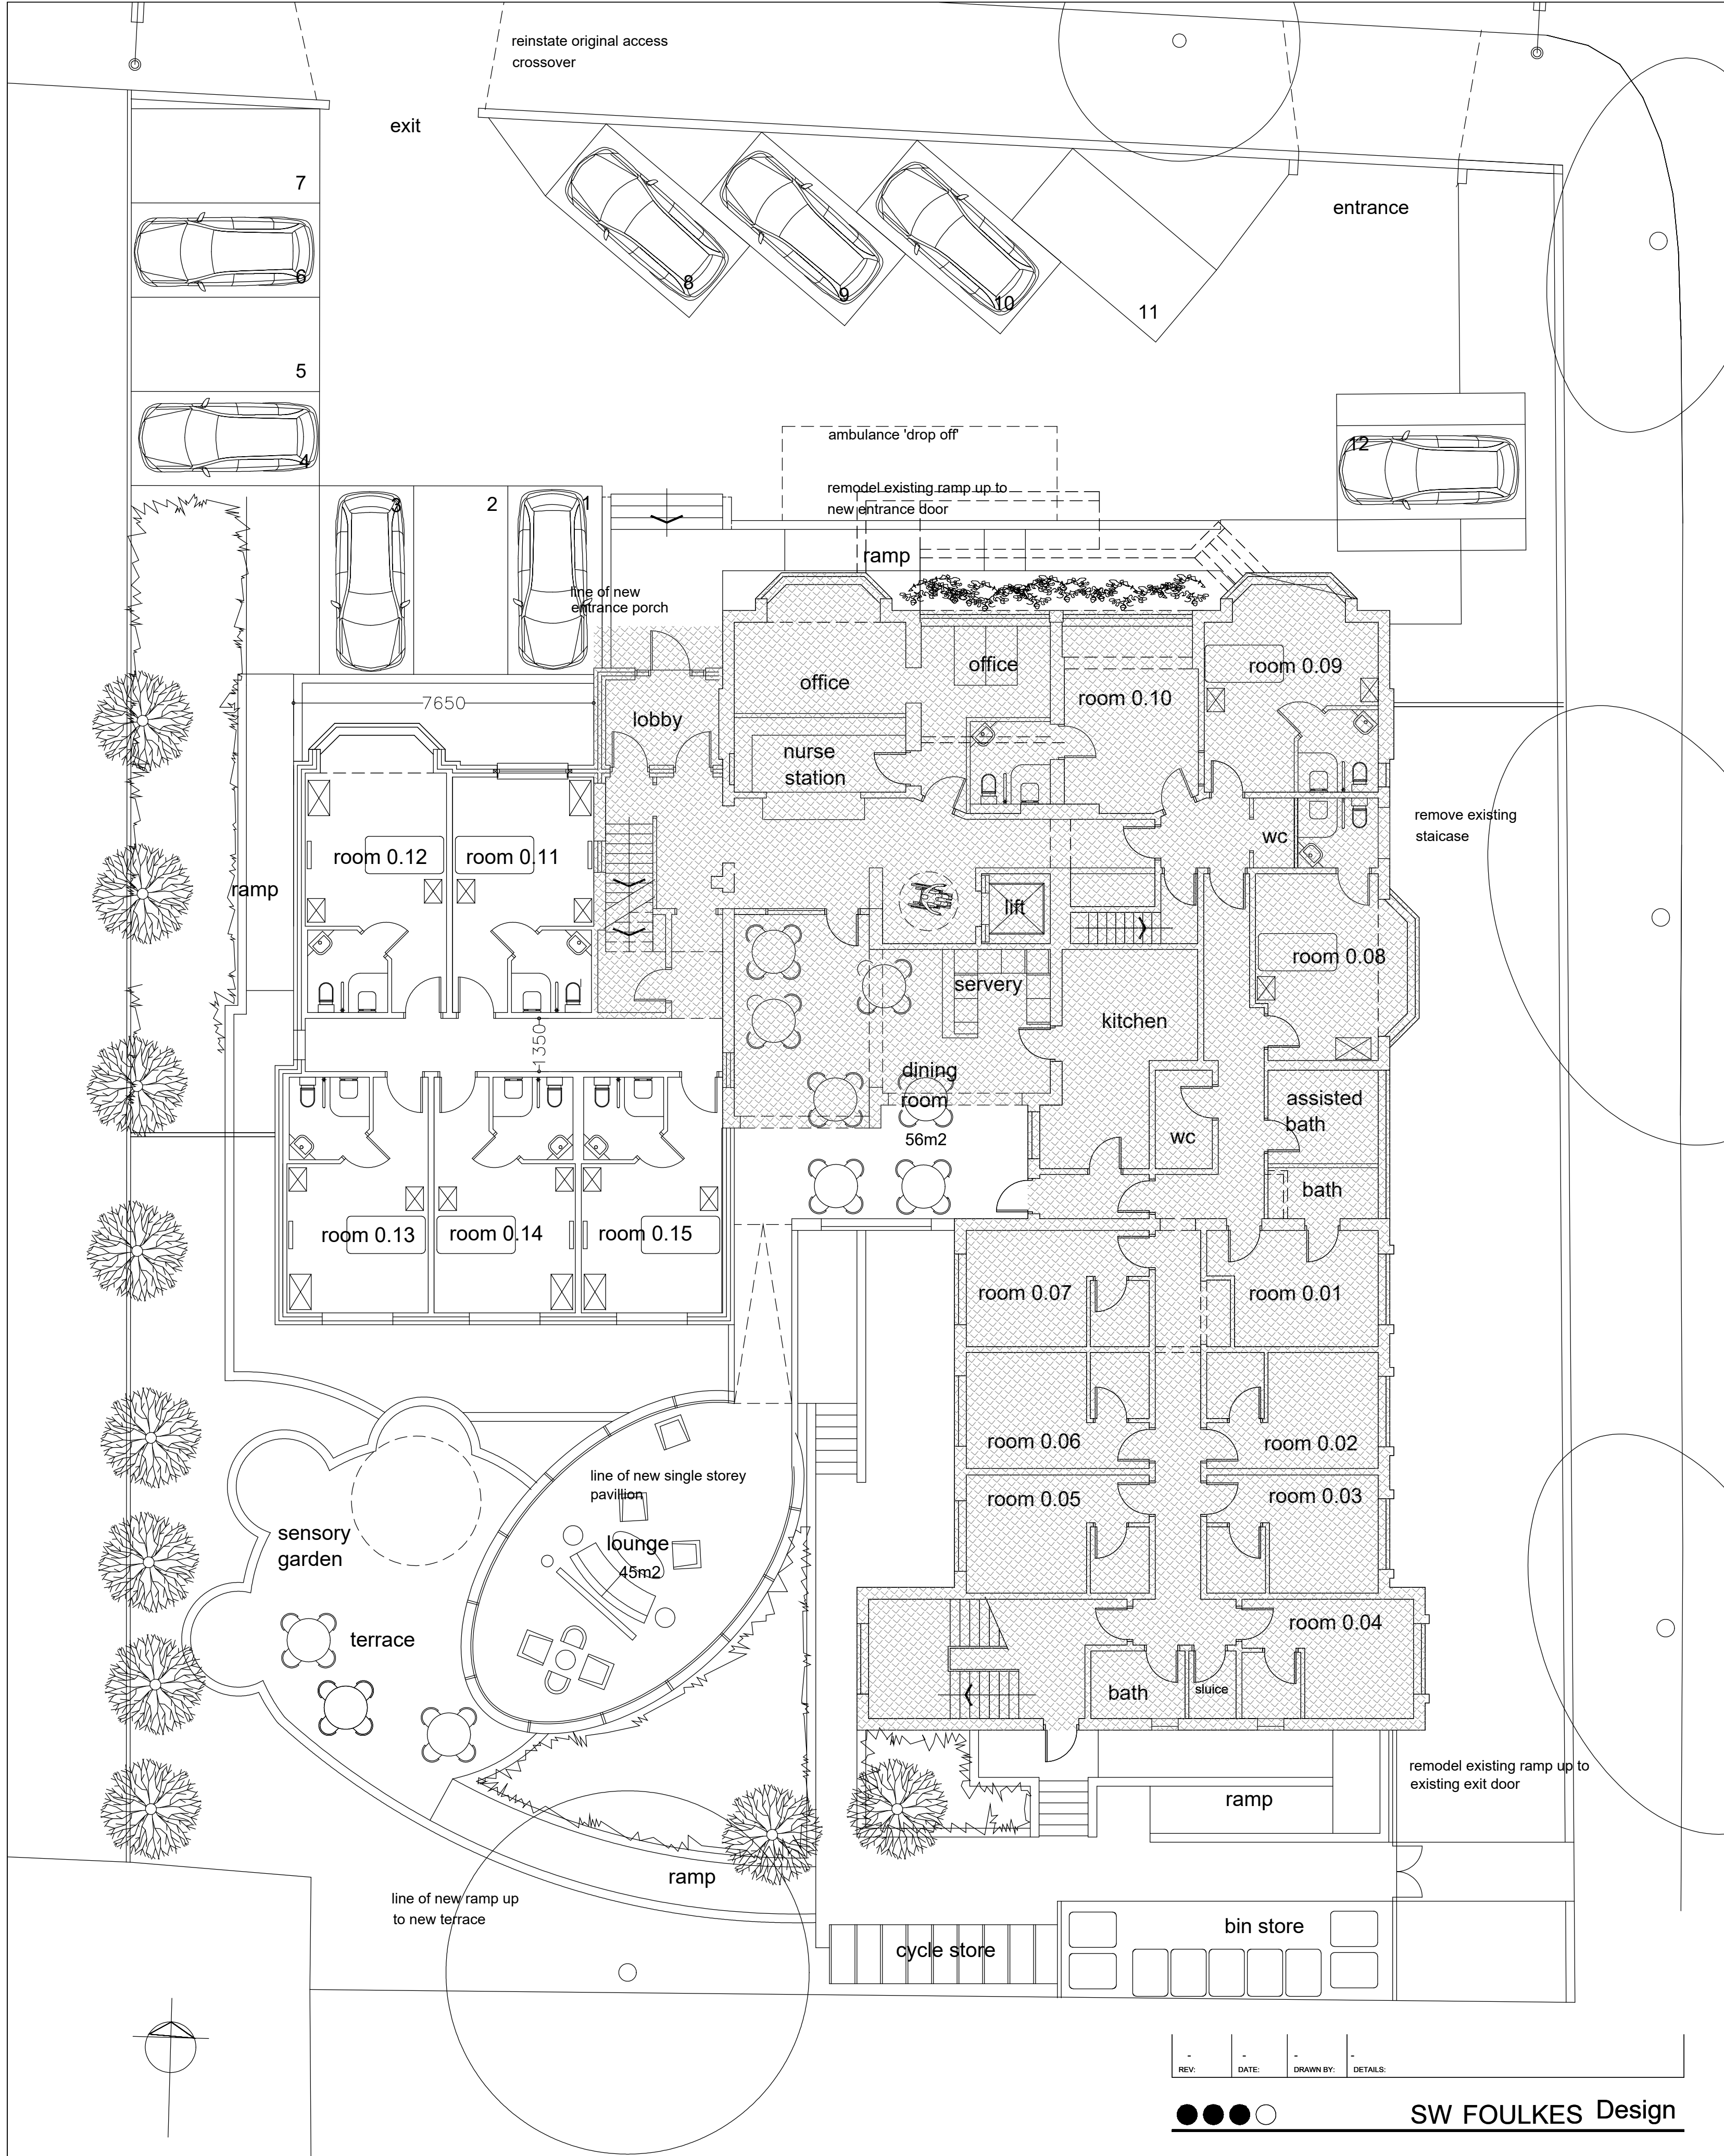


ground floor as proposed

REV.	DATE	DRAWN BY	DETAILS
●●●●			

SW FOULKES Design

PROJECT:
Proposed alterations
Alexandra Nursing Home, Wilbraham Rd Chorlton
DRAWING:
ground floor as proposed

tel:- 07500042081
stevefoulkes@btinternet.com

 

PLANNING ISSUE

SUBJECT TO LOCAL AUTHORITY APPROVAL

B	REVISIONS FOR PLANNER	TB	12.07.22
A	FIRST ISSUE	TB	20.06.22
REV	AMENDMENTS	BY	DATE
PROJECT PROPOSED ALTERATIONS/EXTENSION ALEXANDER CARE HOME 355-357 WILBRAHAM ROAD CHORLTON MANCHESTER M16 8NP			
CLIENT IMTIAZ AND AMIR KHAN			
DRAWING TITLE GROUND FLOOR PLAN AS PROPOSED			
DRAWN	TB	DATE	20.06.22
CHECKED		SCALE	1:100 (A1)
APPROVED			
HOWARD & SEDDON A.R.I.B.A. CHARTERED ARCHITECTS 64 WASHWAY ROAD SALE, CHESHIRE, M33 7RE TEL NO. 0161 - 973 8296 FAX NO. 0161 - 962 3485 E-MAIL : ADMIN@HOWARDANDEDDON.CO.UK			
JOB No.	13,646	DRG No.	14
		REVISION	B