


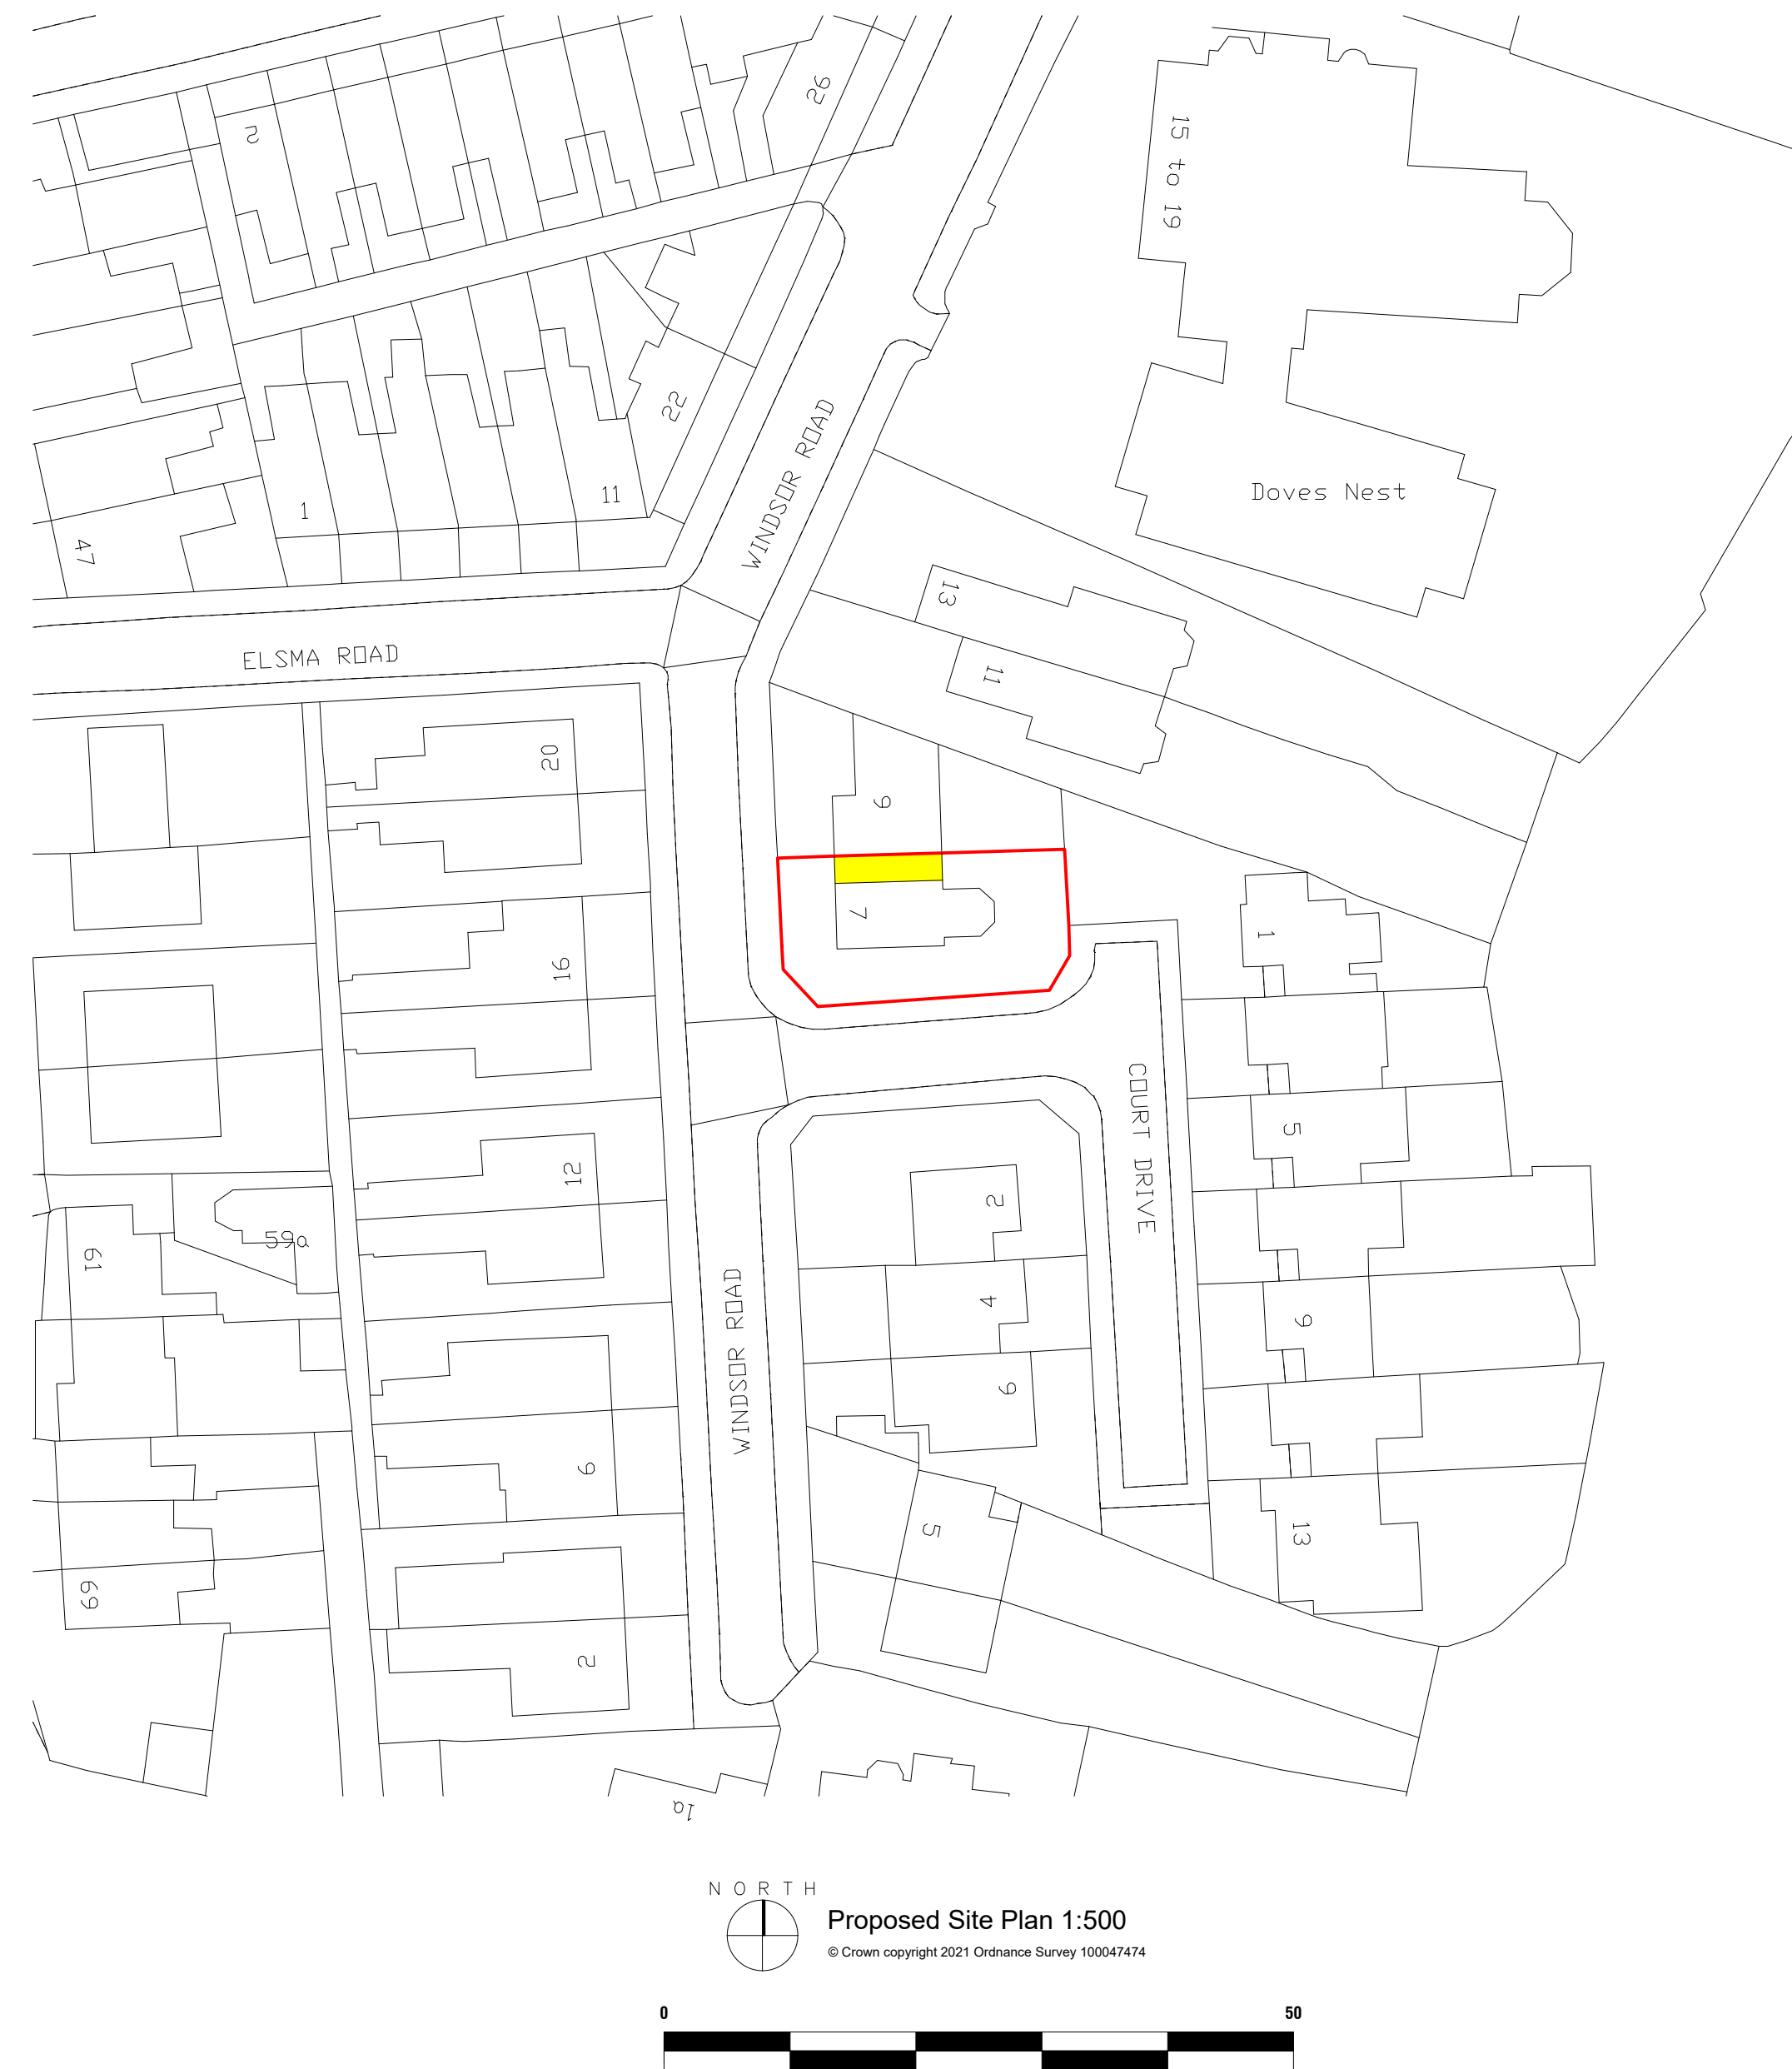

All drawings shall be read in conjunction with the relevant specification, structural calculations and any other specialist reports.

No works shall commence until the proposals have been approved by Local Planning Authority (if required), and building control.

Client 7 Windsor Road Newton Heath, Manchester Greater Manchester M40 1QQ	Job Garage Conversion and Extension		Title Site Plans
	Date 17.07.2022	Scale 1:500 @ A1 1:1250 @ A1	Stage FOR PLANNING APPROVAL