




*Drawings for construction guidance only.
 Construction to follow drawings as close as possible. Architect to be contacted for further construction details if required.
 All dimensions should be checked on site.
 No liability for errors.
 Any building works should be brought to the attention of the architect.
 Copyright © 2020 Building Design.
 Drawing made the property of Building Design and cannot be reprinted or copied.

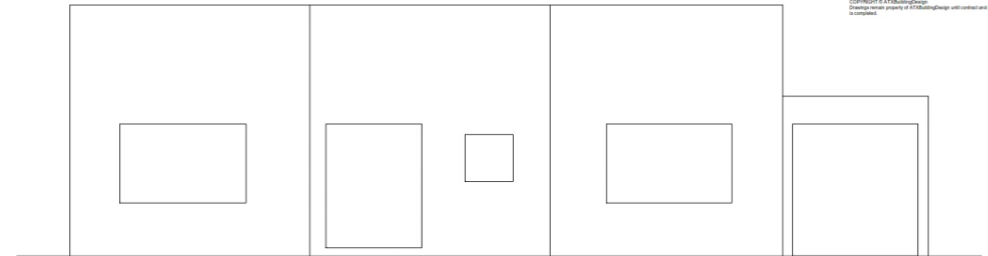


Existing Front Elevation
 1:50 Scale @ A1

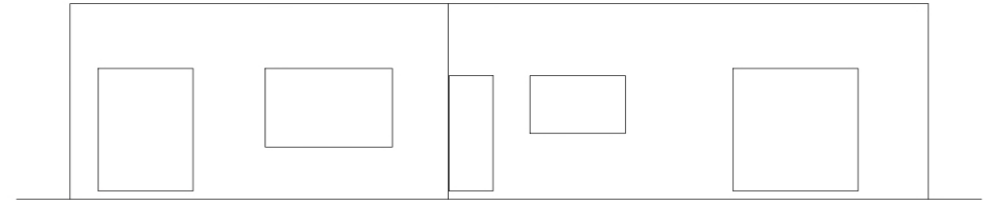

Existing Rear Elevation
 1:50 Scale @ A1

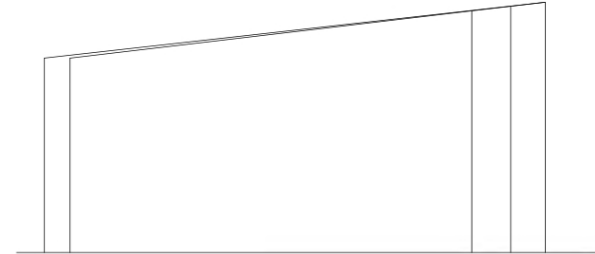

Existing Side Elevation
 1:50 Scale @ A1

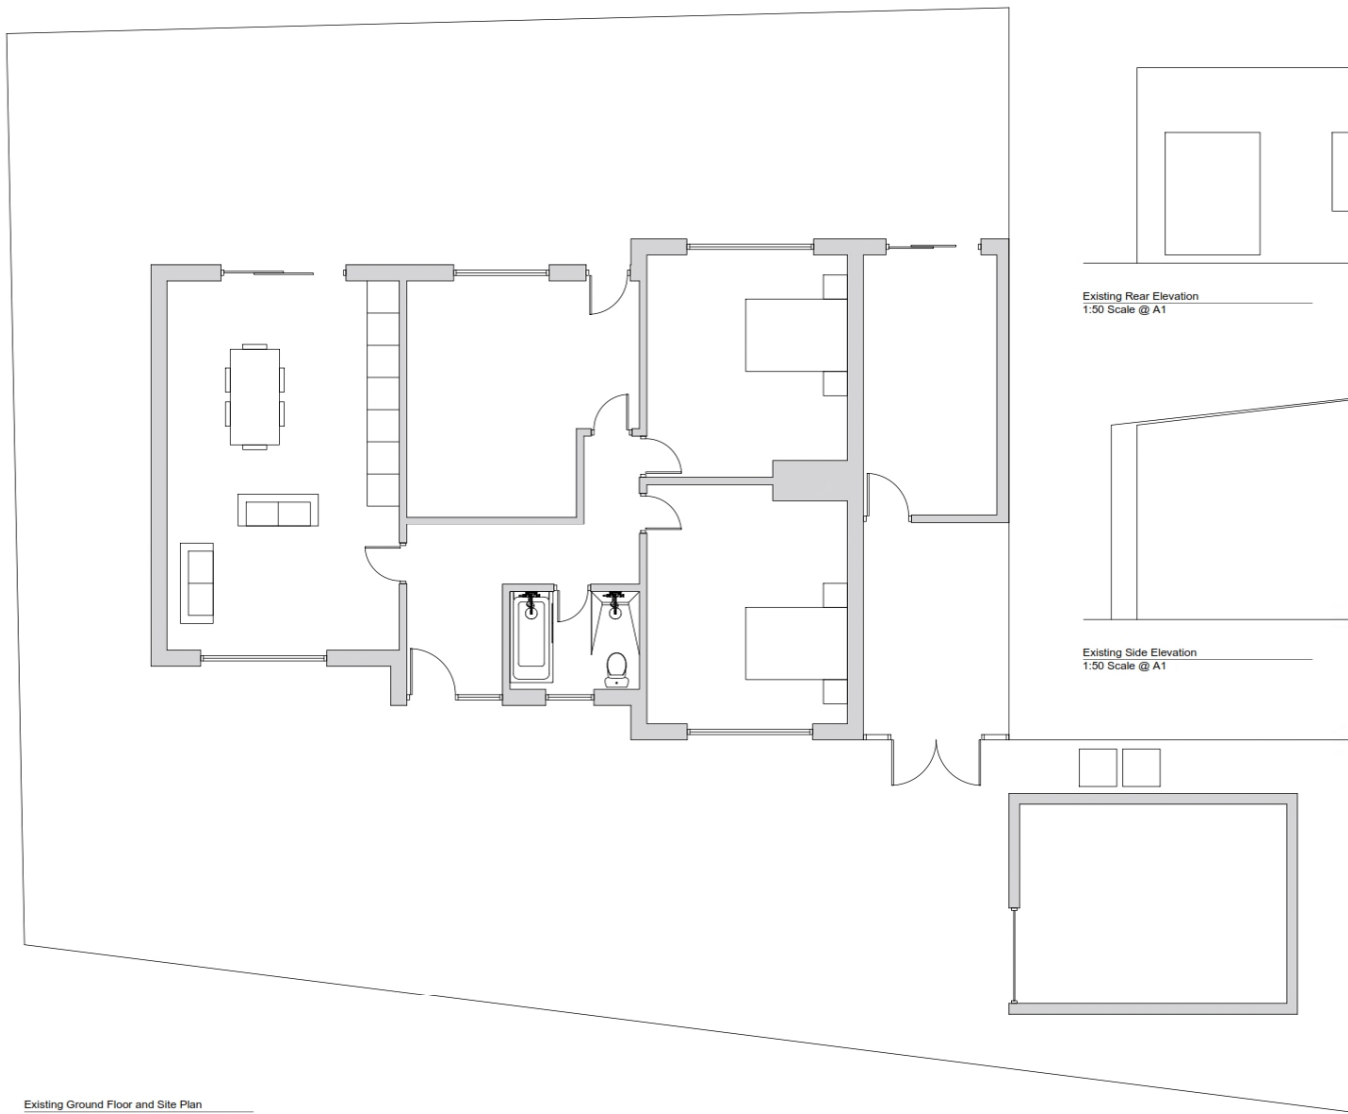

Existing Ground Floor and Site Plan
 1:50 Scale @ A1

ATX
 Building Design
 Architecture & Interior Design

PROJECT:
 Additional Two Storey Extension
 56A Orchard Rd West, M22 4ED
 Mr A. Haughney

DRAWING TITLE:
 Existing Plans and Elevation

SCALE: 1:50 @ A1	DRAWN BY: JL	DATE: 09.2020
DWG N°: 001	REVISION: A	CHECKED: —

Mobile: 01527315145
 Email: info@buildingdesign.co.uk