


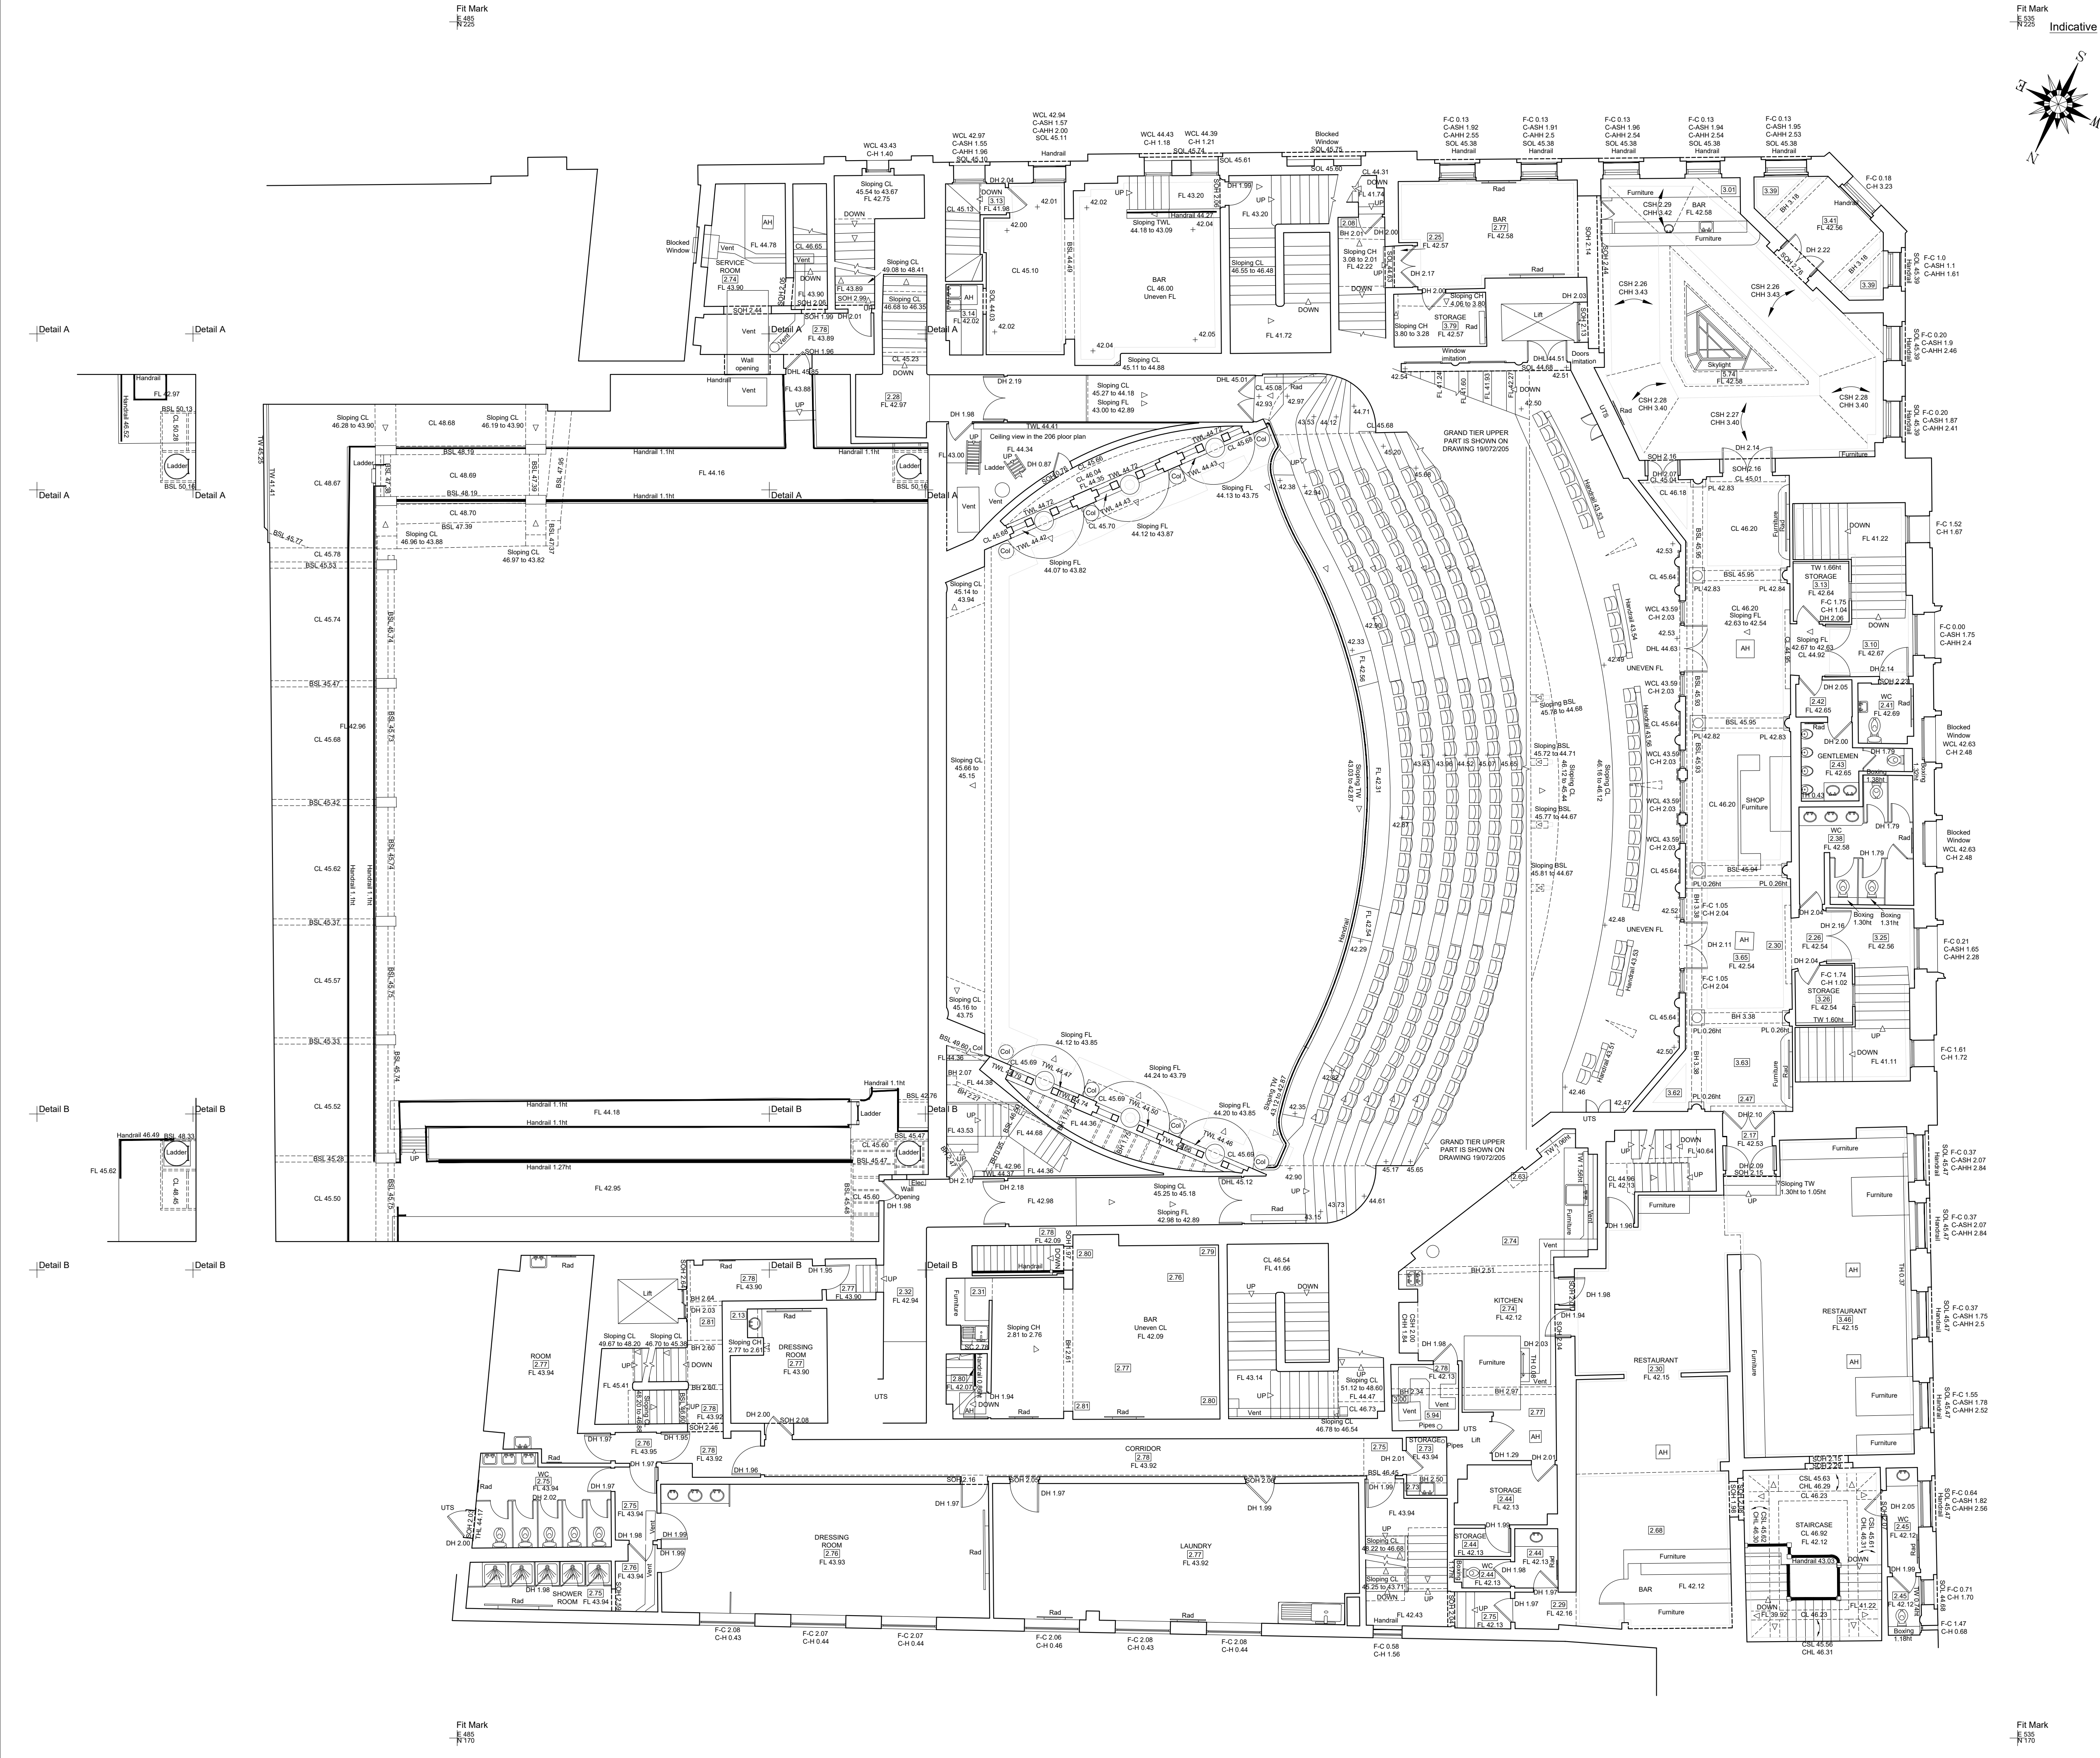

LEGEND (WHERE APPLICABLE)		
ABBREVIATIONS	LEGEND	
BOLLARD	B	PARAPET HEIGHT
BRICKWORK	BKWK	PARAPET LEVEL
COVER LEVEL	CL	RIDGE LEVEL
EAVES LEVEL	EAV	ROOF LEVEL
GULLY	G	RAIN WATER PIPE
INVERT LEVEL	IC	SOFFIT LEVEL/HEIGHT
LOW LEVEL WALL	LLW	SOIL / VENT PIPE
MANHOLE	MH	UNABLE TO LIFT
		UNABLE TO SURVEY
BUILDING		
ARCH SPRINGER HEIGHT	ASH	ARCH SPRINGER LEVEL
ARCH HEAD HEIGHT	AHH	ARCH HEAD LEVEL
ACCESS HATCH	AH	HOSE REEL
ACCESS PANEL	AP	RADIATOR
COLUMN	Col	SKYLIGHT
CUPBOARD	CB	SERVICE RISER
ELECTRICAL BOX	EB	VENTILATION
FIRE ALARM	FA	WASH BASIN
FIRE HYDRANT	FH	DRYWET RISER
HIGH LEVEL WINDOW	HLW	WATER TANK
SOFFIT HEIGHT	SOH	SOFFIT LEVEL
TOP OF WALL (HEIGHT)	TOH	TOP OF WALL (LEVEL)
LOW LEVEL WALL (HEIGHT)	LLW	LOW LEVEL WALL (LEVEL)
FLOORS		
FLOOR LEVEL (Visible)	SFL	PLINTH (HEIGHT)
FLOOR LEVEL (Structural)	SFL	PLINTH (LEVEL)
FLOOR LEVEL (False/Raised)	RFL	RAMP / STAIRS DIRECTION
BEAMS AND CEILINGS		
FLOOR TO BEAM SOFFIT HEIGHT	BH	BEAM SOFFIT LEVEL
BEAM HEAD HEIGHT	BHH	BEAM HEAD LEVEL
FLOOR TO CEILING HEIGHT	2.00	CEILING LEVEL
STRUCTURAL CEILING HEIGHT	SC 2.00	STRUCTURAL CEILING LEVEL
ARCH CEILING SPRINGER HEIGHT	ASH	ARCH CEILING SPRINGER LEVEL
ARCH CEILING HEAD HEIGHT	CHH	ARCH CEILING HEAD LEVEL
FALSE CEILING	FC	STRUCTURAL CEILING
DOORS		
THRESHOLD HEIGHT	TH	THRESHOLD LEVEL
DOOR HEAD HEIGHT	DH	DOOR HEAD LEVEL
ARCH DOOR SPRINGER HEIGHT	DSH	ARCH DOOR SPRINGER LEVEL
WINDOWS		
FLOOR TO CILL HEIGHT	F-C	WINDOW CILL LEVEL
CILL - HEAD HEIGHT	C-H	WINDOW HEAD LEVEL
CILL - ARCH SPRINGER HEIGHT	C-AH	CILL - ARCH HEAD HEIGHT

REV.	NOTES	DWN	DATE
A	---	---	---

ISO 9001
REGISTERED

A MEMBER OF
THE SURVEY
ASSOCIATION

ISO 14001
REGISTERED

Notes:
Grid relates to back of iron, levels relate to OS GPS Network.
Windows measured to internal reveal unless stated.
Doors measured to leaf unless structure exposed or stated.

Maltby Surveys Ltd

2 QUEENS ROAD
HAYWARDS HEATH
WEST SUSSEX
RH16 1EB
Tel: 01444 416246
Fax: 01444 417697
E-Mail: contact@maltbysurveys.com
WebSite: http://www.maltbysurveys.com

SURVEYED	GI	CLIENT	
DRAWN	TM	AMBASSADOR THEATRE GROUP	
CHECKED	AM	SCALE	
		1/100 (A1 Sheet)	
		MANCHESTER PALACE THEATRE, OXFORD ROAD, M1 6FT	

CIRCLE FLOOR PLAN (LEVEL 3)		
Job No	Rev	Drawing Number
19/072		19/072/205
Date :	June 2019	