




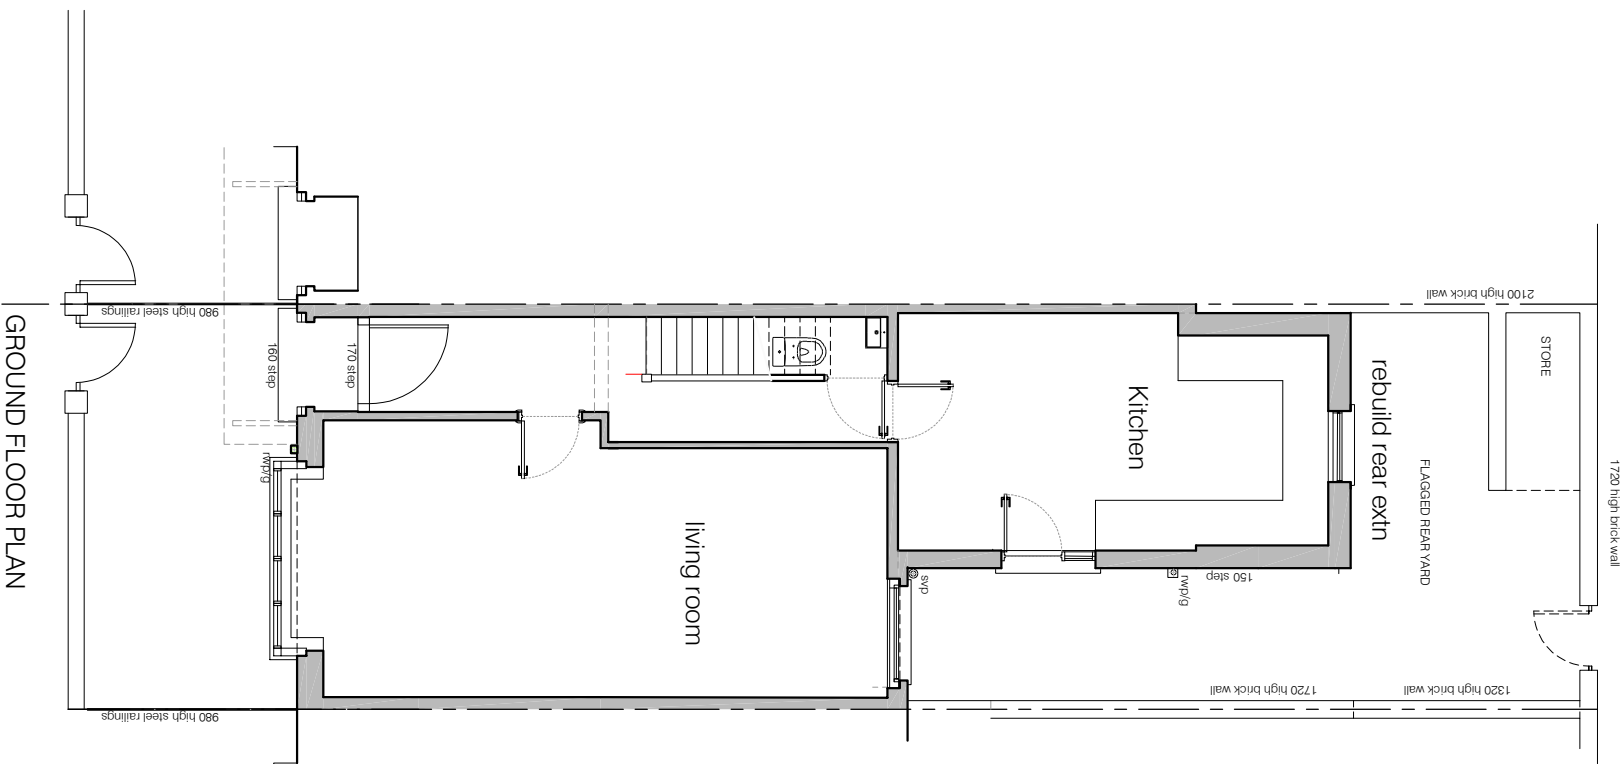


GROUND FLOOR PLAN

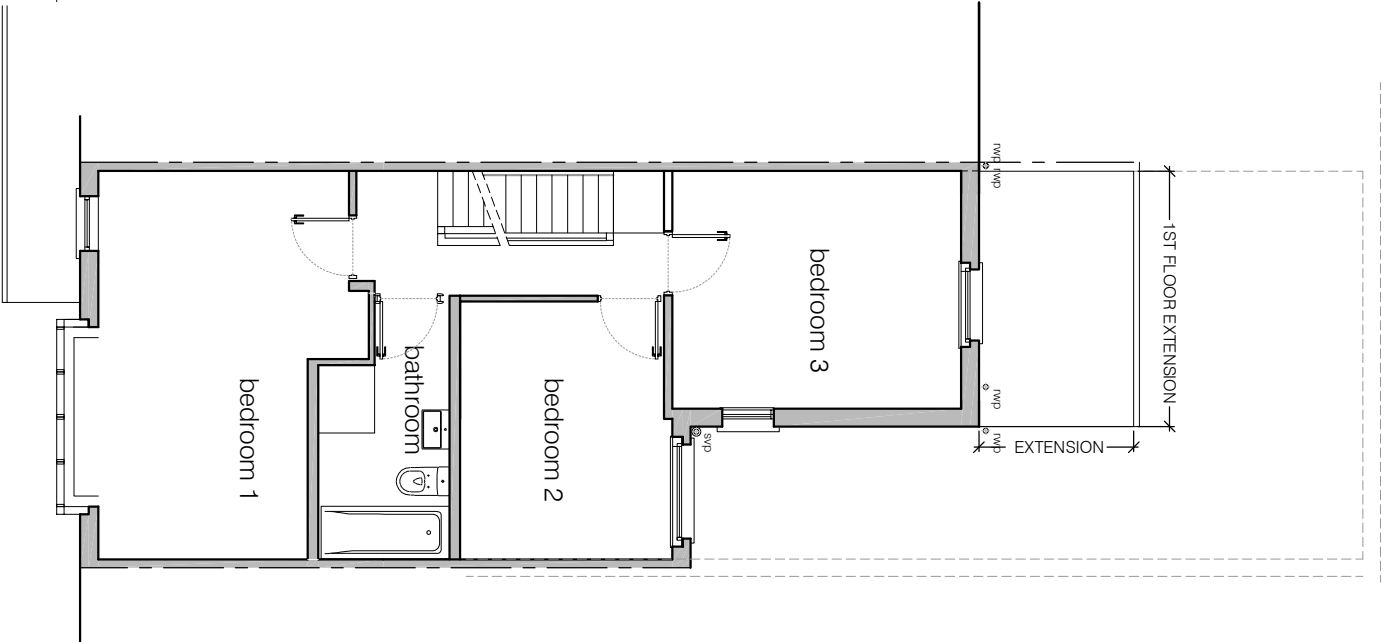

FIRST FLOOR PLAN

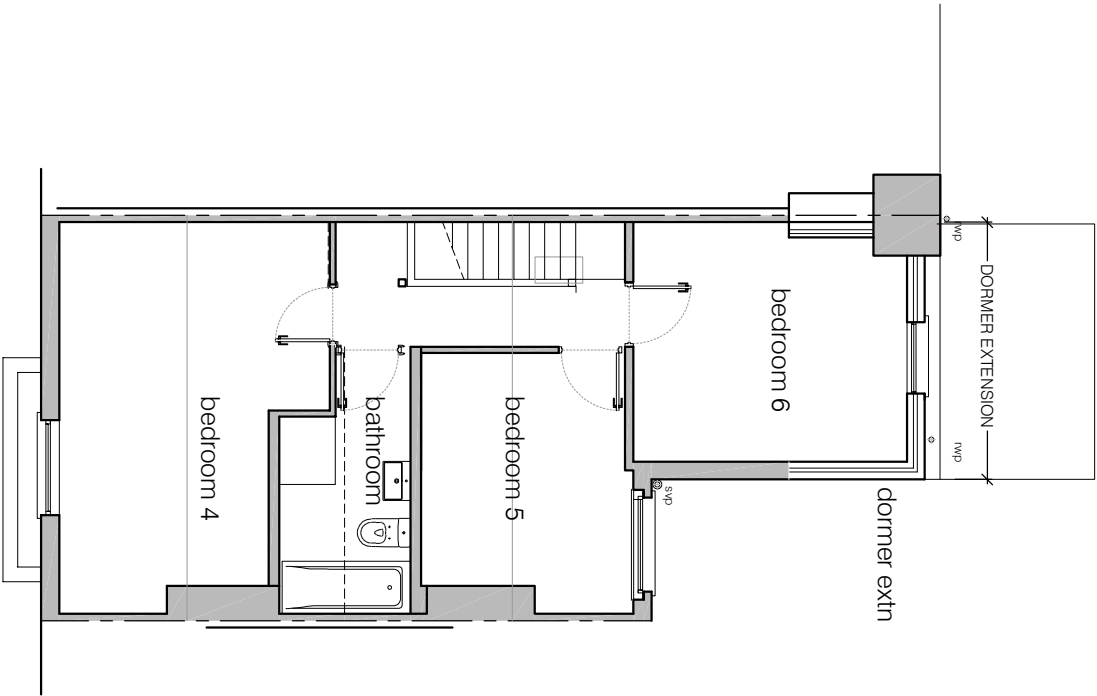

SECOND FLOOR PLAN

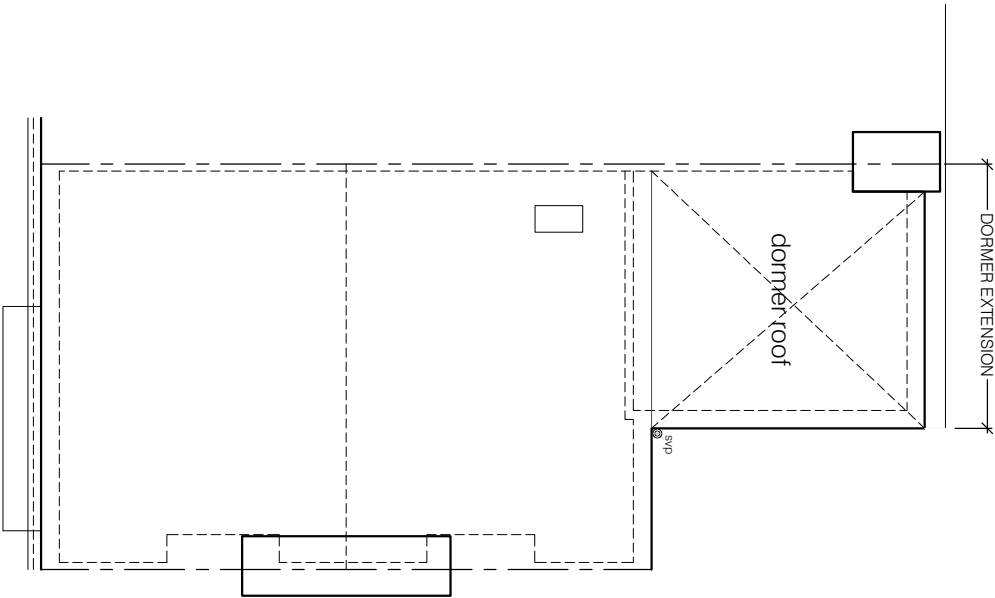

ROOF PLAN

Simon R Miles Chartered Architect Didbury Manchester T: 07778 137830 E: srmilesearchitect@gmail.com	Revision	Date	Revision note
	A	21.06.2022	First floor extension removed, proposed dormer re-aligned, internal floor plan modifications

Notes

Project: 61 Clarendon Road Whalley, Range	Scale: 100@A3
Title: Plans as proposed	Date: 21.06.2022
Drawing number: 22 340 PL200	Issue: A
Client: WALAJUK LTD	Drawn by: SRM