



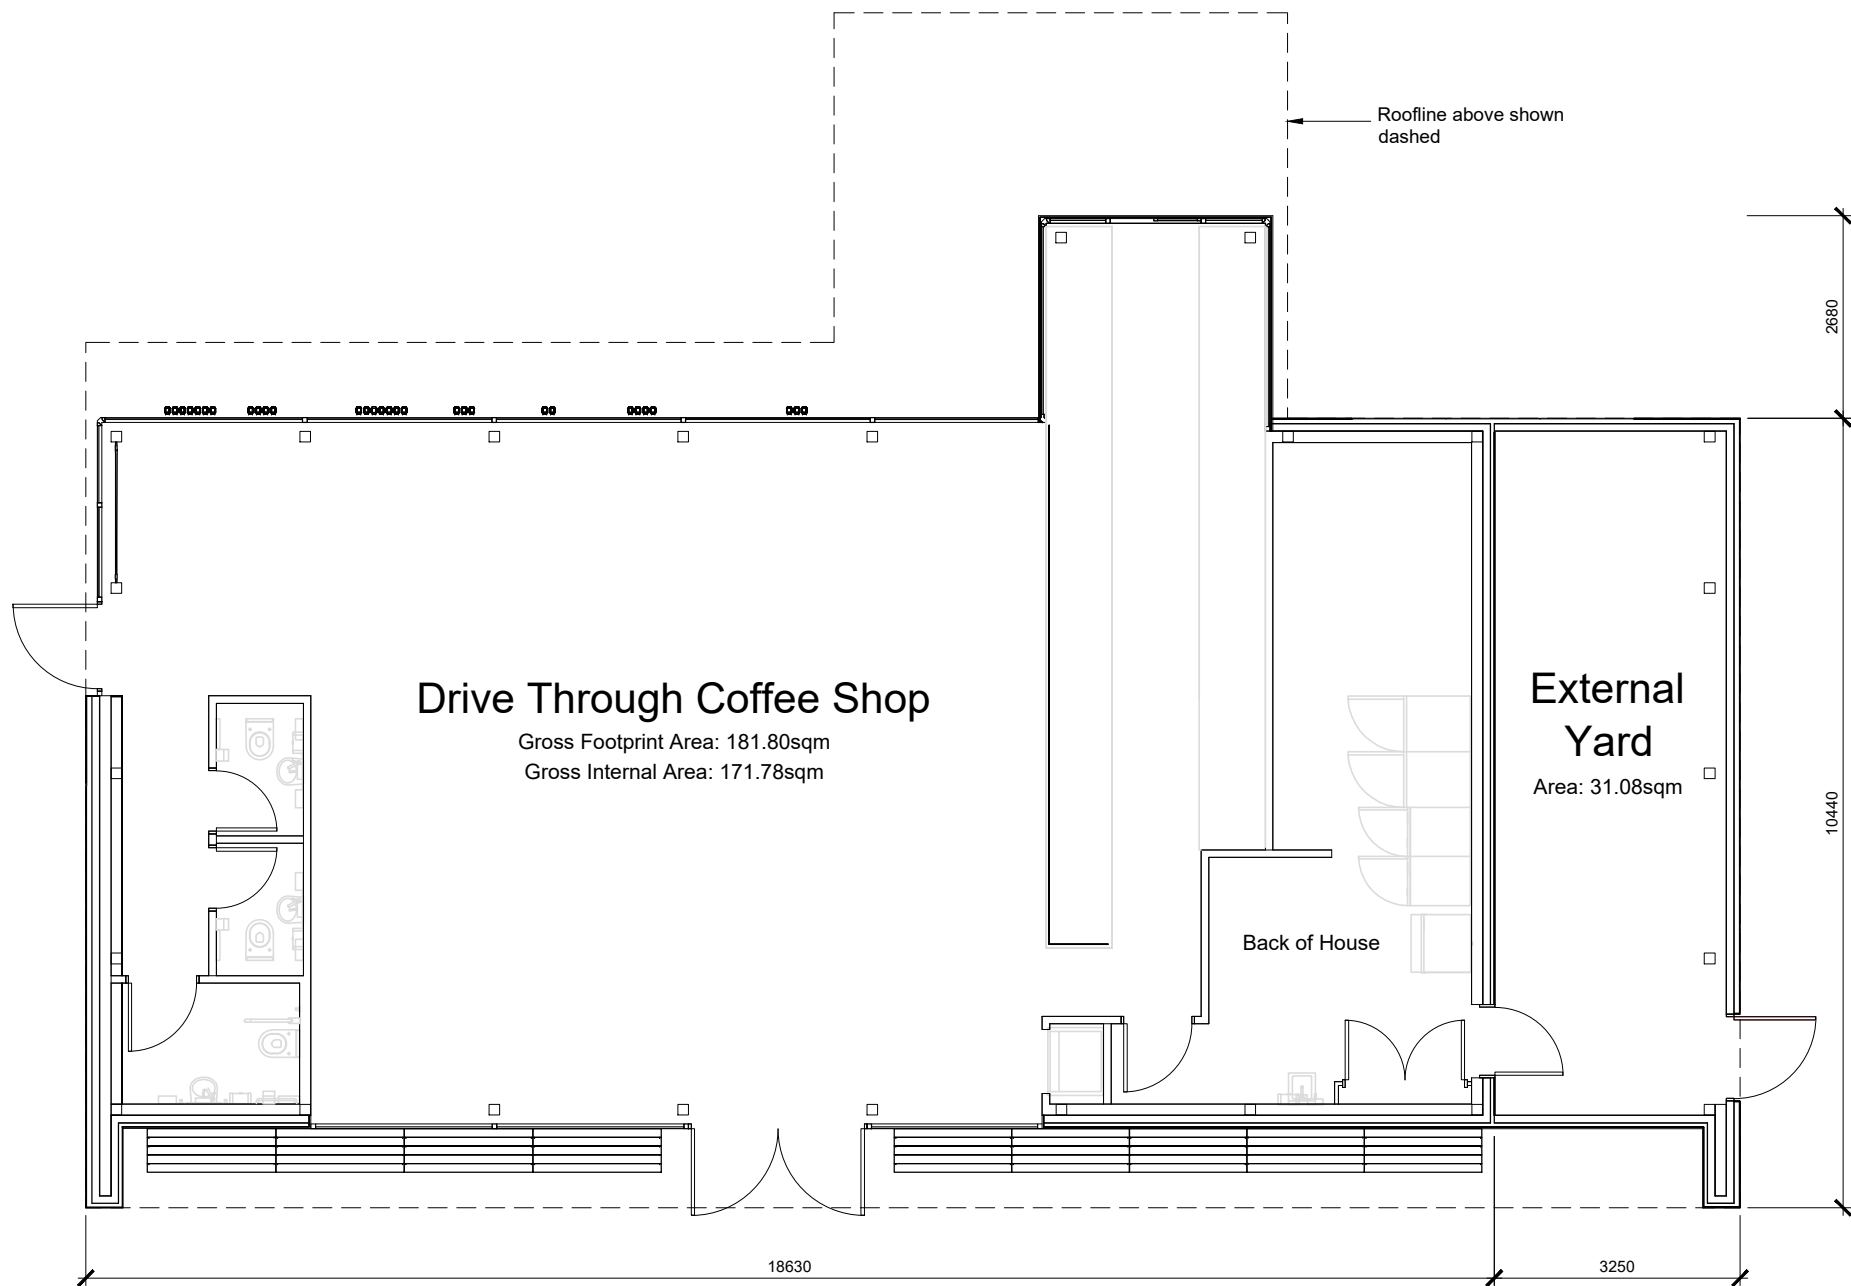


Building Plan

Scale 1:100

 

1:100 Scale Bar

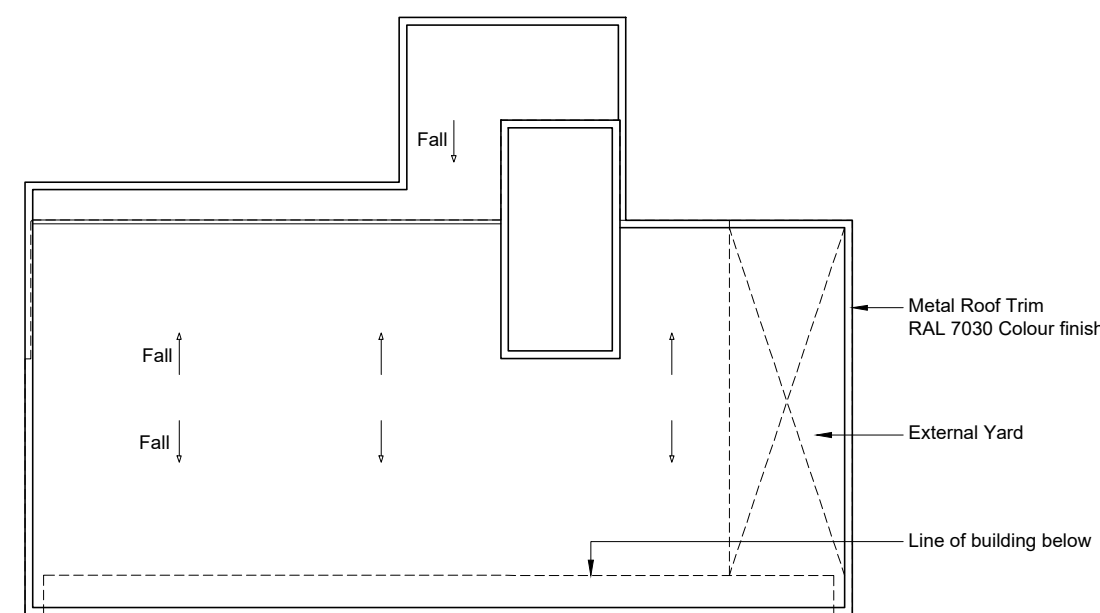

Roof Plan


Scale 1:200



1:200 Scale Bar


Key

- Facade Panels - Eternit Equitone, Linea LT60
- Facade Panels - Moco Pinus - Durline
- Glazing Frames - Umbra Grey RAL 7022
- Roof Trim and Yard Door - Stone Grey RAL 7030

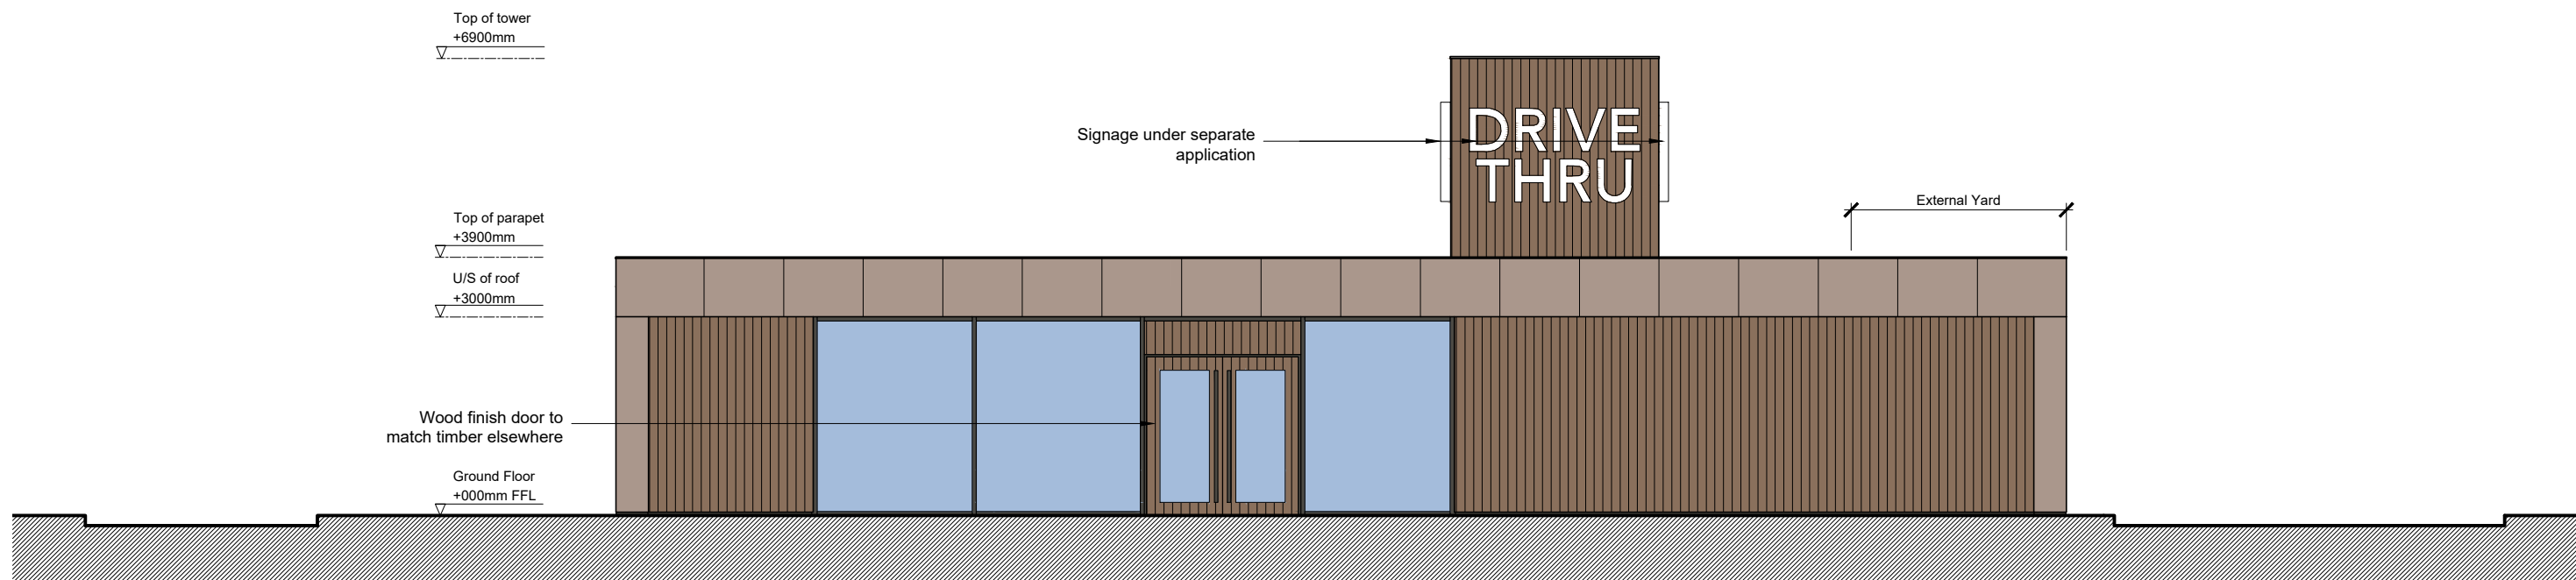


South West (Main Entrance) Elevation

Scale 1:100

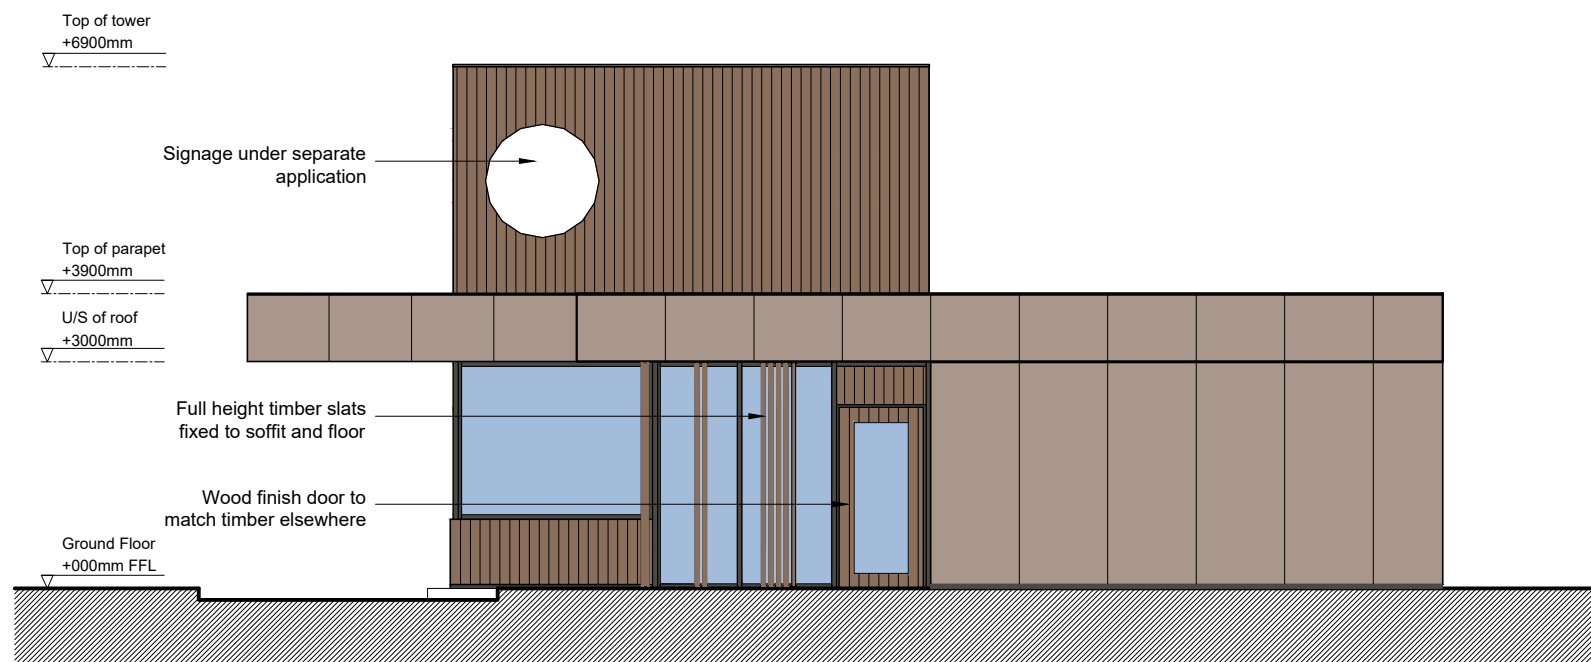


North West (Side Entrance) Elevation

Scale 1:100

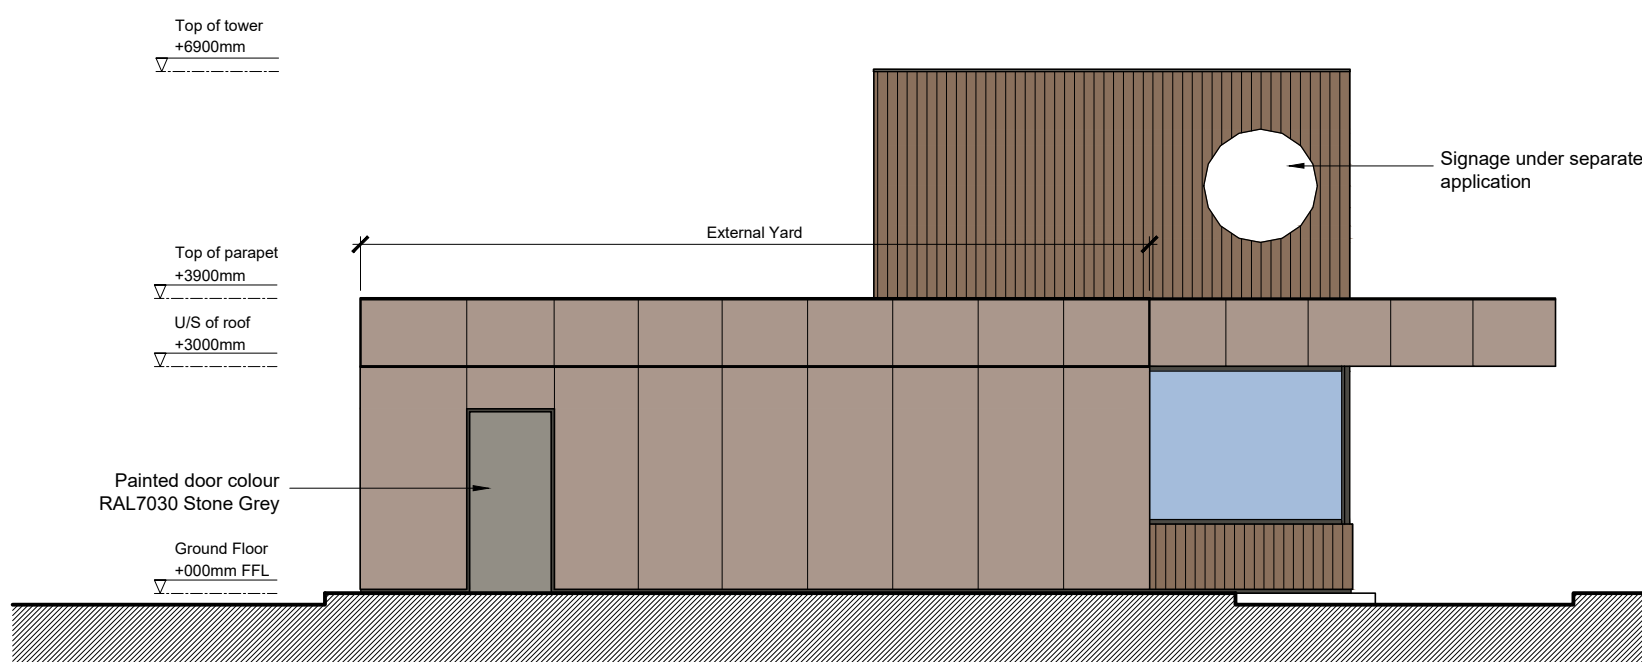

South East (Side) Elevation

Scale 1:100

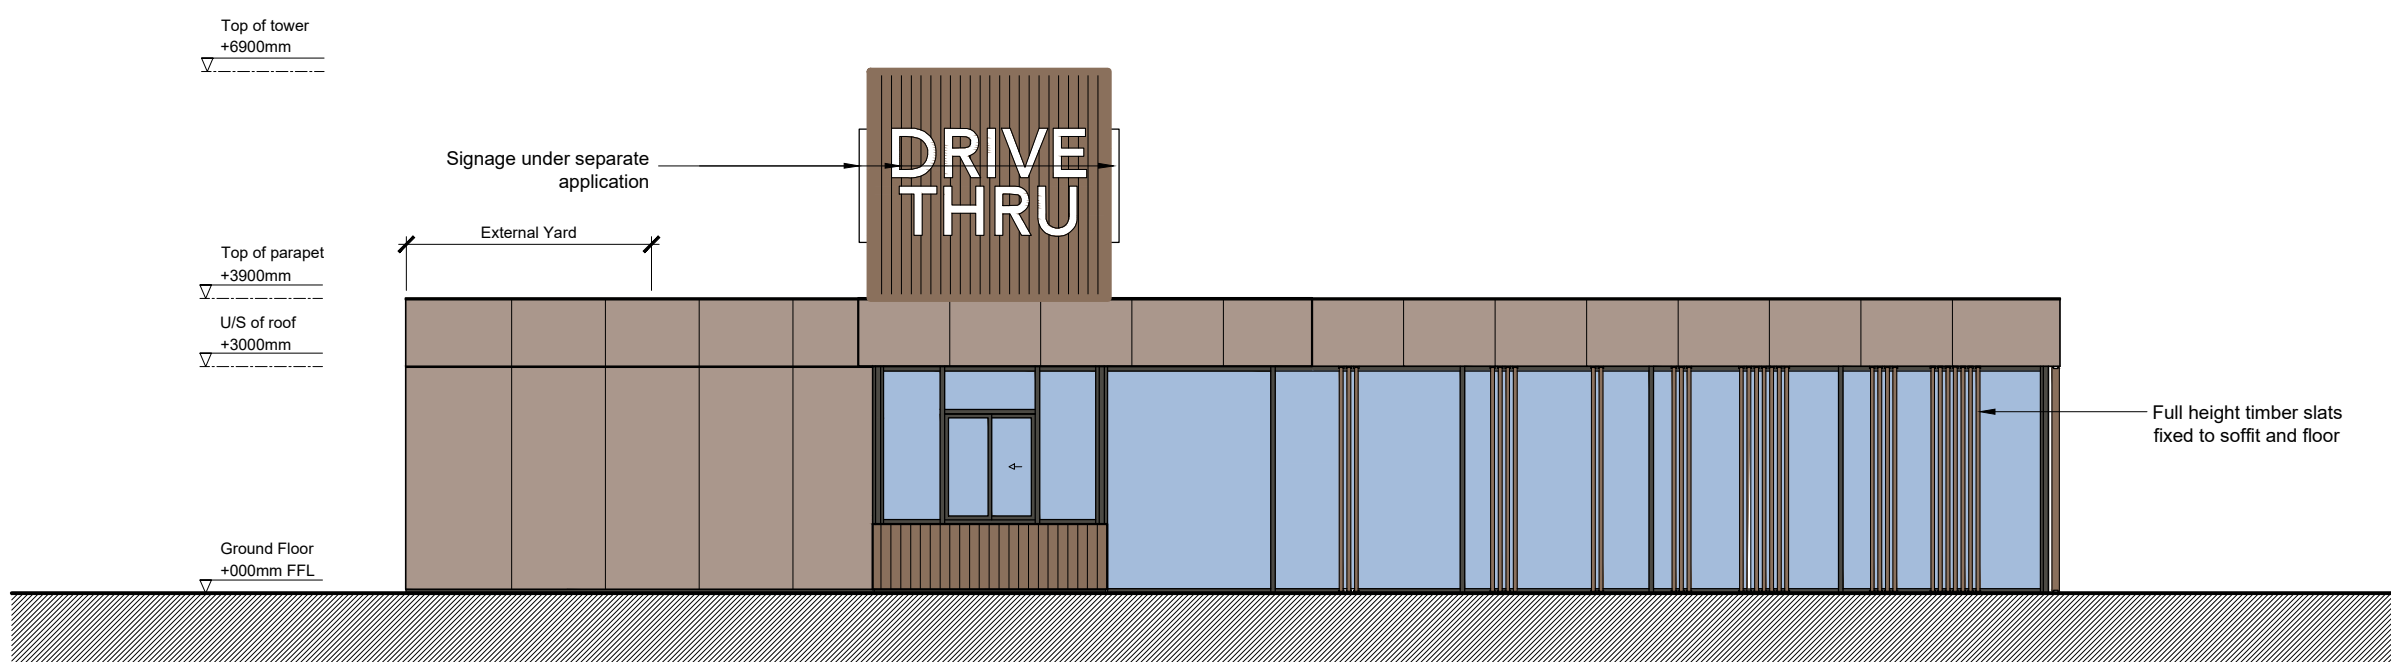

North East (Rear / Order Point) Elevation

Scale 1:100

REVISIONS

CLIENT EURO GARAGES LTD

PROJECT SHIRLEY ROAD
MANCHESTER
M8 0PL

TITLE DRIVE THROUGH
COFFEE SHOP PLANS
& ELEVATIONS

DATE 12.07.22

SCALE 1:100 1:200 @ A1

JOB ID 2007

DWG 9