



Proposed GA Front Elevation
Scale 1:200 @ A3

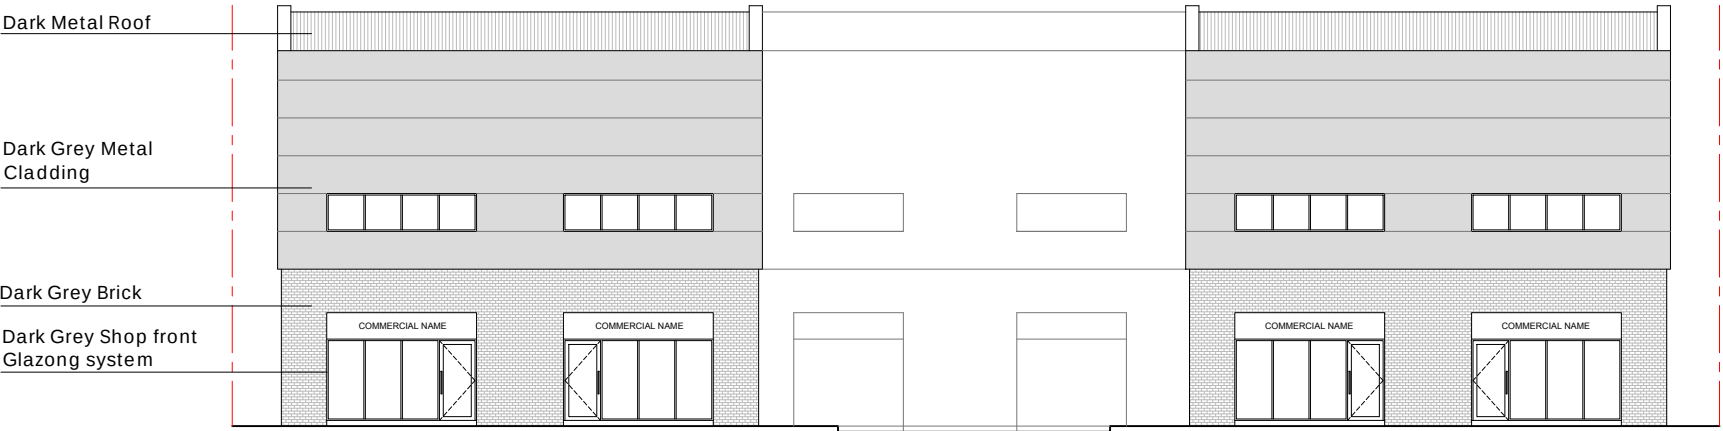




Proposed GA Rear Elevation
Scale 1:200 @ A3

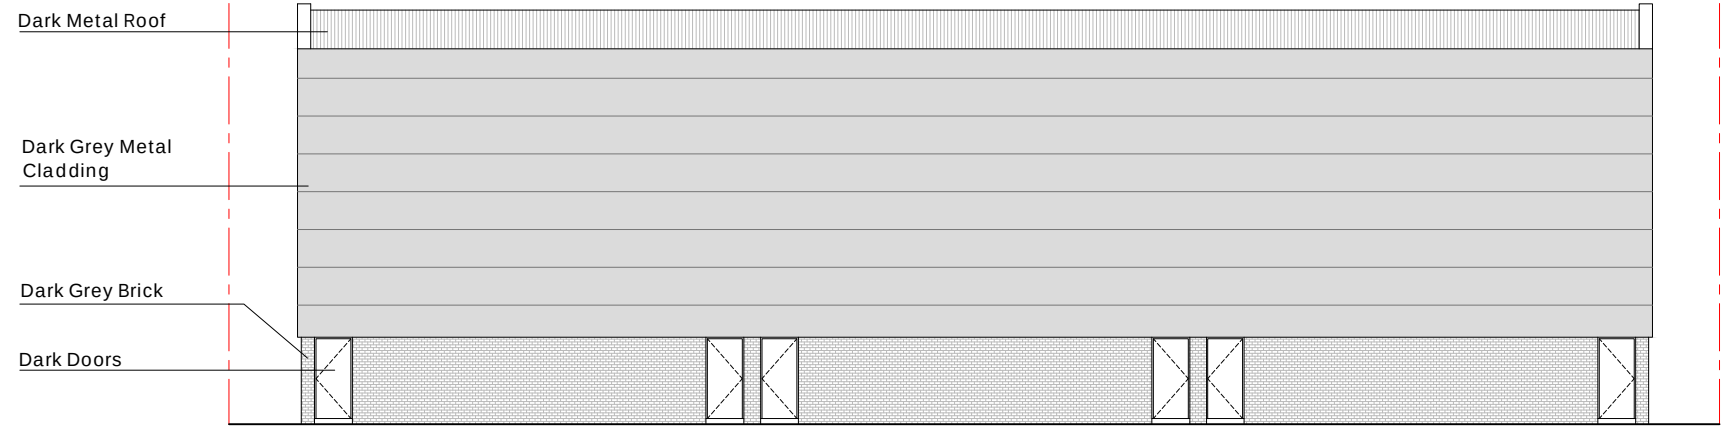

Proposed GA Internal Elevation 1
Scale 1:200 @ A3



Proposed GA Internal Elevation 2
Scale 1:200 @ A3

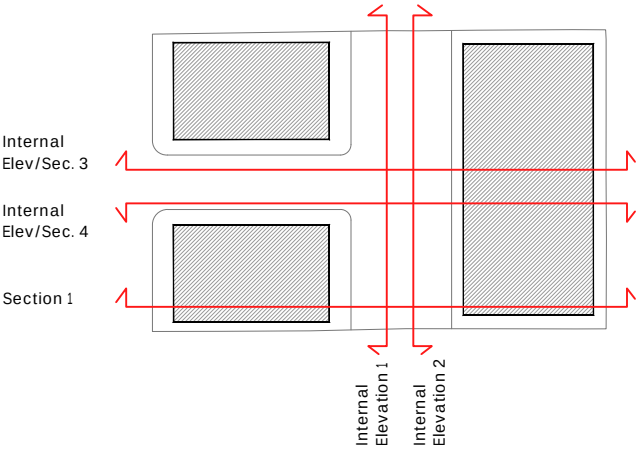 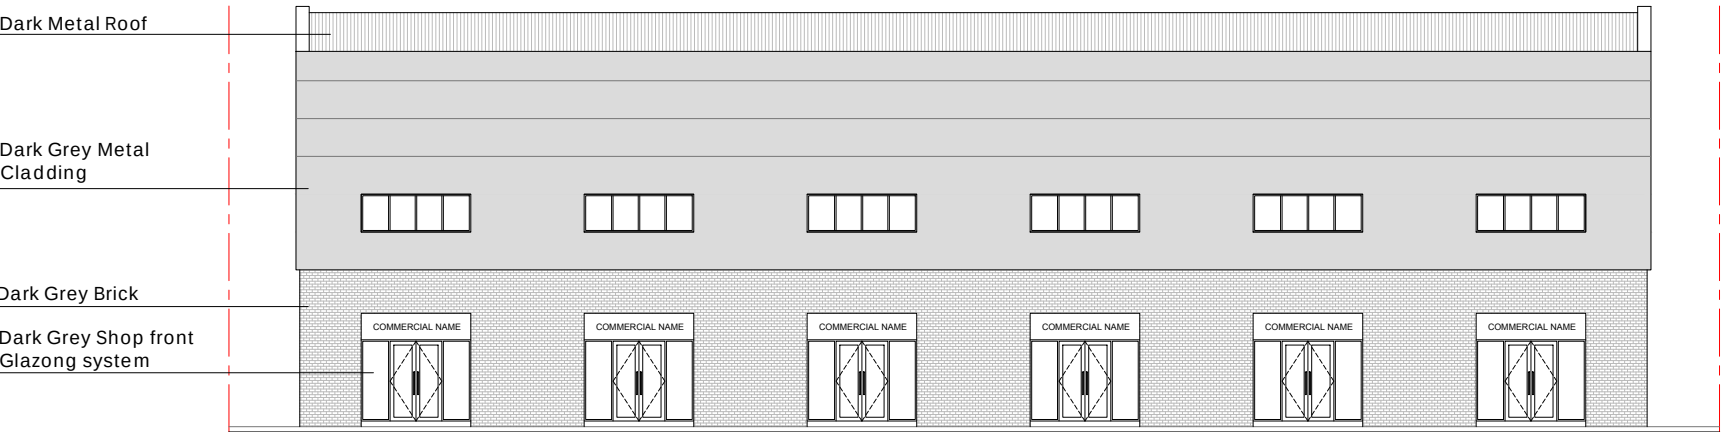

General Notes:


All site dimensions shall be verified by the Contractor on site prior to commencing any works.

Do not scale from this drawing.

Design intent drawing only. Construction to comply with latest building regulation requirements.

This drawing is the property of "Studio Tashkeel Architecture Ltd." and copyright is reserved by them. The drawing is not to be copied or disclosed by or to any unauthorised persons without the prior written consent of Studio Tashkeel Architecture Ltd.

_ First Issue		ET	MK
Rev	Description	Date	Dr by App by

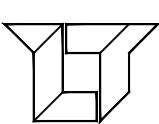

**STUDIO TASHKEEL
ARCHITECTURE LTD.**
89 Princess Street
Manchester M1 4HT
United Kingdom
T +44(0)161 694 6375
E info@StudioTashkeel.com
www.studiotashkeel.com

client name World Metal Recycling Ltd		
project Sherborne Street – Warehouses		
drawing GA Proposed Front & Rear Elev. GA Proposed Internal Elev.		
project number ENQ1701504	scale 1/200 @ A3	
drawing number 005	rev –	issue status PLANNING
This drawing is to be read in conjunction with all related drawings. All dimensions must be checked and verified on site before commencing any work or producing shop drawings. The originator should be notified immediately of any discrepancy. This drawing is copyright and remains the property of Studio Tashkeel Architecture Ltd.		