


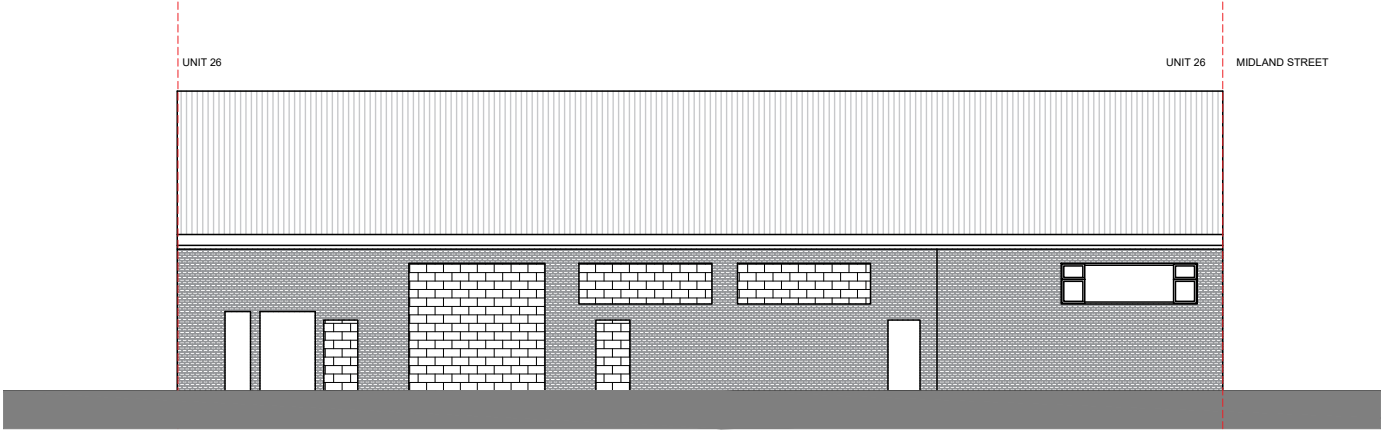


EXISTING FRONT ELEVATION A-A' 1:200 @A3







EXISTING SIDE ELEVATION B-B' 1:200 @A3




PROPOSED FRONT ELEVATION A-A' 1:200 @A3

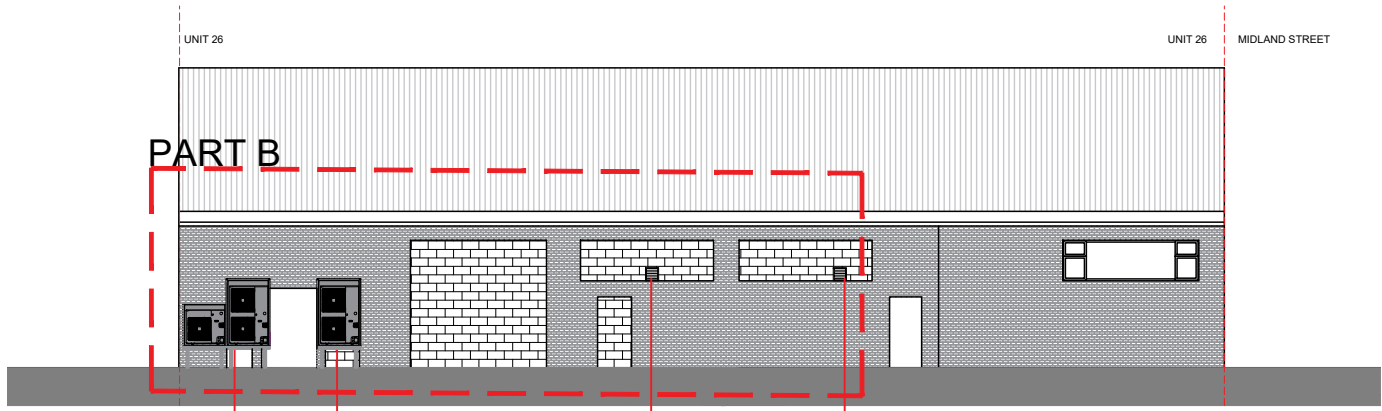

PROPOSED SIDE ELEVATION B-B' 1:200 @A3

 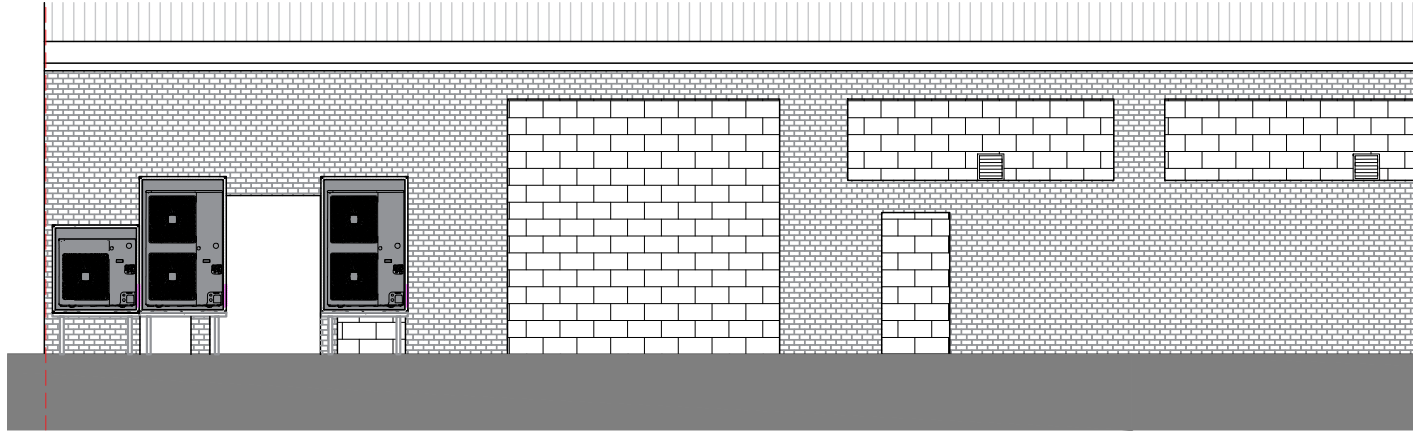 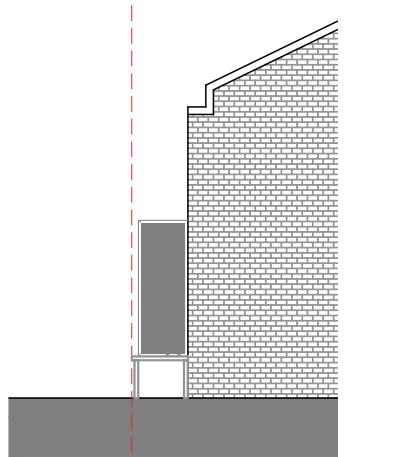

Revision	Date	By	Chk.
--	First issued	EY	PT

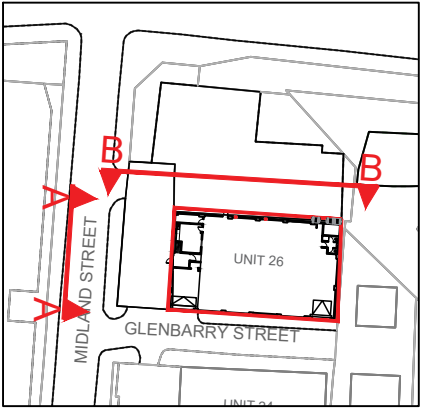

LOCATION PLAN
1:1250 @ A3

Status	PLANNING		
Client			
Architect			
Project Title	UNIT 26, MIDLAND STREET MANCHESTER M12 6LB		
Drawing Title	EXISTING & PROPOSED FRONT & SIDE ELEVATION		
Project Number	Drawing Number	Revision	
A00243-P	102	--	
Drawn	Checked	Scale	Date
EY	PT	AS SHOWN@A3	20.06.22
The content of this drawing is the property of RPM Consult and may not be copied in whole or part without formal consent.			