



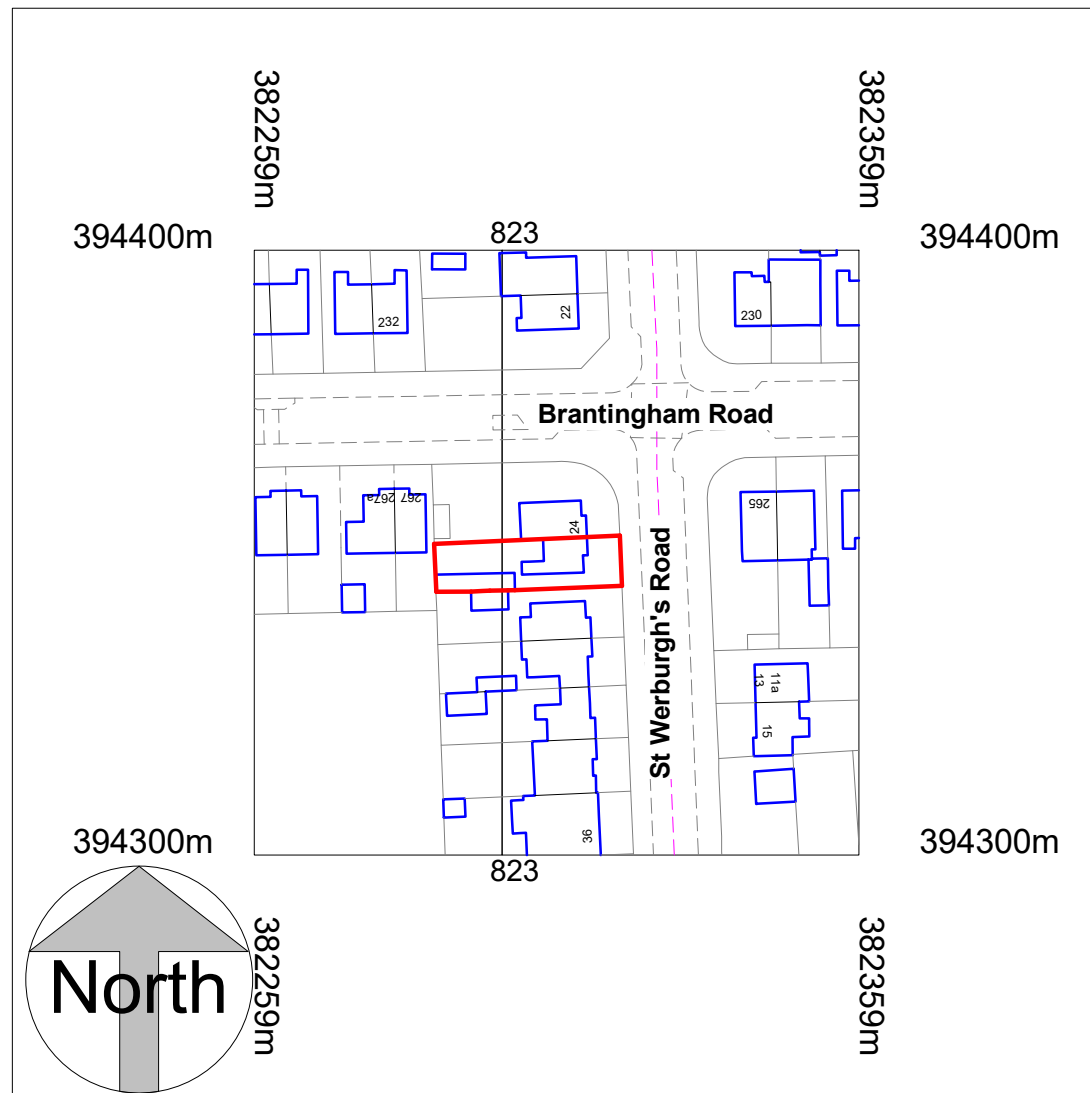

Location Plan
1 : 1250

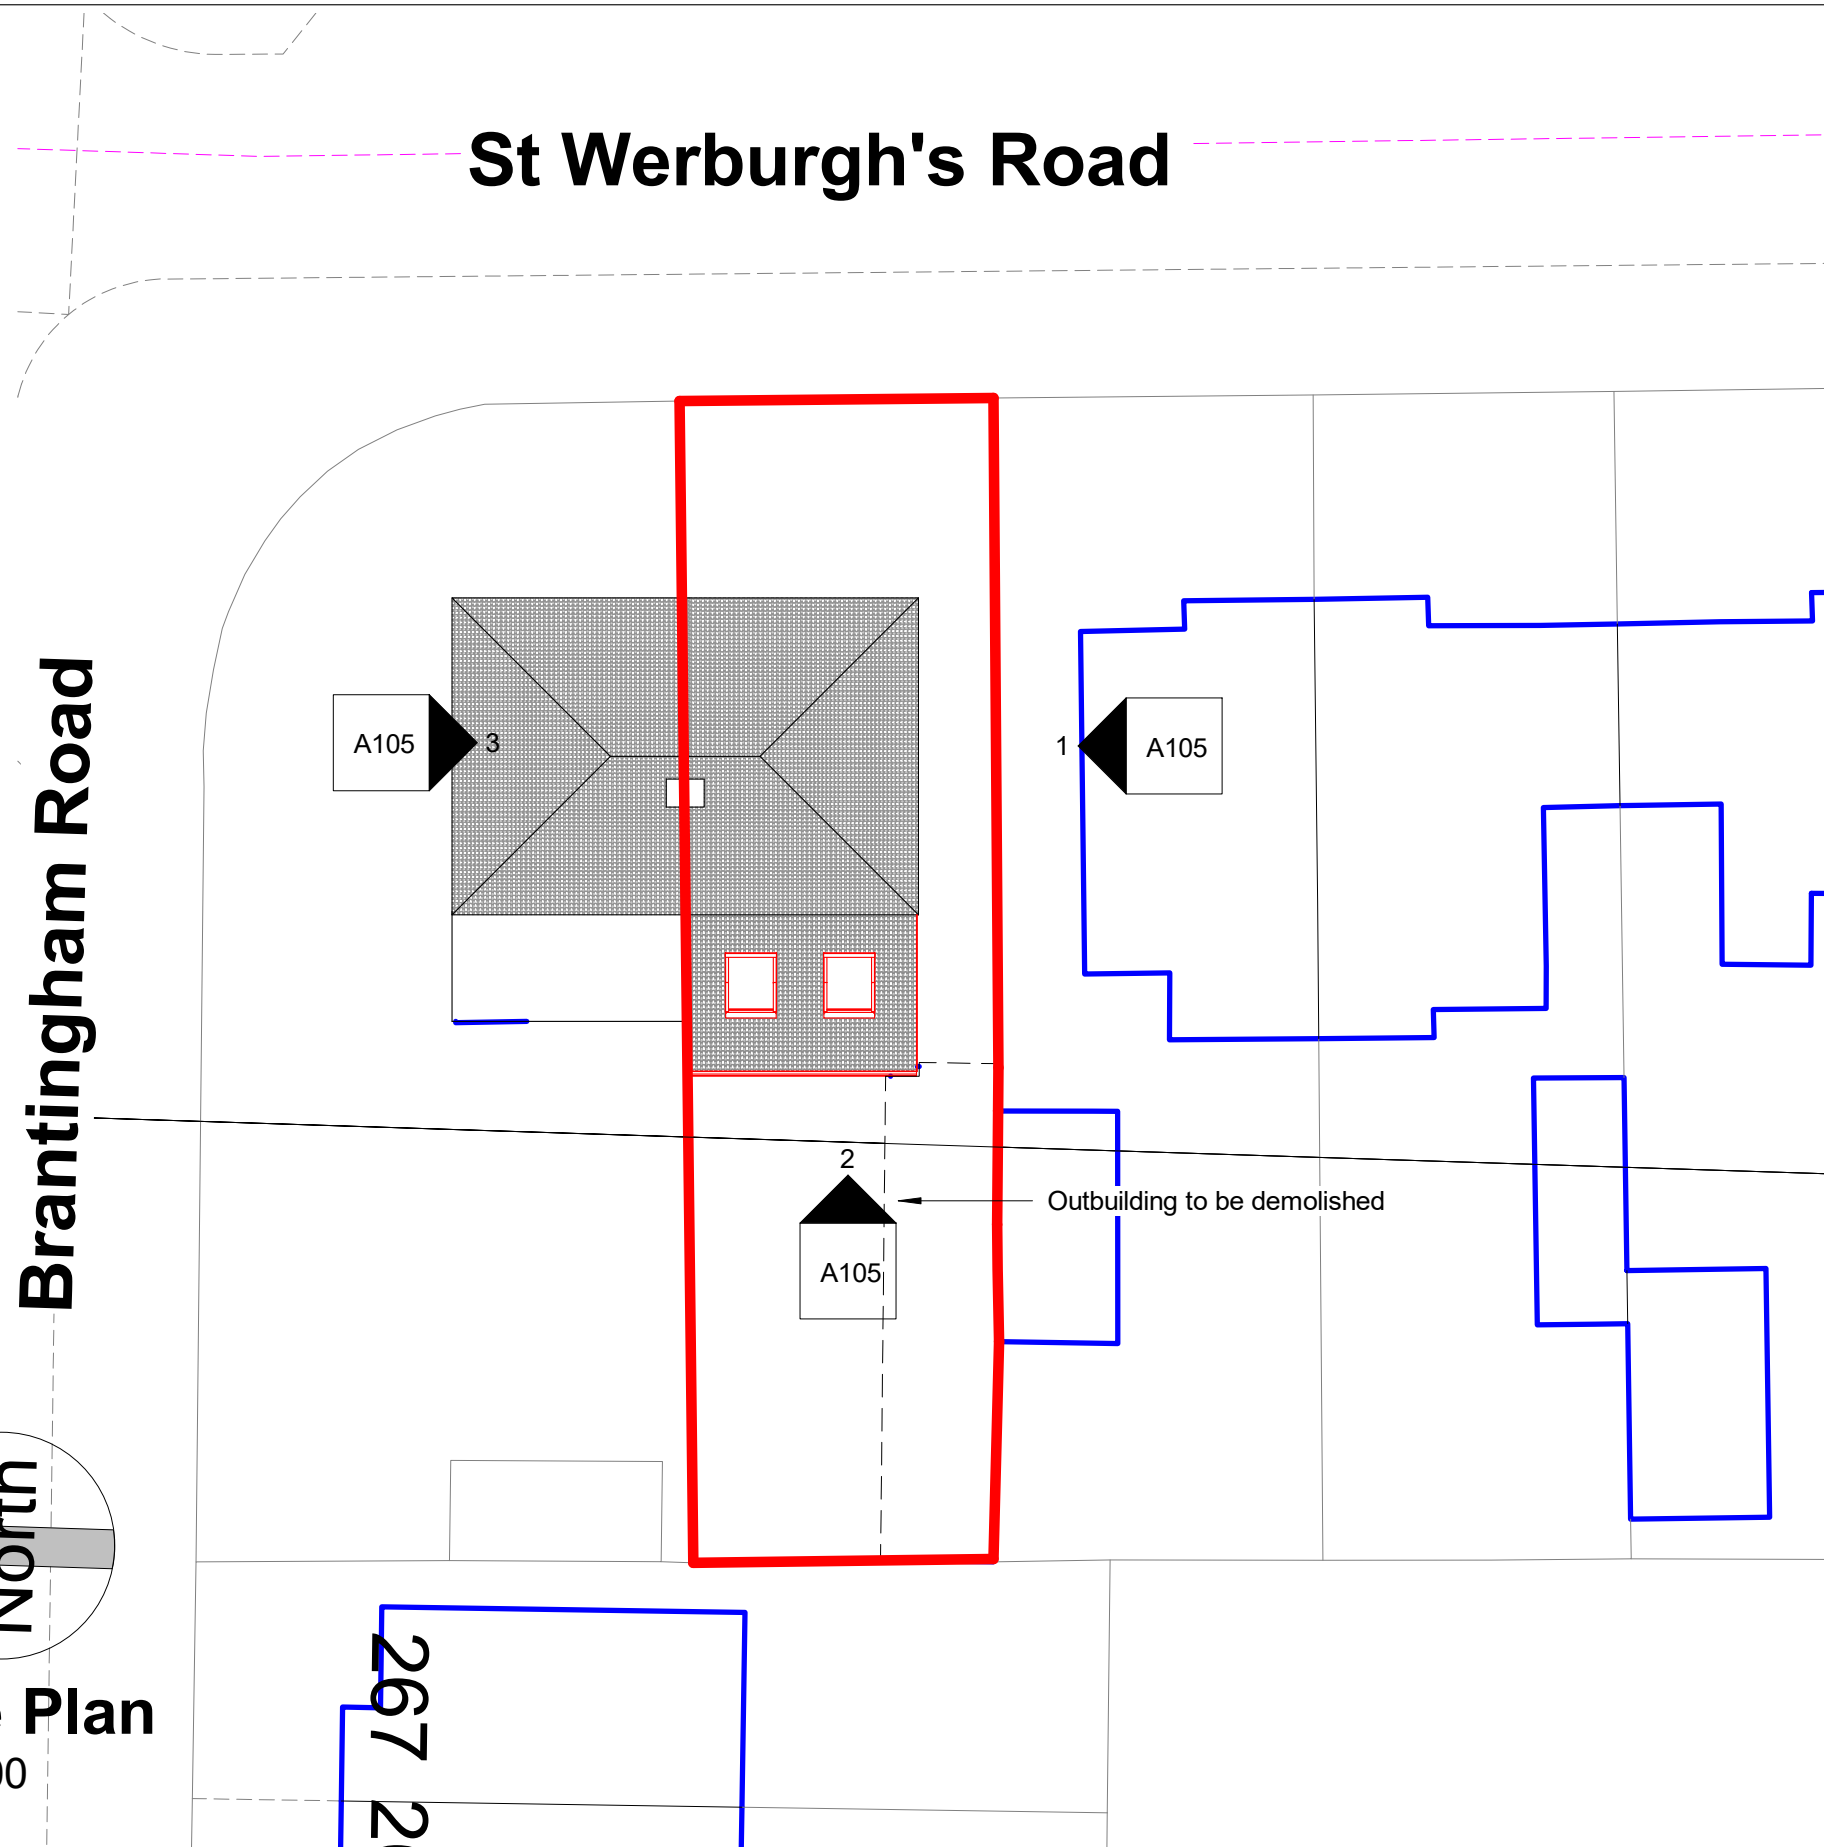

Site Plan
1 : 200

COPYRIGHT © ALL RIGHTS RESERVED BY VIKAS ALYAS LTD. DO NOT SCALE FROM DRAWING. DRAWING INDICATES DESIGN INTENT ONLY. REPORT ANY DISCREPANCIES TO CLIENT / VA LTD. NOT TO BE USED FOR CONSTRUCTION UNLESS STATED SO. TO BE READ IN CONJUNCTION WITH OTHER DRAWINGS OR SPECIFICATION WHERE PROVIDED.

ARCHITEK
BUILDING DESIGN CONSULTANCY

0161 511 8479
vikas@architek.uk
916 Stockport Road, Levenshulme, Manchester, M19 3AB

No.	Description	Date
P1	Issue to Planning	24.05.2022
P2	Adjust wall close to neighbours	26.07.2022

PROJECT Single storey rear extension		ADDRESS 26 St Werburgh's Road Whalley Range Manchester M21 0TJ		CLIENT Annum Investments Ltd		
		SHEET Location and Site Plan		Date 13.01.2022	Project number 2063	Scale (@ A3) As indicated
Drawn by VA	DRAWING NUMBER A101			REV P2		
Checked by VA						
Manchester City Council	PURPOSE OF ISSUE Planning					