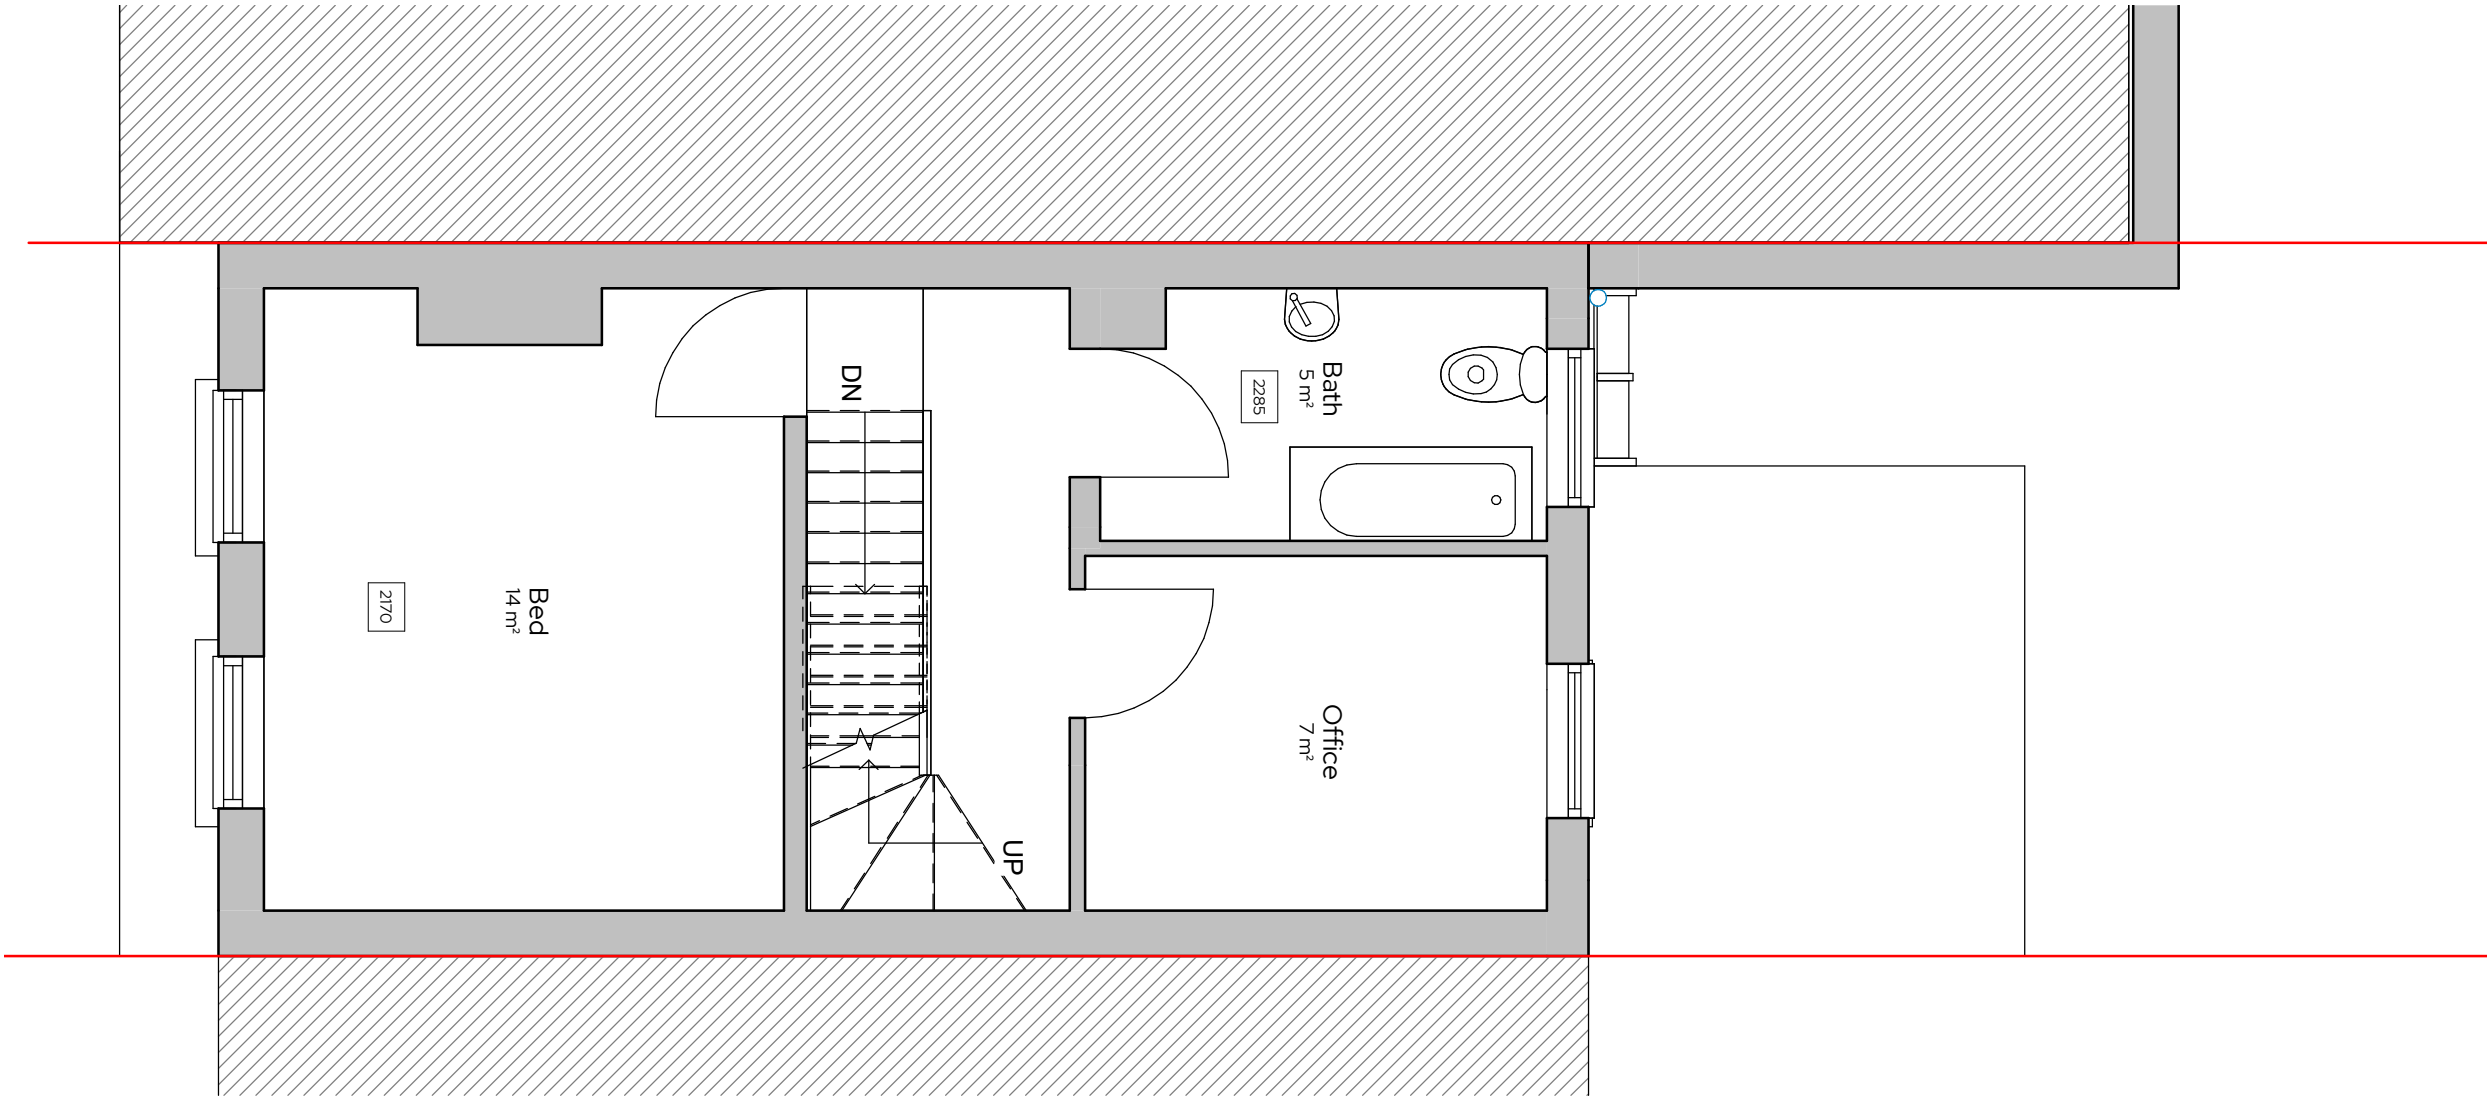


VISUAL SCALE 1:50 @ A3

REV	Date	Description	Issued	Additional Notes
1	29/06/2022	Planning Issue	RJ	
2				

Project Title	1201 - 1 Eleanor Road, M21 9FZ
Client Name	Dan Procter
Project Address	1 Eleanor Road, M21 9FZ

Title	First Floor Plan - Existing		
Drawing No.	1201-02-03-002 Rev 1		
Scale	1:50	Sheet Size	A3
Drawn by	RJ	Checked by	DB

ARCHIPHONIC

Positive Change through Architectural Design

Unit 256, Slater Studios, 9 Slater Street, Liverpool, L1 4BW

info@ArchiPhonic.co.uk / +44 (0)151 345 7600