



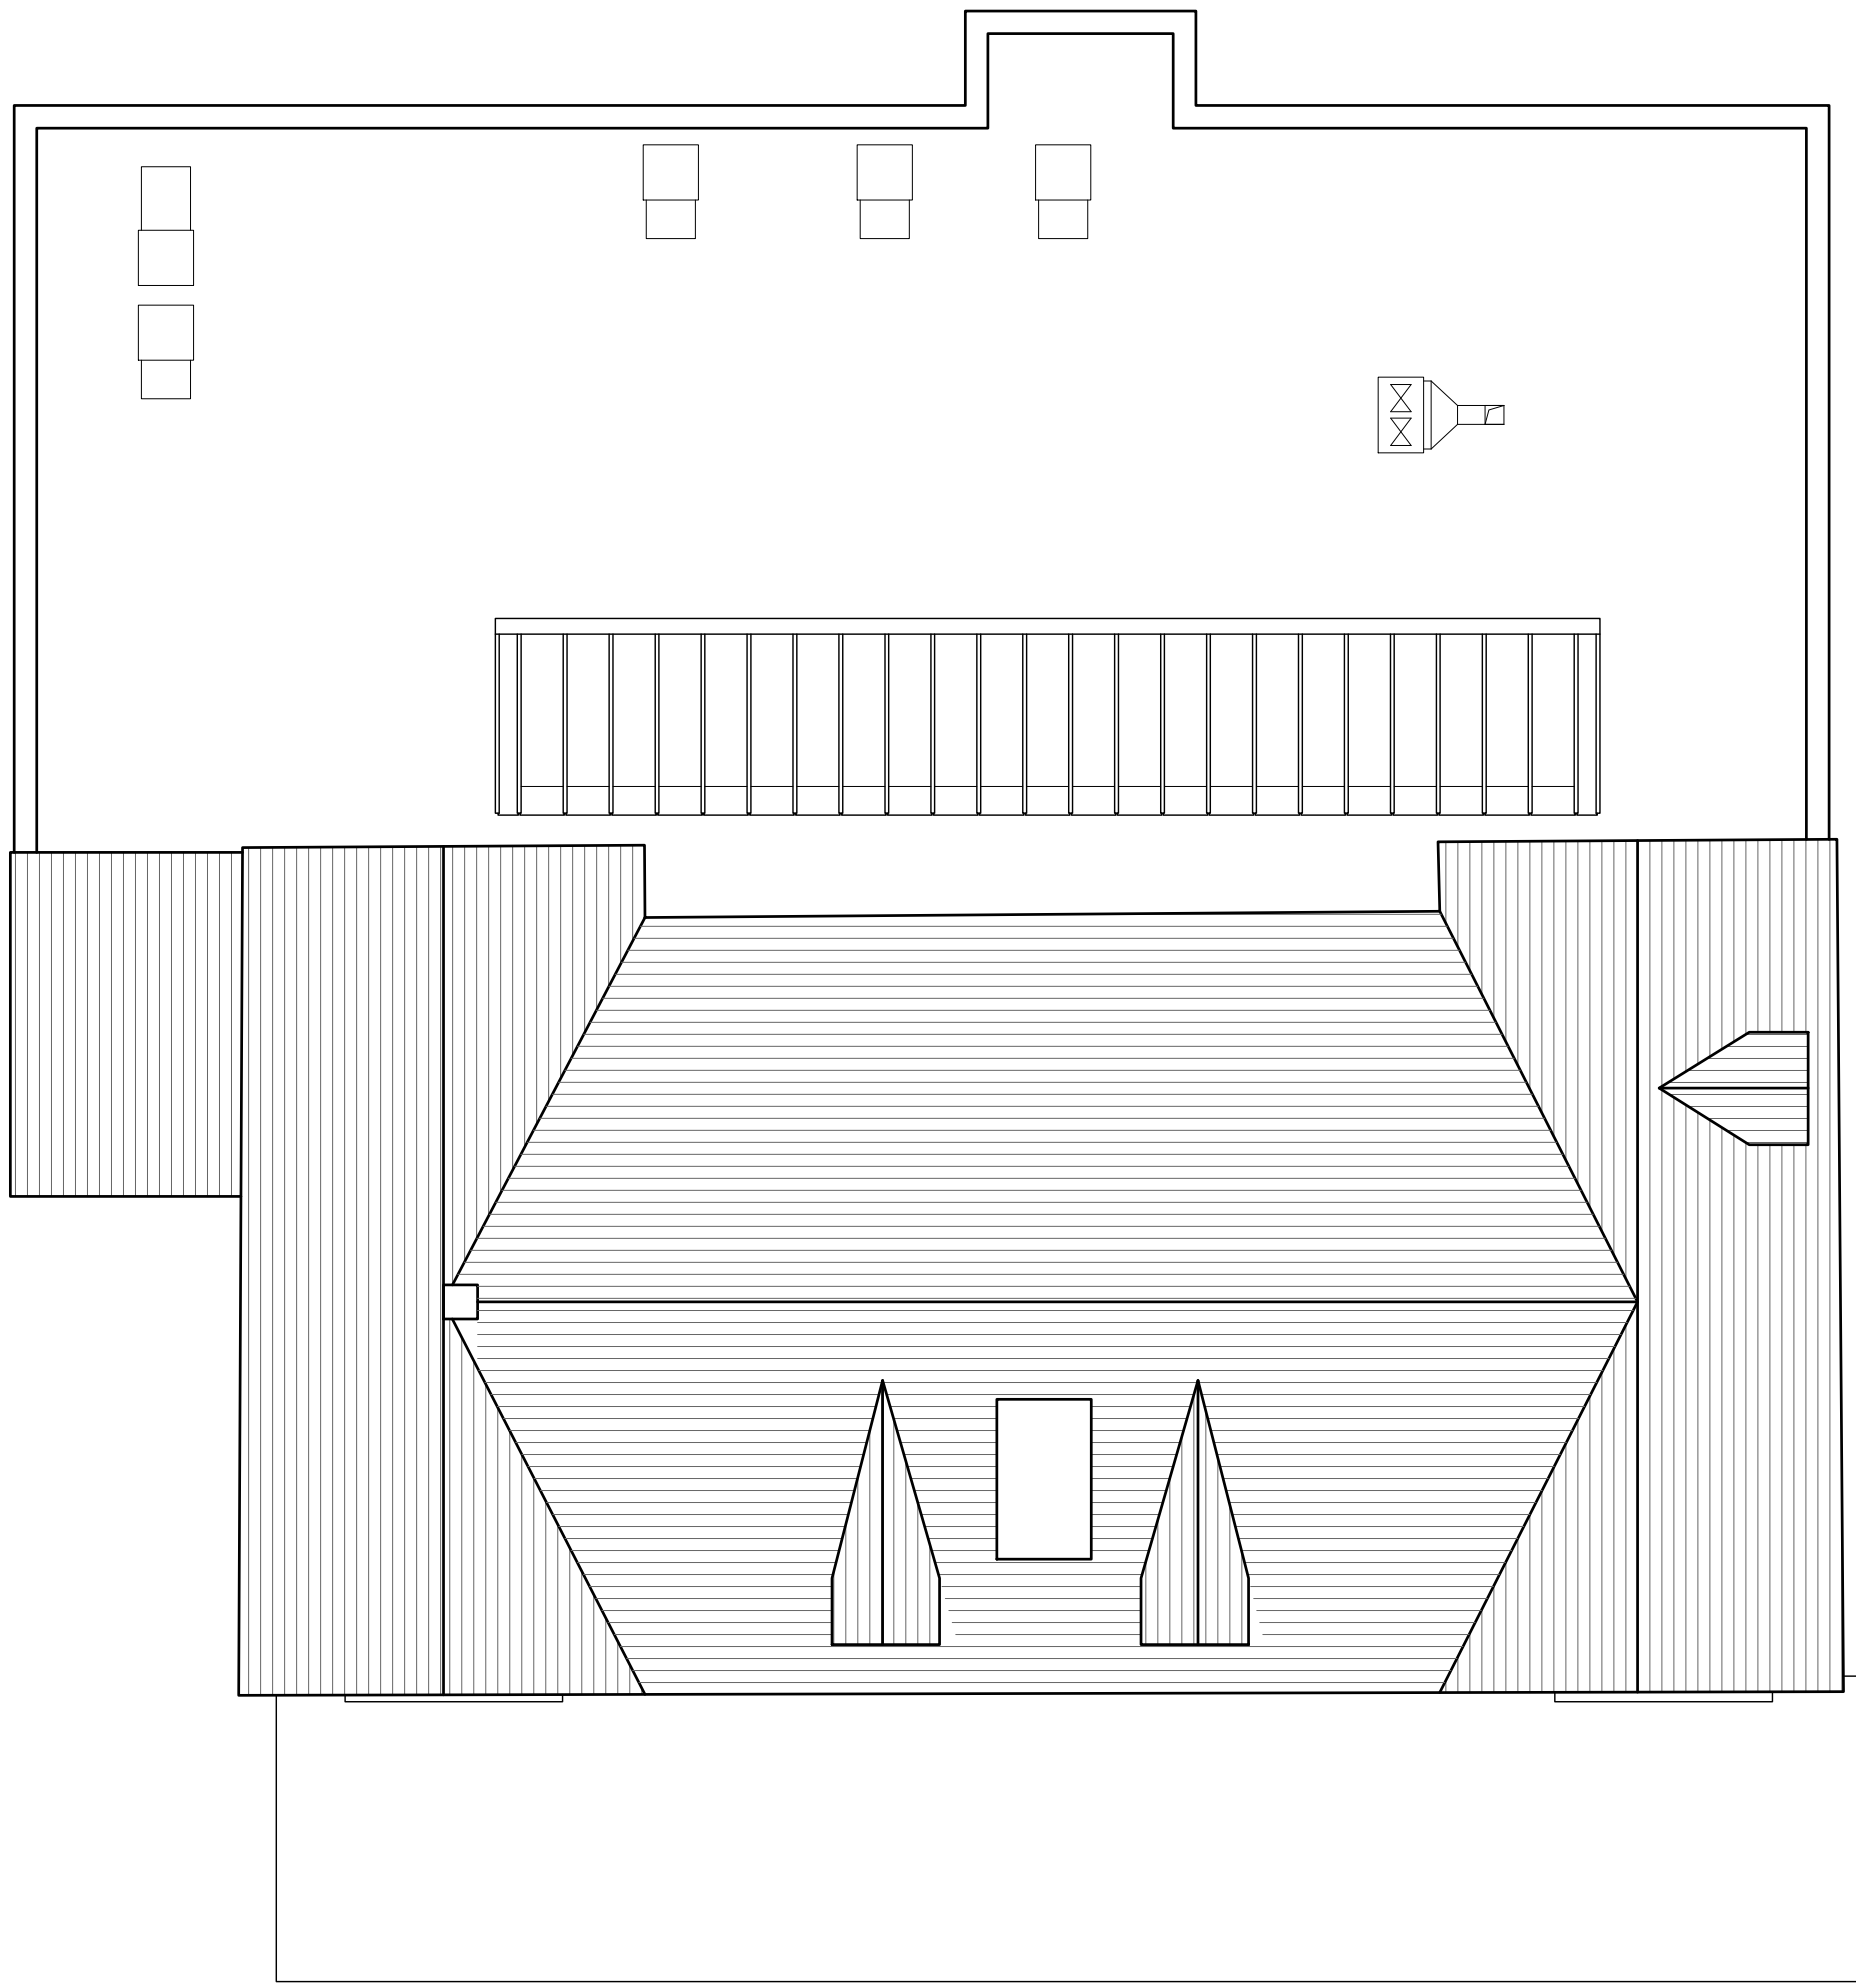


ROOF PLAN

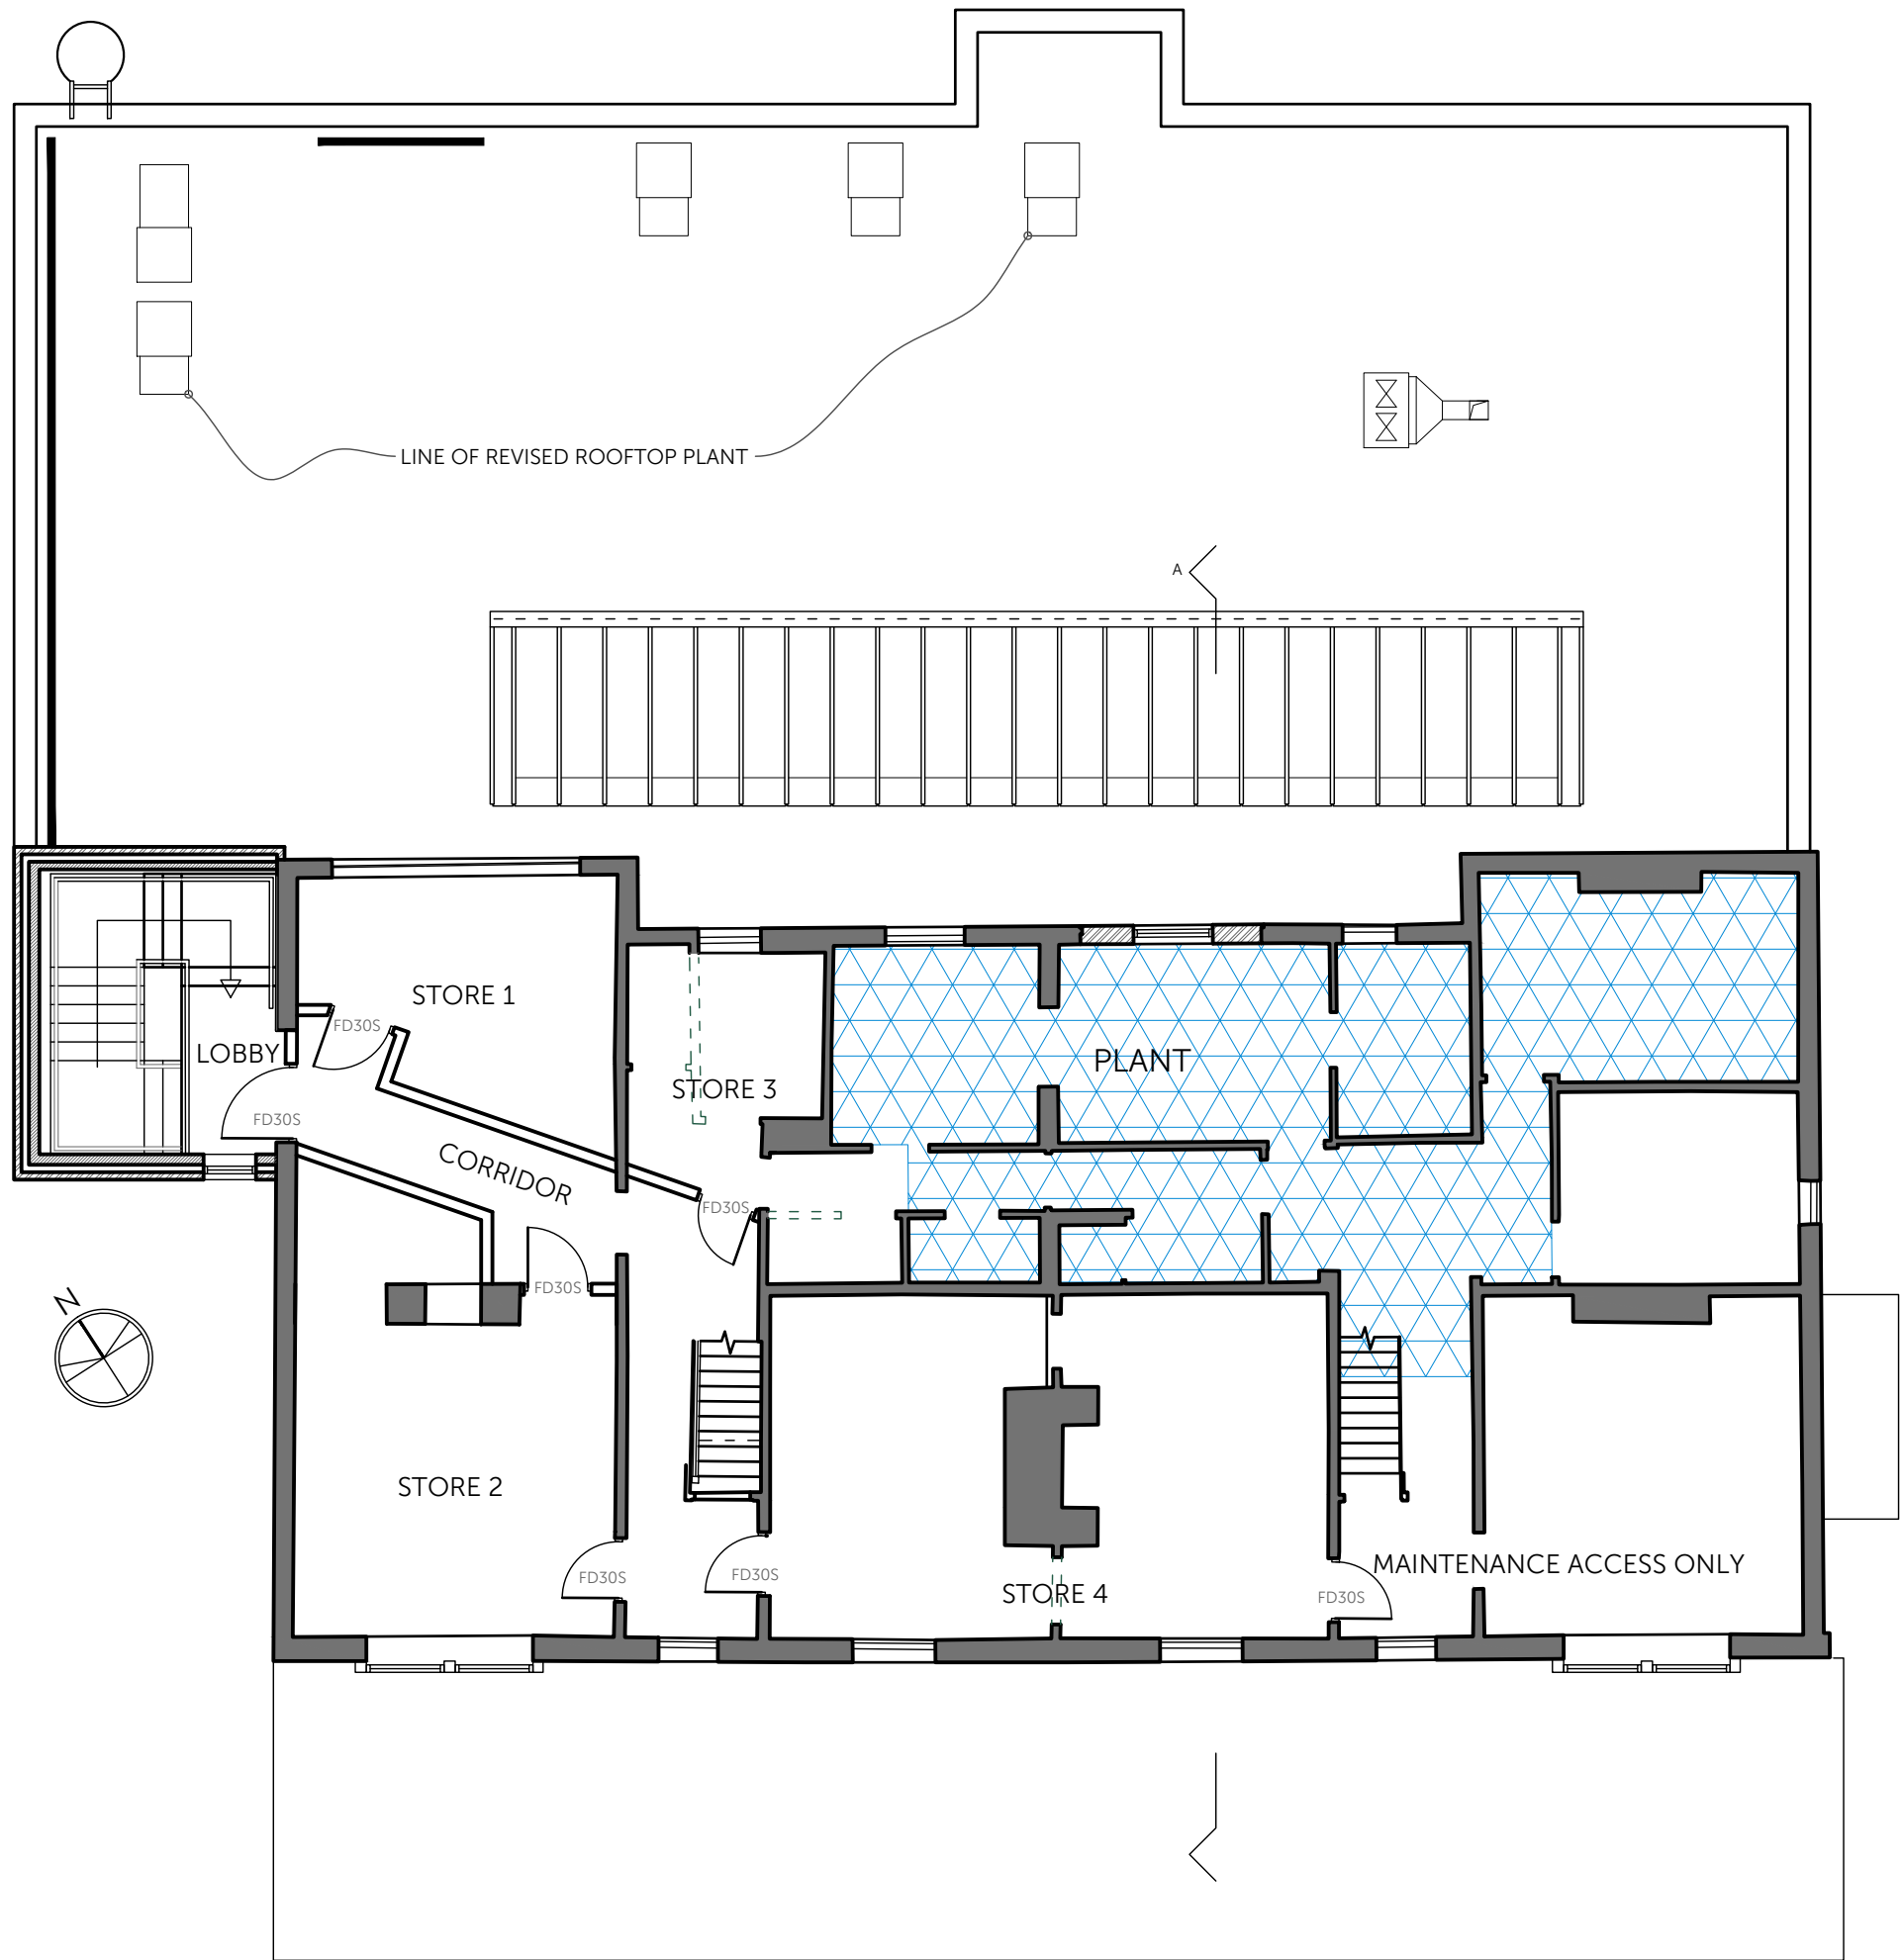


FIRST FLOOR PLAN



INDICATES PLANT

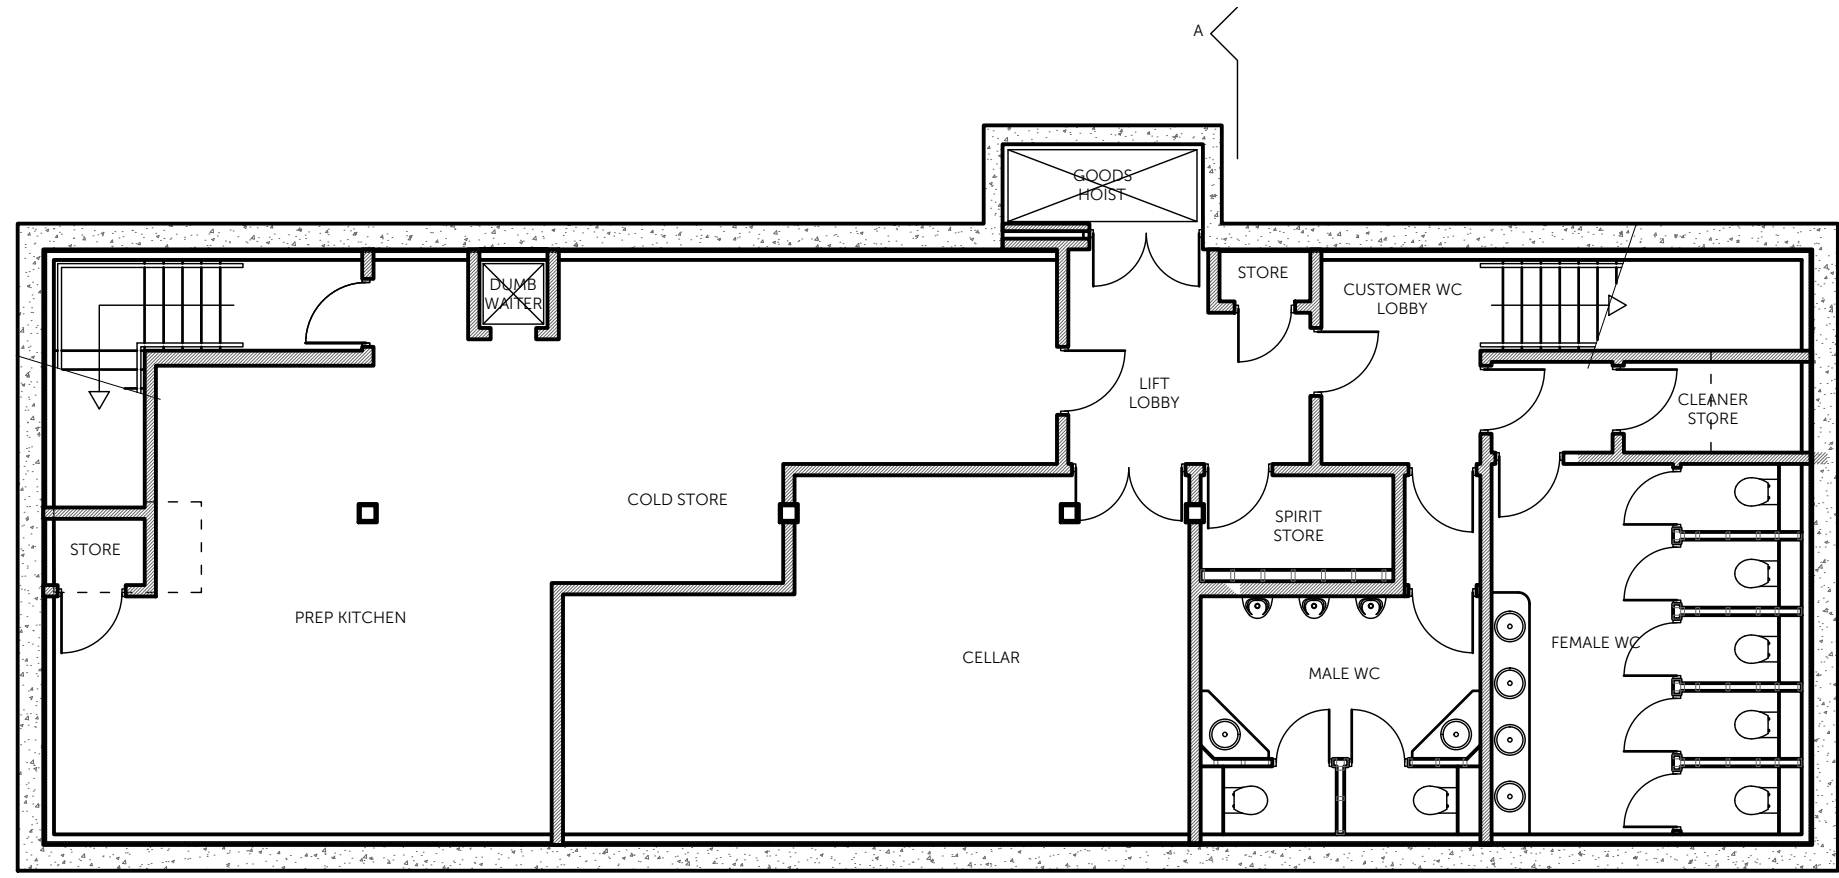

LOWER GROUND FLOOR PLAN

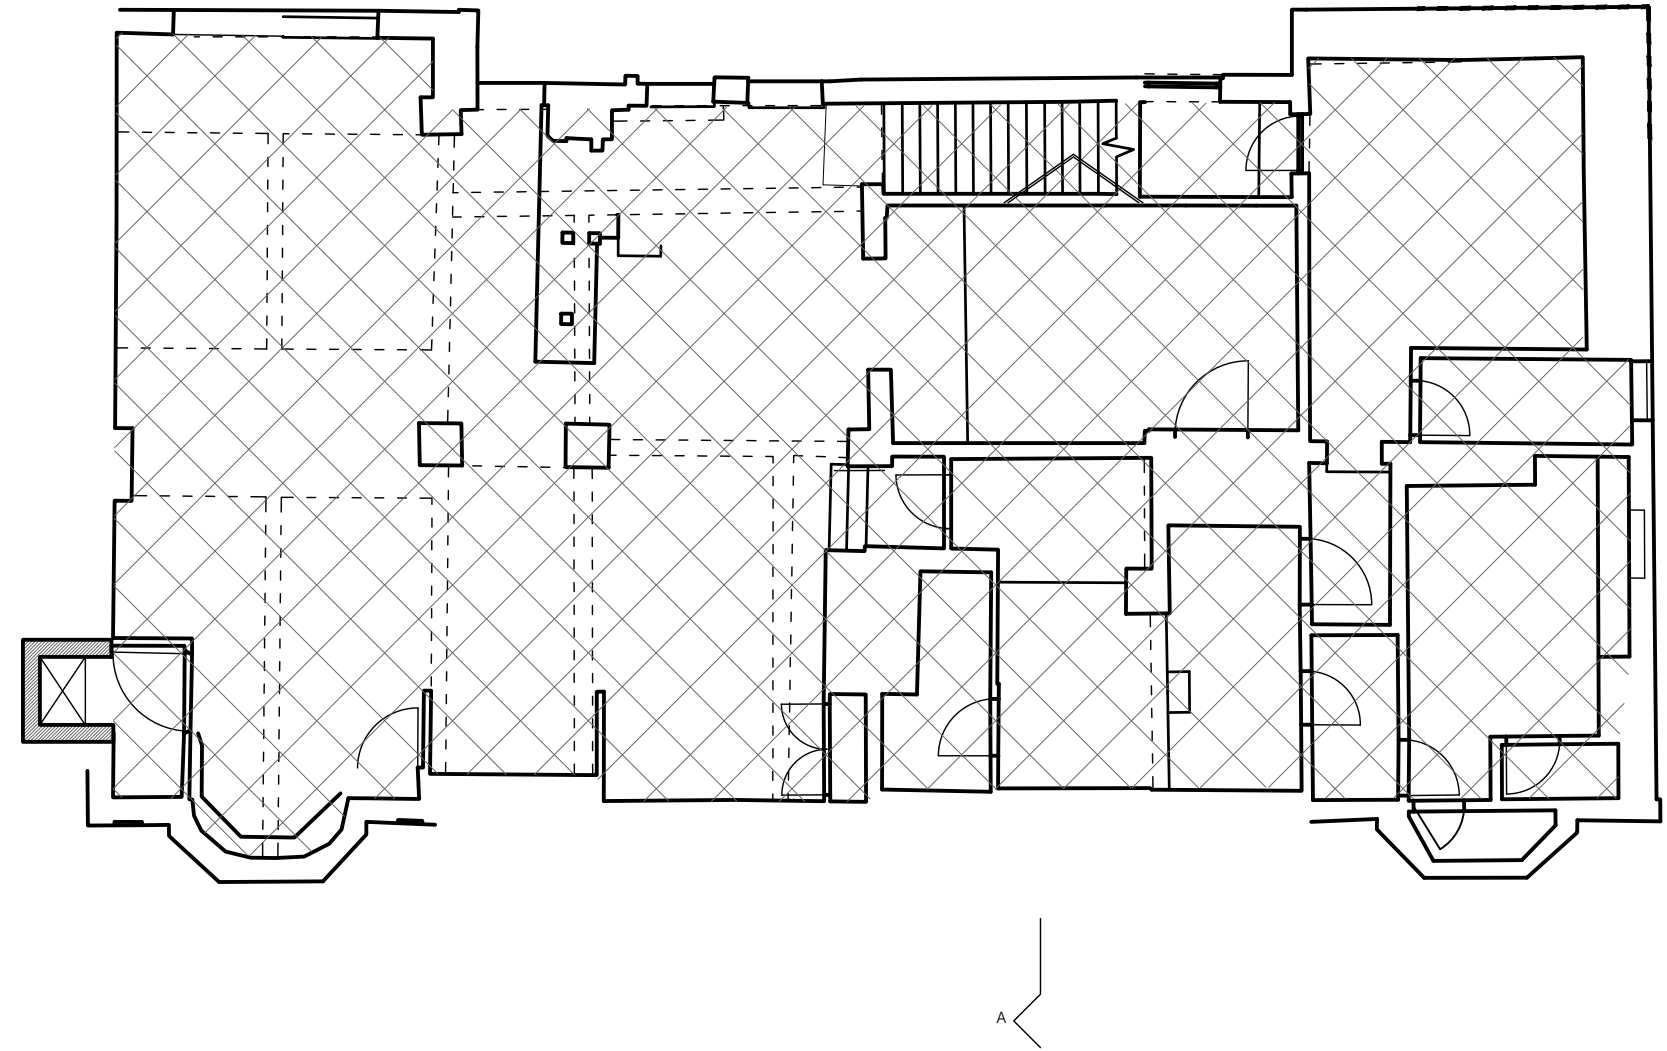

SECOND FLOOR PLAN

C Partitions added to form stores
B Extent of plant indicated
A Revised
Amendments:

30.03.22
29.03.22
18.03.22



FASCIATO
ARCHITECTS

architecture & interiors

14a Regent Road, Altrincham, WA14 1RP
T: 0161 233 0668 @fasciato_design
architects@fasciato.co.uk fasciato.co.uk

SCALE AS INDICATED AT A1

Scale of Drawing: Date:

1:100 01.2022

Project:

ALBERT'S DIDSBURY

120-122 BARLOW MOOR ROAD

Drawing Title:

PROPOSED FIRST & SECOND

FLOOR PLANS & ROOF PLAN

Drawing Number:

1842.PL02C

NOTE:

© Fasciato Architects. Do not scale off this drawing.

All dimensions to be verified / checked before

commencement of construction/fabrication