


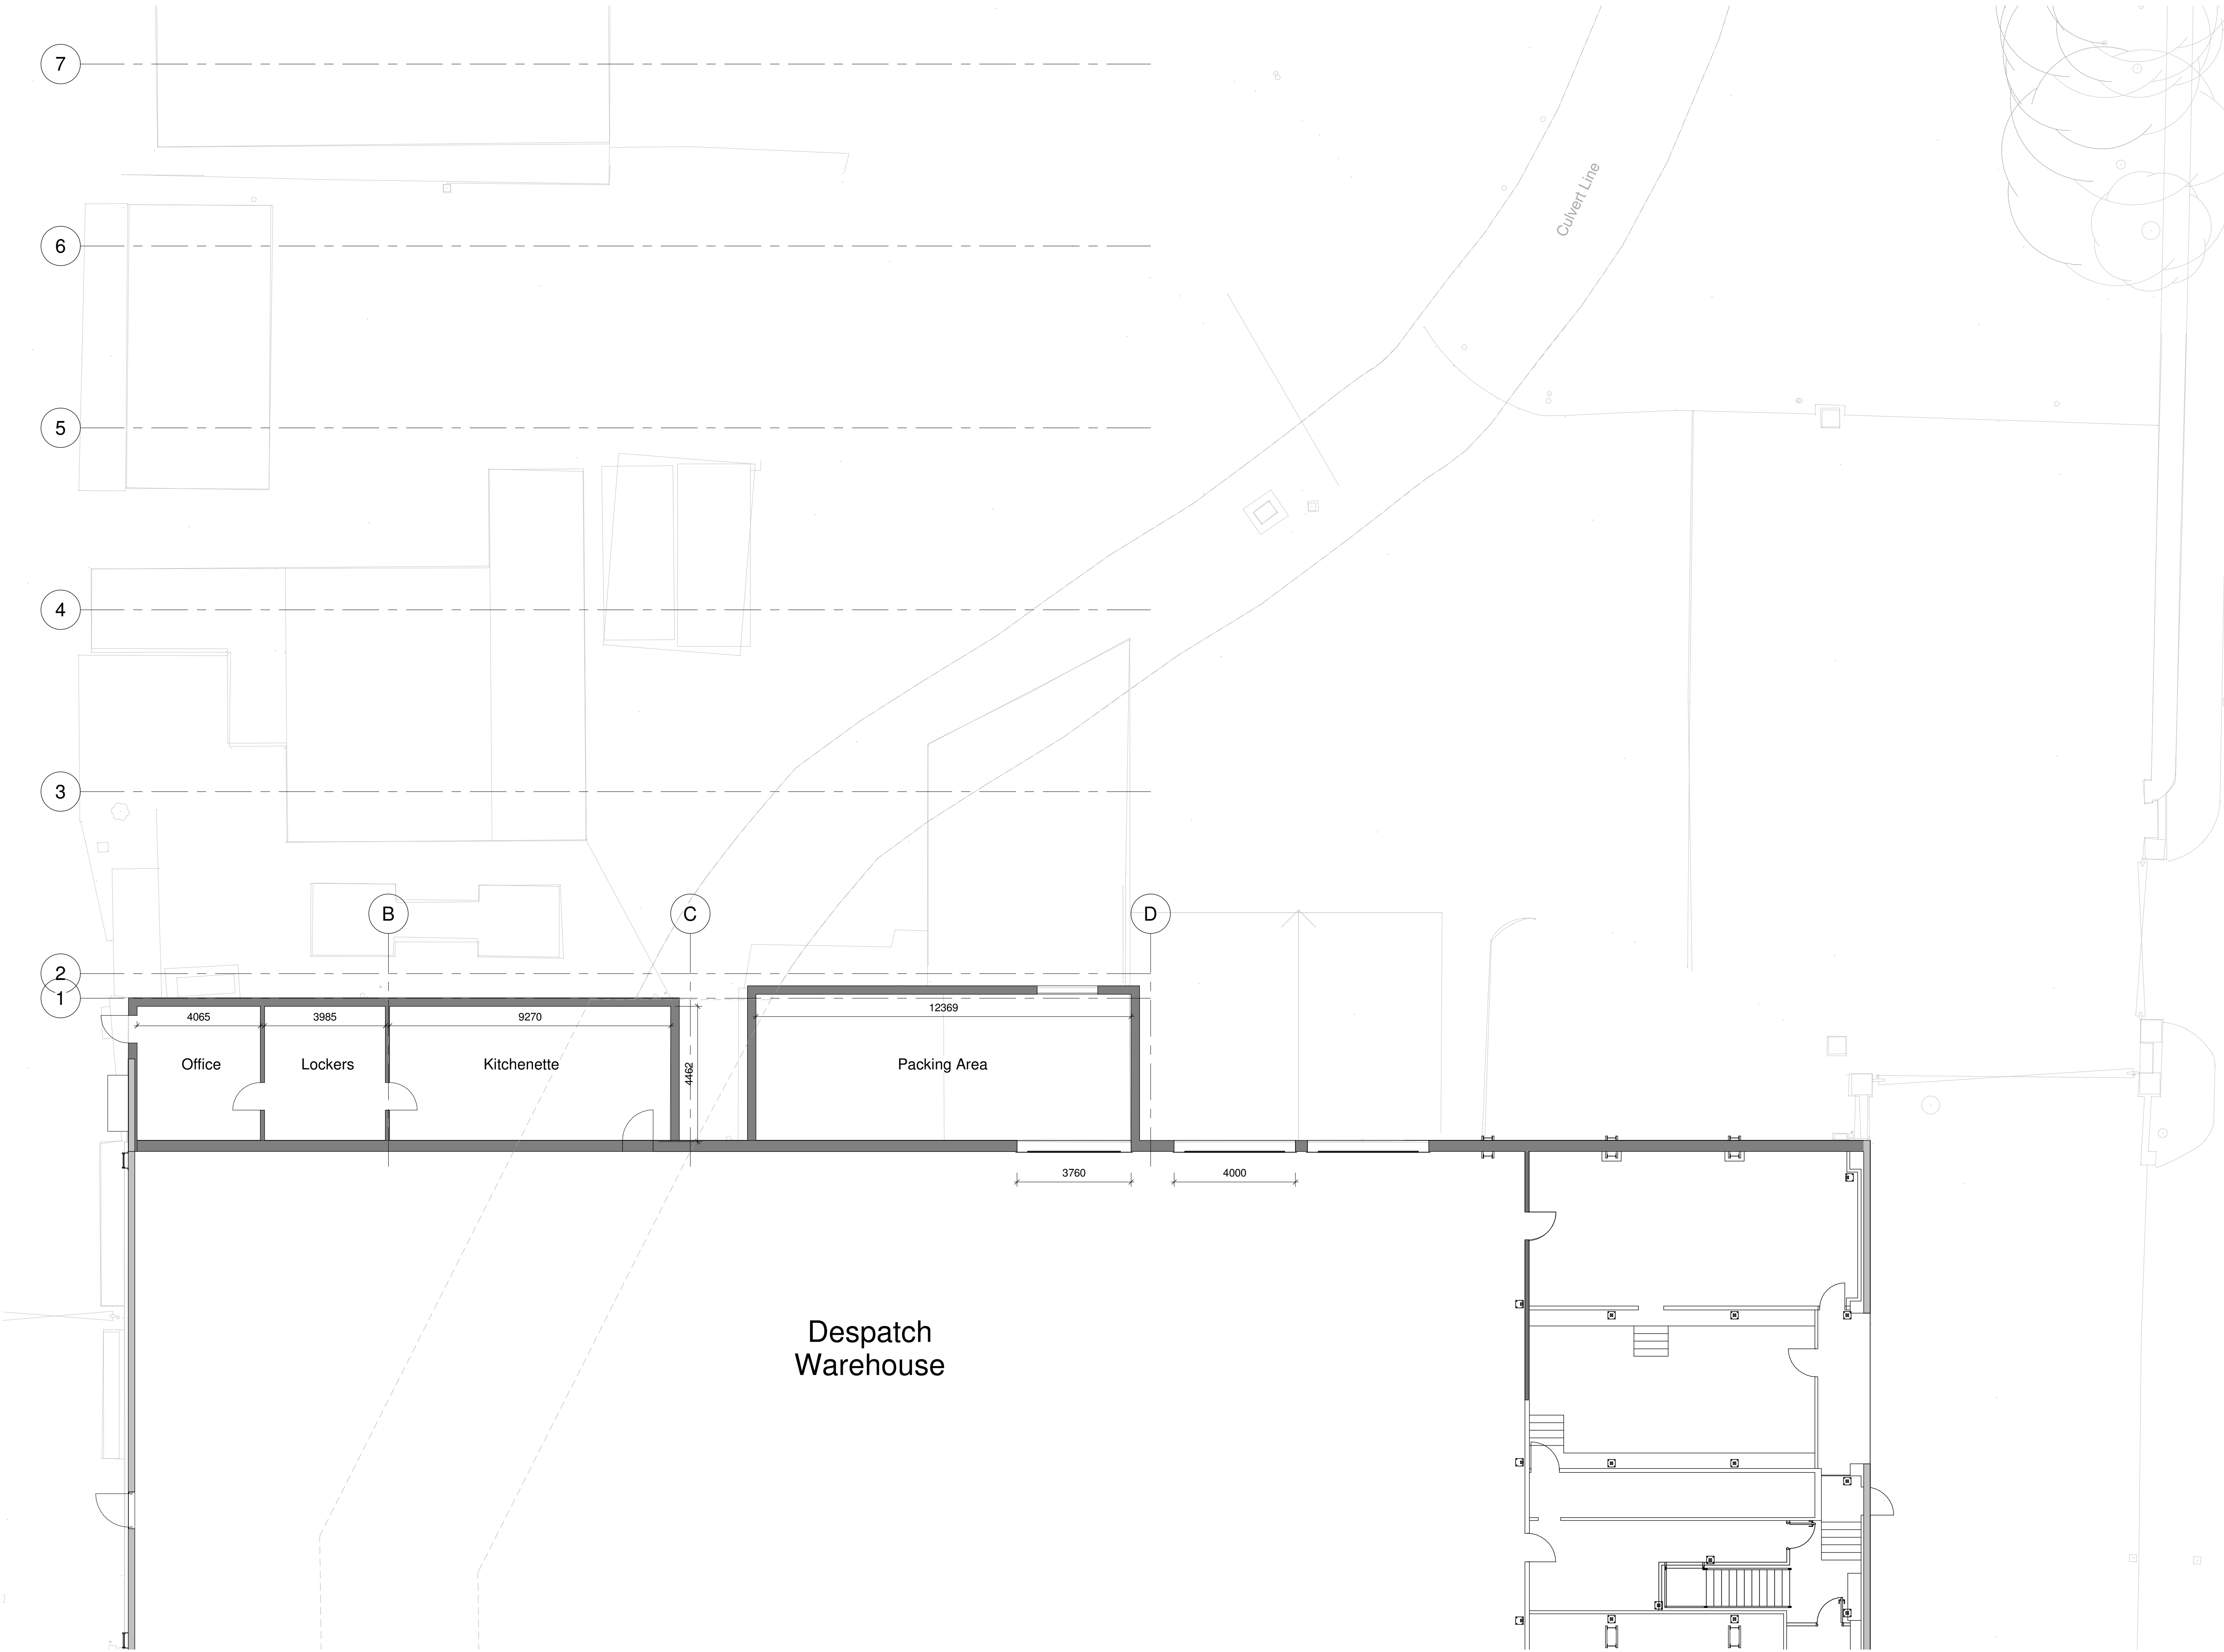

Notes

The Contractor is to check all dimensions and conditions on site before commencing. Do not scale from this drawing.

This drawing remains the copyright of FAIRHURSTS DESIGN GROUP.

Scale Bars

TO BE USED ONLY AS GUIDANCE

1:100

mm

1000

5000

1:200

mm

1000

5000

1:500

M

5

15

25

1:1250

M

10

30

50

70

KEYPLAN

North

Rev	Description	By	Date
Project Status		Drawing Status	

This information, whether drawn or as a data file, is copyright and issued strictly for use on the project for which it is provided

Client / Project

HMG Paints

HMG

Drawing

Existing Ground Floor Plan

Date	11/05/2021	Scale	1 : 100	@ A1
Drawn By	MCA	Author	Checked	Checker

Manchester:

55 King Street

Manchester M2 4LQ

+44 (0)161 851 7500

Souhampton:

Menor Park

Minstead

Souhampton SO43 7FY

+44 (0)23 8081 7900

Cambridge:

CB1 Business Centre

20 Station Road

Cambridge CB1 2JD

+44 (0)1223 863 868

www.fairhursts.com

FDG

fairhursts design group

FDG Ref

E21-015-SBC-11101

1 Existing Ground Floor Plan
1 : 100