


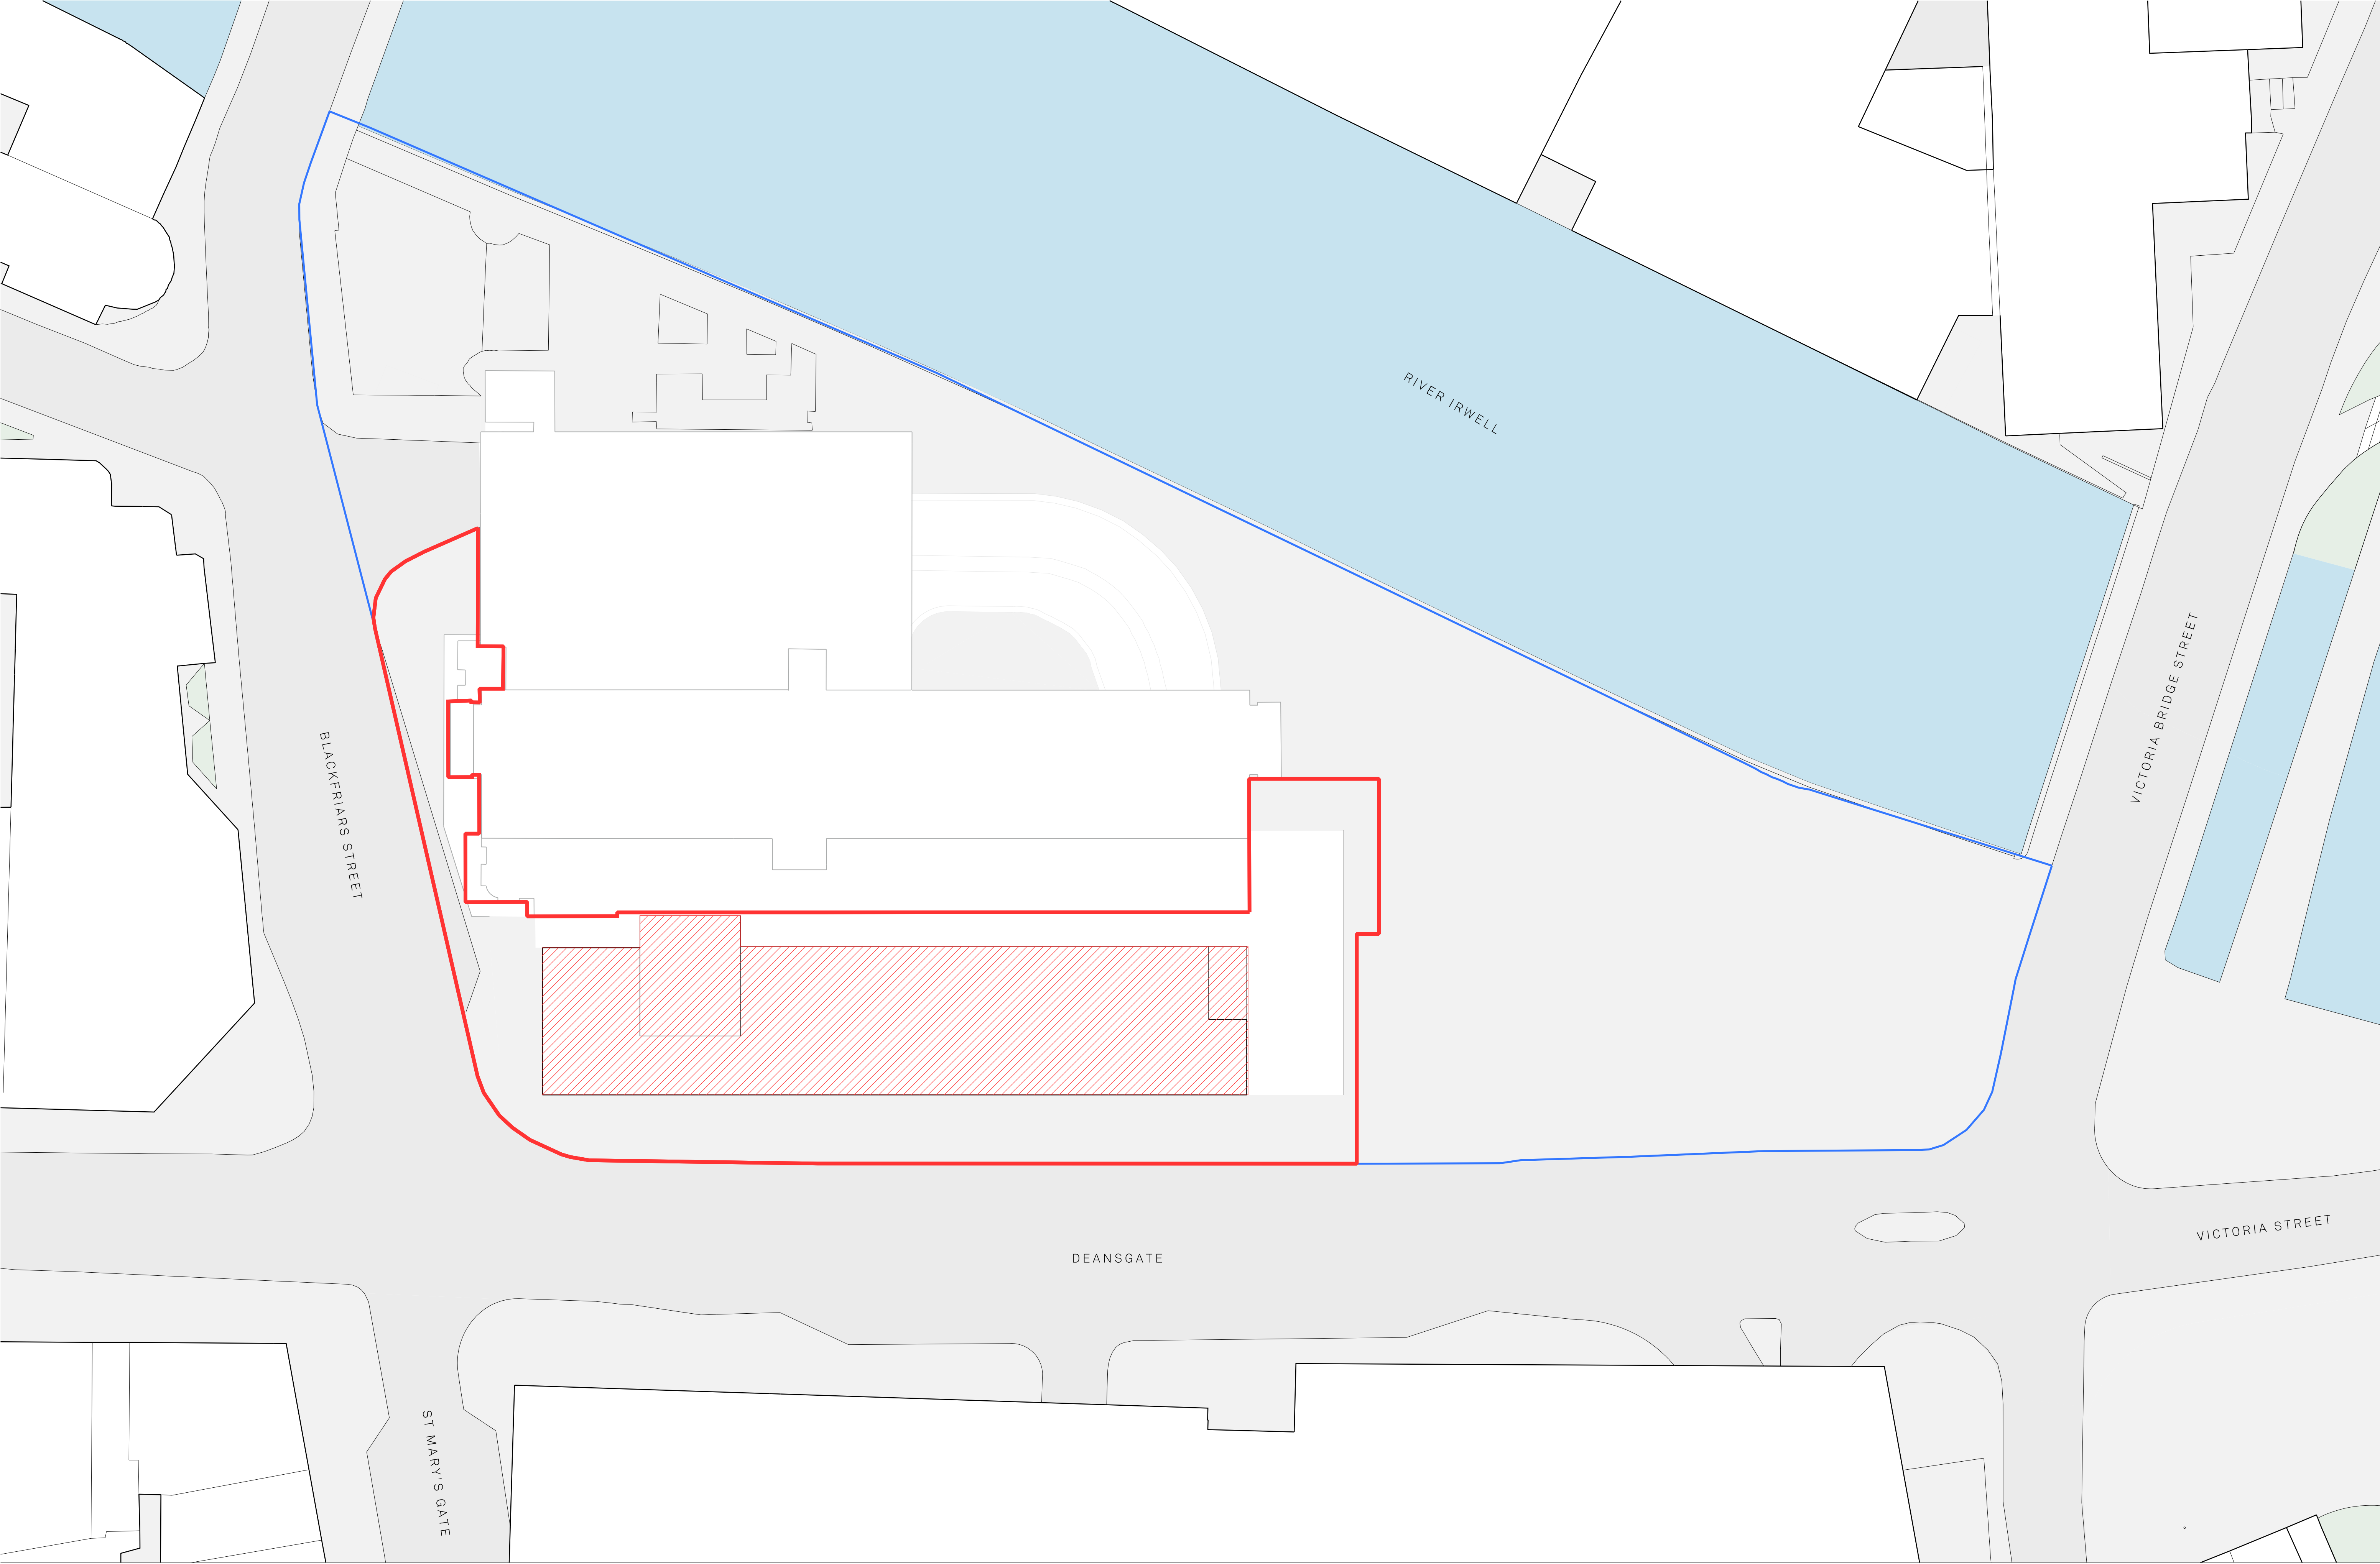

Site Boundary
Site Ownership Boundary
Demolition Area

Project Name:		Title:		Scale:	
Renaissance		Renaissance Site -Demolition 1:250@ A1			
		Roof Plan			
Drawn:	Checked:	Status:	Project:	Drawing No:	Rev:
DK	CS	Planning	150	MP_02_1104	-
Details:					
- 24/06/22		Issued for Planning			

Jon Matthews Architects

Union, 2-10 Albert Square, Manchester, M2 6LW0161 974 3690

Copyright of this drawing is vested in Jon Matthews Architects and must not be copied or reproduced without written consent. Figured dimensions only are to be taken from this drawing. Do not scale from this drawing. For full company disclosure please visit www.jonmatthewsarchitects.com