
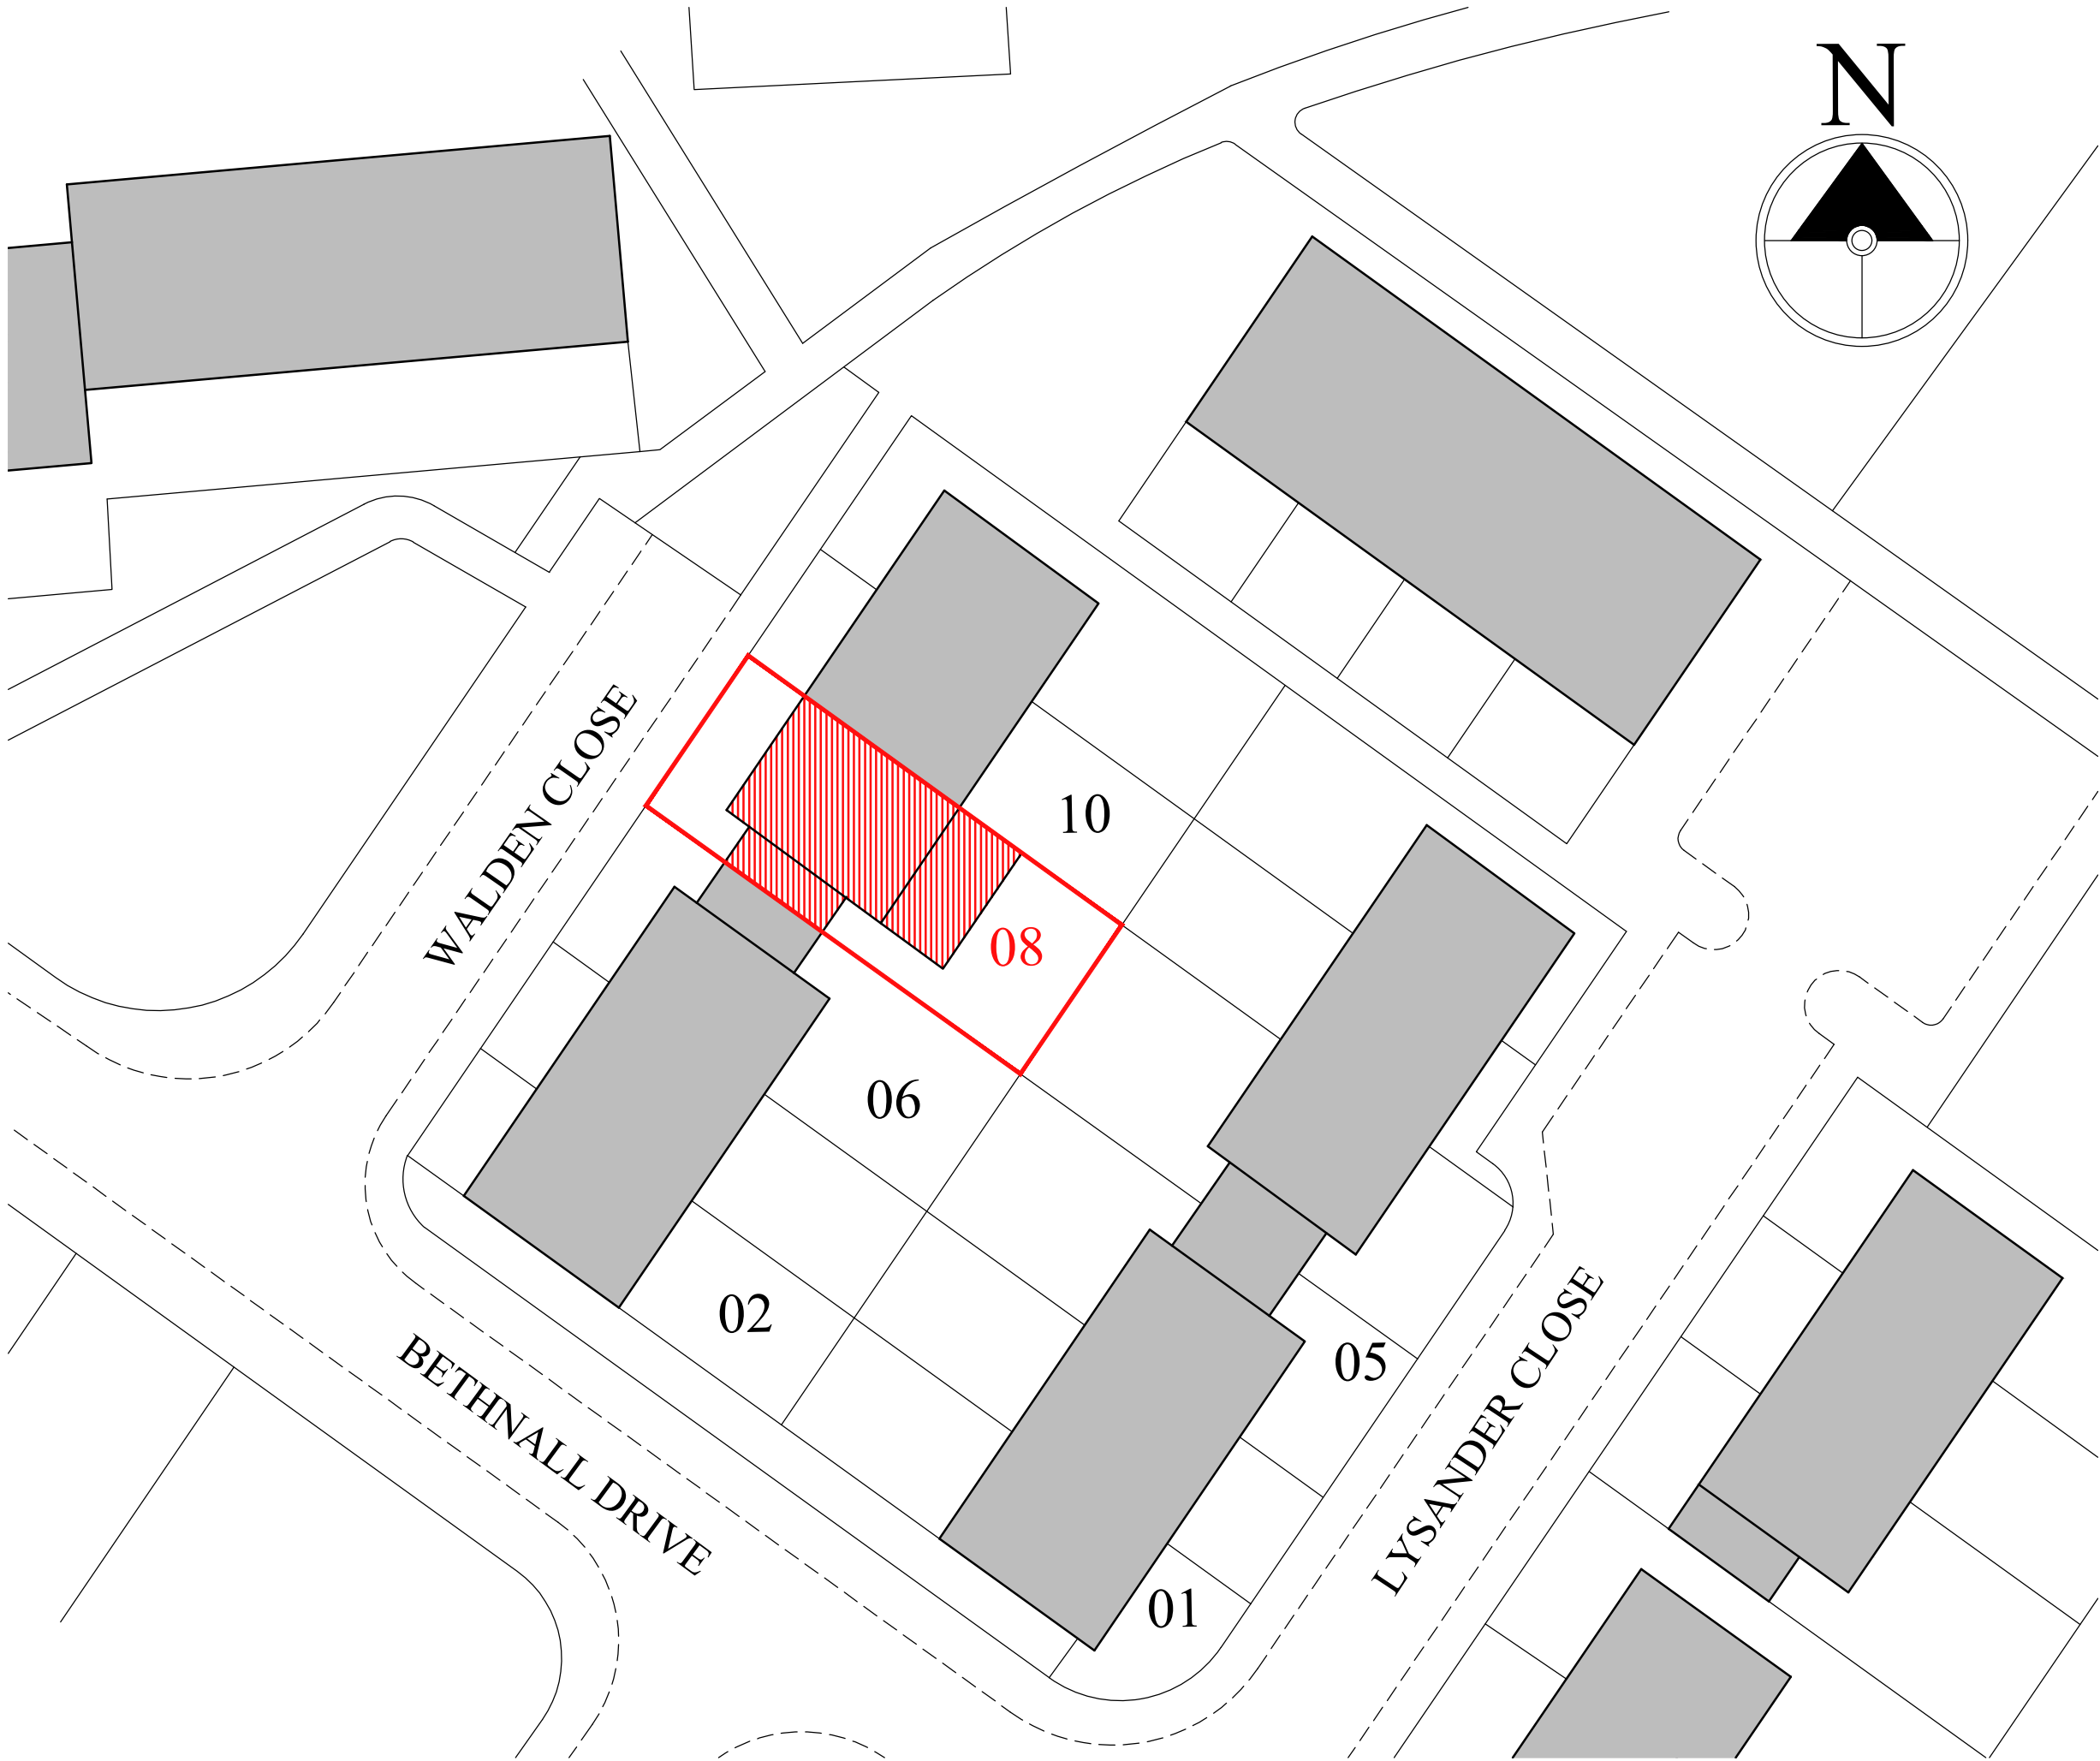


Do not scale from this drawing. All information should be checked by the contractor site before commencing work. Any discrepancies should be reported to the architect immediately. All rights are reserved and are not transferable. Unauthorised reproduction of this drawing are not permitted

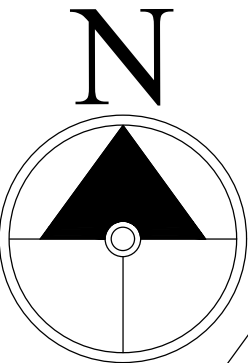

AEYS' ASSOCIATES UK LTD.

PROJECT:

8 WALDEN CLOSE, FALLOWFIELD,
MANCHESTER, M14 7ET UK

DRAWING TITLE:

SITE PLAN

DRG NO :

A-01

DATE :

JUNE, 2022

SCALE:

1:200@A3