




PROPOSED SOUTH EAST ELEVATION

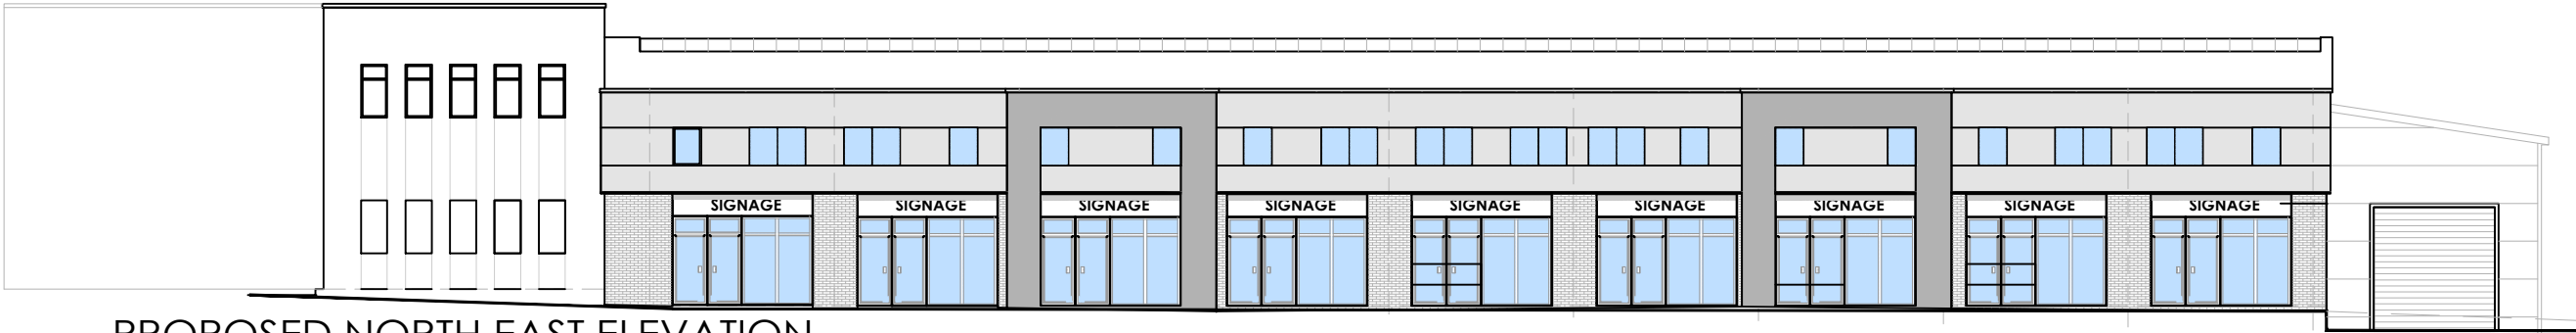

PROPOSED NORTH EAST ELEVATION

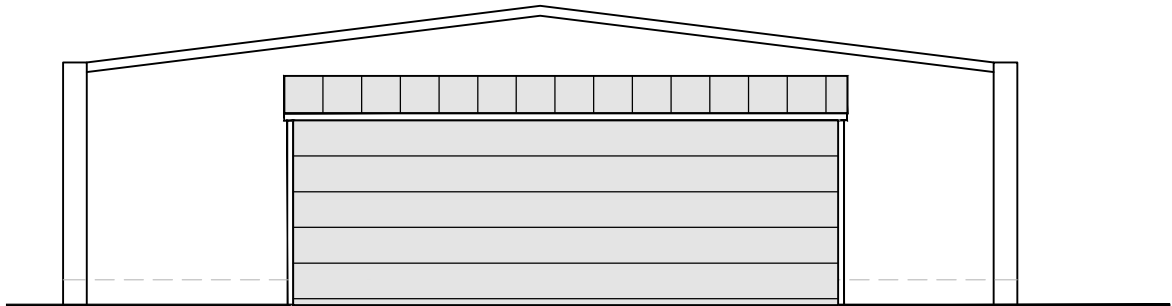

PROPOSED NORTH WEST ELEVATION

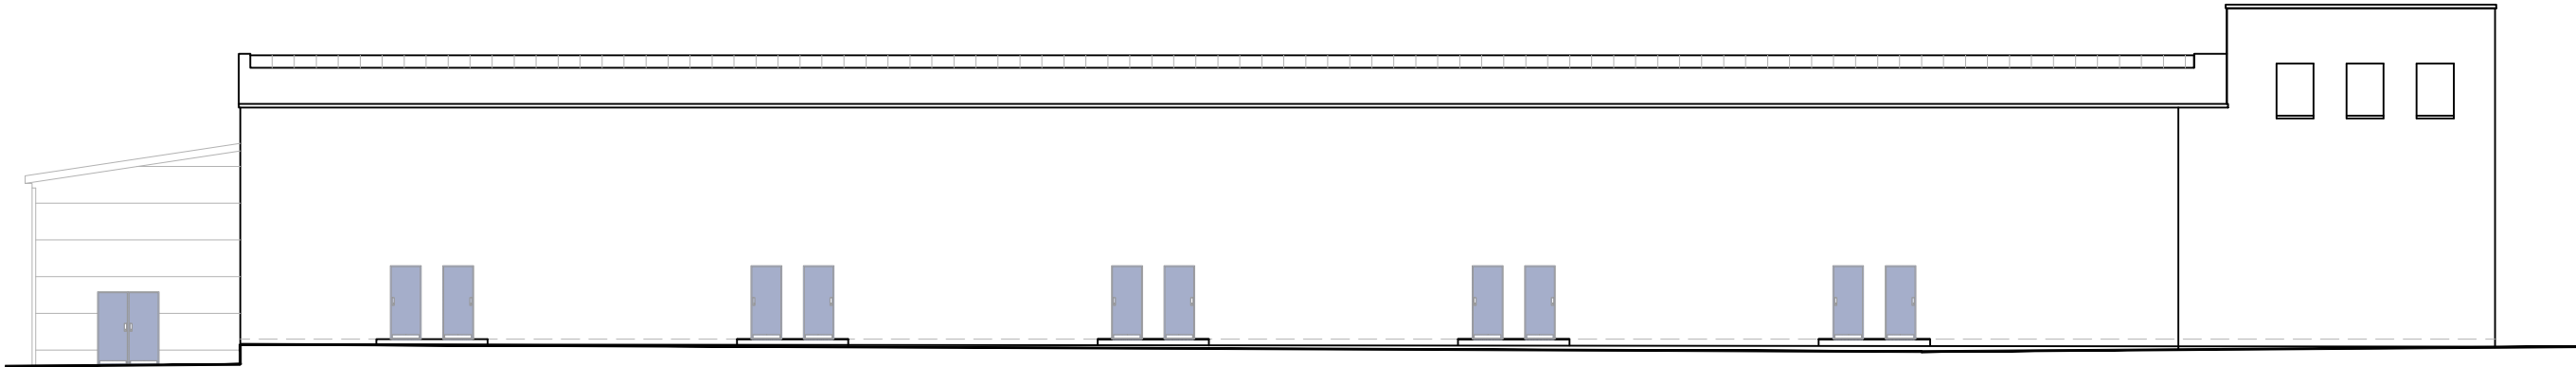

PROPOSED SOUTH WEST ELEVATION

PROPOSED ELEVATIONS
SUB DIVISION, PARK HOUSE, ALLISON STREET

SCALE 1:200 @ A3



FOB Design (UK) Ltd
 72A Water Lane,
 Wilmslow, Cheshire. SK9 5BB
 01625 251644
 office@fob-design.com www.fob-design.com

REV	DATE	DRAWN BY
Copyright of fob design (UK) Ltd, all rights reserved. All information contained within this drawing remains the property of fob design. This information should not be reproduced in whole or part or modified without written consent of fob design. No information within this drawing should be modified or disclosed or passed on to third parties without written consent of fob design. Do not scale from drawing.		
XXX		
EMPRESS, ALLISON STREET		
PROPOSED ELEVATIONS		
XXX		
Drawn	XXX	Status
Checked	XXX	Original
Date	JULY 21	Scale
1:200@A3		
PL 07		A