



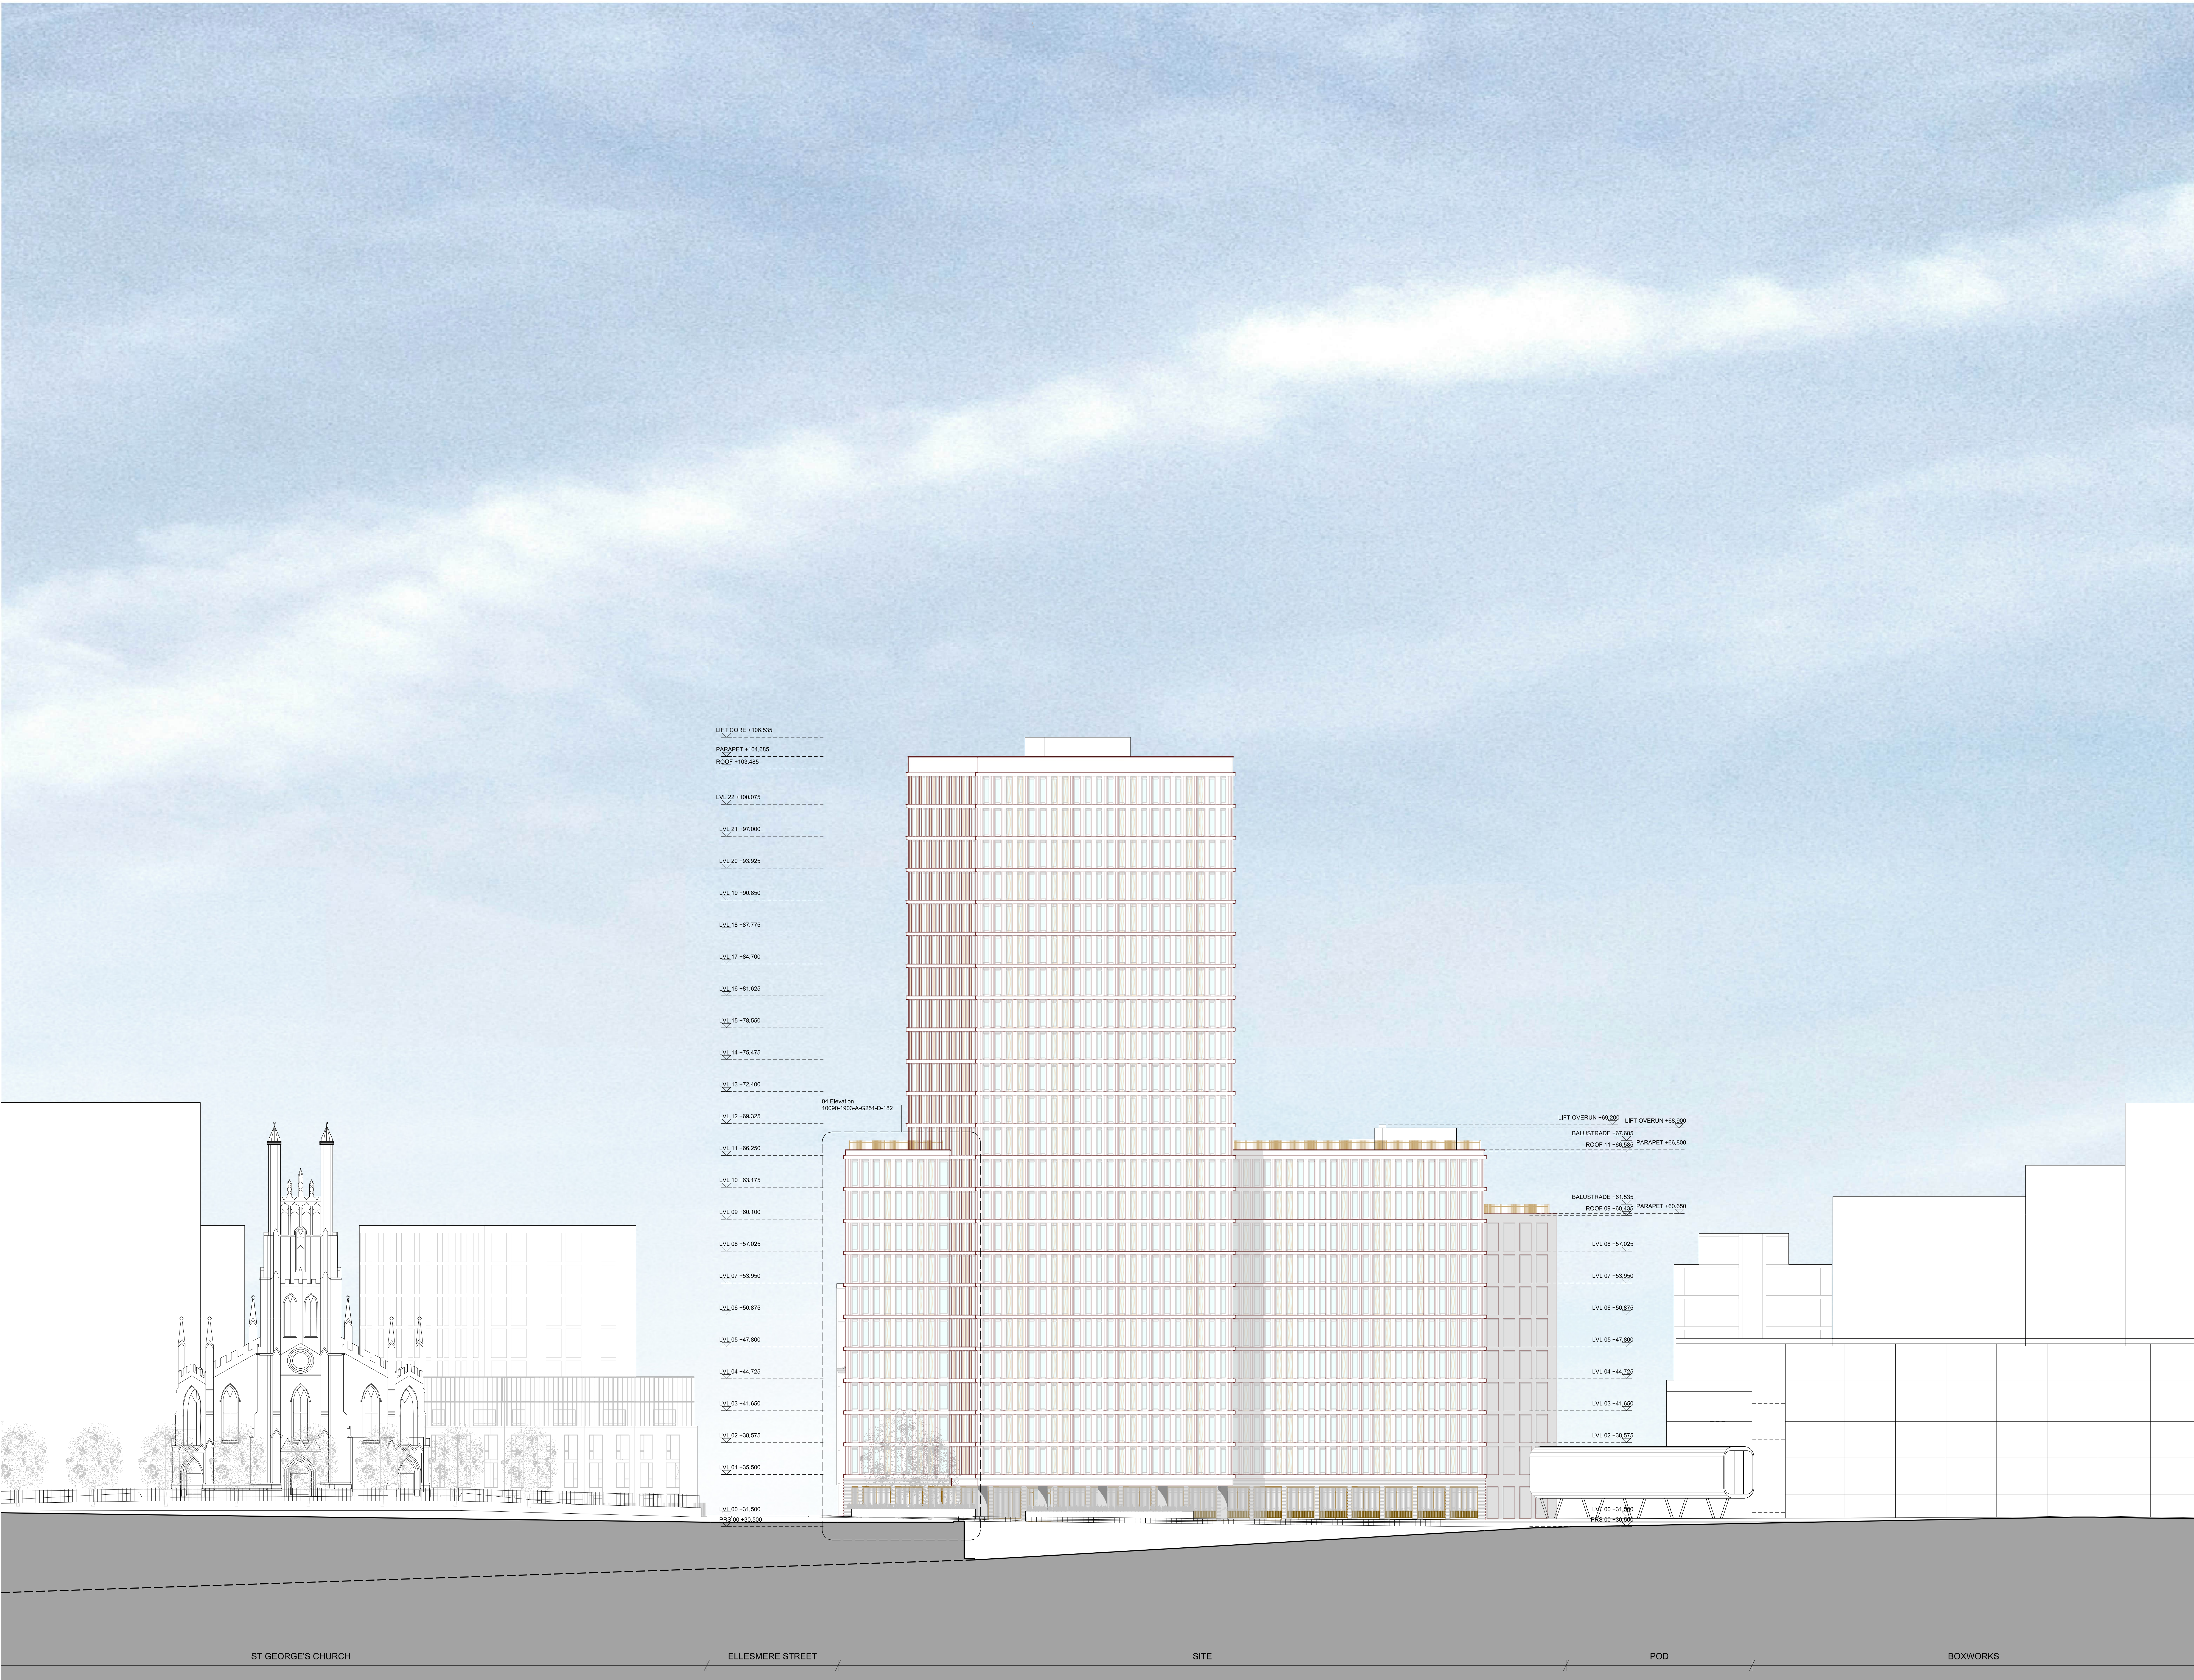

Note:
Whether in hardcopy or digital format, this drawing should not be used as a basis for measurement or setting-out unless specific dimensions have been provided. SimpsonHaugh and Partners will not be responsible for the accuracy of any dimension that is scaled or measured from this information.

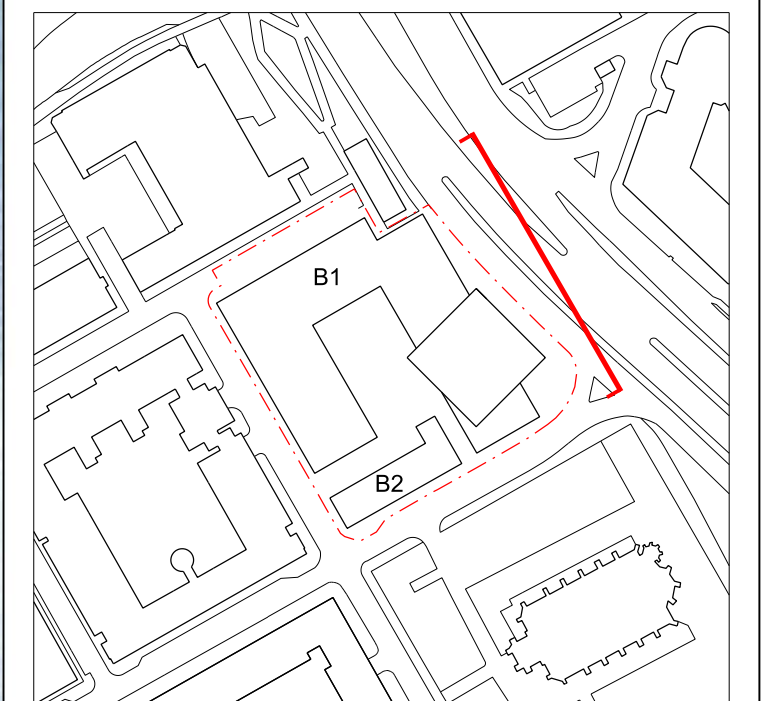

To be read in conjunction with drawings:
10090-1903-A-G251-D-181
10090-1903-A-G251-D-182
10090-1903-A-G251-D-183

1 0 1 2 3 4 5 10m

Rev	Date	Description
P2	April 2022	Planning Update
P1	03.04.2019	Planning Issue



Project Title
**ARUNDEL STREET
MANCHESTER
M15 4JZ**

Drawing Title
**Proposed East Elevation
General Arrangement
April 2019 Planning Application**

Job No	Scale	Date
10090	A0 - 1:200	03/04/2019

Drawing No	Revision
10090-1903-A-G200-E-101	P2

simpsonhaugh

MANCHESTER
Riverside, 4 Cornmarket St
M2 7DP
www.simpsonhaugh.com

LONDON
2nd Roberts Place
London EC1A 8BB
mail@smpsonhaugh.com

© SimpsonHaugh and Partners 2017