


© 2022 RAFAEL VIÑOLY ARCHITECTS


B
C
D
V
E
F
G
H
V
J
K
L
M

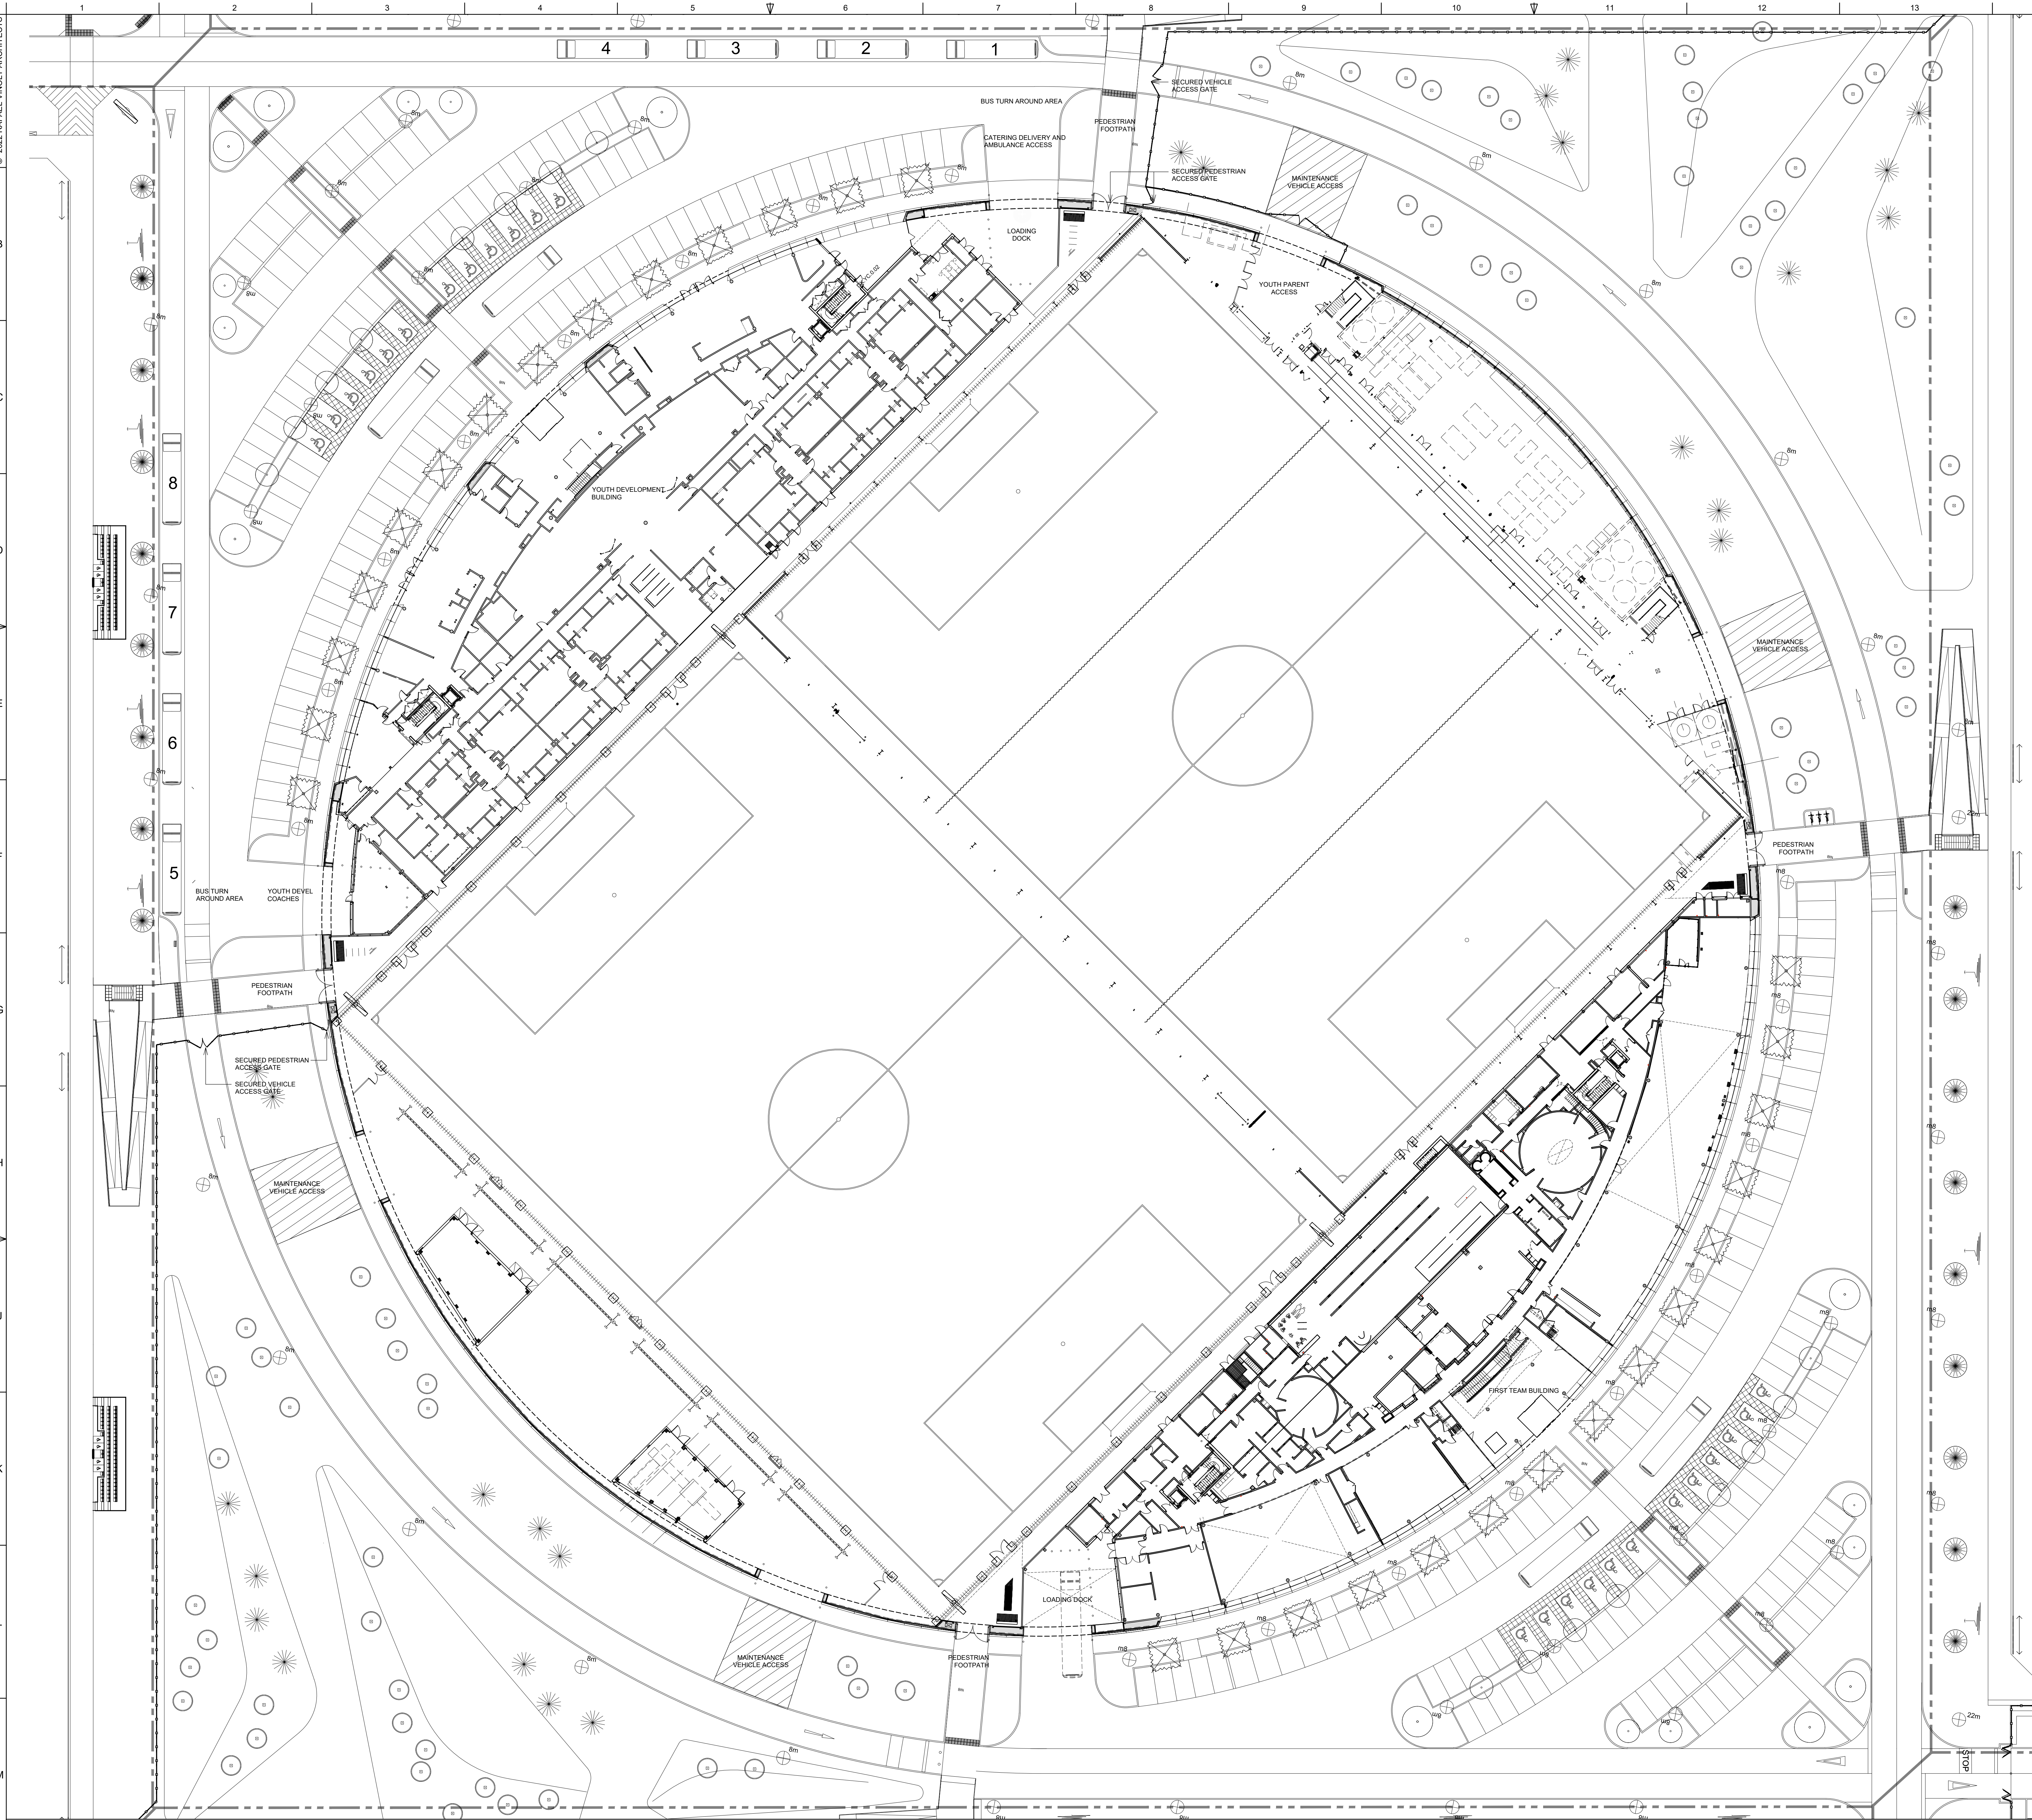

GENERAL NOTES

- PRIMARY SITE FENCE, 2.4M HIGH PALADIN FENCE 3.2M (CLAYTON LANE, ASHTON CANAL AND WILSON STREET)
- SECONDARY SITE FENCE, 2.4M HIGH PALADIN FENCE 3.2M (CLAYTON LANE, ASHTON CANAL AND WILSON STREET)

KEY PLAN:

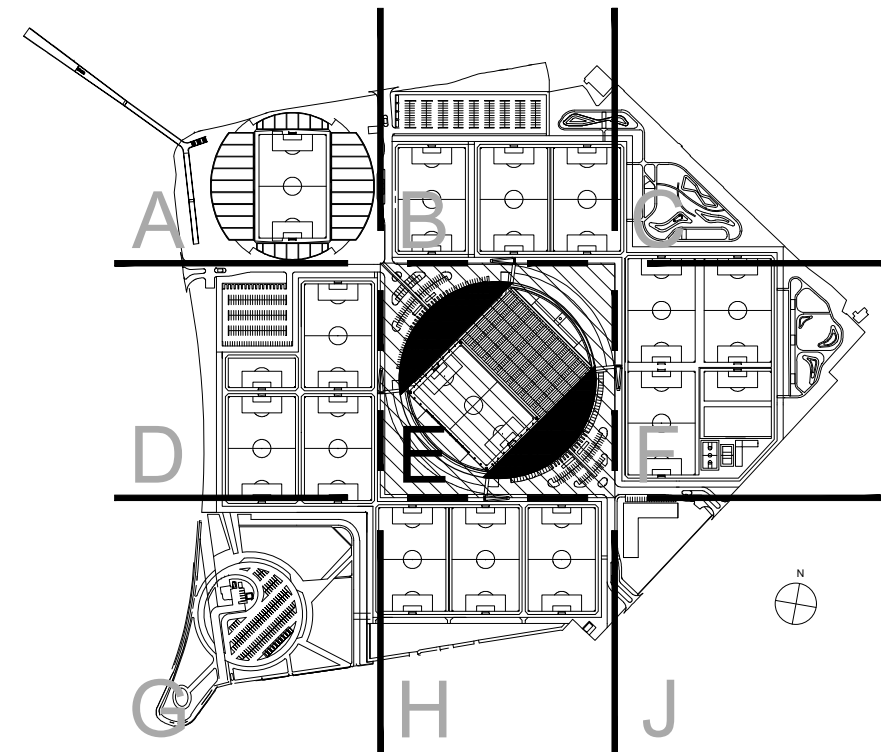

PROJECT NAME AND LOCATION:

CITY FOOTBALL ACADEMY WORKS
MANCHESTER, M11 3FF
TEL: N/A

OWNER:

MANCHESTER CITY FOOTBALL CLUB LTD
ETIHAD STADIUM,
MANCHESTER, M11 3FF
TEL: +44 161 438 7768

ARCHITECT OF RECORD:

RAFAEL VIÑOLY ARCHITECTS PC
UNIT 2.5, 11-29 FASHION STREET
LONDON, E1 6PX
TEL: +44 208 206 6200

CIVIL / STRUCTURAL ENGINEER:

MARSTON & GRUNDY LLP
PRIORY HOUSE, ELLESMERE AVENUE, MARPLE
STOCKPORT, CHESHIRE
TEL: +44 161 427 7231

ENVIRONMENTAL ENGINEER:

BUILDING DESIGN PARTNERSHIP
11 DUCIE STREET, PICCADILLY BASIN
MANCHESTER, M1 2JB
TEL: +44 161 828 2200

PRINCIPAL DESIGNER:

KEELAGHER OKEY KLEIN
28 MUSEUM STREET
WARRINGTON, WA1 1HU
TEL: +44 1925 654158

DESIGN AND BUILD CONTRACTOR:

1	PLANNING	2022-JUN-01	BT	DH
REV	DESCRIPTION	DATE	DRWN	APRV

DRAWING ORIGINATOR:

RAFAEL VIÑOLY ARCHITECTS

DRAWING TITLE:

EXISTING SITE PLAN
ZONE E

DATE: 2022-JUN-01 SCALE: 1:300 SIZE: A0

DRAWING NUMBER / FILE NAME:
723100_RVA_A_000_PL

STAGE:
STAGE 3

REV:
1

DISCLAIMER:

WE ARCHITECTS SHALL HAVE NO RESPONSIBILITY FOR ANY LIABILITY, LOSS, COST, DAMAGE OR EXPENSE ARISING FROM OR RELATING TO ANY USE OF THIS DOCUMENT FOR ANY PURPOSES OTHER THAN ITS INTENDED PURPOSE ON THIS PROJECT. THIS DOCUMENT IS PROVIDED BY OUR FIRM.
THIS DOCUMENT IS TO BE CONSIDERED IN CONJUNCTION WITH ALL RELATED DOCUMENTATION.
ANY DISCREPANCIES IDENTIFIED IN THIS DOCUMENT MUST BE REPORTED IMMEDIATELY TO THE ARCHITECT OR RECORD BEFORE PROCEEDING.
CONTRACTORS MUST VERIFY ALL DIMENSIONS PRIOR TO PROCEEDING WITH ANY WORK. ONLY FIGURED DIMENSIONS ARE TO BE USED FOR VERIFICATION.

DOCUMENT STATUS:



This document has been declared:
RESTRICTED
To be viewed by MCFC employees
or external named persons only.

EXISTING SITE PLAN - GROUND LEVEL - ZONE E

SCALE: 1:300