





EAST ELEVATION

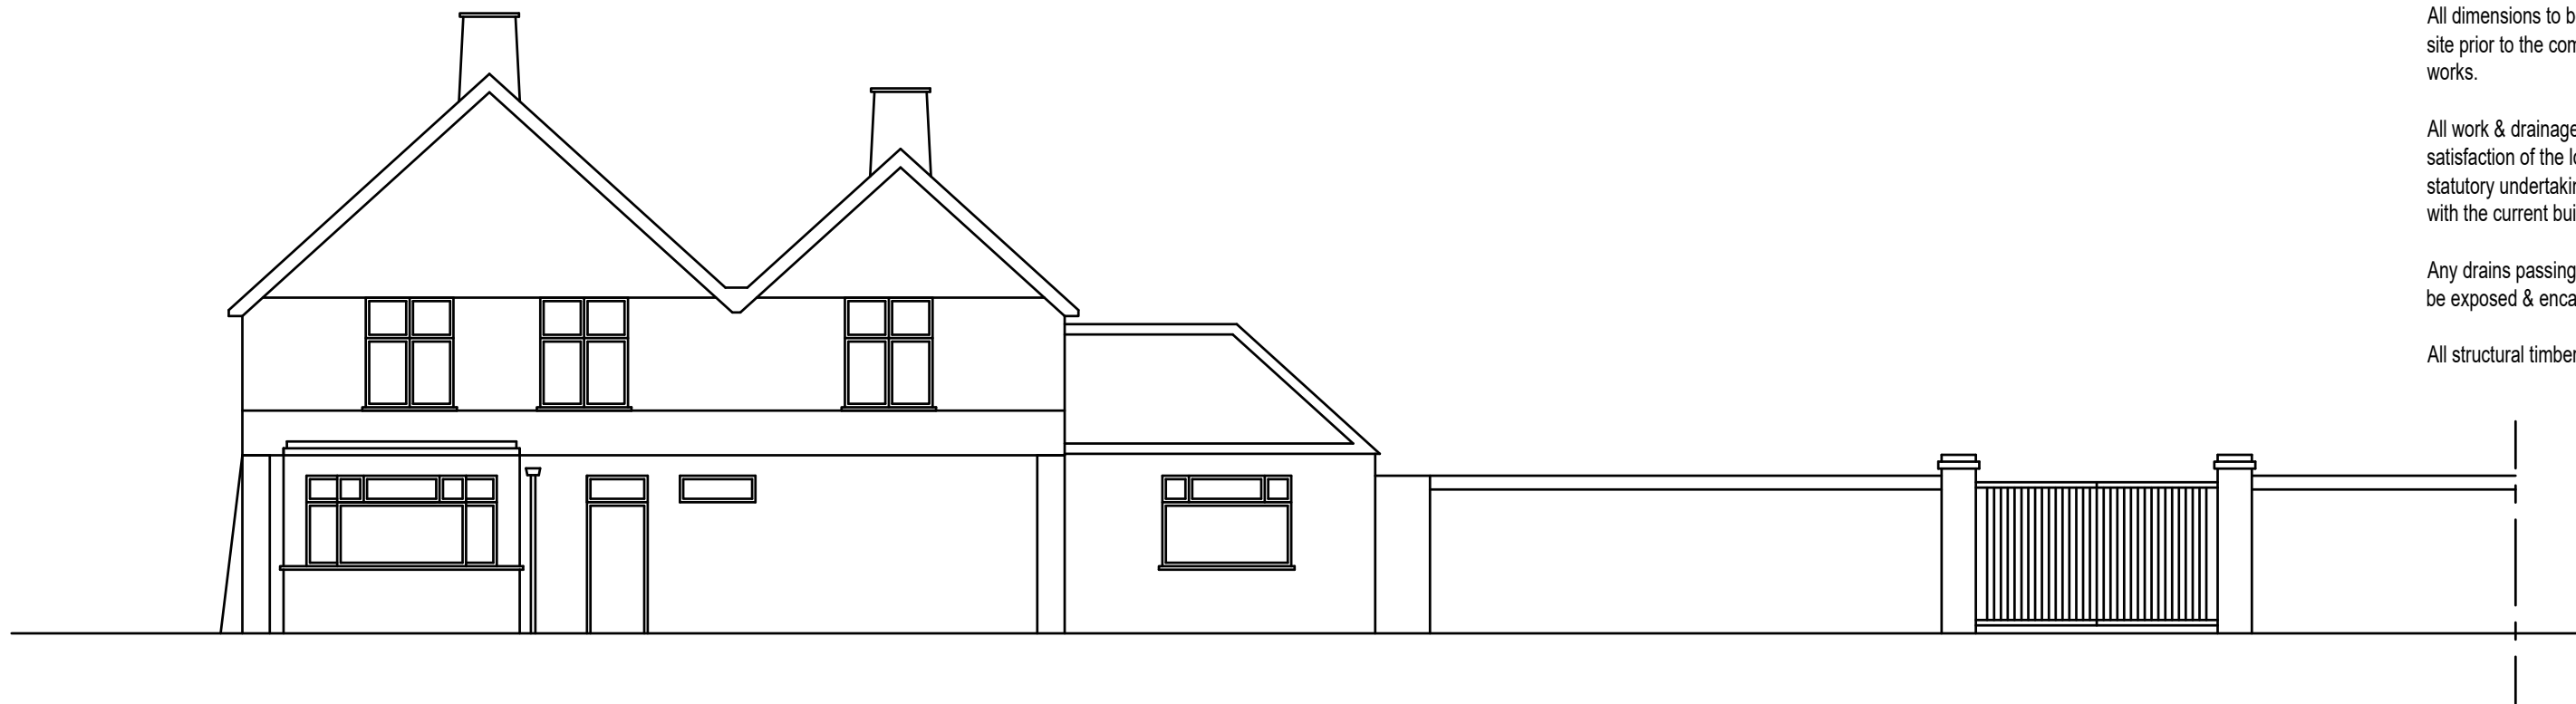

FRONT ELEVATION

Scale Bar 1:100

 

- Notes :-
Do not scale from this drawing .
- All dimensions to be checked on site prior to the commencement of works.
- All work & drainage to be to the entire satisfaction of the local authority , statutory undertakings & in accordance with the current building regulations.
- Any drains passing under building to be exposed & encased in 150mm conc.
- All structural timber is to be stress graded

Rev.			By		Date

pha

ARCHITECTS

Chartered Architects & Interior Designers

1 Cranleigh Avenue
Stockport
SK4 3 PZ

Tel : 07581 056 056

Site

The Albion
Burnage Lane
Manchester

Title

Existing Elevations

Project Manager/ Checked	Drawn By	Scale	Date
		1:100 @ A3	0921
Arch./Des.	Drawing Number	Rev.	
	F03/TH/03		