
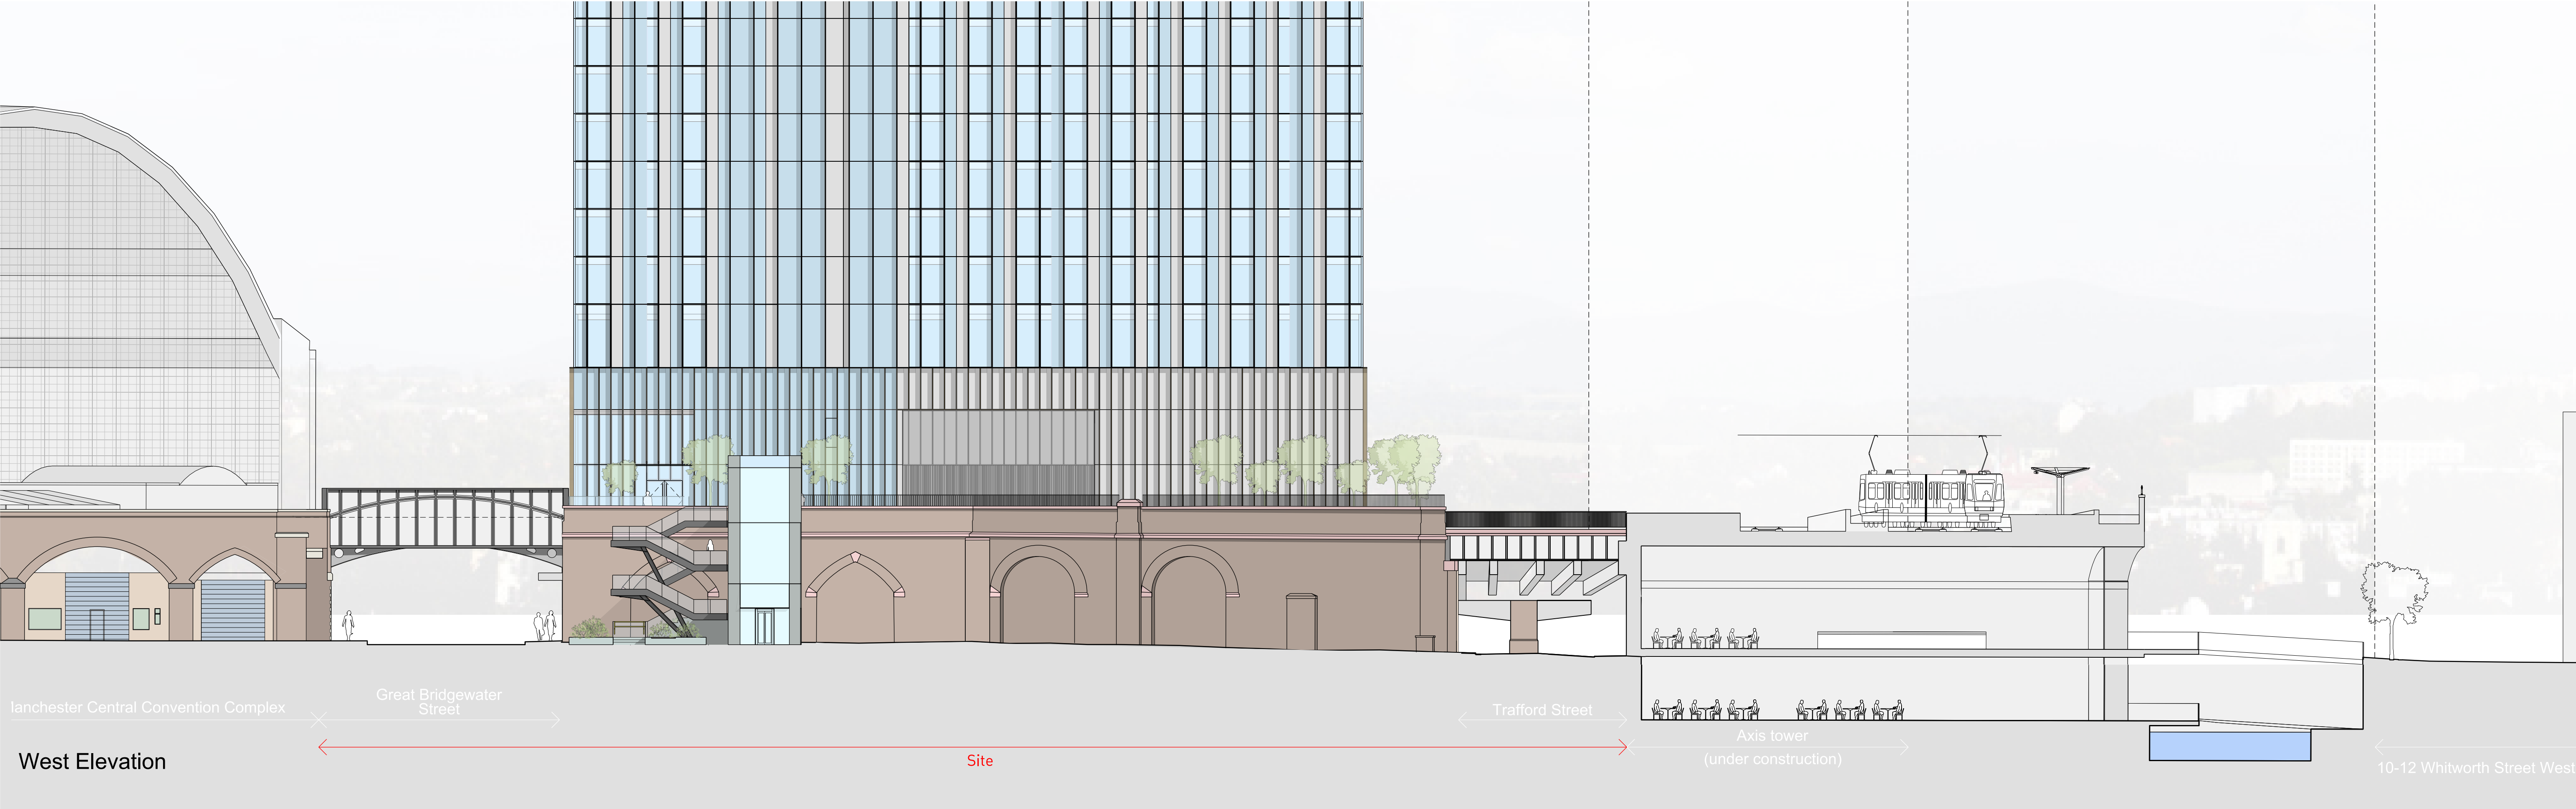


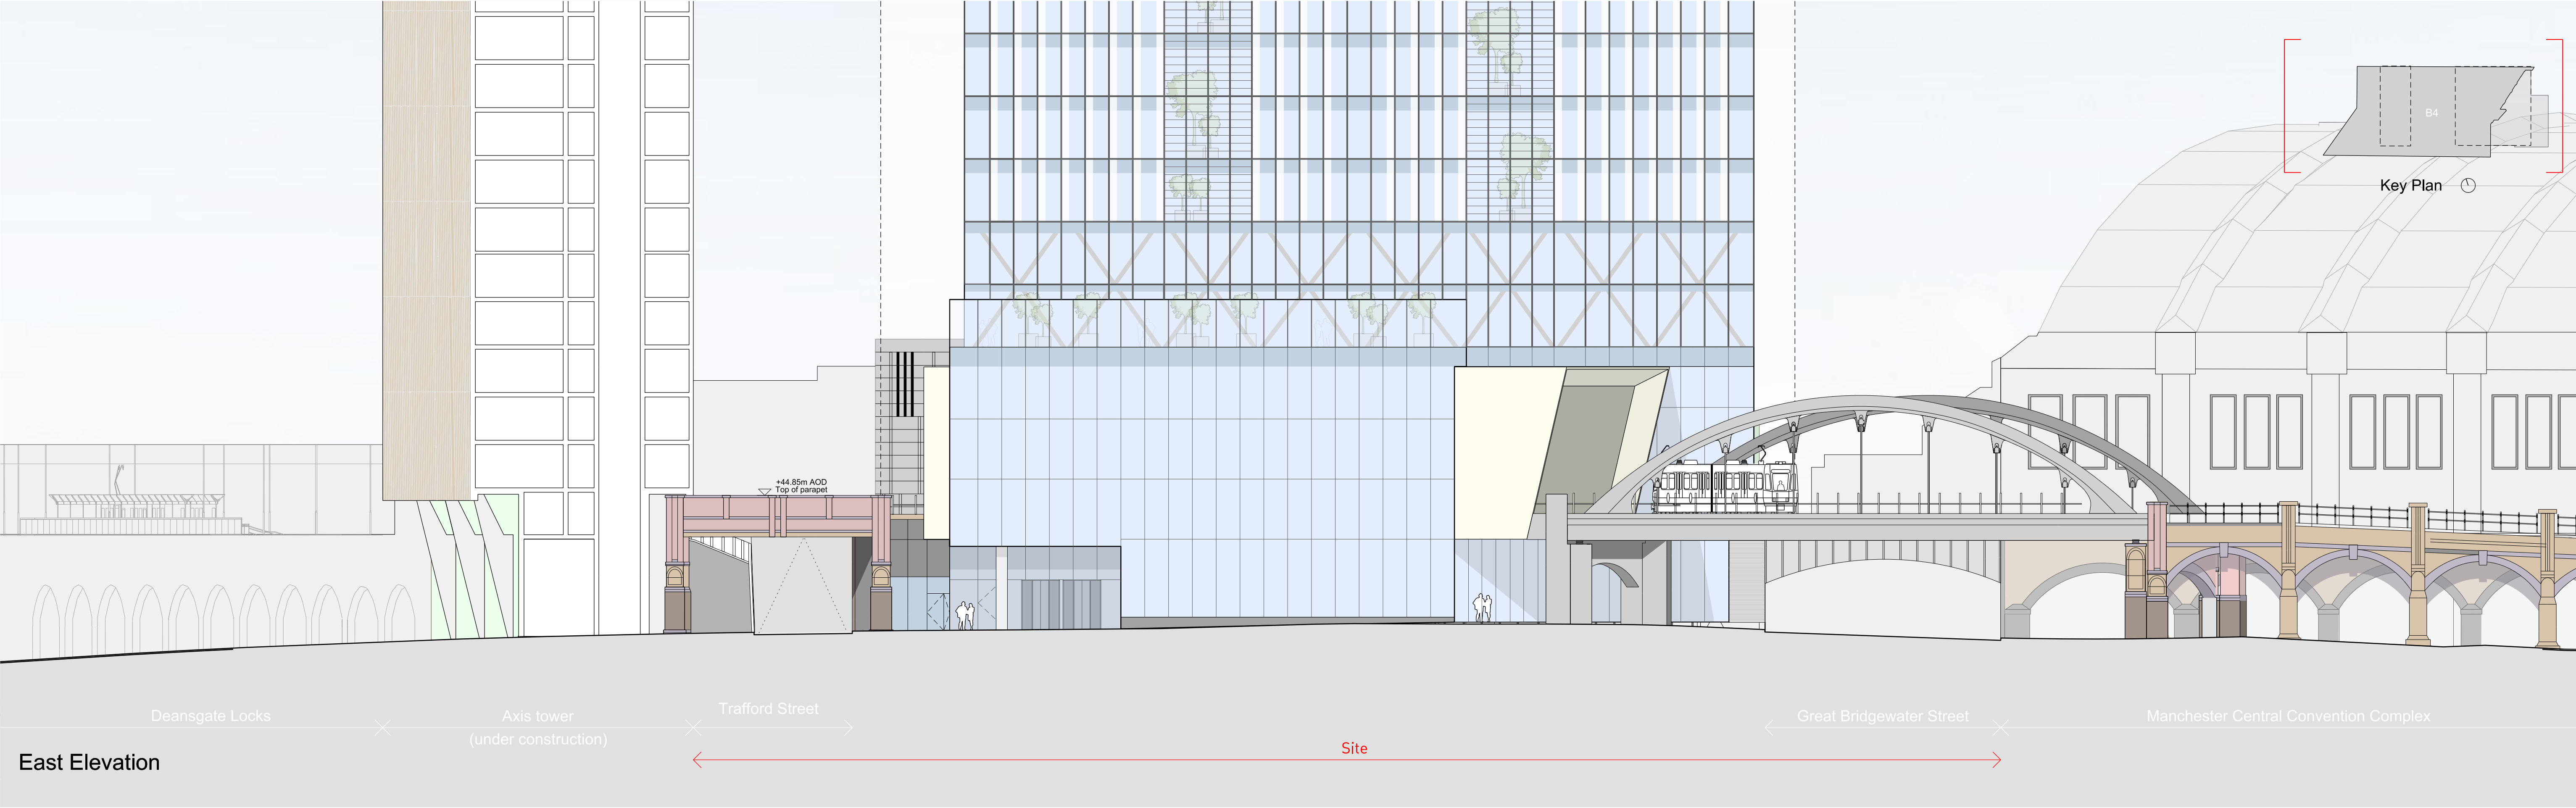

This drawing is copyright Do not scale off dimensions. All dimensions to be checked on site by contractor. Contractor to report any dimensional discrepancies, errors or omissions prior to commencing on site.	Rev	Date	Description	Rev	Date	Description	Rev	Date	Description	North	Project Title Former Bauer Millet Site Drawing Title Building 4- Proposed East Elevation Proposed West Elevation	Status		MANCHESTER Riverside, 4 Commercial St Manchester M16 8RD +44 (0)161 835 2345 www.simpsonhaugh.com LONDON 8-11 Roberts Place London EC1R 8BB +44 (0)20 7549 4900 mail@smpsonhaugh.com
	00	17-03-2017	Planning Issue									Planning		Scale 1:400 @ A3 / 1:200 @ A1 Date March 2017
	01	30-04-2020	Minor Material Amendment Application									Job No 10053	Drawing No 10053-B4-A-B5D9-G200-E-EW-001	Revision 05
	02	29-05-2020	Minor Material Amendment Application											
	03	12-06-2020	Minor Material Amendment Application											
	04	15-12-2020	Non-Material Amendment Application											
	05	04-04-2022	Minor Material Amendment Application											