


All dimensions to be checked on site prior to the commencement of works.

Any drains passing under building to be exposed & encased in 150mm conc.

Entrance

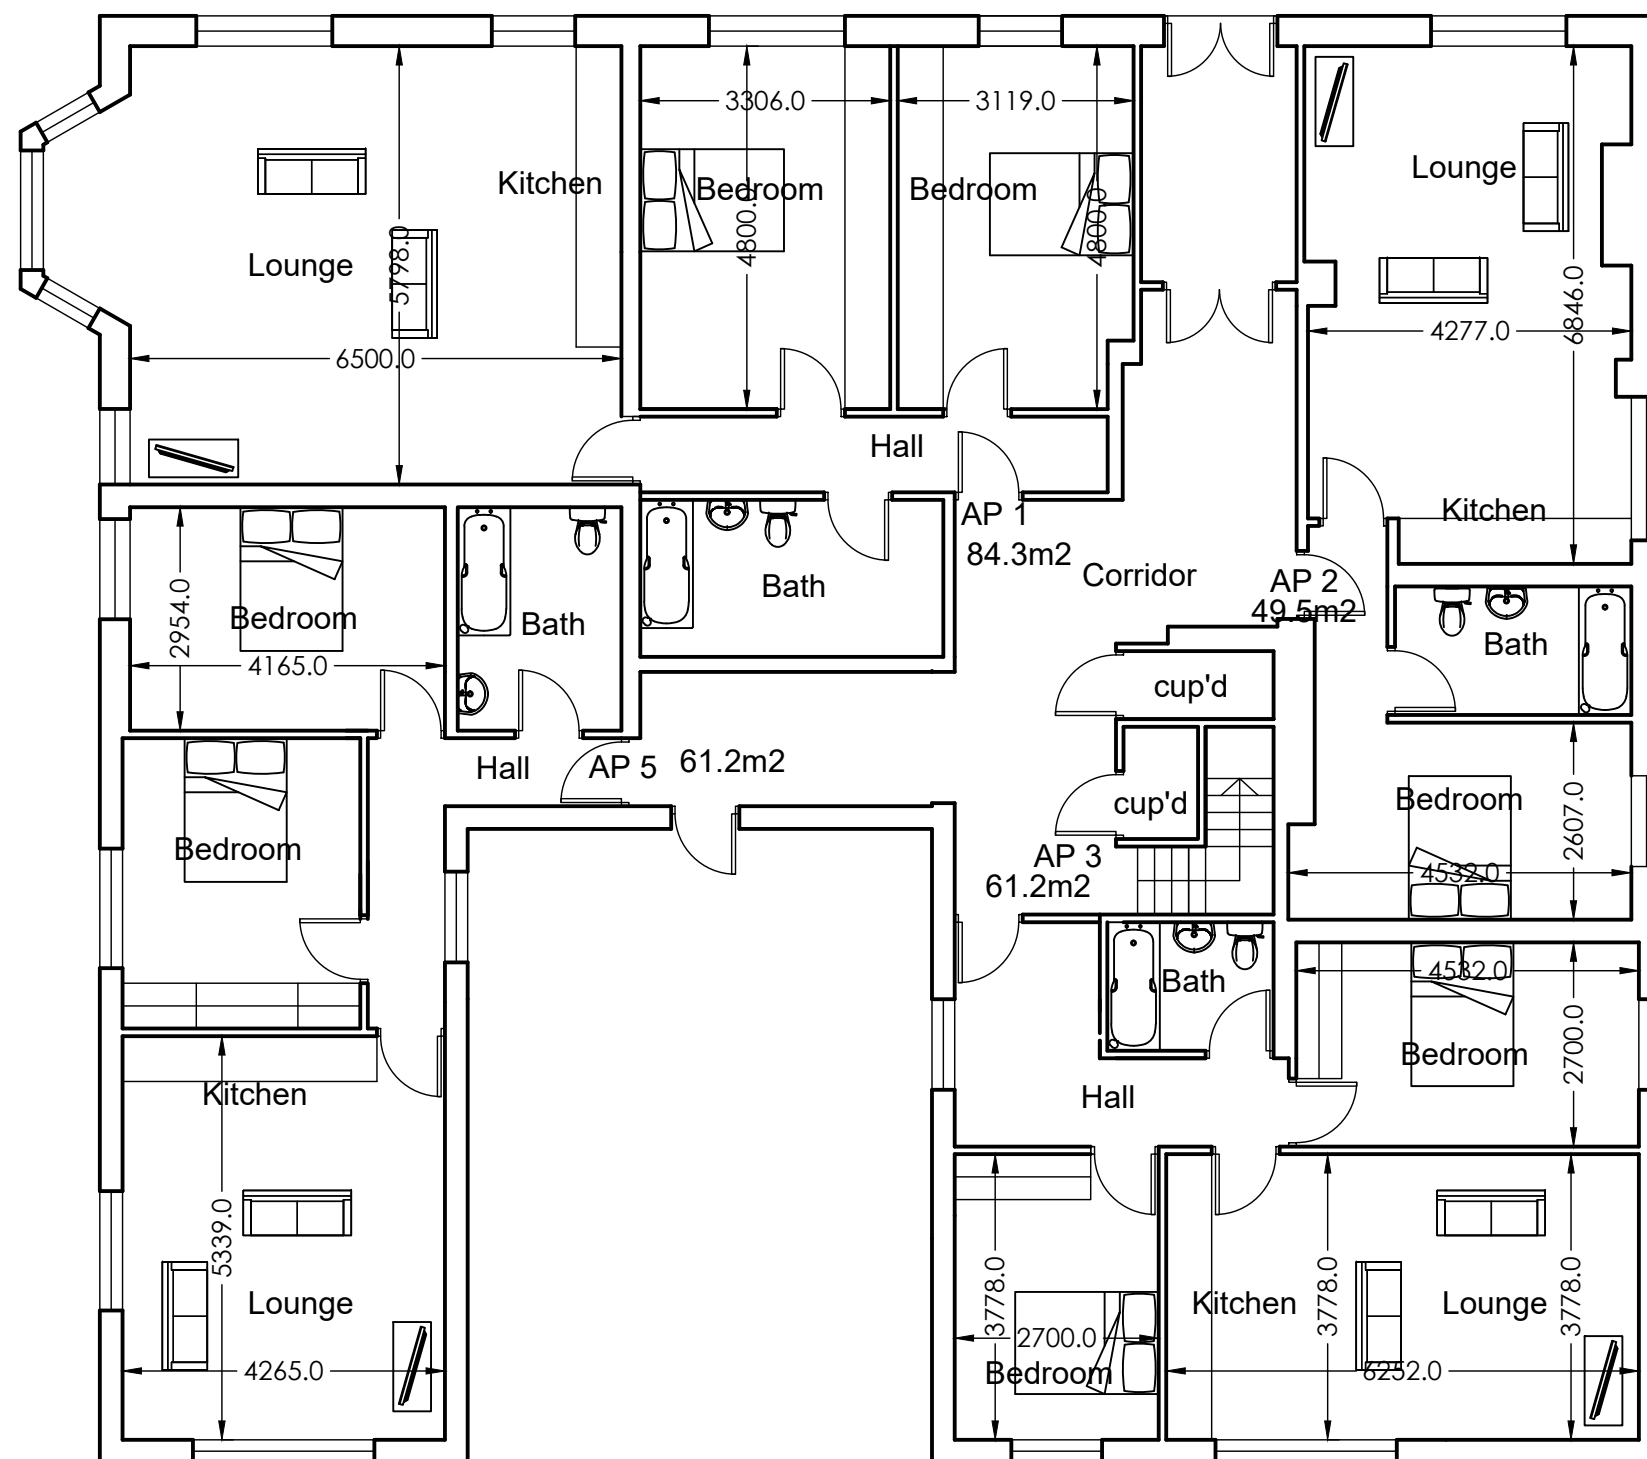

Ground Floor

Rev.		By	Date

pha ARCHITECT

Tel : 07581 056 056

Site
The Albion
Burnage Lane
Manchester

Title	Proposed Ground Floor Plan
-------	----------------------------

Project Manager/ Checked	Drawn By	Scale 1:100 @ A3	Date 0320
Arch./Des.	Drawing Number F03/TH/06		Rev. B