


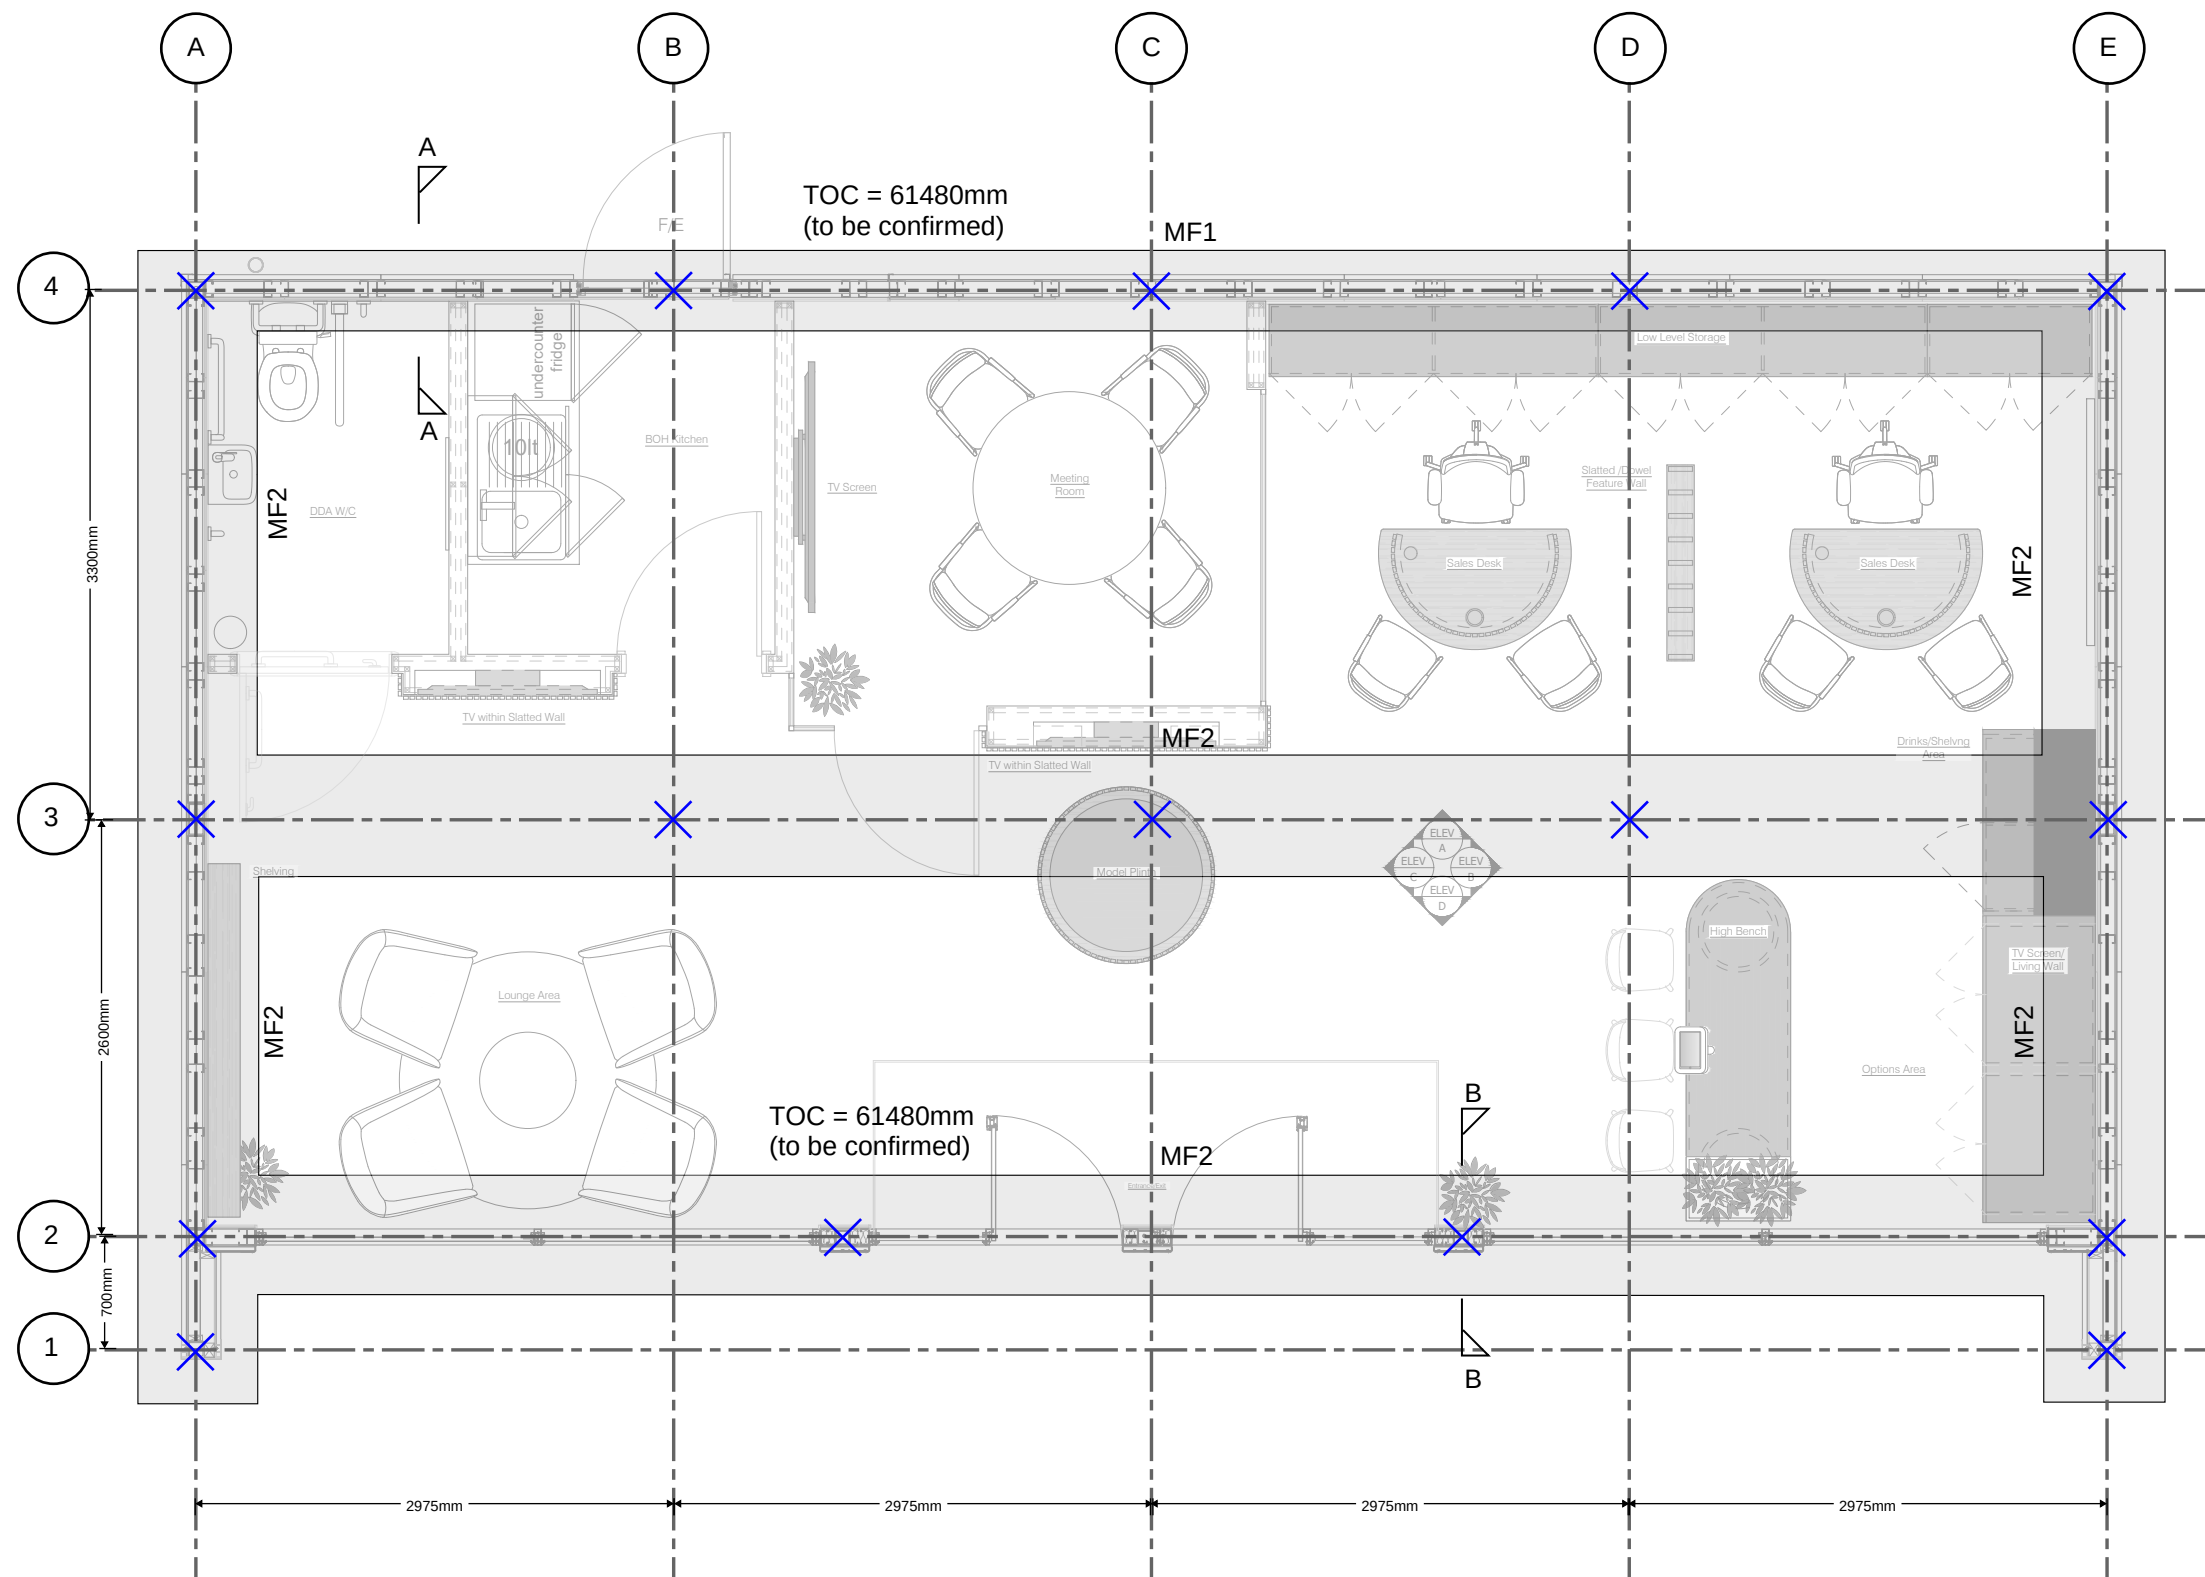

MASS FILL FOOTING SCHEDULE:	
REFERENCE	SIZE (mm)
MF1	500 (W) x 600 (DP) MASS FILL
MF2	750 (W) x 600 (DP) MASS FILL

- NOTES:
1. STRIP FOOTINGS SIZES BASED ON 80kPa ALLOWABLE BEARING PRESSURE AS RECOMMENDED BY LK GROUP.
 2. STRIP FOOTING SIZES BASED UPON LOADING INFORMATION REPORTED BY PF MODULAR AS SHOWN IN DRW 2007-44SC-No.3A - A010 (C3)
 3. STRIP FOOTINGS TO BE PLACED ON 150mm WELL COMPACTED MOT TYPE 1 BEFORE CASTING FOUNDATION. THE BEARING STARTA NEEDS TO BE WELL COMPACTED AND INSPECTED BY THE CONTRACTOR PRIOR TO LAYING MOT. ALL SOFT SPOTS TO BE DUG OUT AND REPLACED WITH WELL COMPACTED ENGINEERING FILL. BOTTOM OF EXCAVATIONS TO BE LEVEL, CLEAN AND DRY WHEN CASTING CONCRETE.
 4. FLOORING TO SUBCONTRACTOR DESIGN. SPANS INDICATED AS ASSUMED FOR FOUNDATION DESIGN.
 5. INSULATION AND FLOOR FINISHES TO ARCHITECTS DETAILS.
 6. ALL LEVELS TO BE CONFIRMED ON SITE.

CONCRETE NOTES:

ALL MASS FILLED FOOTINGS TO BE GEN3 TO BS 8500
CONCRETE STRENGTH: C16/20.
ACEC CLASS AC-1s, SILPHATE CLASS DS-2
MAXIMUM OF 20mm AGGREGATE.

LEGEND

✕ = POSITION OF POINT LOADS TAKEN PROVIDED BY MODULAR CONTRACTOR

31.05.22	P01	INFORMATION	IR	CH
Date	Rev	Description	Drawn	Chkd
 MANCHESTER / LONDON / LEEDS / GLASGOW www.civicingineers.com				
Project	COLLYHURST VILLAGE SALES AREA			
Title	FOUNDATIONS TO MARKETING SUITE			
Status	INFORMATION			
Project Number	Scale @ A3	Date Created	Drawn	Checked
1226-08	NTS	04.05.22	IR	CH
Drawing Number				Revision
1226-08-CIV-XX-ZZ-SK-S-0001				P01