

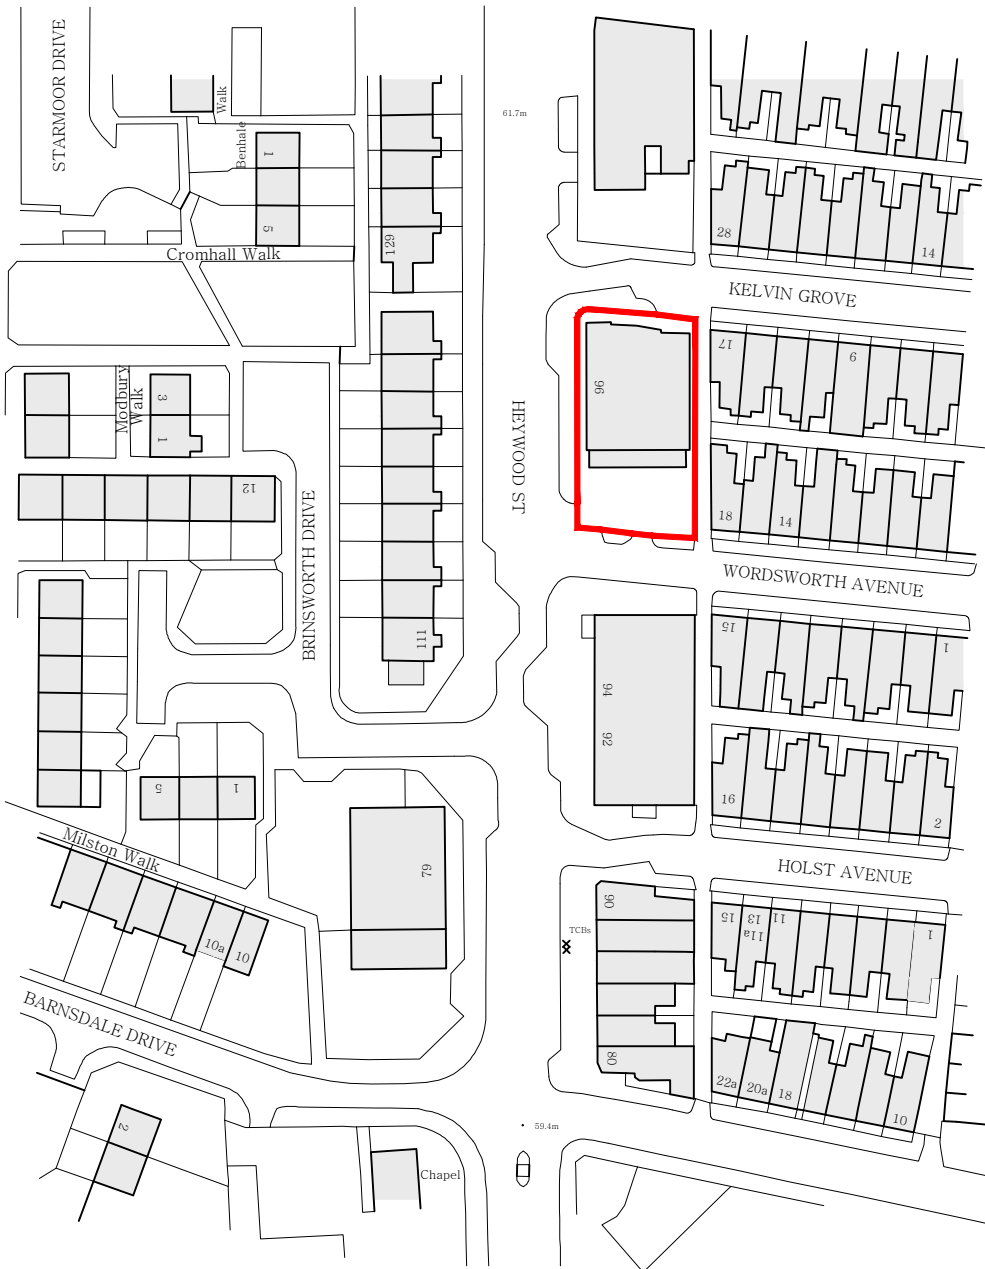


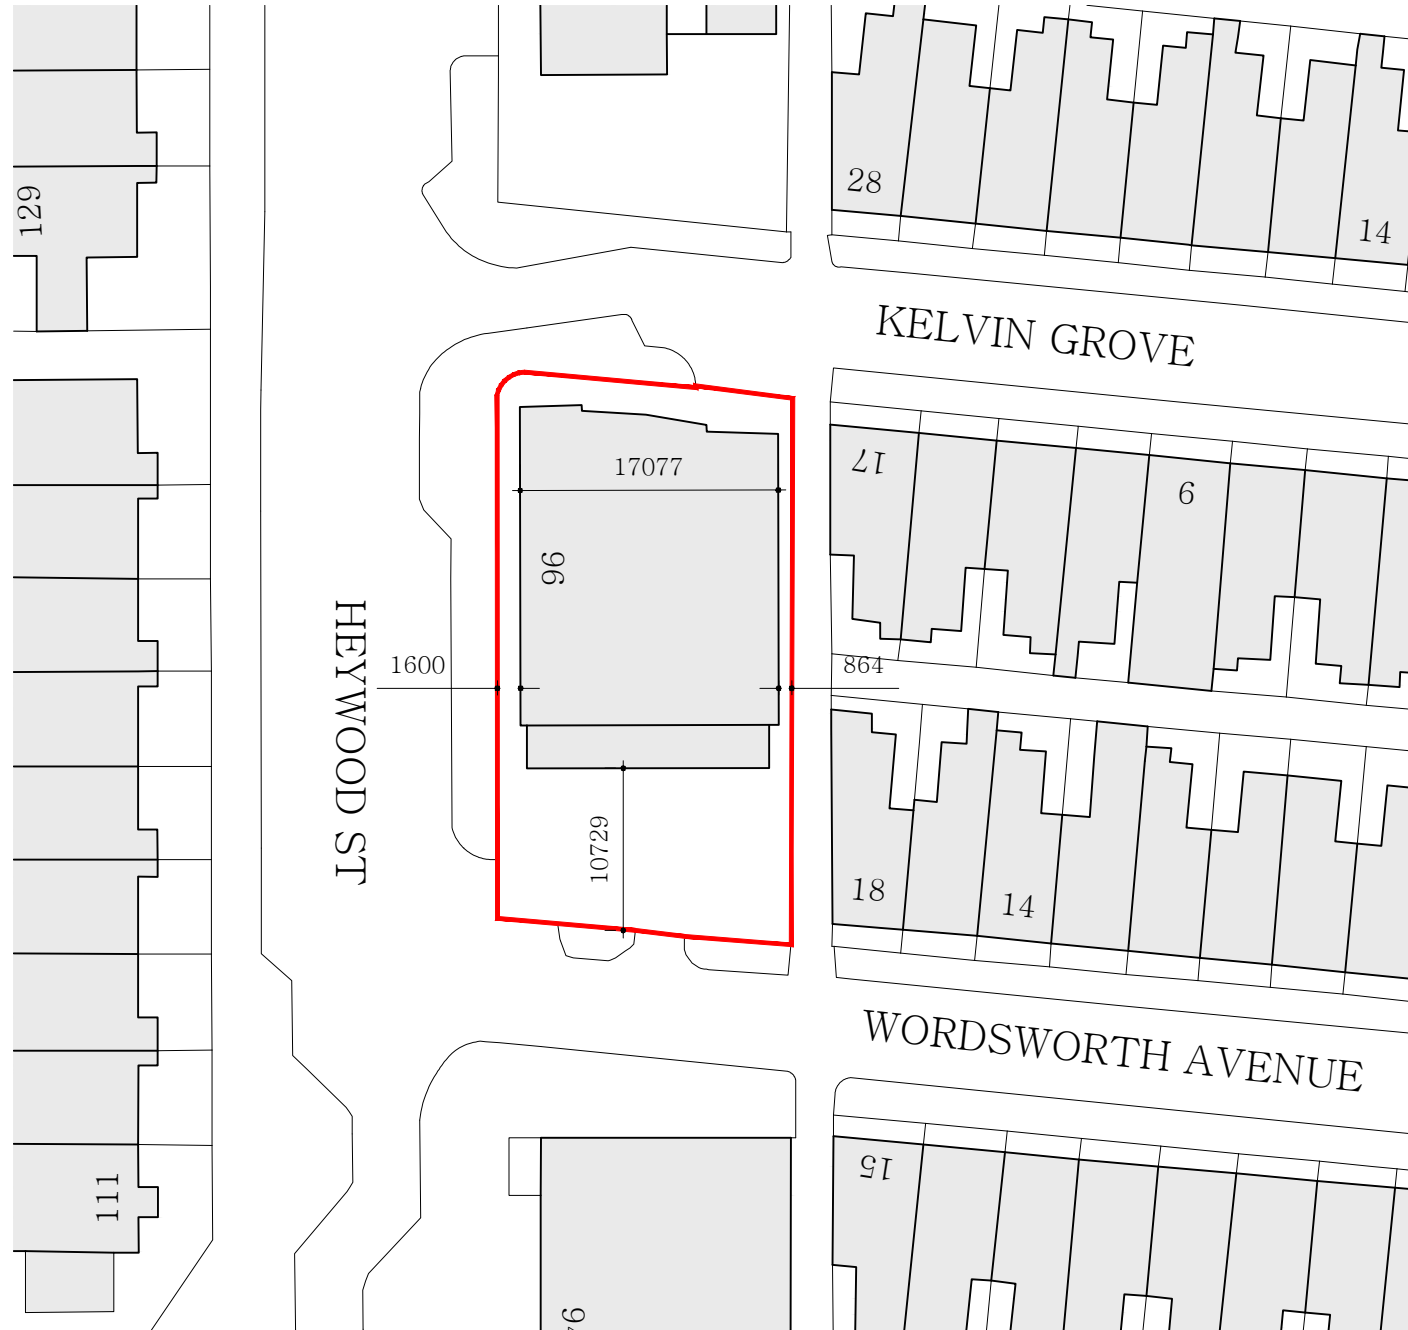

Ordnance Survey (c) Crown Copyright 2020. All rights reserved. Licence number 100022432

SITE LOCATION PLAN 1:1250

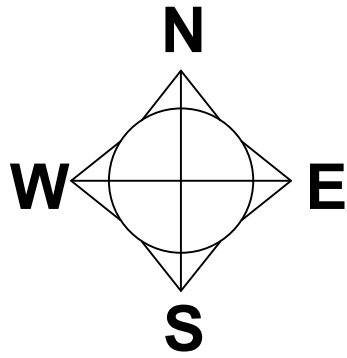

BLOCK PLAN 1:500

LUM
LUMITEKTON

190-PL01

Revisions

revision	date	comments
----------	------	----------

Job Title

First floor extension

Site Address

Al Falah Masjid
Islamic Centre
96 Heywood St
Cheetham Hill
Manchester
M8 0DT

Drawing Title

Site plans

Scale

as shown @ A3

Date

05.09.20

Drawn

uf

A. 275a Upper Brook St
Manchester
M13 0HR

T. 07894401574

E. info@lumitekton.com