




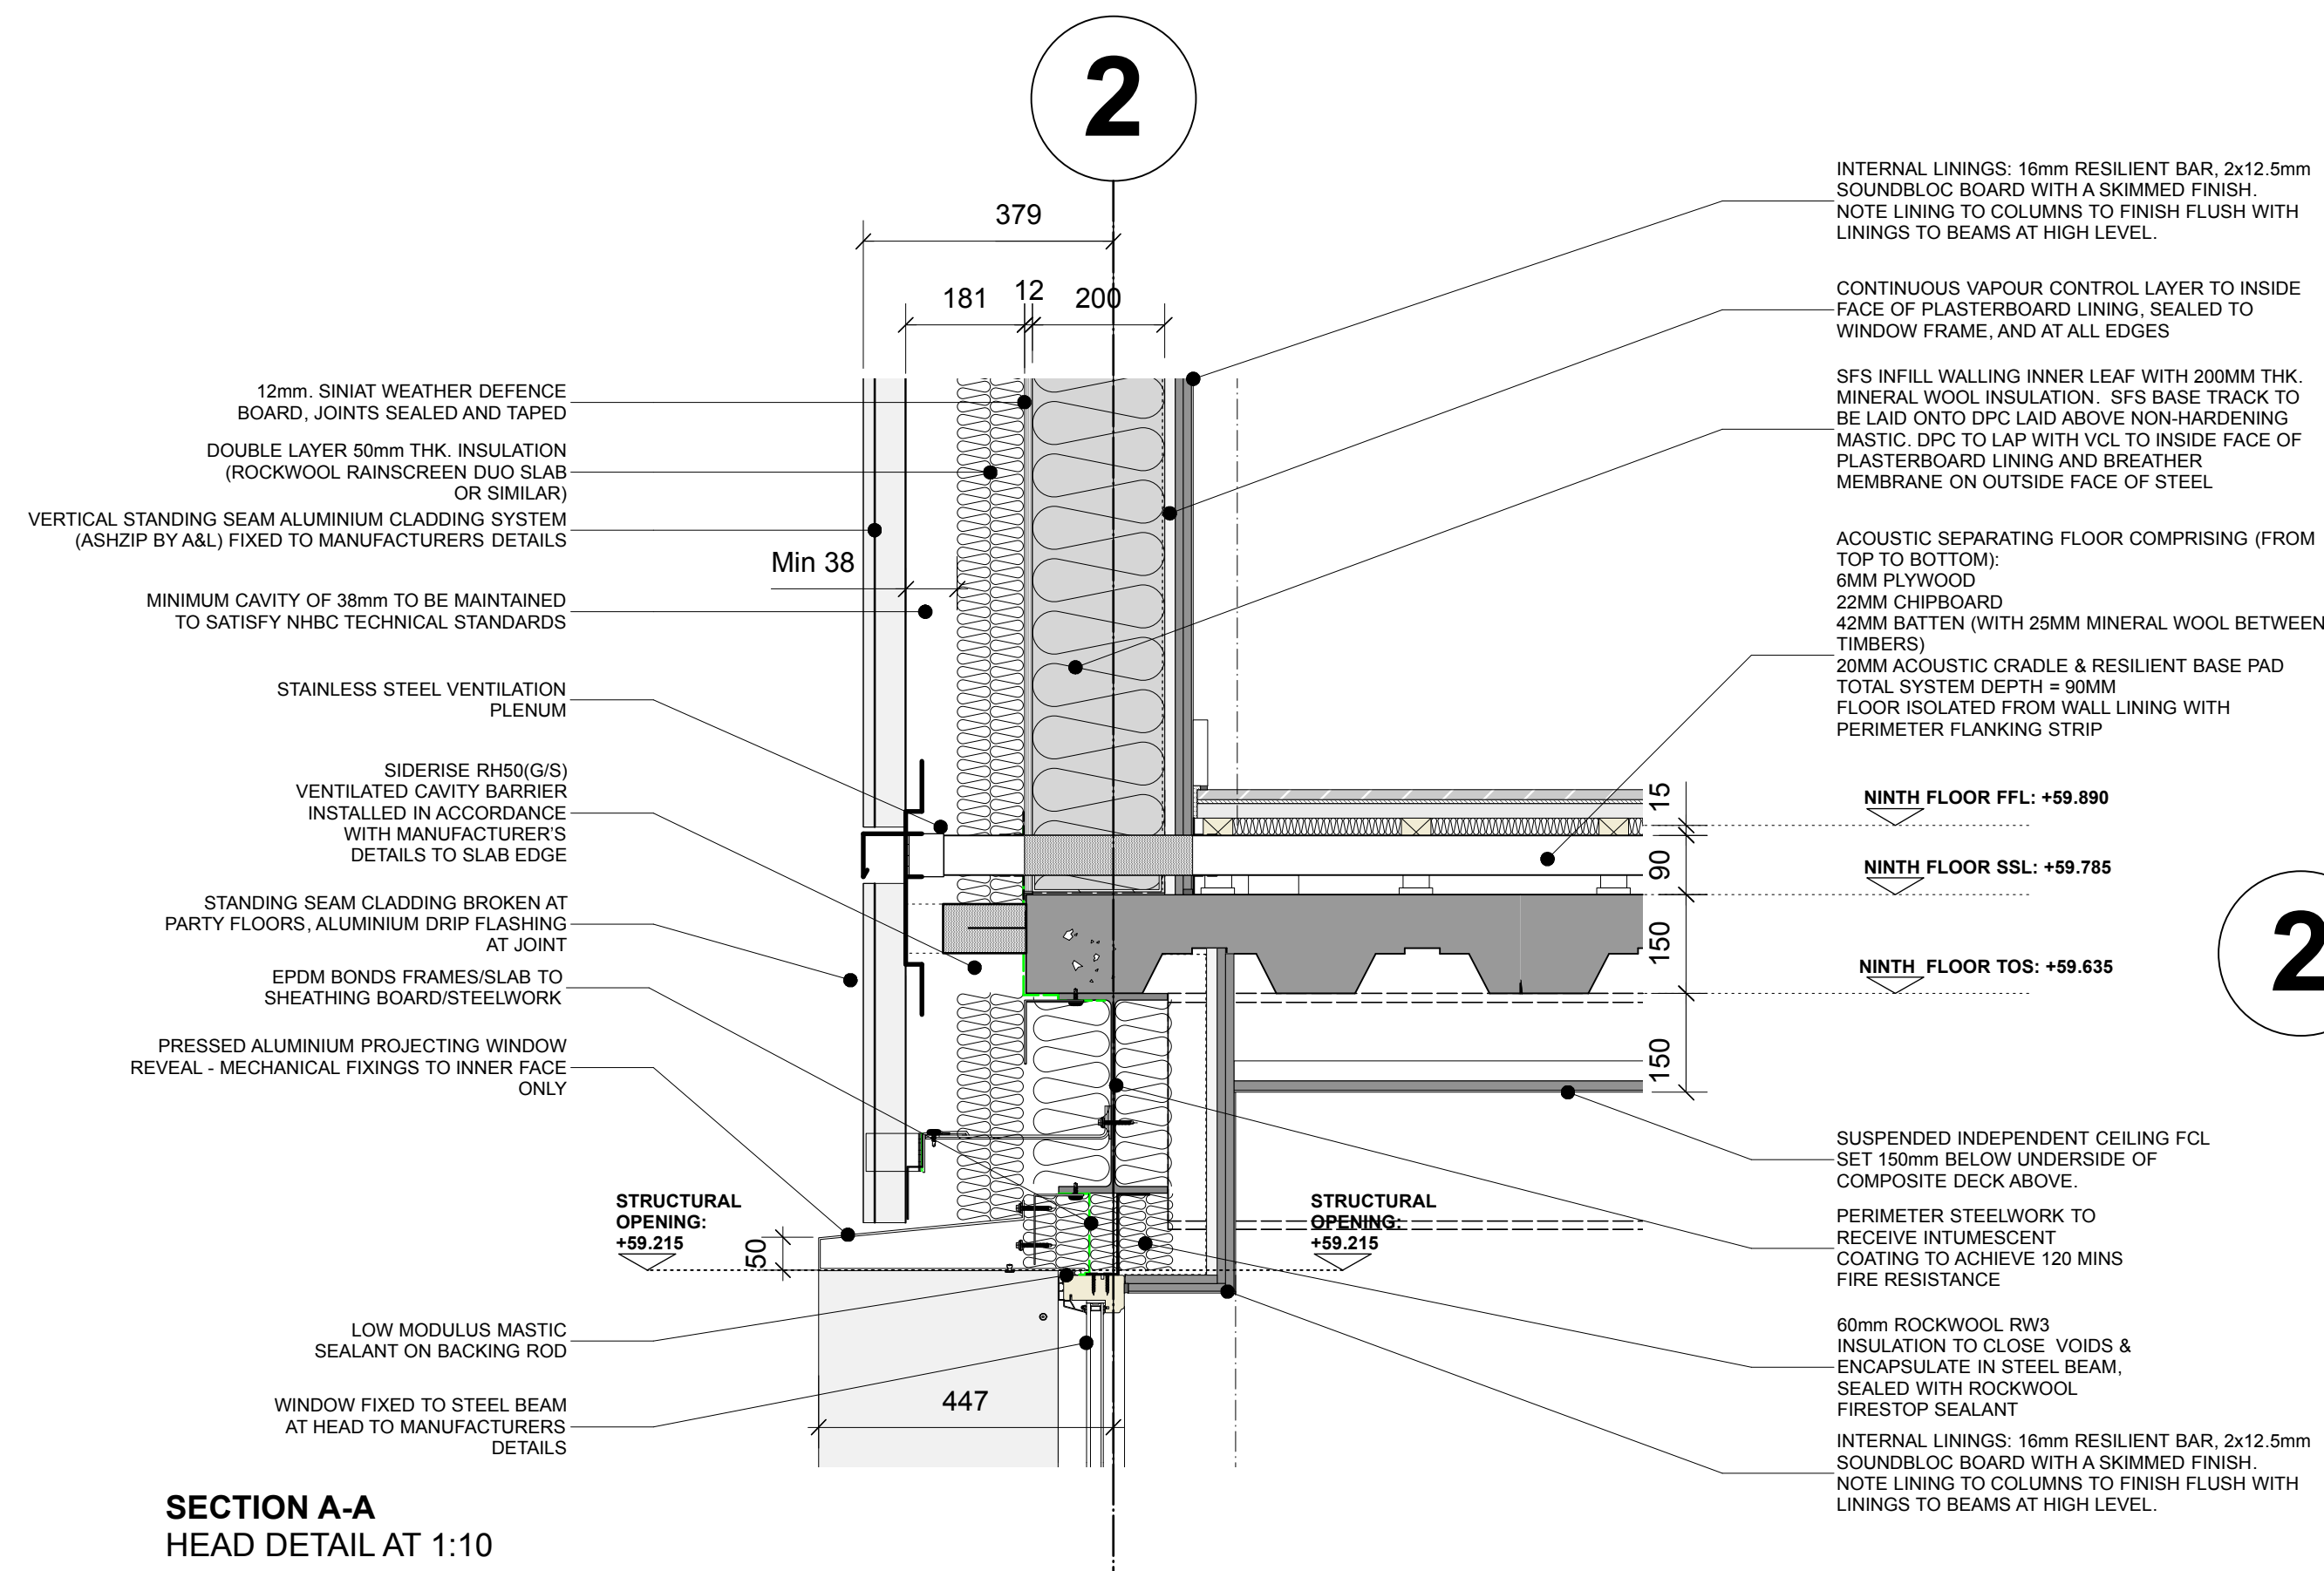

SECTION A-A
HEAD DETAIL AT 1:10

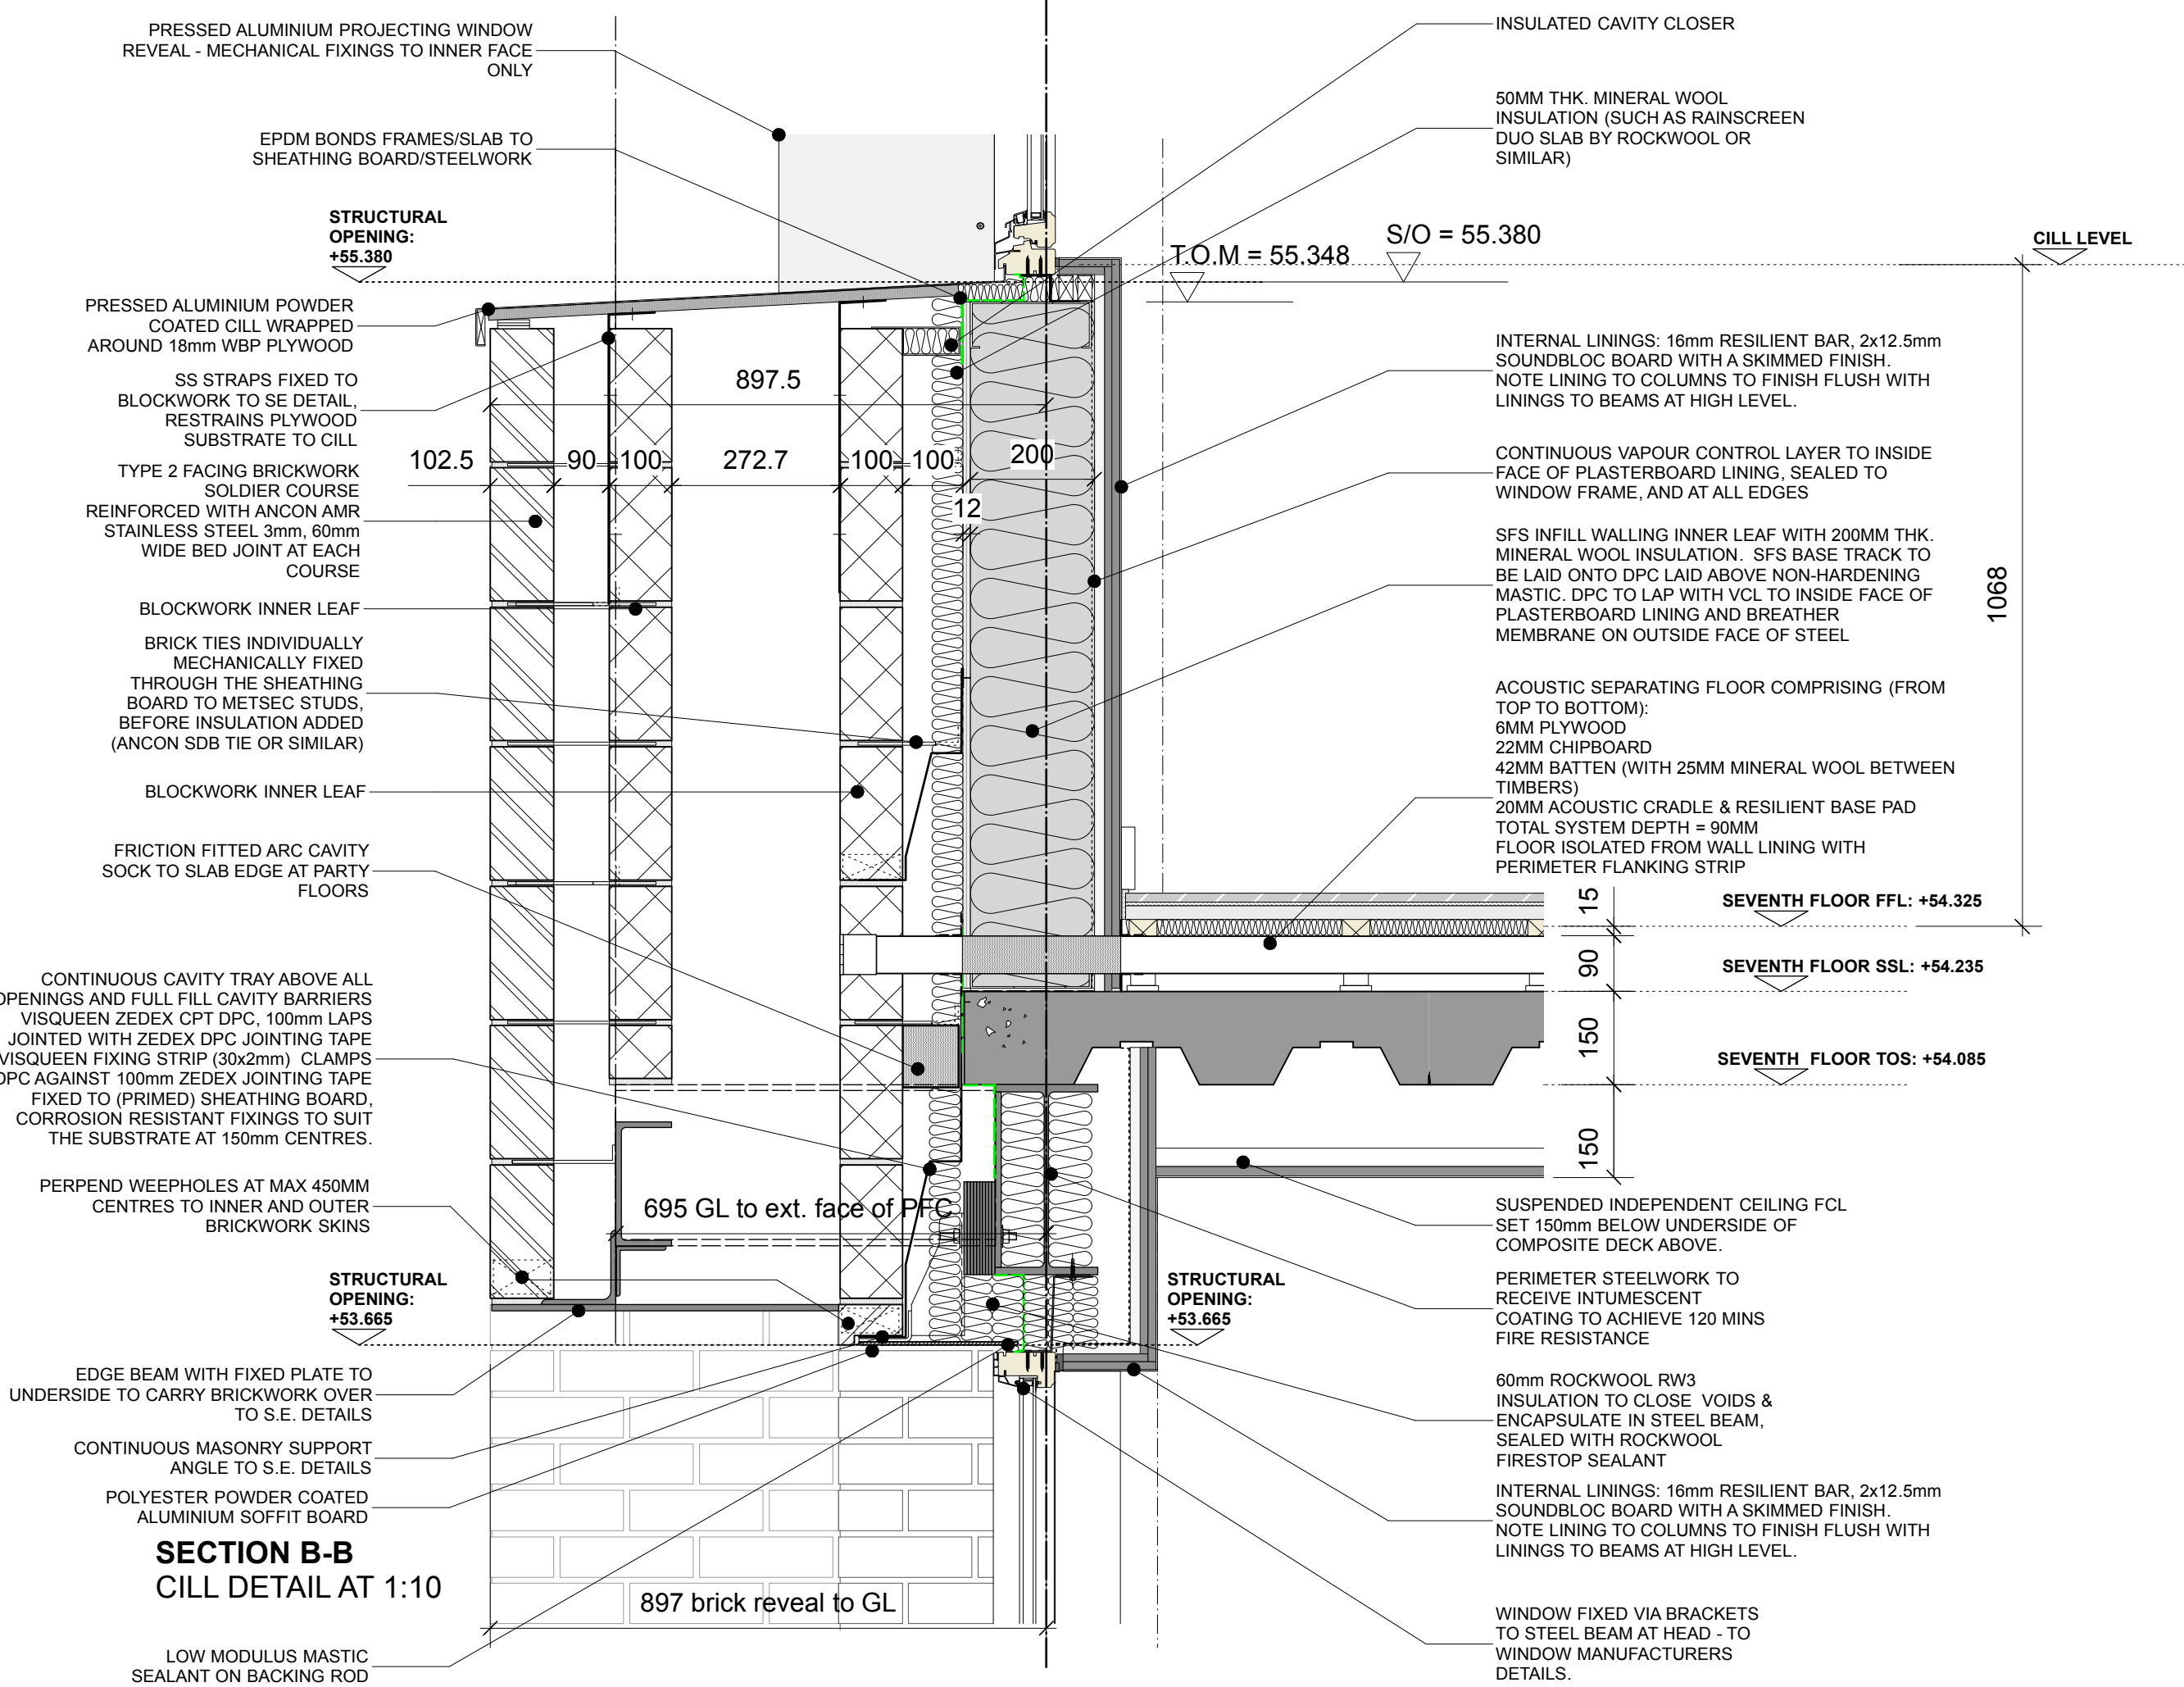

SECTION B-B
CILL DETAIL AT 1:10

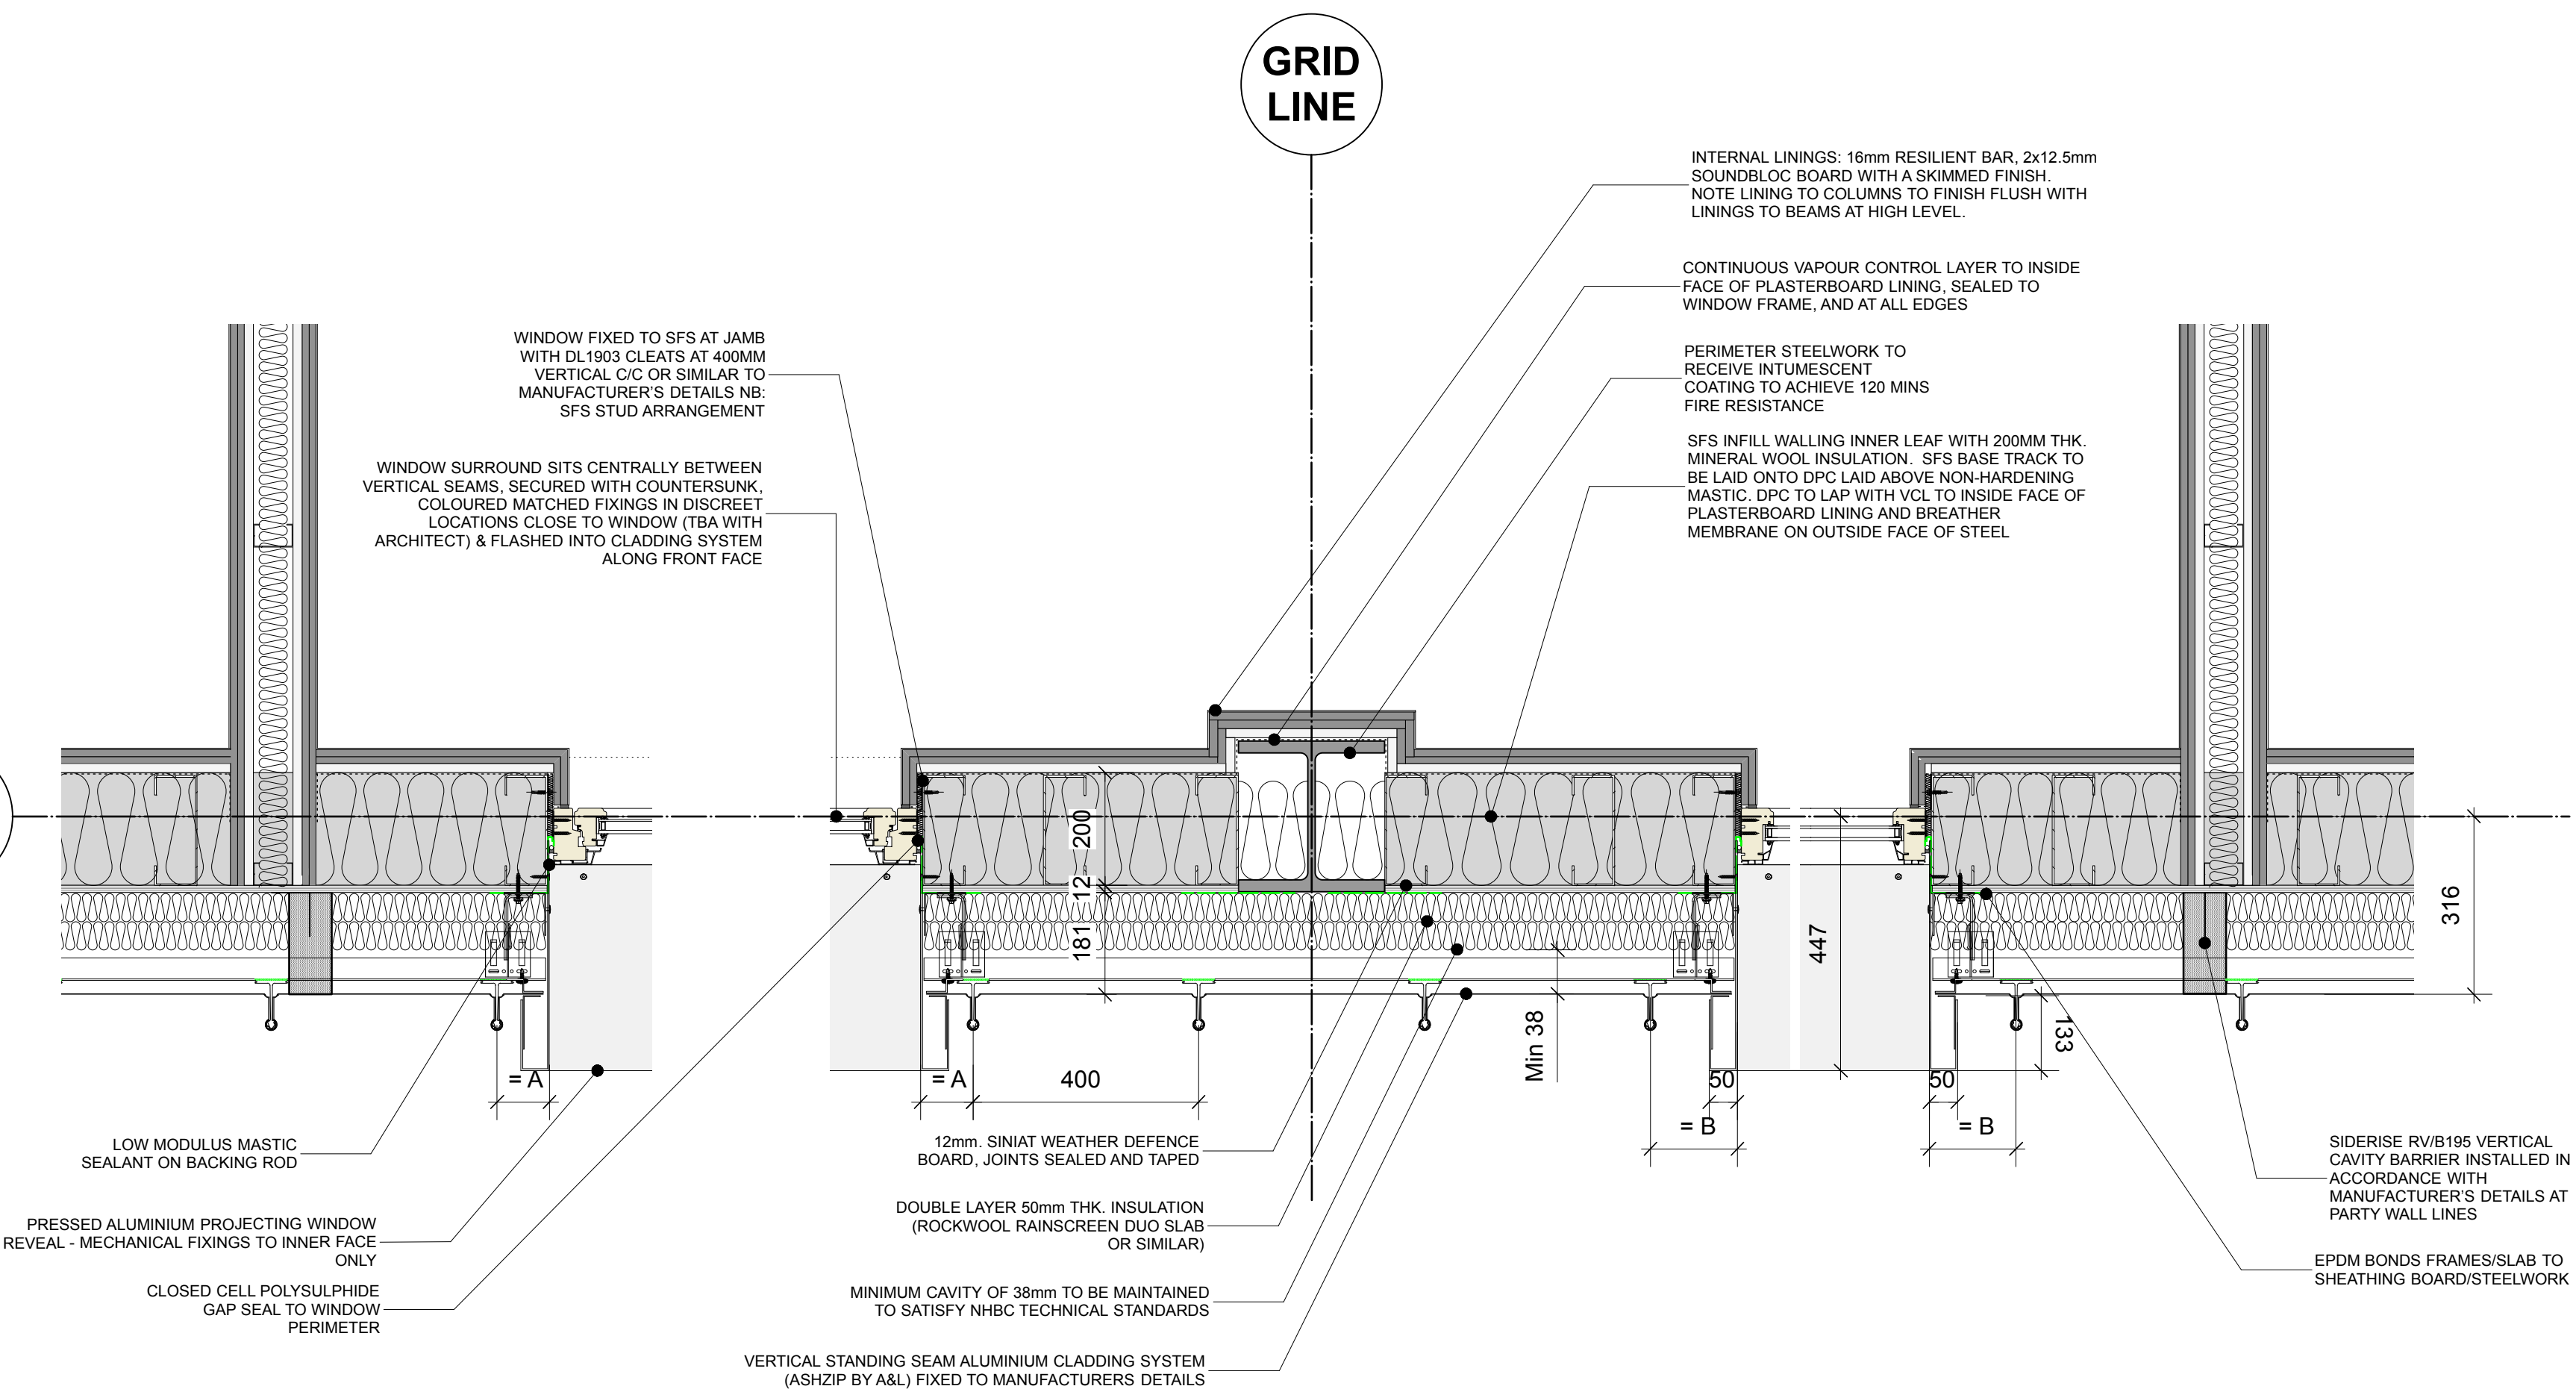

PLAN DETAIL C-C
JAMB DETAIL AT 1:10



KEY ELEVATION
NTS

CONSTRUCTION

BLOCK C1 NORTH ELEVATION 7F WINDOW DETAILS (IN CLADDING/OVER BRICKWORK)

IMPORTANT NOTES:

REVISION	DATE	DESCRIPTION
B	02.05.18	DETAILS FINALISED
A	24.11.17	WINDOW SURROUND DETAIL UPDATED
-	21.07.17	PRELIMINARY CONSTRUCTION ISSUE

CLIENT: DETRAFFORD ESTATES
PROJECT: SITE C, CHURCH GATE MASTERPLAN
ADDRESS: CASTLEFIELD, MANCHESTER, M15 4LN
DRAWING TITLE: NORTH ELEVATION 7/F WINDOW DETAILS (CLAD/BRICK)
SCALE: 1:10 AT A1
DATE: JULY 2017
DRAWING NO: A212_C_1011B

OLLIER SMURTHWAITE ARCHITECTS
40 King Street, Manchester, M2 6BA
T 0161 883 0838
F 0161 883 0839
E mail@olliersmurthwaite.com