



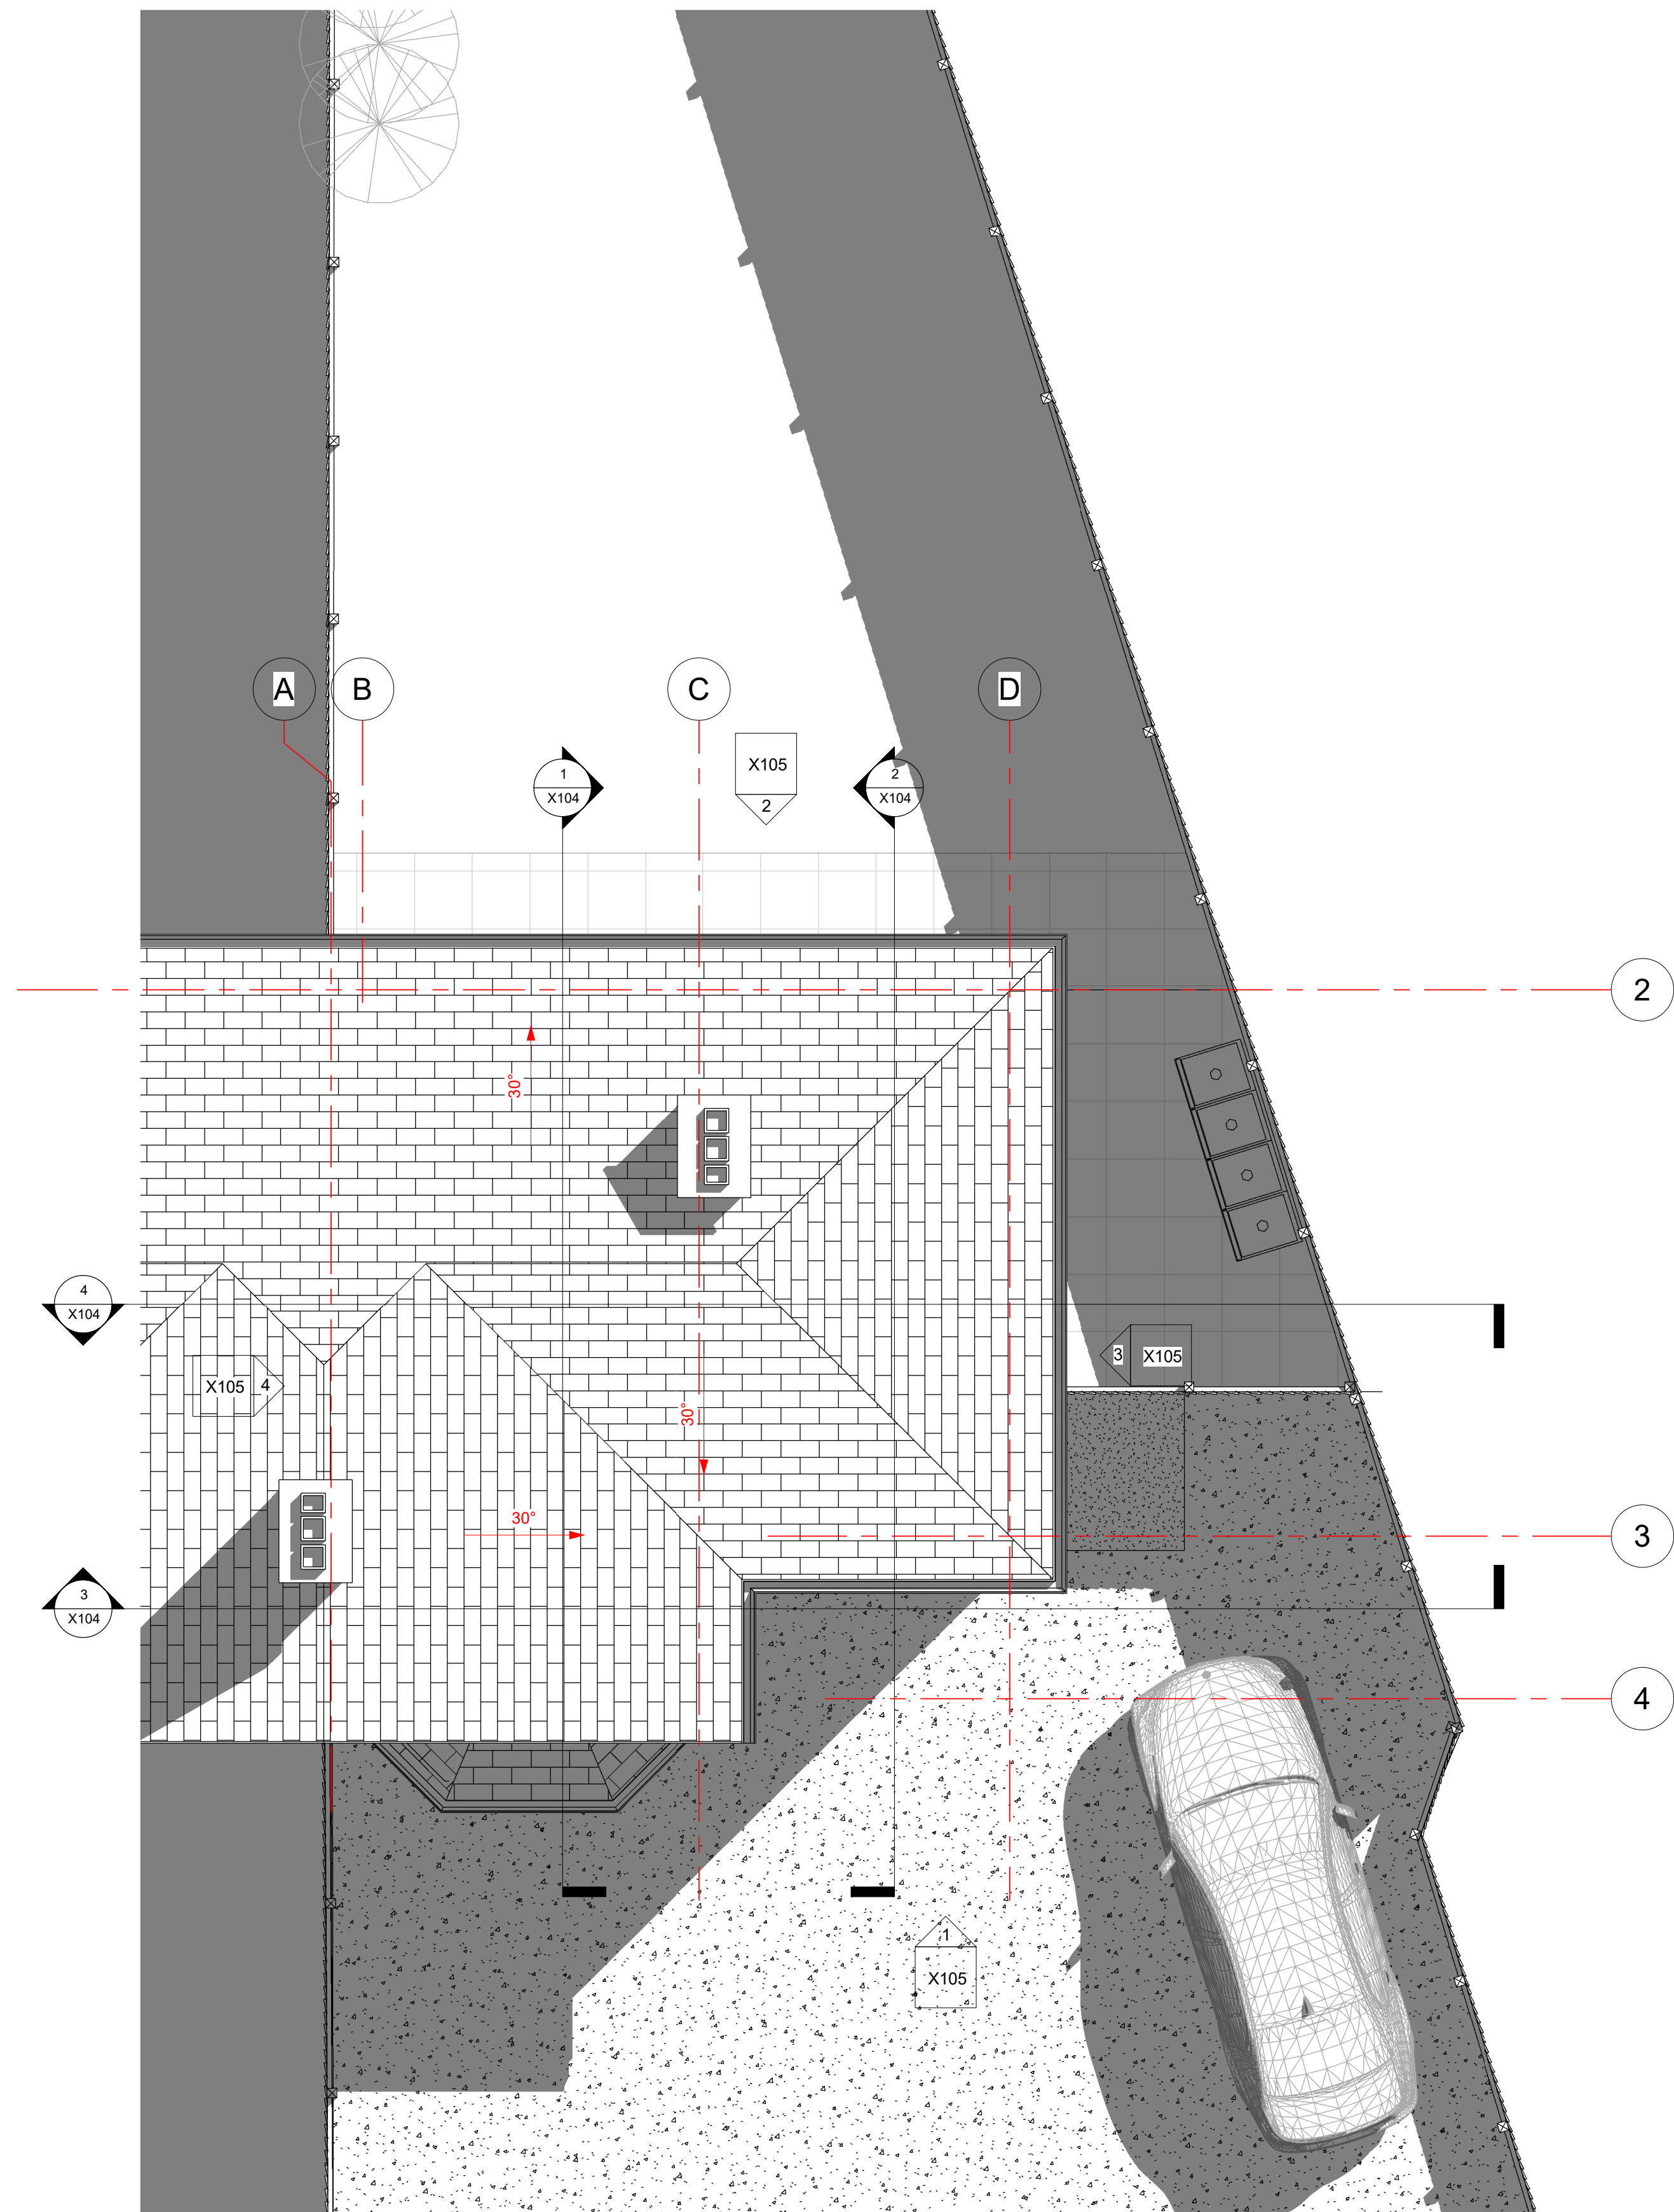

1 Roof Plan
1 : 50

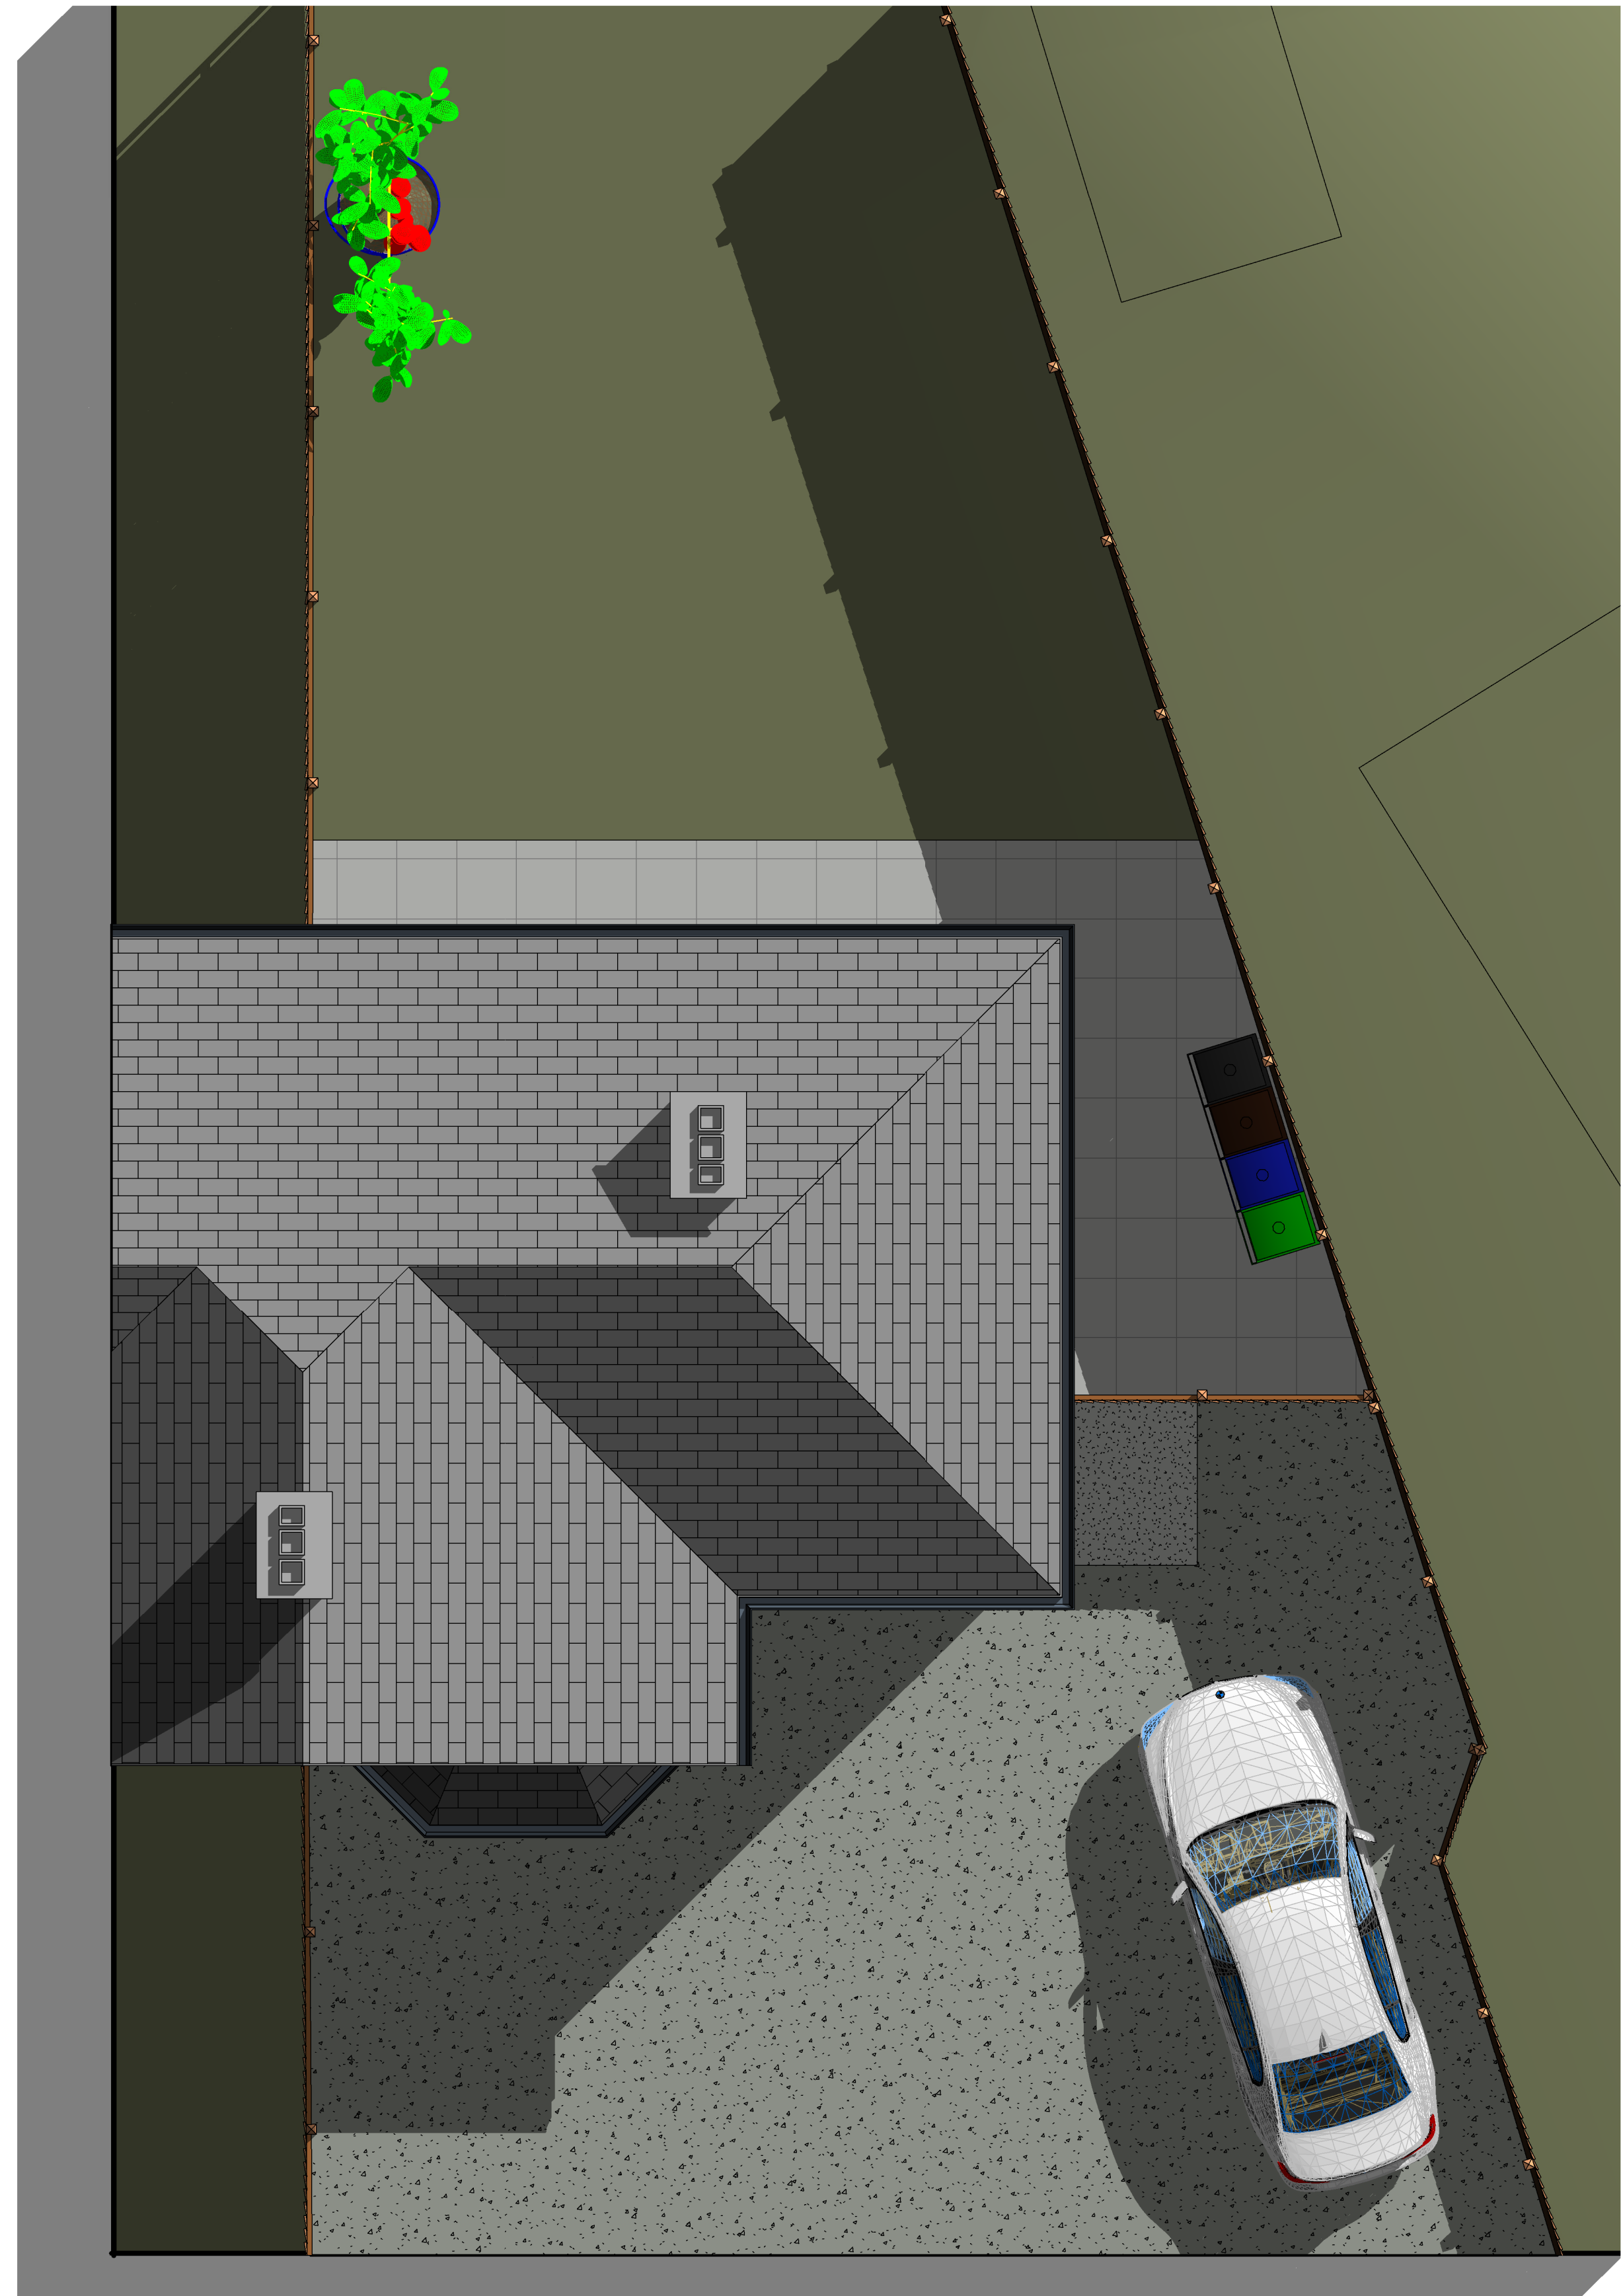

2 3D Roof Plan

NOTES

Copyright in this drawing remains with AECDesign. Do not scale from this drawing, work to figured dimensions. Check all dimensions on-site. In the event of any discrepancy, please refer query to AECDesign.

No.	Description	Date
1	Surface of Front Garden updated to show Gravel	07/2022

Revision

AEC ARCHITECTURE
ENGINEERING &
DESIGN CONSTRUCTION
Commitment to Design Excellence

Contact:
Tel: 07424723798
Email: aecdesign.co.uk@outlook.com
www.aecdesign.co.uk

Project Name
House Front, Side and Rear Ground and First Floor Extension

Project No.	AECD_M20 1BU_2022_0001		
Drawing No.	M201BU_2022_X102_01		
Date	Issue Date	Drawn by	AECDesign
Status	Proposal	Checked by	AECDesign
Sheet Size	A1	Approved by	AECDesign

Sheet Name
Roof Plan (Existing)

Scale	1 : 50		
Client Name	Khaled Muwahed		
Project Address	479 Princess Road Manchester M20 1BU		Sheet No. X102