

MATERIALS KEY

- A

Projecting curtain wall vertical mullion.
1500mm centres.
- B

Full height clear double glazed units
(unitised). Silicone jointing between glass
to glass interfaces.
- C


Glass fronted solid panel. 100%
Enamelled frit spandrel glass
- D

Perforated metal screen in plane of facade
to conceal pivoting solid ventilator
- E

Perforated metal screen to level 01
service yard



Key Plan

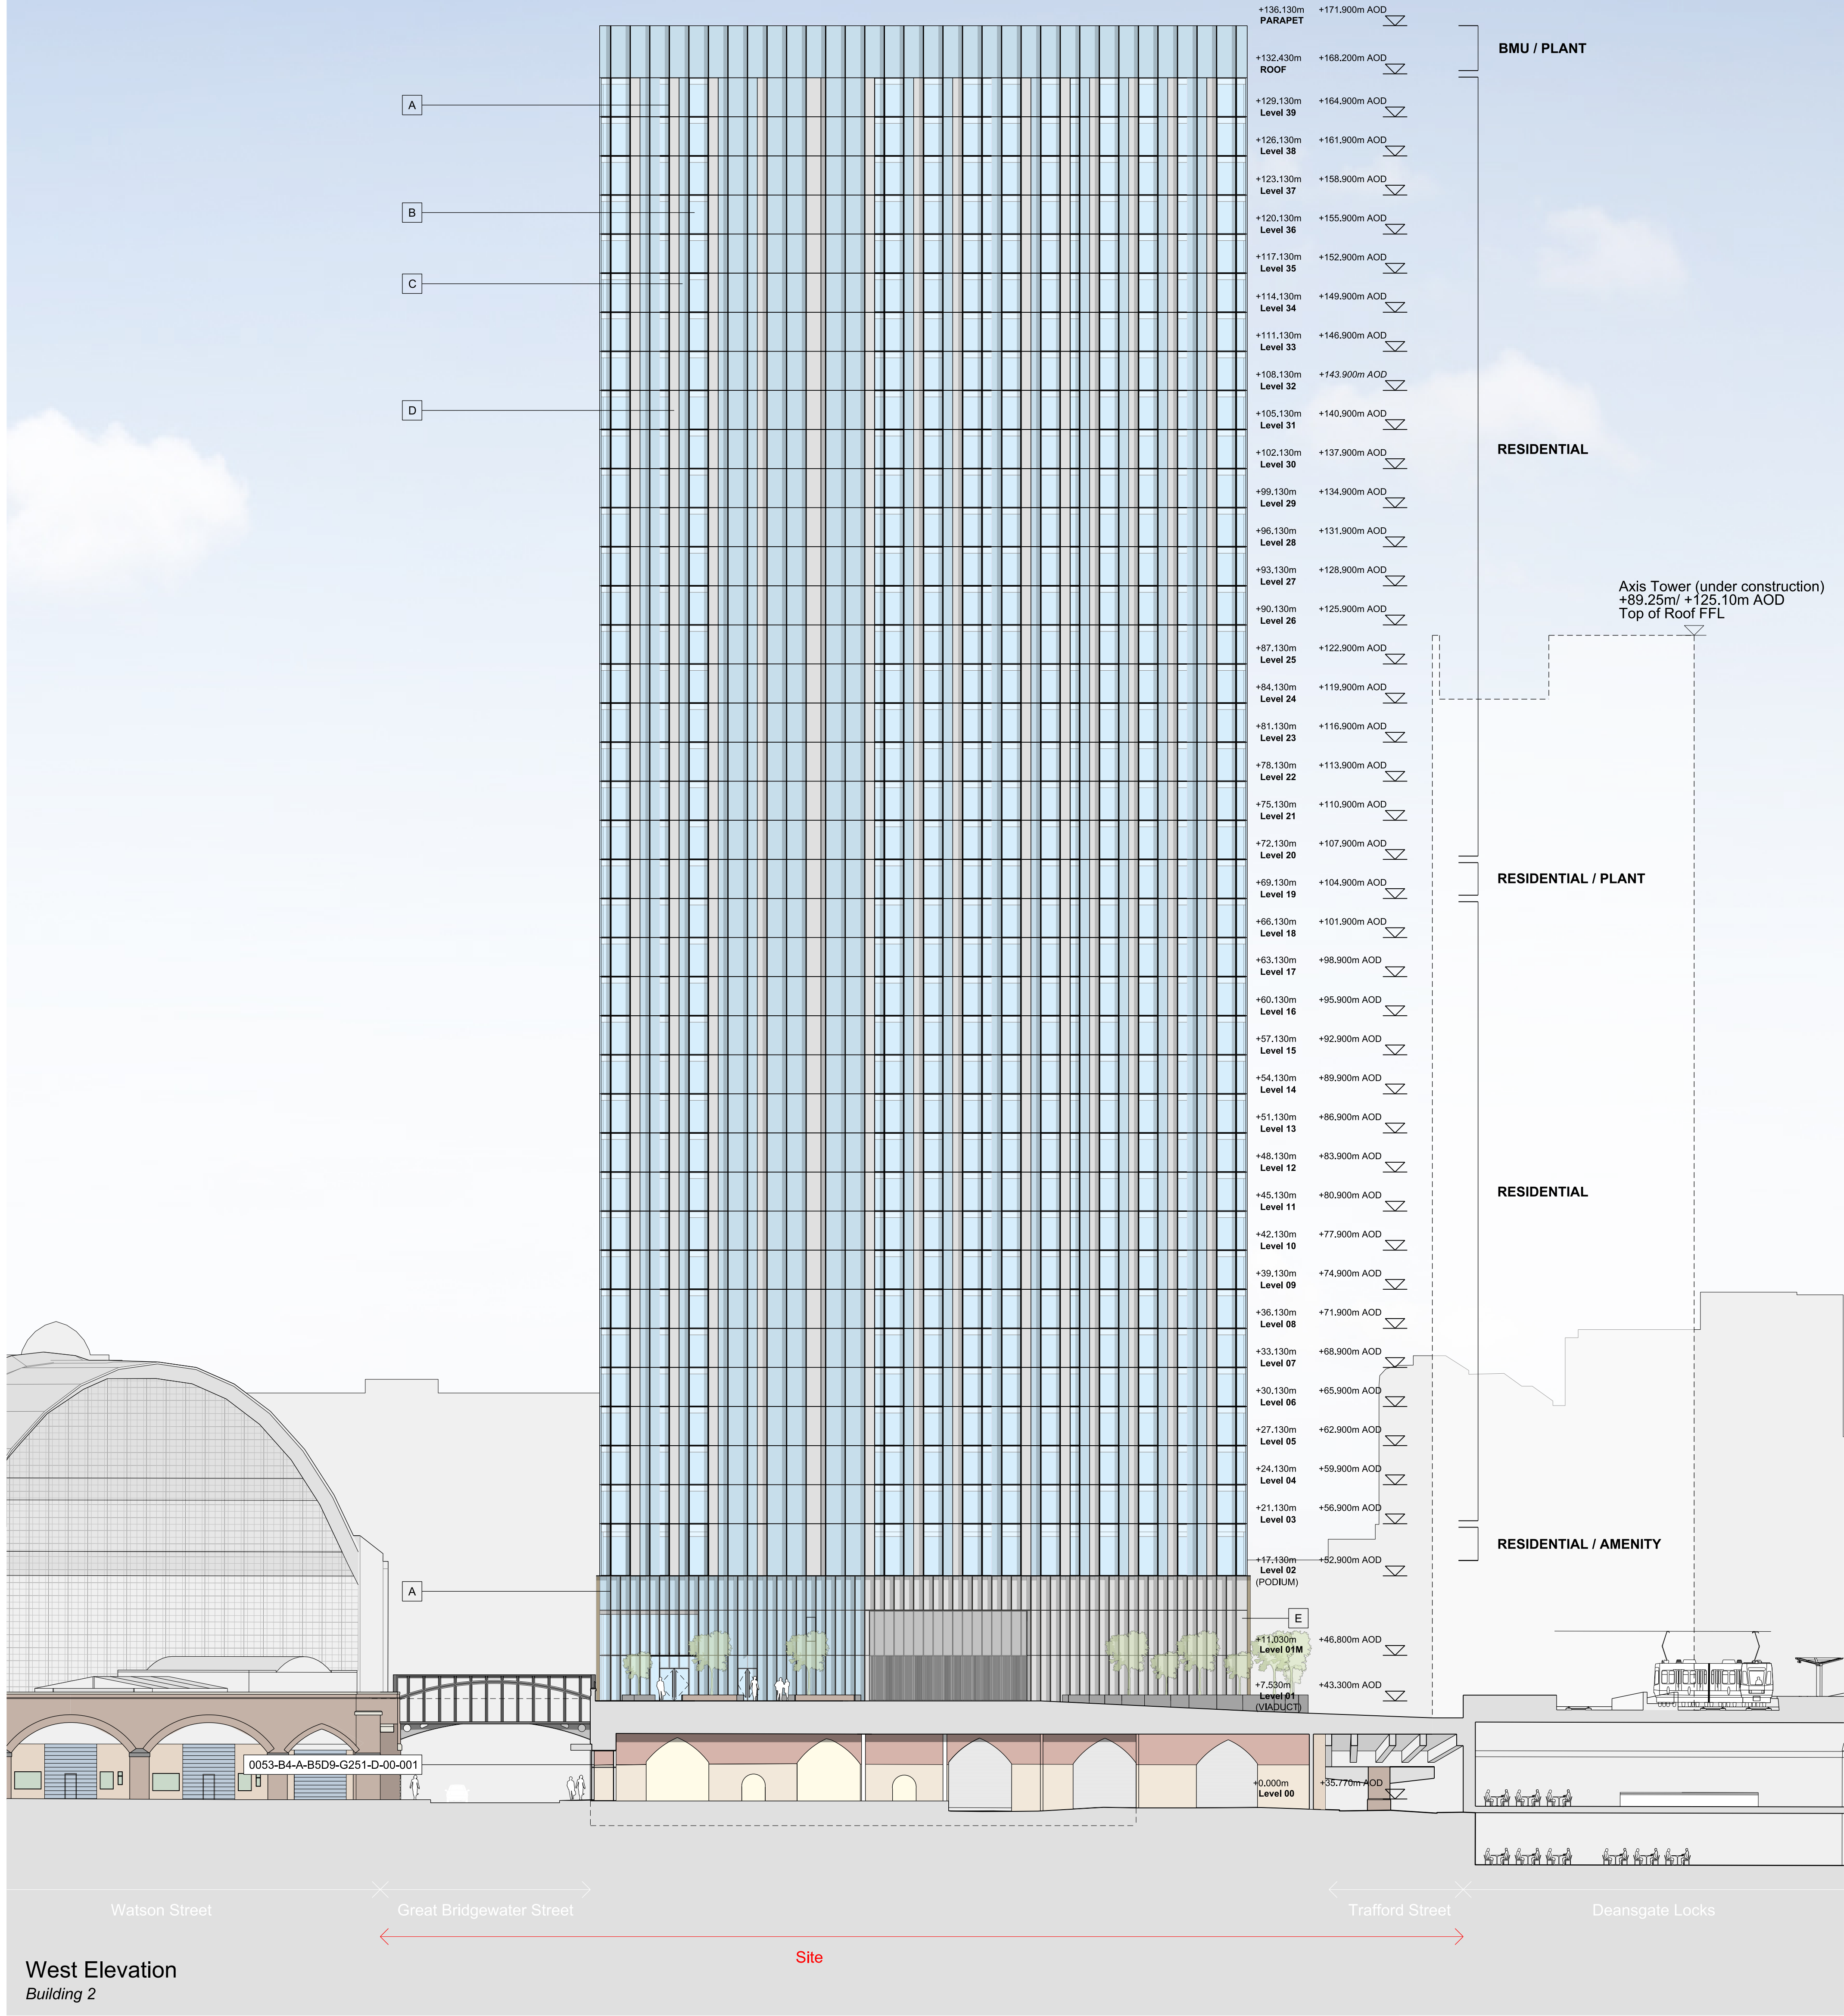

West Elevation
Building 2

This drawing is copyright.
Do not scale off dimensions.
All dimensions to be checked on site by contractor.
Contractor to report any dimensional discrepancies,
errors or omissions prior to commencing on site.

NOTE:

NORTH

Rev

Date

Description

00

17-03-2017

Planning Issue

01

10-05-2017

Revised facade setting out

02

30-04-2020

Minor Material Amendment Application

03

29-05-2020

Minor Material Amendment Application

04

15-12-2020

Non-Material Amendment Application

05

04-04-2022

Minor Material Amendment Application

Project Title

Former Bauer Millett Site

Drawing Title

Building 2 - West Elevation

Job No

10053

Scale

1:250 @ A1
1:500 @ A3

Date

March 2017

Status

Planning

Drawing No

10053-B2-A-B5D9-G200-E-W-001

Revision

05

MANCHESTER

Riverside, 4 Commercial St
Manchester M15 4RG
+44 (0)161 835 2345
www.simpsonhaugh.com

LONDON

5-6 Roberts Place
London EC1R 6BB
+44 (0)20 7549 4000
mail@simpsonhaugh.com

simpsonhaugh