



Visual Presentation: Planning Application Ref 134373/AO/2022.

Sign Ref: 1

Project: Manchester Piccadilly Hotel.

Drawing Ref: Version A.

Drawn By: Gareth Walton.

Date: 21/07/2022

Client: Hamilton Partners (Hilton Hotel Group).

Project Management: Fitzwilliam Partners.


Technical Detail: 10 mm thick black Dibond letters complete with reverse mounted stand-off locator fixings (brass). Router cut to required detail as shown in drawings.

Face View:




Side View:




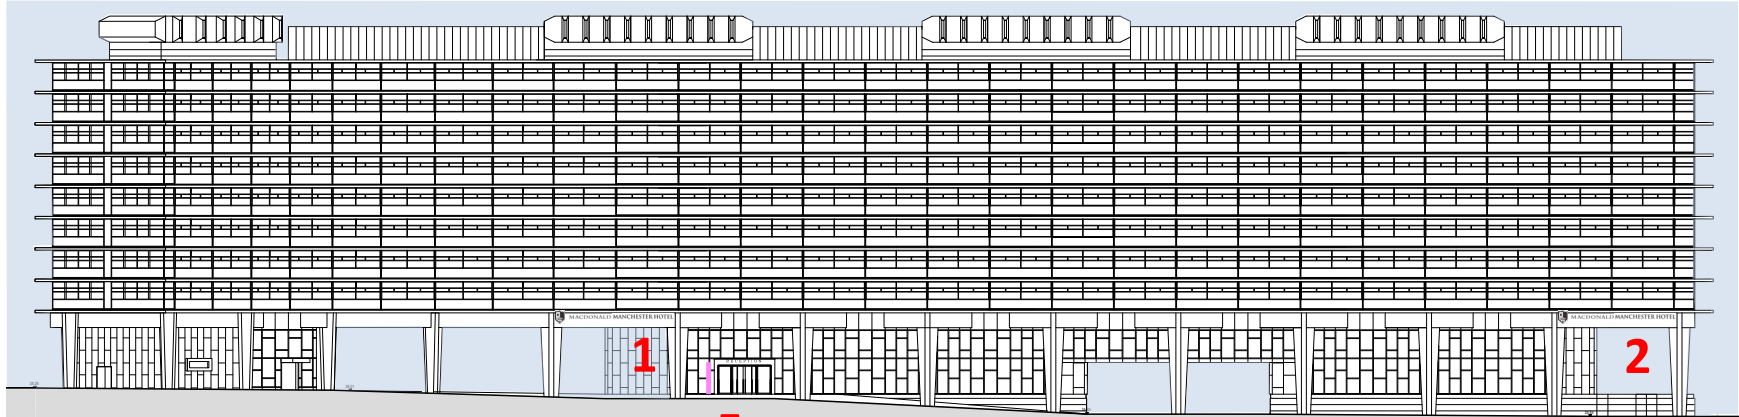


west elevation

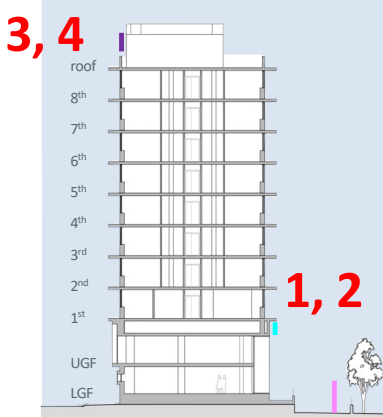


cross-section - typical

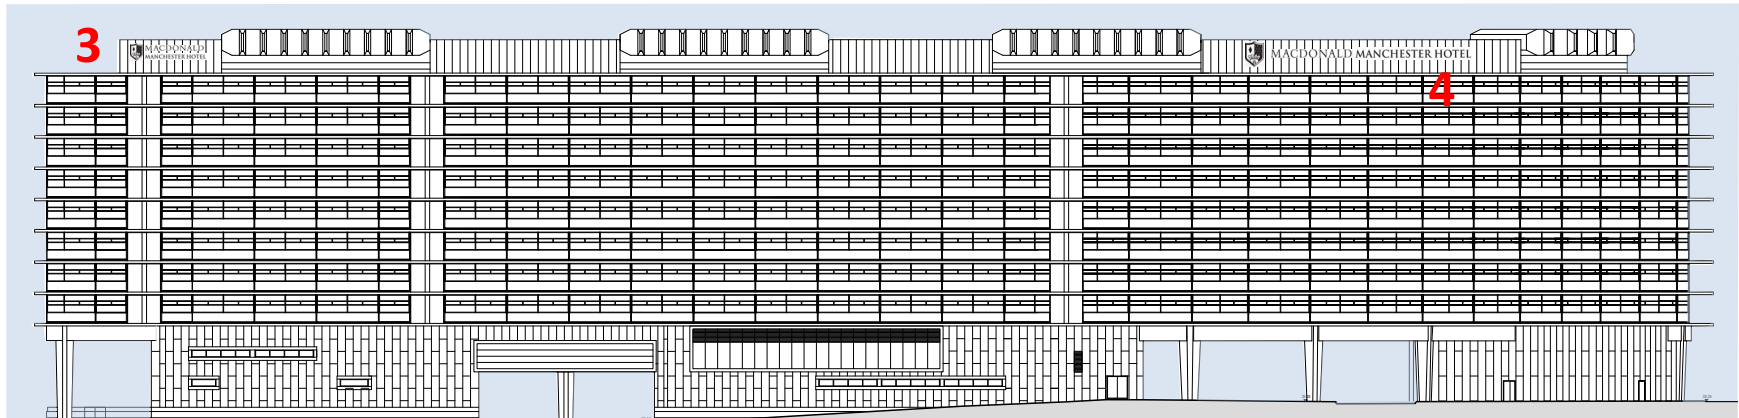

east elevation

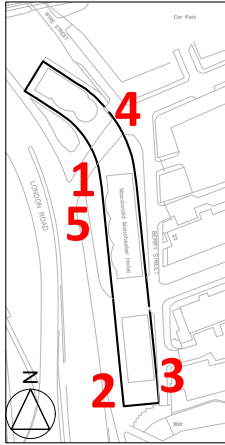

location plan

 


proposed - new sign and lighting


(see notes to 4)

letters 250mm high

1

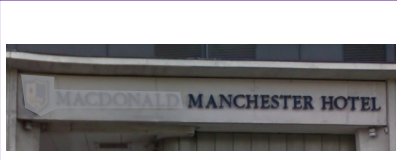

2 remove crest, MACDONALD only

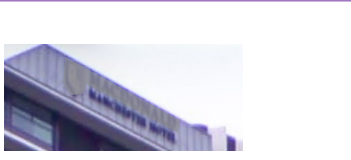

3 remove crest, MACDONALD only



4 remove crest, MACDONALD only

totem - retain frame and lower halves of signs (both sides)
signs - replace upper halves with black PPC alu. panels to match, with white acrylic cut-out inset letters
 retain LED back-lighting within totem



proposed

5

Suite 6.02, Exchange Tower, Harbour Exchange Square, London E14 9GE
 +44 203 696 1947 +44 7535 882 128
 david@hamiltonhotelpartners.com

Project
Manchester Piccadilly Hotel
 London Road, MANCHESTER M1 2PG


Client
Zetland

Document external signage proposals
 Date drawn 17 Dec 2021
 Revision v2 - 220518 - scope reduced to bldg. signs
 Sheet 3 of 3

Drawing
 External Signage_Proposals
 'White Label' period

Hamilton Hotel Partners
 A Pyramid Hotel Group Company

www.hamiltonhotelpartners.com

 

E.2_elevations with signs
 proposed