
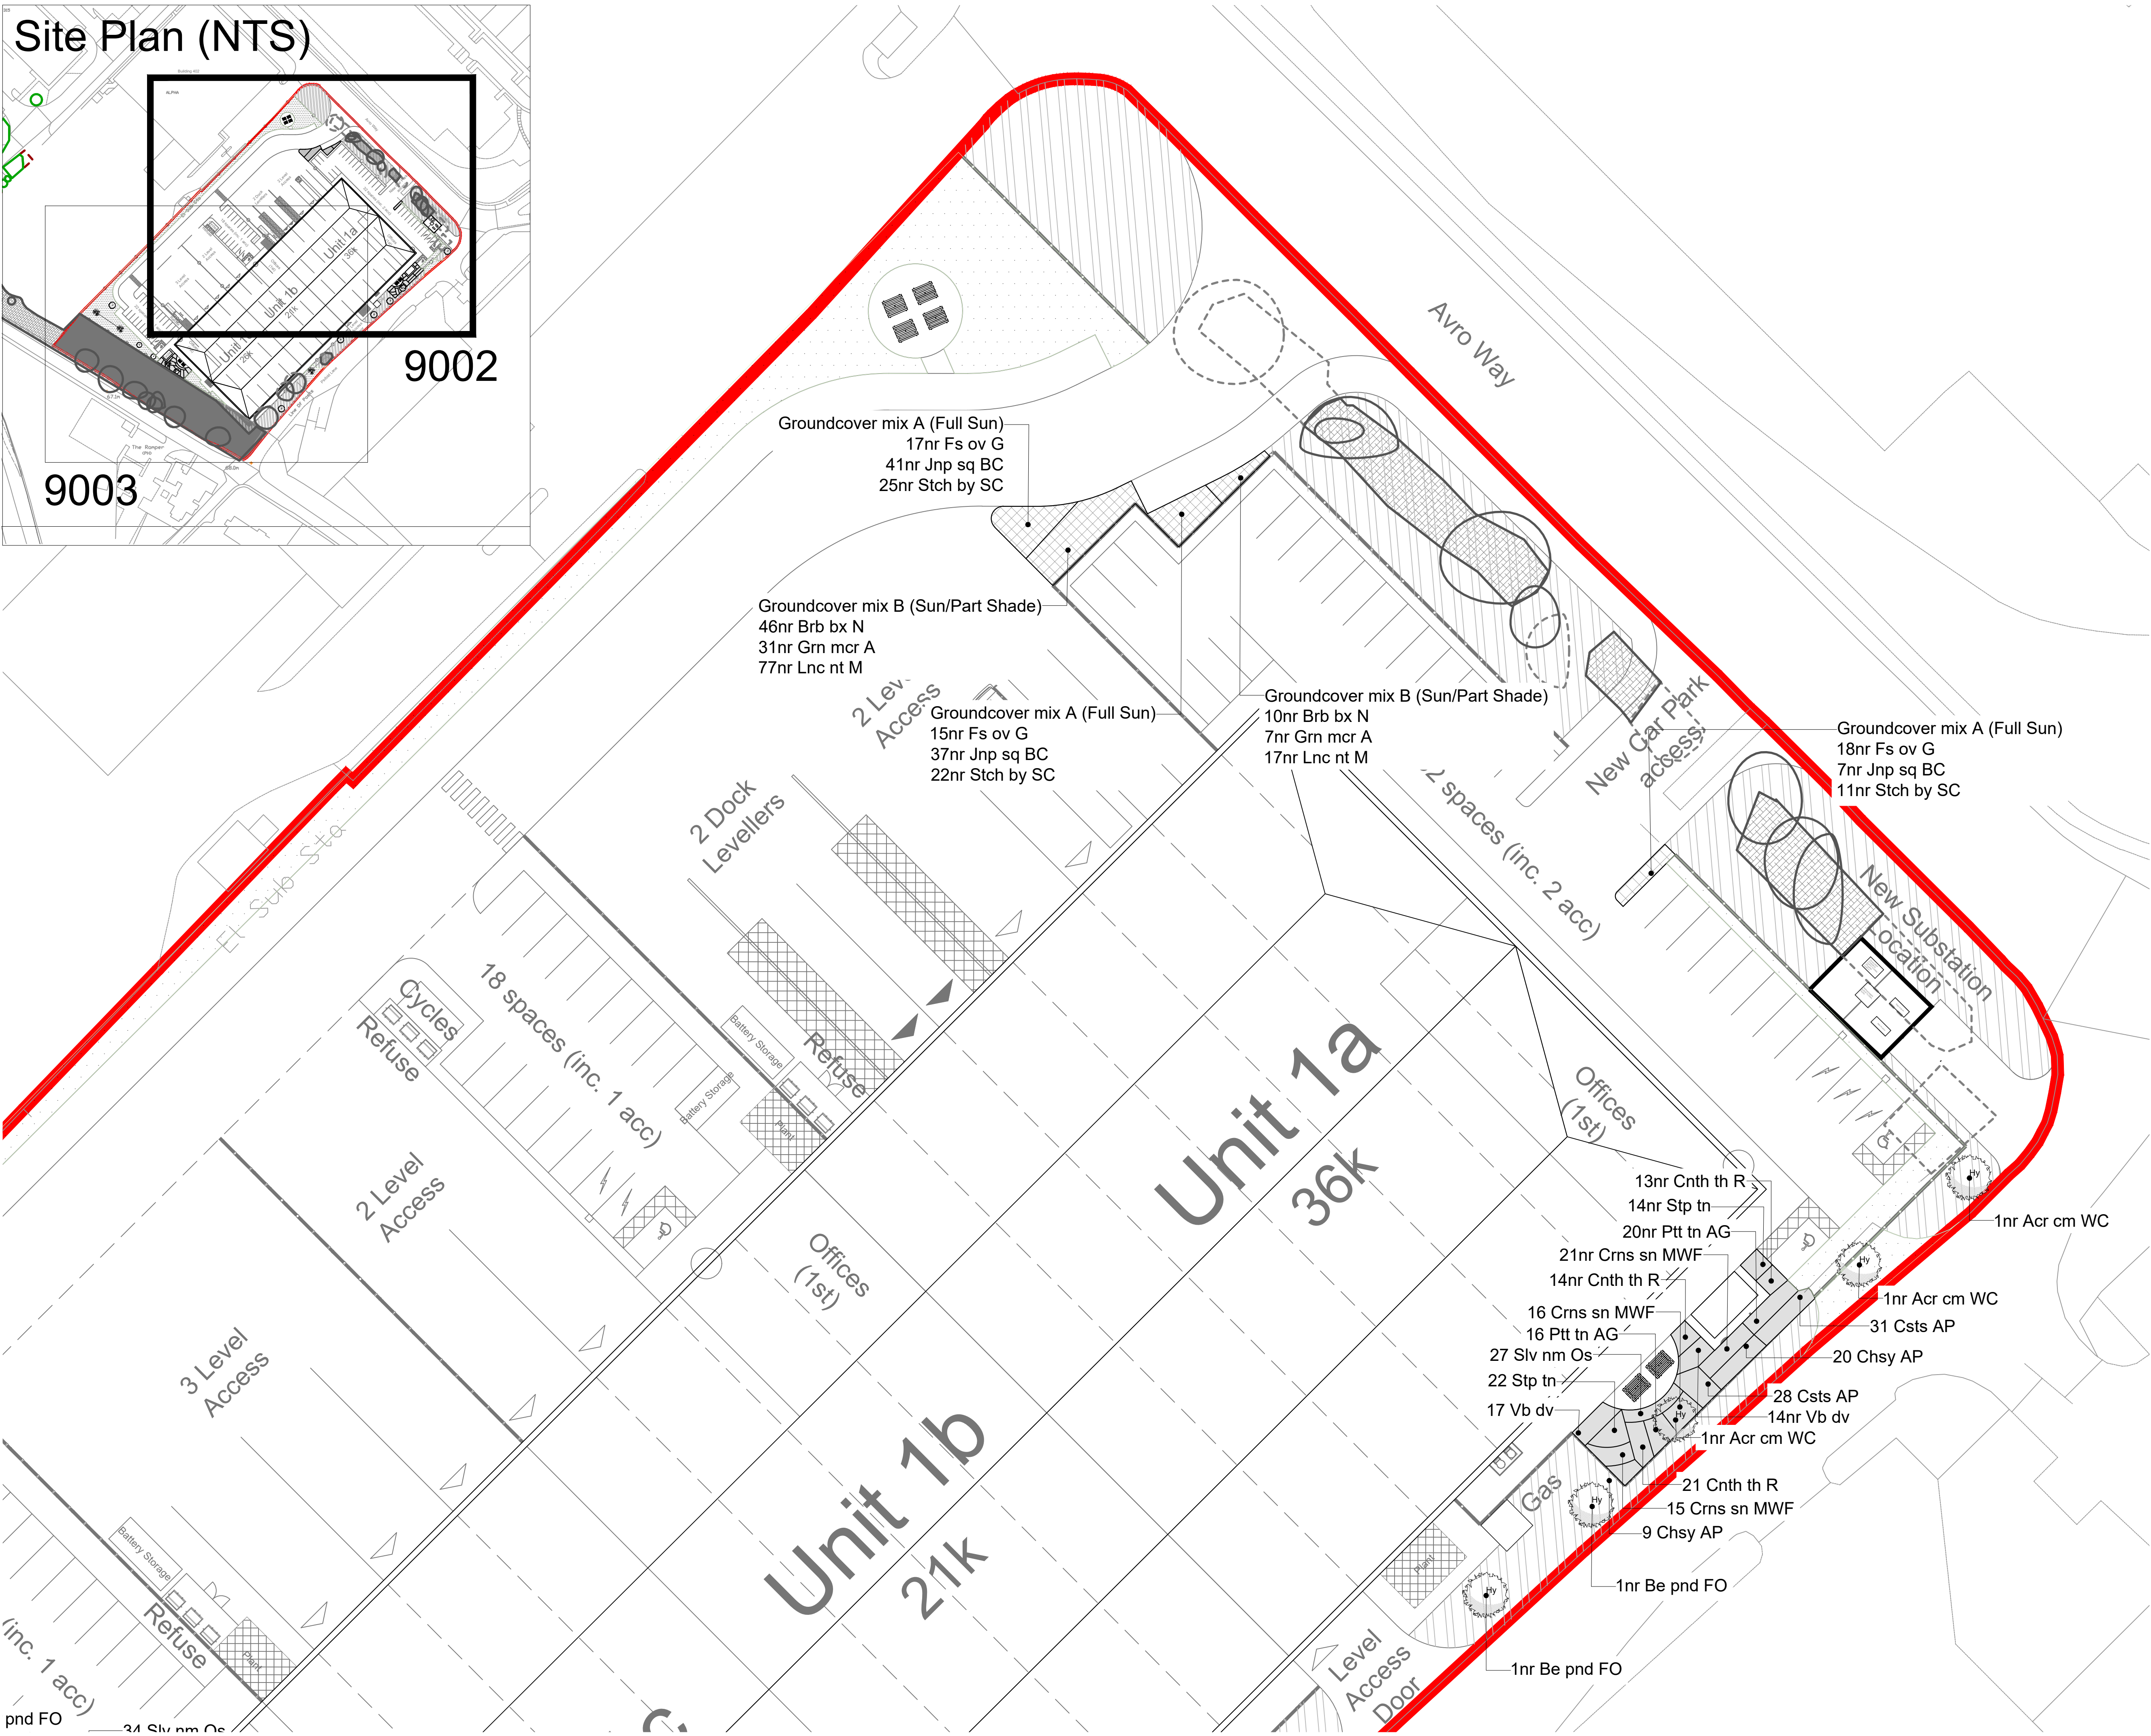


Site Plan (NTS)

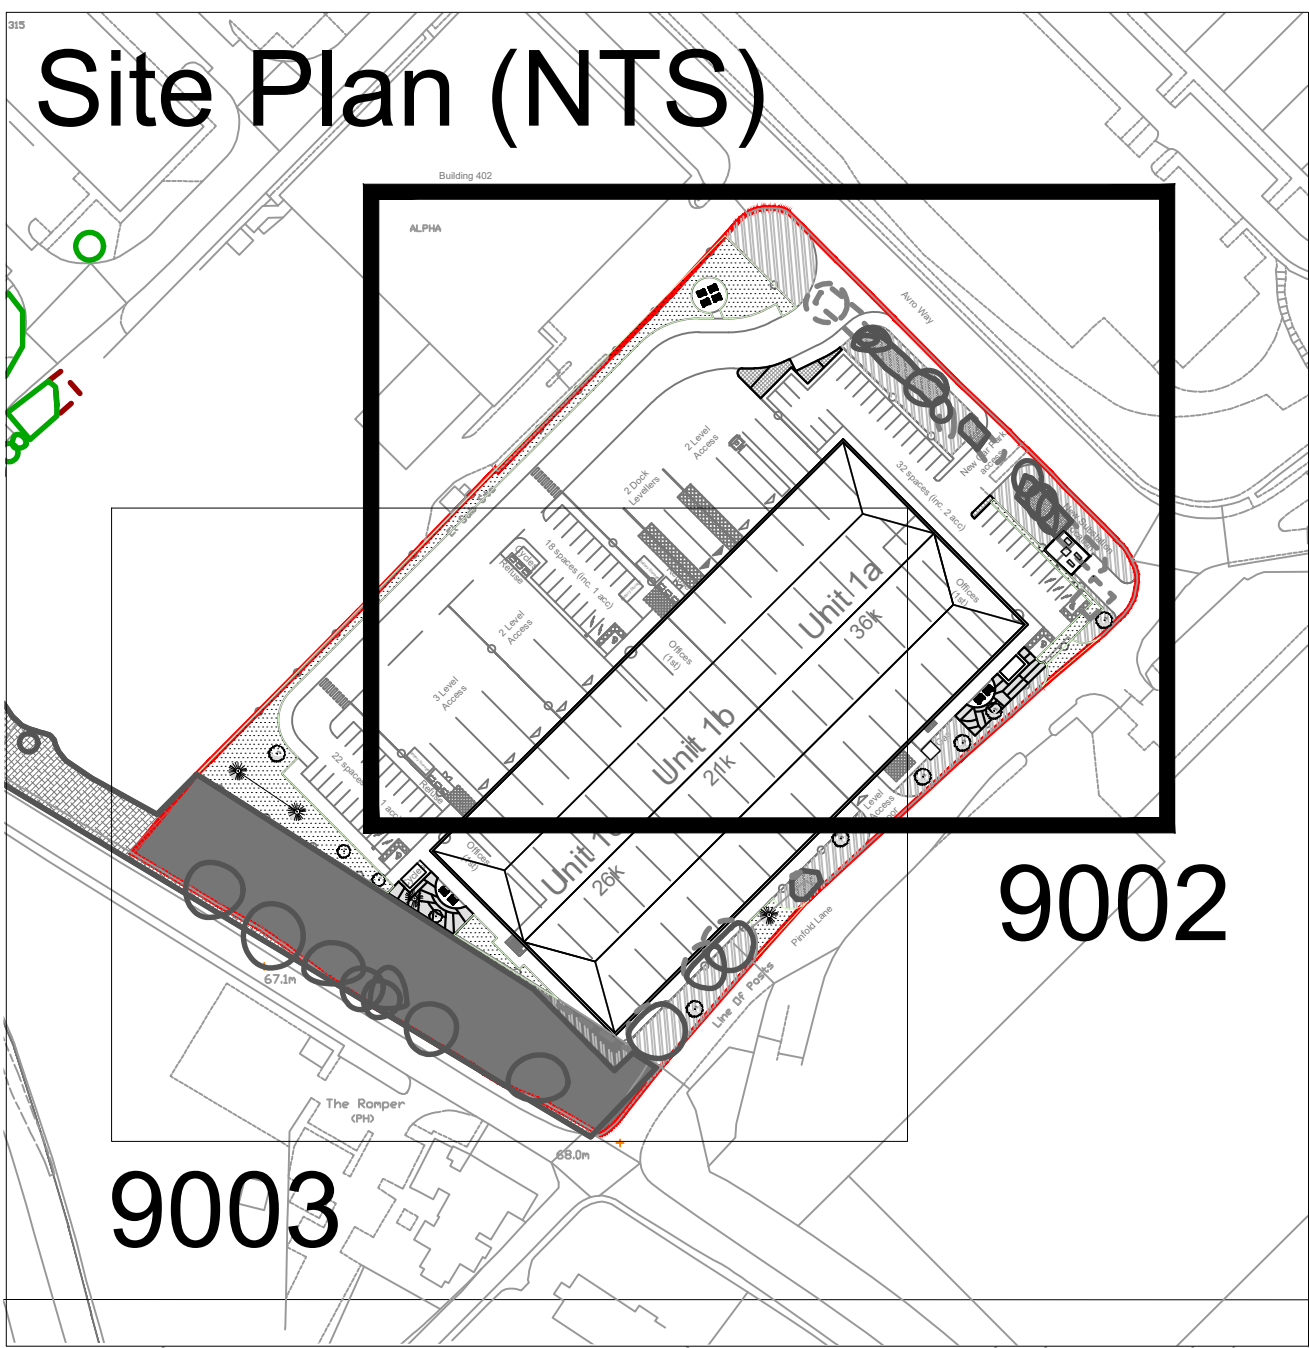

© 2019 RPS Group

Notes

1. This drawing has been prepared in accordance with the scope of RPS's appointment with its client and is subject to the terms and conditions of that appointment. RPS accepts no liability for any use of this document other than by its client and only for the purposes for which it was prepared and provided.

2. If received electronically it is the recipients responsibility to print to correct scale. Only written dimensions should be used.

3. Where applicable Ordnance Survey (c) Crown Copyright 2019
All rights reserved. Licence number 0100031673

KEY

SOFT LANDSCAPE

Proposed elements

- HEAVY STANDARD TREE (12-14cm girth)
- STANDARD TREE (8-10cm girth)
- CONIFEROUS TREE (3.0 - 3.5m high)
- MULTI-STEMMED TREE (3.0 - 3.5m high)
- ORNAMENTAL AMENITY SHRUB PLANTING
- GROUNDCOVER PLANTING
- MOWN AMENITY GRASS

Existing features

- TREES To be retained and protected
- WOODLAND To be retained and protected
- ORNAMENTAL SHRUB To be retained and protected where possible
- GRASS / GROUNDCOVER To be retained where possible or overseeded with amenity grass seed
- TREES/VEGETATION To be removed

P05	Amendment to substation	NG	JBT	05/07/22
P04	Removal of pedestrian crossings	NG	JBT	30/06/22
P03	Updated to accord with latest site design	NG	JBT	25/03/22
P02	Updated to accord with latest site layout	NG	JBT	15/03/22
P01	Issued for comment	KH	DB	22/10/21
Rev	Description	By	CB	Date

rps MAKING COMPLEX EASY

Lakesbury House, Hittingbury Road, Chandlers Ford, Hampshire SO53 5SS
T: 02380 810 440 E: rpsso@rpsgroup.com

Client Threadneedle Curtis Ltd

Project MAG, Building 401, Manchester Airport

Title Detailed Soft Landscape
Sheet 1 of 2

Status	Drawn By	PM/Checked by
Approval	KH	DB

Job Ref	Scale @ A1	Date Created
JSL4034	1:250	12/10/2021

RPS Drawing / Figure Number	Rev
JSL4034_RPS_XX_EX_DR_L_9002	P05

rpsgroup.com