



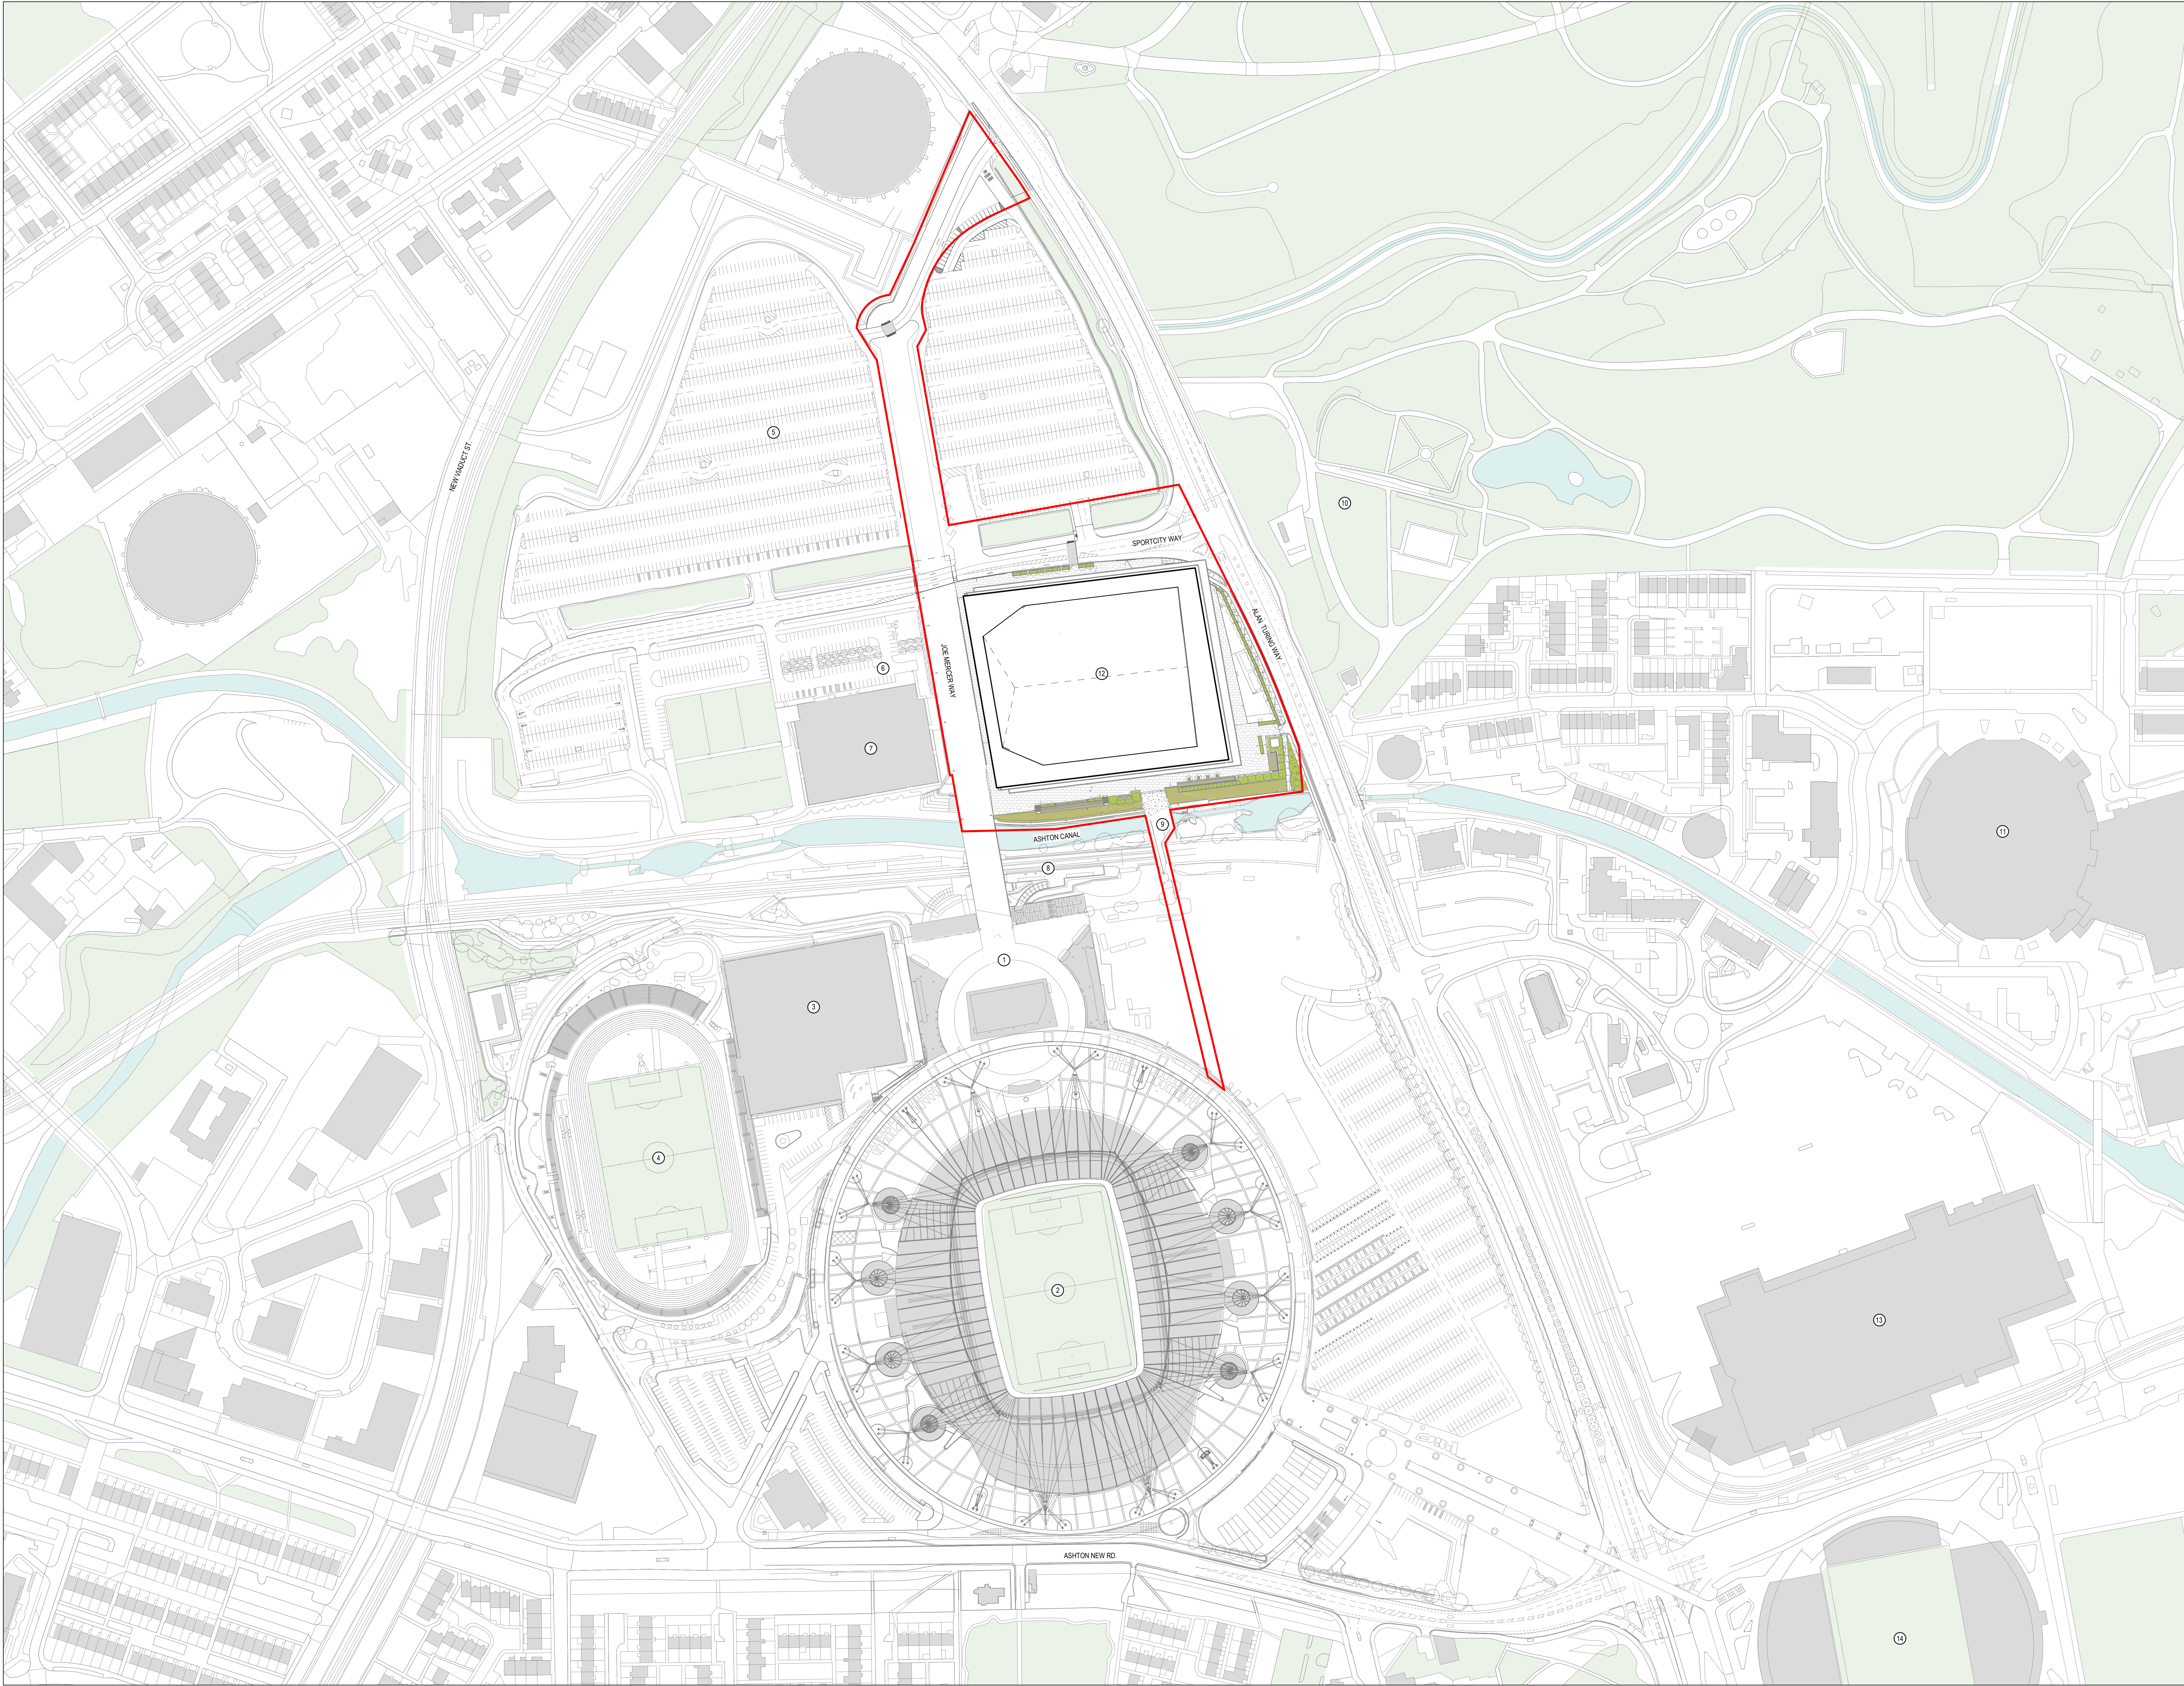

REVISIONS		
REV	DATE	DESCRIPTION
01	14/02/2019	PLANNING

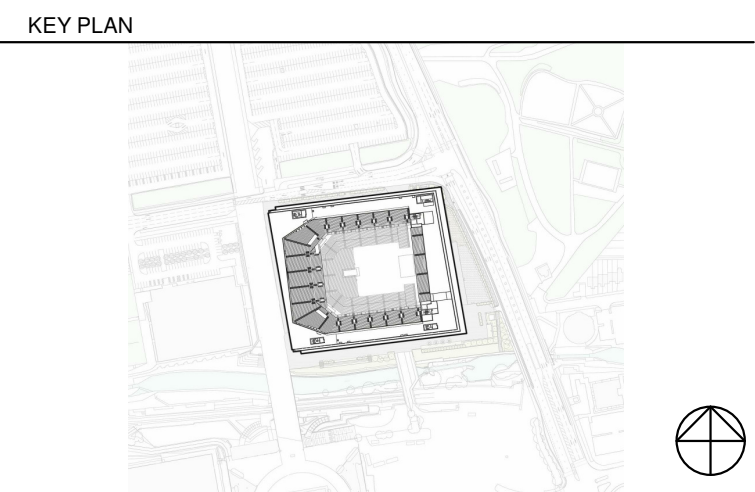

- KEY
- PLANNING APPLICATION BOUNDARY
1. ETHAD CAMPUS
 2. ETHAD STADIUM
 3. NATIONAL SQUASH CENTRE
 4. MANCHESTER REGIONAL ARENA
 5. CAR PARK
 6. CHARGING STATION
 7. MANCHESTER TENNIS AND FOOTBALL CENTRE
 8. TRAM STATION
 9. FORGE LANE BRIDGE
 10. PHILIPS PARK AND CEMETERY
 11. NATIONAL CYCLING CENTRE
 12. PROPOSED VENUE
 13. EASTLANDS SUPERCENTRE
 14. CITY FOOTBALL ACADEMY

THIS DRAWING IS ONLY TO SCALE IF IT IS REPRODUCED AT THE CORRECT PAPER SIZE

1:1250@A0

0 25 50 100

ALL INTERNAL LAYOUTS AND USES ARE SHOWN FOR ILLUSTRATIVE PURPOSES ONLY AND ARE NOT FOR DETERMINATION



© COPYRIGHT. ALL RIGHTS RESERVED

THIS WORK IS COPYRIGHT AND CANNOT BE REPRODUCED OR COPIED IN ANY FORM OR BY ANY OTHER MEANS (INCLUDING ELECTRONIC OR MECHANICAL) WITHOUT THE WRITTEN PERMISSION OF POPULOUS. ANY UNAUTHORIZED REPRODUCTION OR USE OF THIS DOCUMENT FOR ANY PURPOSE WHATSOEVER IS RESTRICTED TO THE TERMS OF THE AGREEMENT OR IMPLICIT AGREEMENT BETWEEN POPULOUS AND THE INSTRUCTING PARTY.

USE FIGURED DIMENSIONS IN PREFERENCE TO SCALES. CHECK ALL DIMENSIONS ON SITE BEFORE FABRICATION OR SETTING OUT.

ARCHITECT

POPULOUS®

14 BLADES COURT | DEODAR ROAD | LONDON | SW15 2NU | UNITED KINGDOM
TELEPHONE: +44 (0)20 8074 7400 | FACSIMILE: +44 (0)20 8074 7470
ALL PRODUCTION & INTELLECTUAL PROPERTY RIGHTS RESERVED © POPULOUS 2009

PROJECT NAME

OVG MANCHESTER

DRAWING TITLE

SITE - PROPOSED SITE PLAN

STATUS		PROJECT No.	
PLANNING		4933	
DATE	SCALE	SIZE	
14/02/2019	1 : 1250	A0	
DRAWN	CHECKED	APPROVED	
MC	PG	DS	
PROJECT	ORIGIN	ZONE	LEVEL
BRA-POP-XX-	XX-	DR-	A-
DRAWING		REV	
0605		00	