



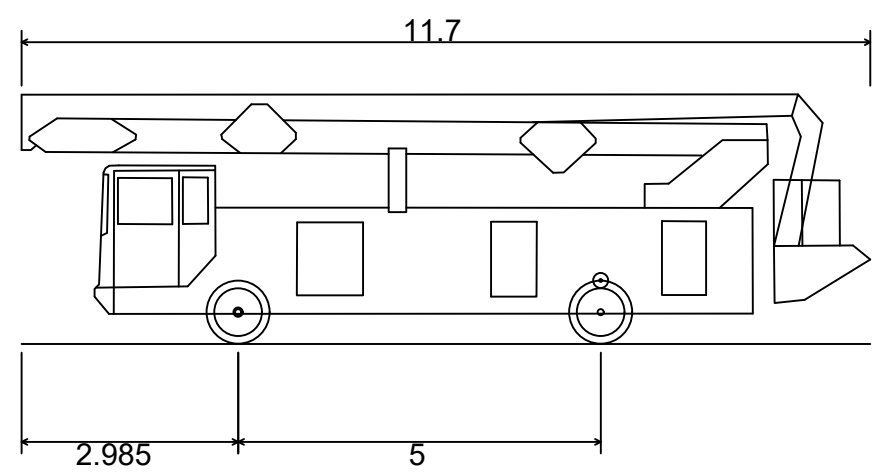

CIVIL / STRUCTURAL DESIGN RISK MANAGEMENT
Abnormal or unusual residual risks associated with the design outcomes shown on this drawing are:-
RSK LDE LTD has followed its Design Risk Management process for Hazard Elimination and Risk reduction in developing the designs shown on this drawing. Abnormal or unusual residual risks may be shown above where it is considered that such risk may not normally be expected by competent persons engaged on work of this nature or type.

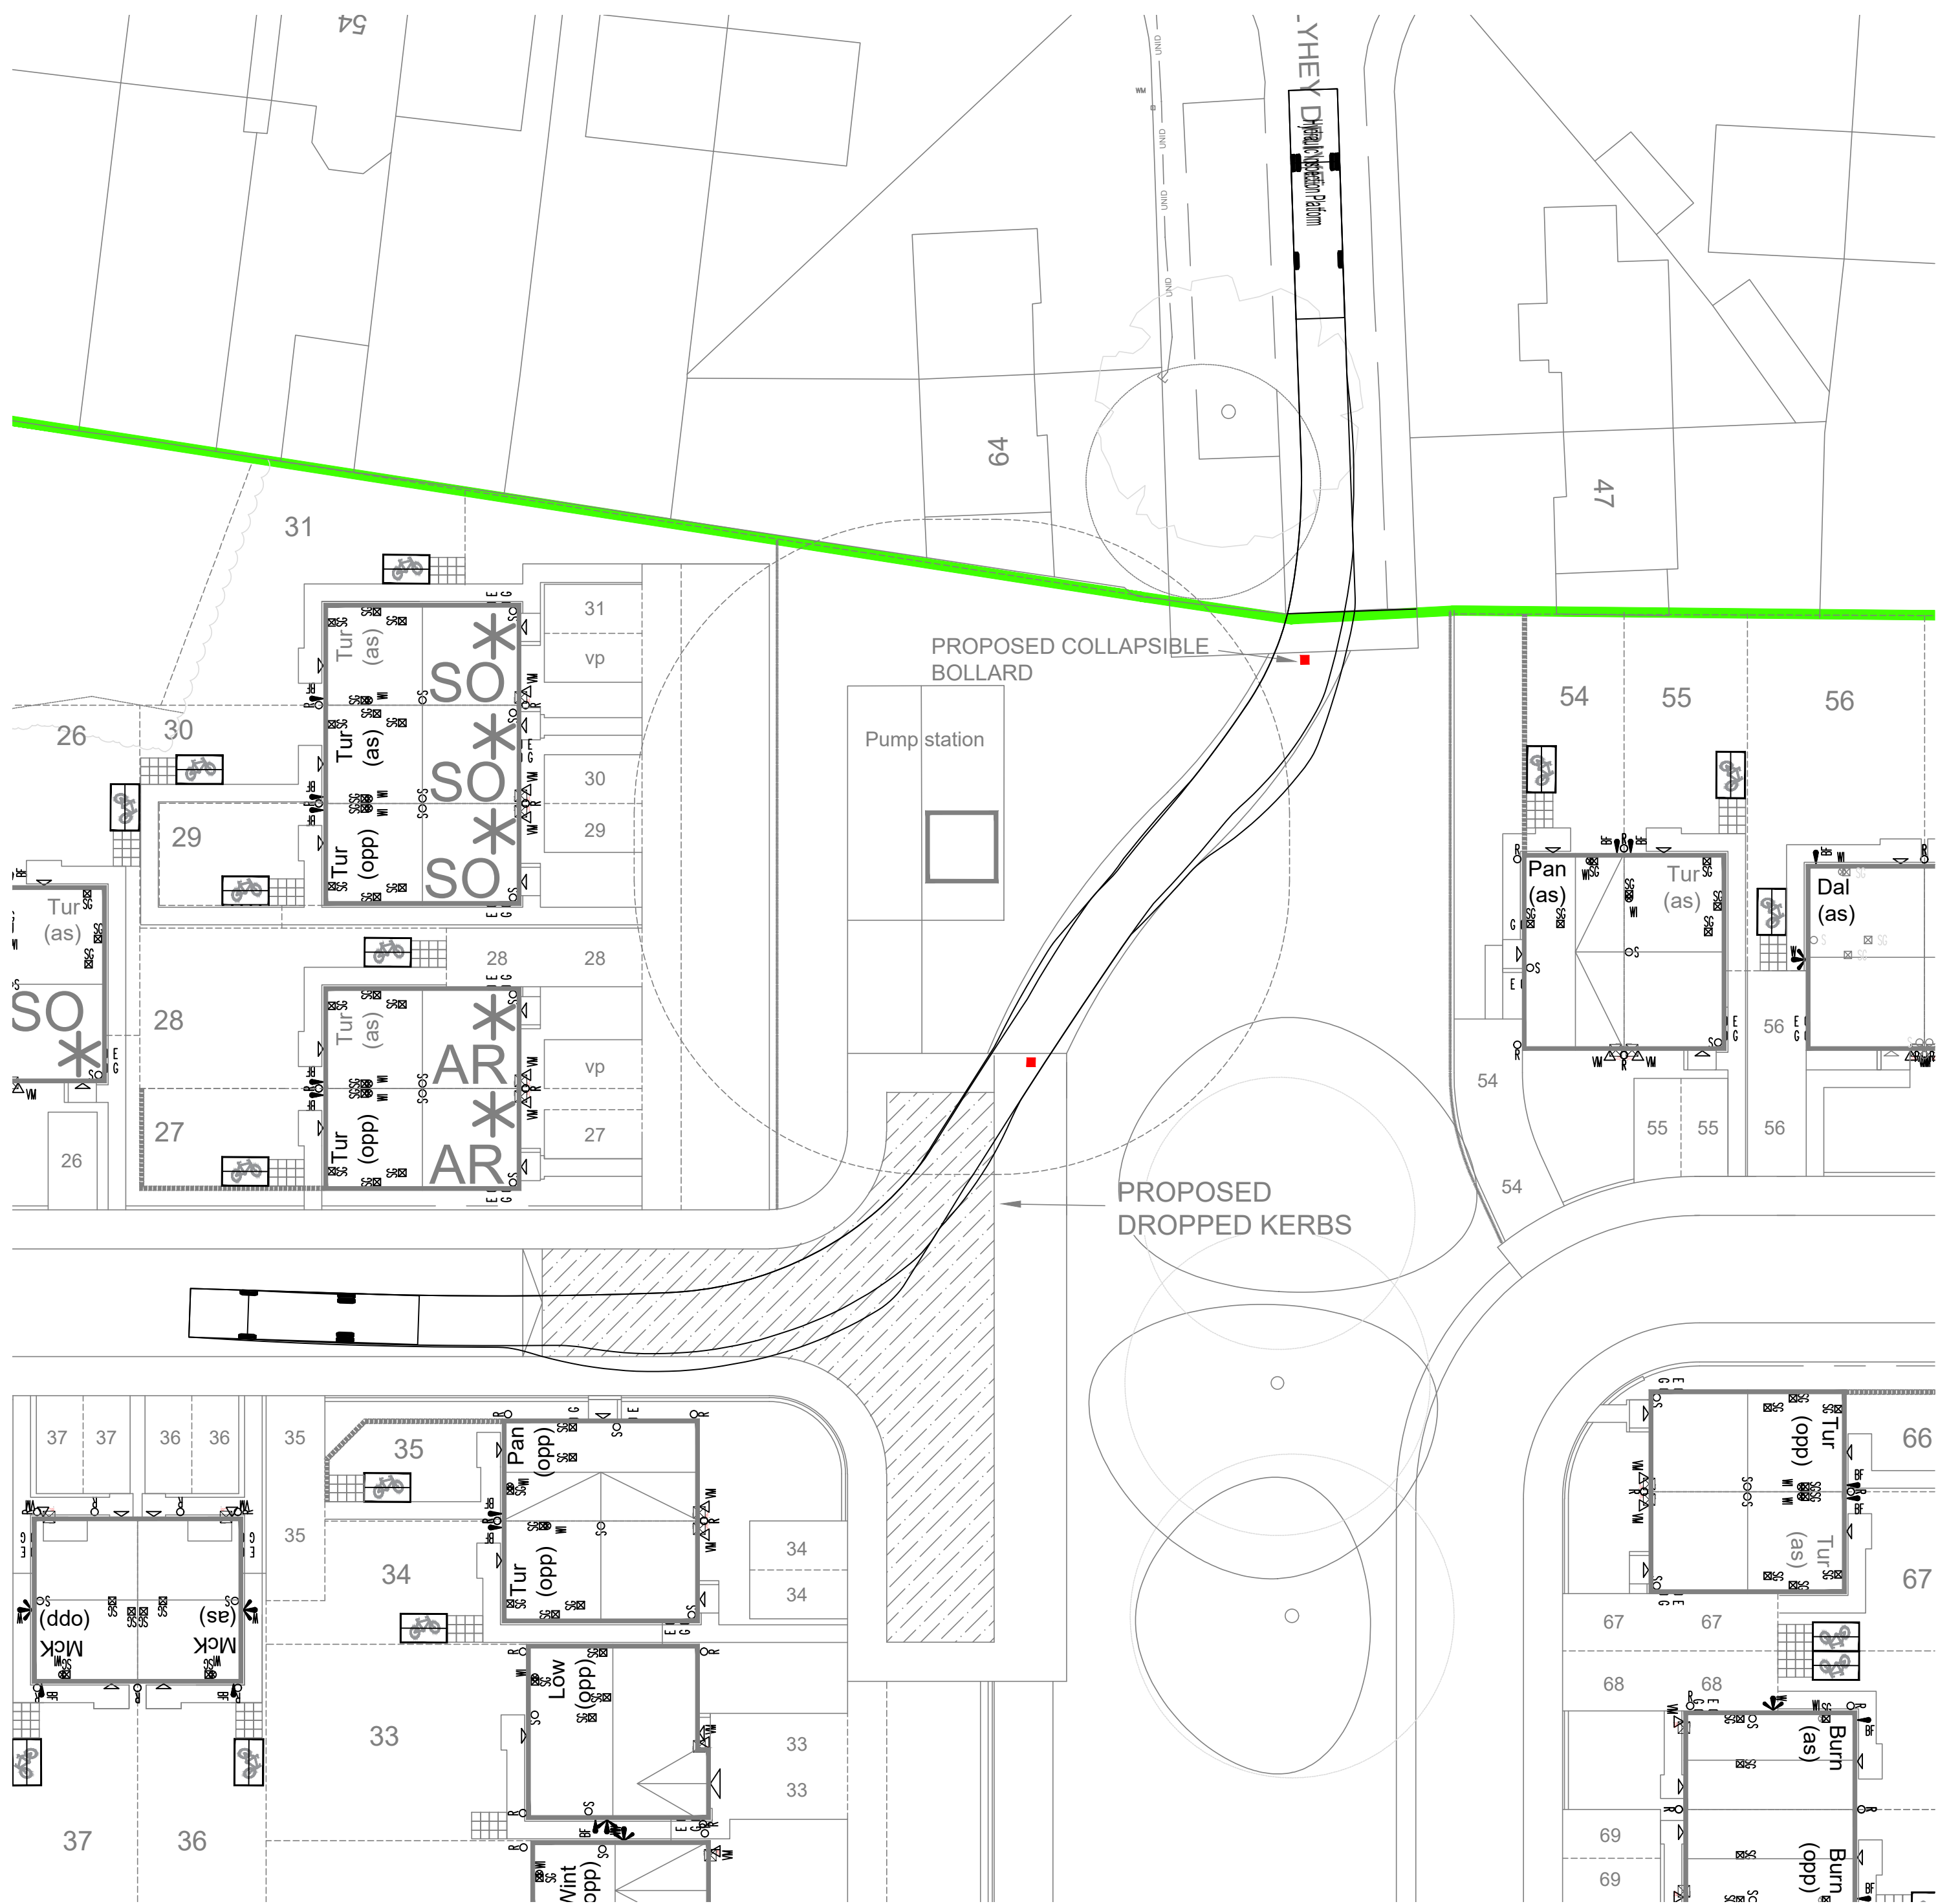

Hydraulic Inspection Platform	11.700m
Overall Length	2.490m
Overall Width	3.439m
Overall Body Height	0.416m
Min Body Ground Clearance	2.490m
Track Width	6.00s
Lock to lock time	9.375m
Kerb to Kerb Turning Radius	

P2	12.08.22	Revised emergency access alignment	JD	AP	
P1	03.05.22	First Issue	JA	MAR	
Rev.	Date	Amendment	Drawn	Chkd.	Appd.
RSK LAND & DEVELOPMENT ENGINEERING LTD Spring Lodge 172 Chester Road Wesley Cheshire, W46 0AR United Kingdom Tel: +44 (0) 1928 726006 Fax: +44 (0) 1928 726053 Email: lde@rsk.co.uk Web: www.rsk.co.uk					
Client					
millerhomes					
Project Title					
Northenden Manchester					
Status					
DETAILED DESIGN					
Drawing Title					
Vehicle Tracking					
Drawn	Date	Checked	Date	Approved	Date
JA	APR 22	MAR	APR 22		
Scale	Orig Size			Dimensions	
1:500	A0				
Project No.		Drawing File			
882187					
Drawing No.				Rev.	
40-27				P2	
Scale 1:500					
0 5 10 15 20 25m					

The details provided on this drawing are subject to comments by all the relevant approving authorities. Until such time as all comments have been received and incorporated onto the drawings, all the information provided and costings, are used at Miller Homes risk and no liability will be accepted by RSK. Scheme based on Miller Homes site plan 2131 / SL / 01 Rev L