




NOTE:
ALL MEASUREMENTS TO INTERNAL AREAS OF SALES FLOOR ARE TAKEN TO THE SHOP FIT INSTALLATION, AS ALL WALLS ARE CONCEALED OR INACCESSIBLE
ALSO, INTERNAL MEASUREMENTS WERE RESTRICTED DUE TO THE STORAGE AND GOODS WITHIN STORAGE AREAS, ETC.
IT IS RECOMMENDED THAT FURTHER CHECK DIMENSIONS OF WALL POSITIONS ARE MADE FOLLOWING THE REMOVAL OF THE EXISTING SHOP FIT INSTALLATION AND GOODS, ETC.

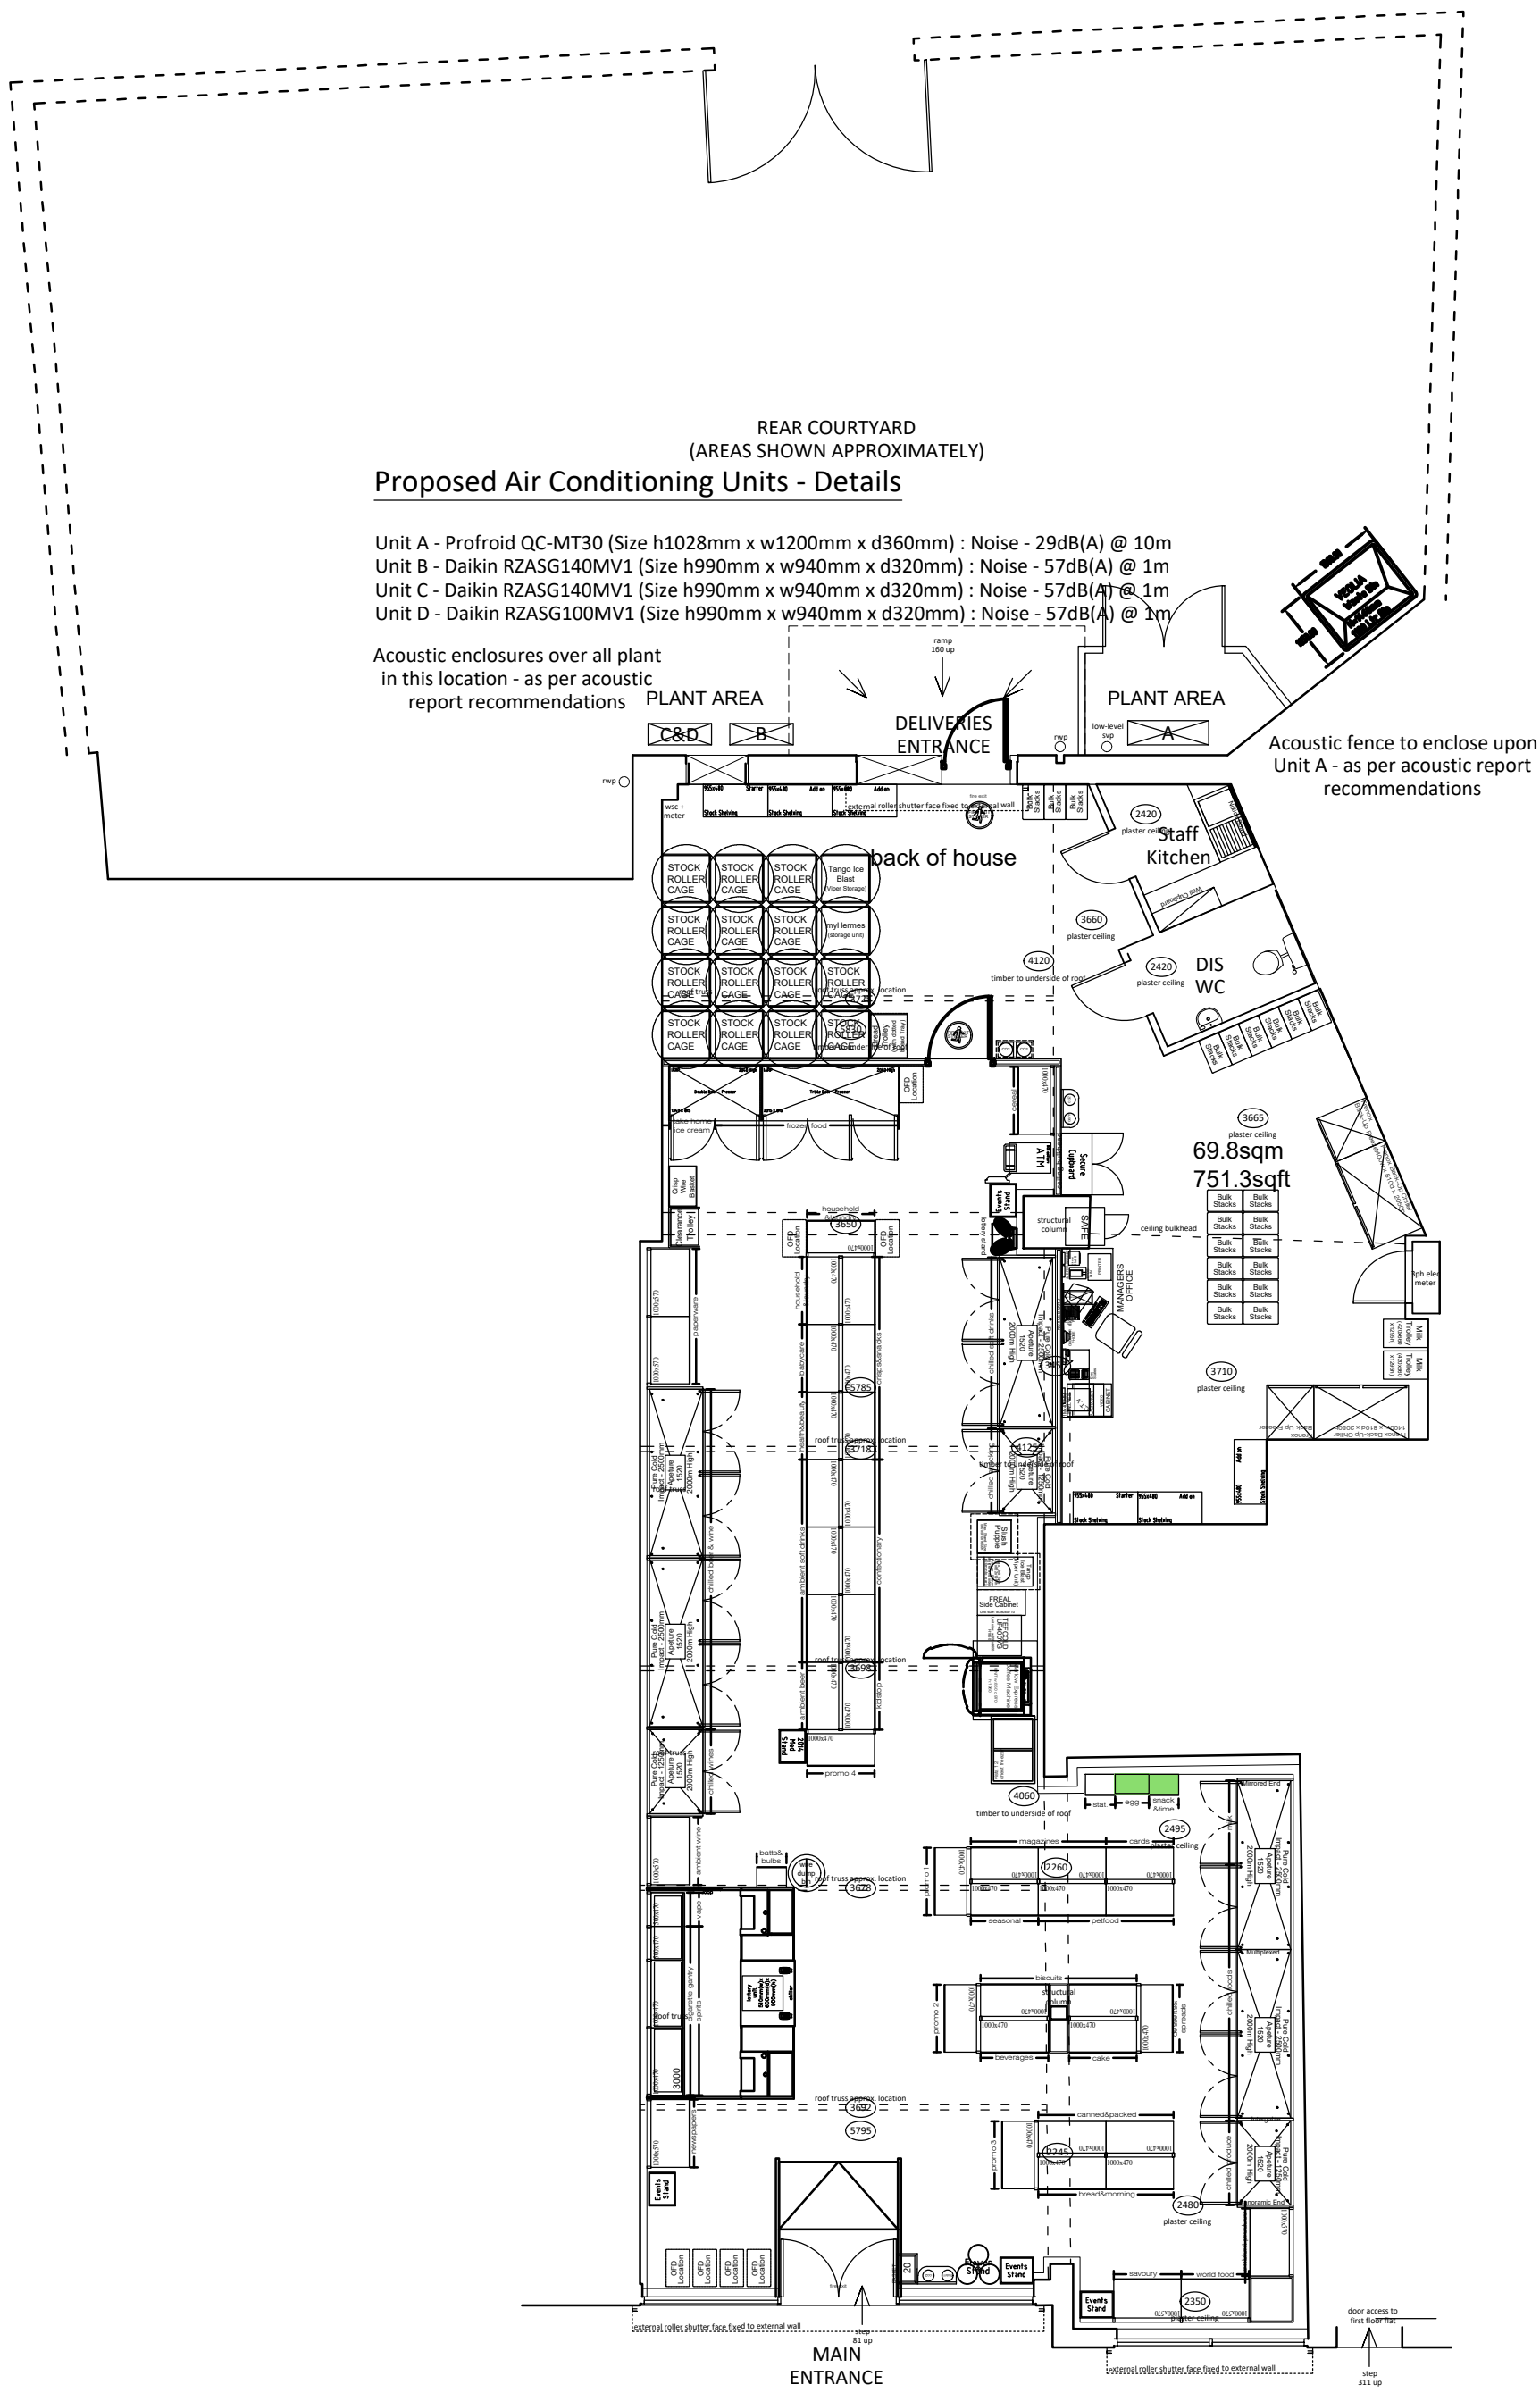

Proposed Ground Floor Plan
scale 1:100@ A1

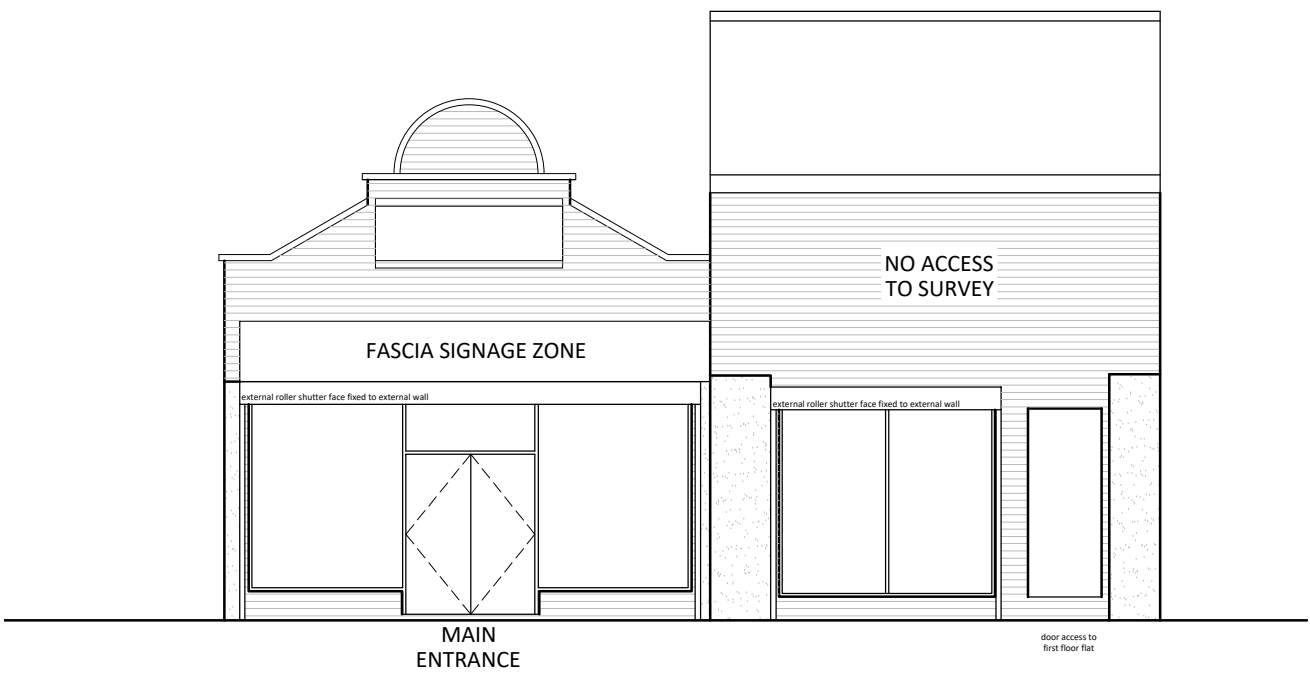


Proposed Front Elevation
scale 1:100@ A1

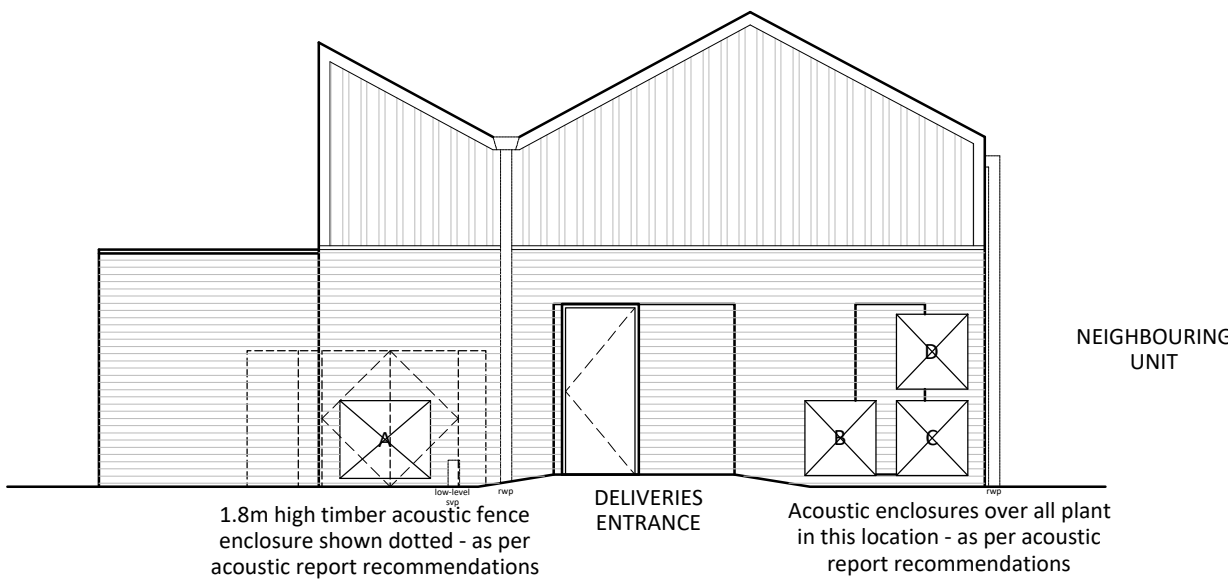


Proposed Rear Elevation
scale 1:100@ A1

Proposed Air Conditioning Units - Details

Unit A - Profroid QC-MT30 (Size h1028mm x w1200mm x d360mm) : Noise - 29dB(A) @ 10m
Unit B - Daikin RZASG140MV1 (Size h990mm x w940mm x d320mm) : Noise - 57dB(A) @ 1m
Unit C - Daikin RZASG140MV1 (Size h990mm x w940mm x d320mm) : Noise - 57dB(A) @ 1m
Unit D - Daikin RZASG100MV1 (Size h990mm x w940mm x d320mm) : Noise - 57dB(A) @ 1m

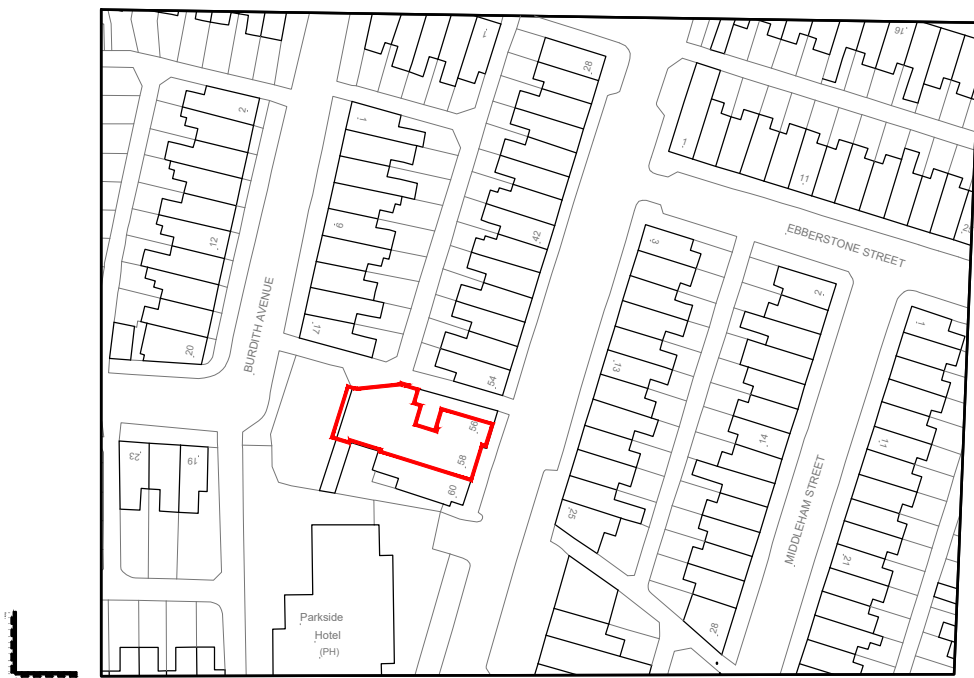

Location Plan
scale 1:1250 @ A1

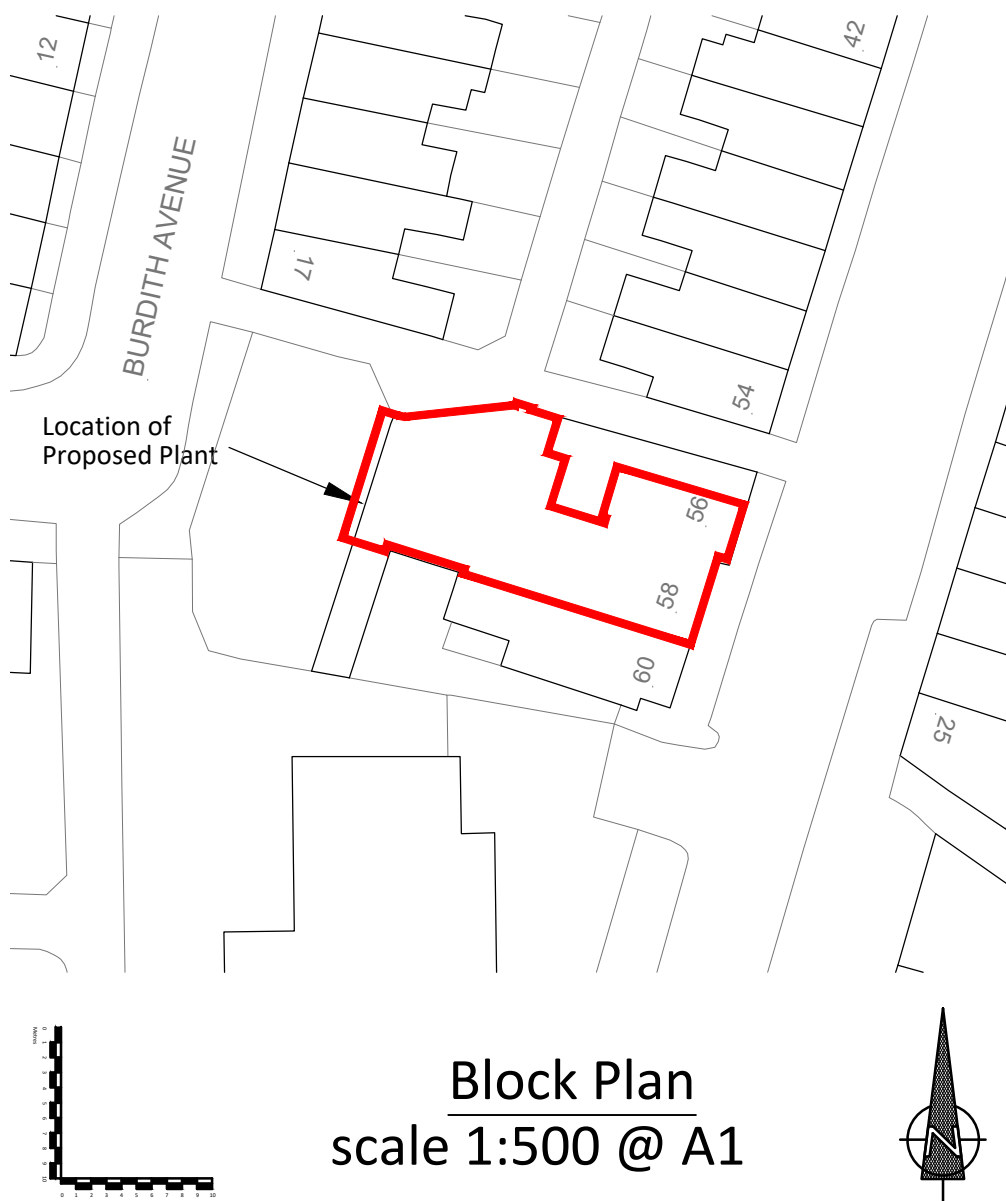

Block Plan
scale 1:500 @ A1

A	Acoustic fencing added to enclose Unit A	20/07/2022	PL	PM
REV	DESCRIPTION	DATE	INIT	CHKD



Client
One Stop Stores Limited
Project
Ground Floor Commercial Unit 56-58 Lloyd Street South Manchester M14 7HT
Title
Proposed Ground Floor Plan & Elevations - Planning
Scale
Varies@A1
Date
30.06.2022
Drawn By
PAL
Checked By
PM
Project No:
B220023
Drawing No:
B 201
Revision
A

Stewart Court 214a Hagley Road Edgbaston Birmingham B16 9PH
0121 454 1688
calfordseaden LLP is a Limited Liability Partnership Registered in England & Wales number OC315838
ORPINGTON | LONDON | BIRMINGHAM | SOUTHEAST-ON-SEA | WINCHESTER

calfordseaden.co.uk

PROPOSED - PLANNING