


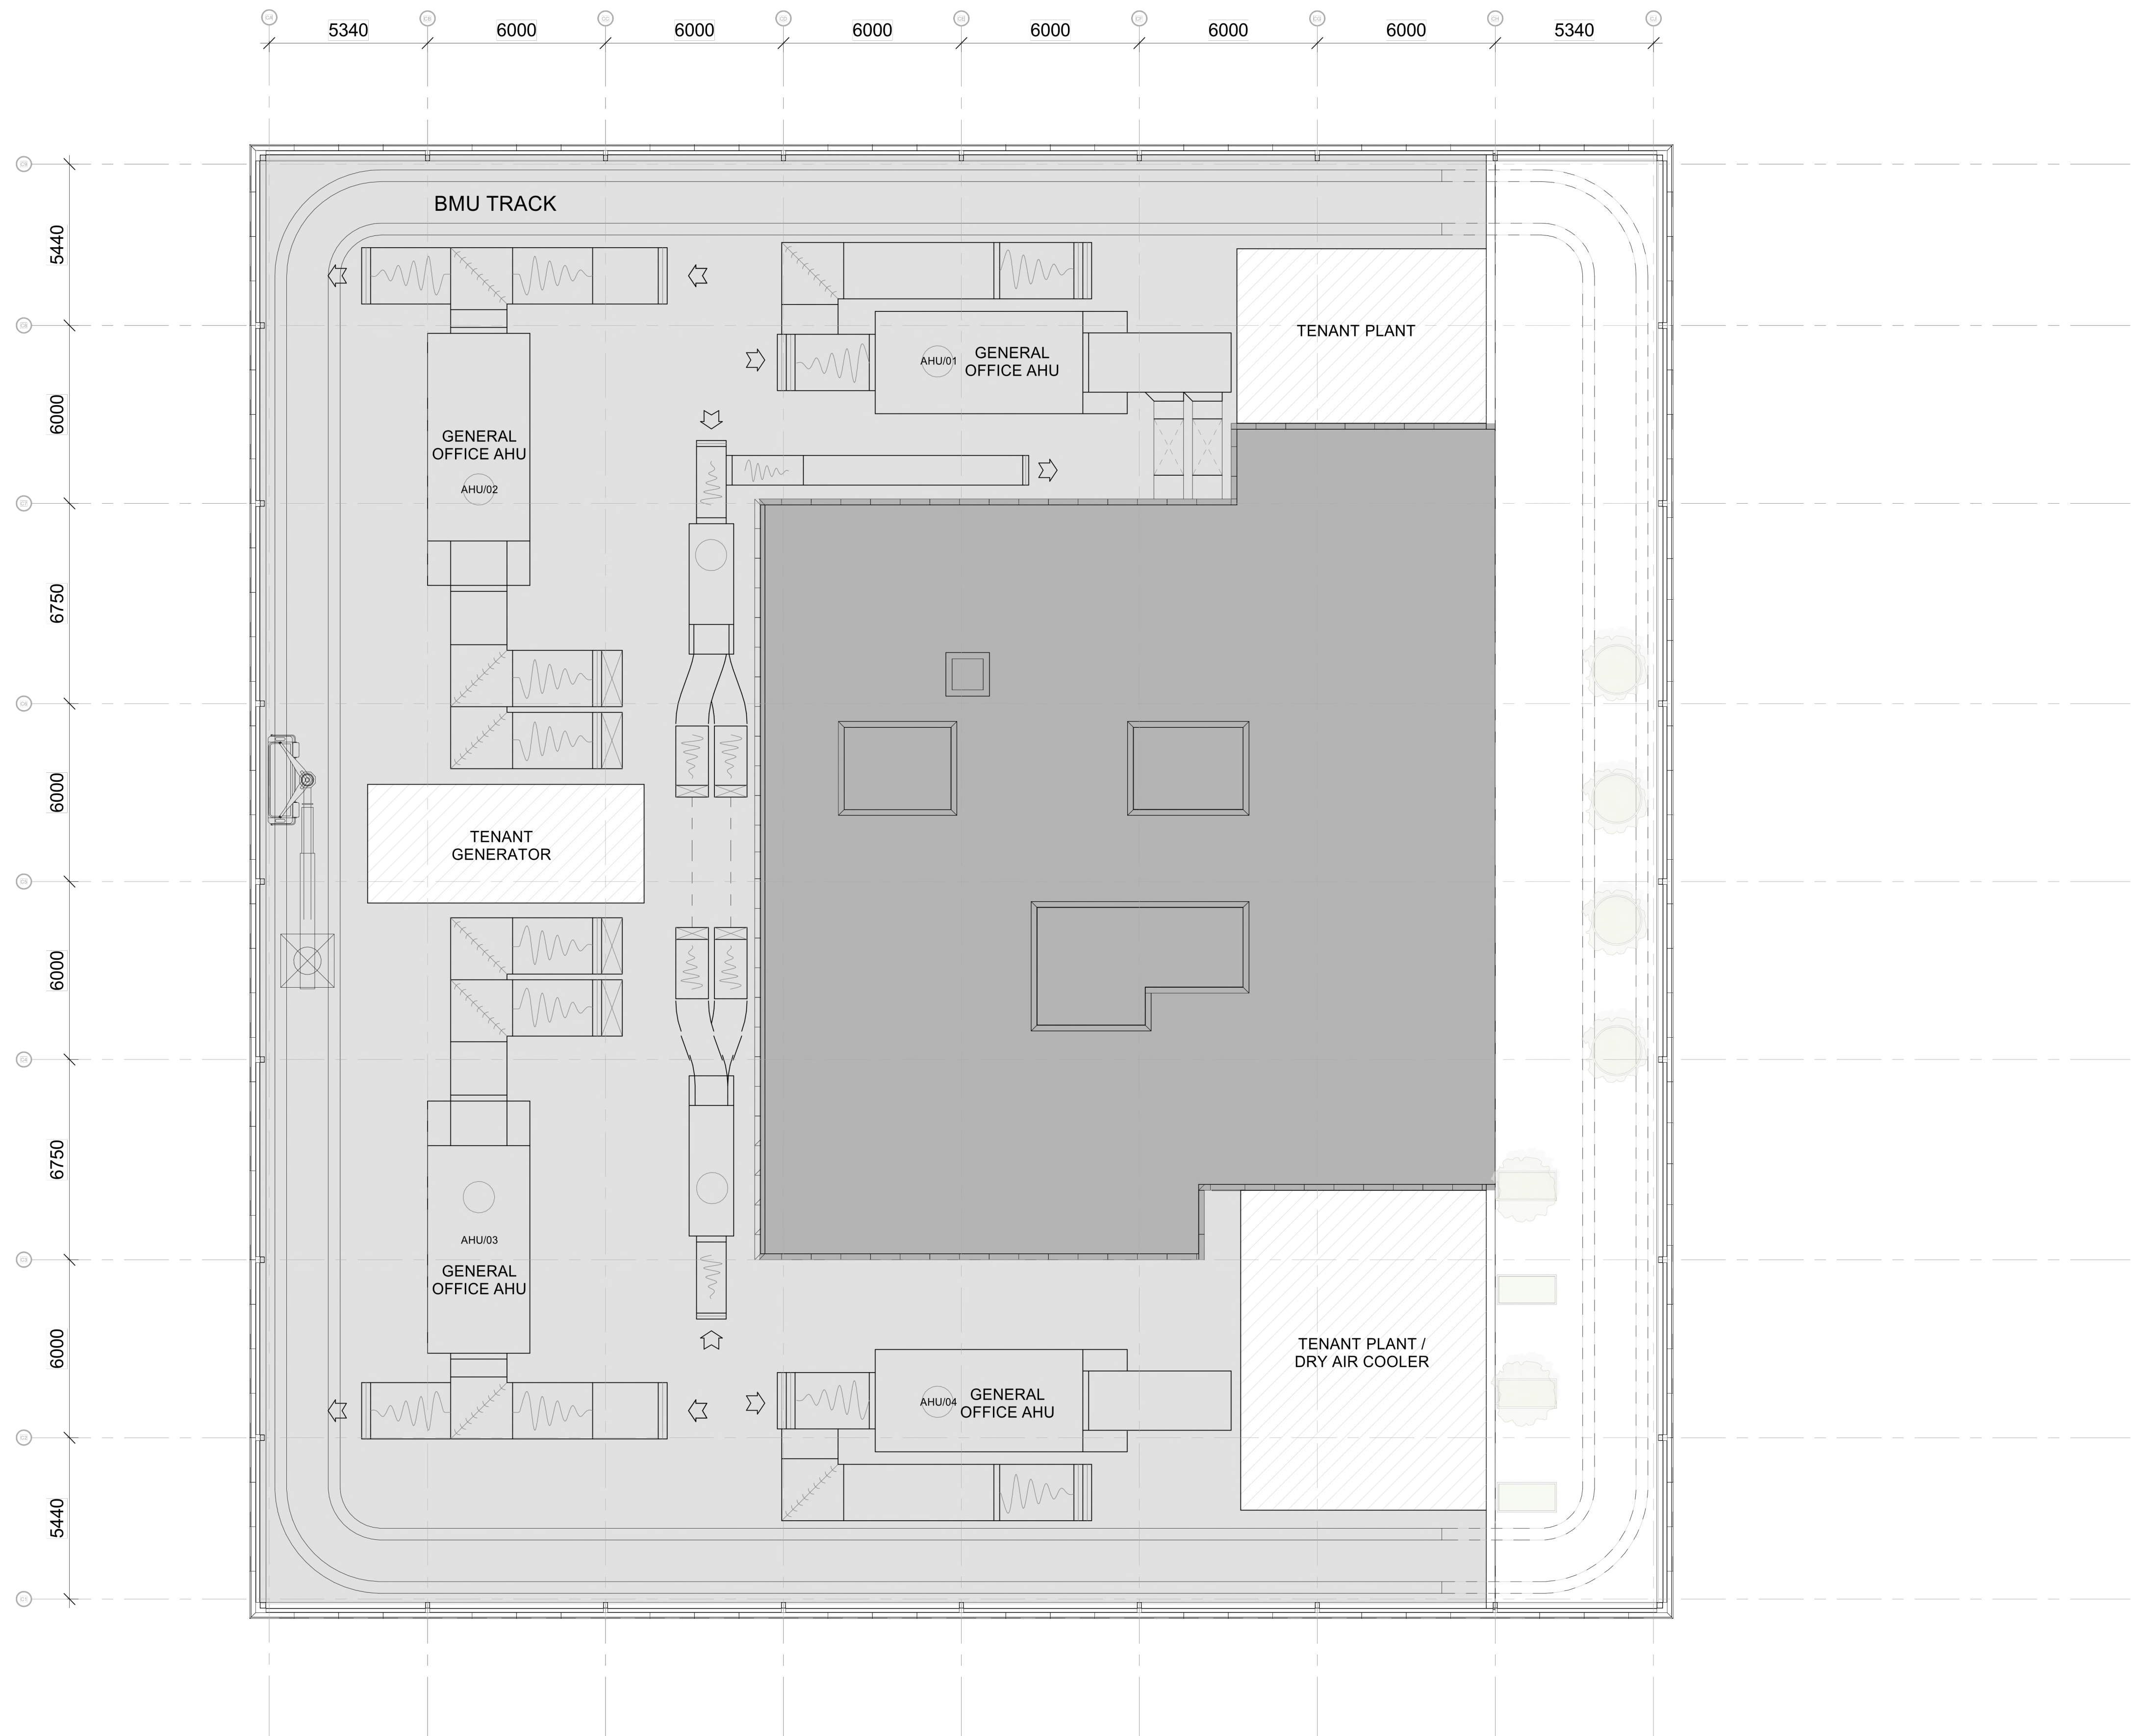

This drawing is copyright Do not scale off dimensions. All dimensions to be checked on site by contractor. Contractor to report any dimensional discrepancies, errors or omissions prior to commencing on site.	Rev/	Date	Description	Rev/	Date	Description	Rev/	Date	Description	North	Project Title			Status					
	00	17-03-2017	Planning Issue								Former Bauer Millet Site			Planning					
	01	04-04-2022	Minor Material Amendment Application								Drawing Title			Scale	1:250 @ A3	1:125 @ A1	Date	March 2017	
														Job No	10053	Drawing No	10053-B3-A-B5D9-G200-P-RF-001	Revision	01
										Building 3 - Roof plan									

MANCHESTER

Riverside, 4 Commercial St

Manchester M14 6RG

+44 (0)161 835 2342

www.simpsonhaugh.com

LONDON

8-8 Roberts Place

London EC1R 6BB

+44 (0)20 7549 4000

mail@simpsonhaugh.com