




NOTES
Copyright: All rights reserved.
This drawing must not be reproduced without permission.
This drawing must not be scaled. Dimensions are in millimetres unless specified.

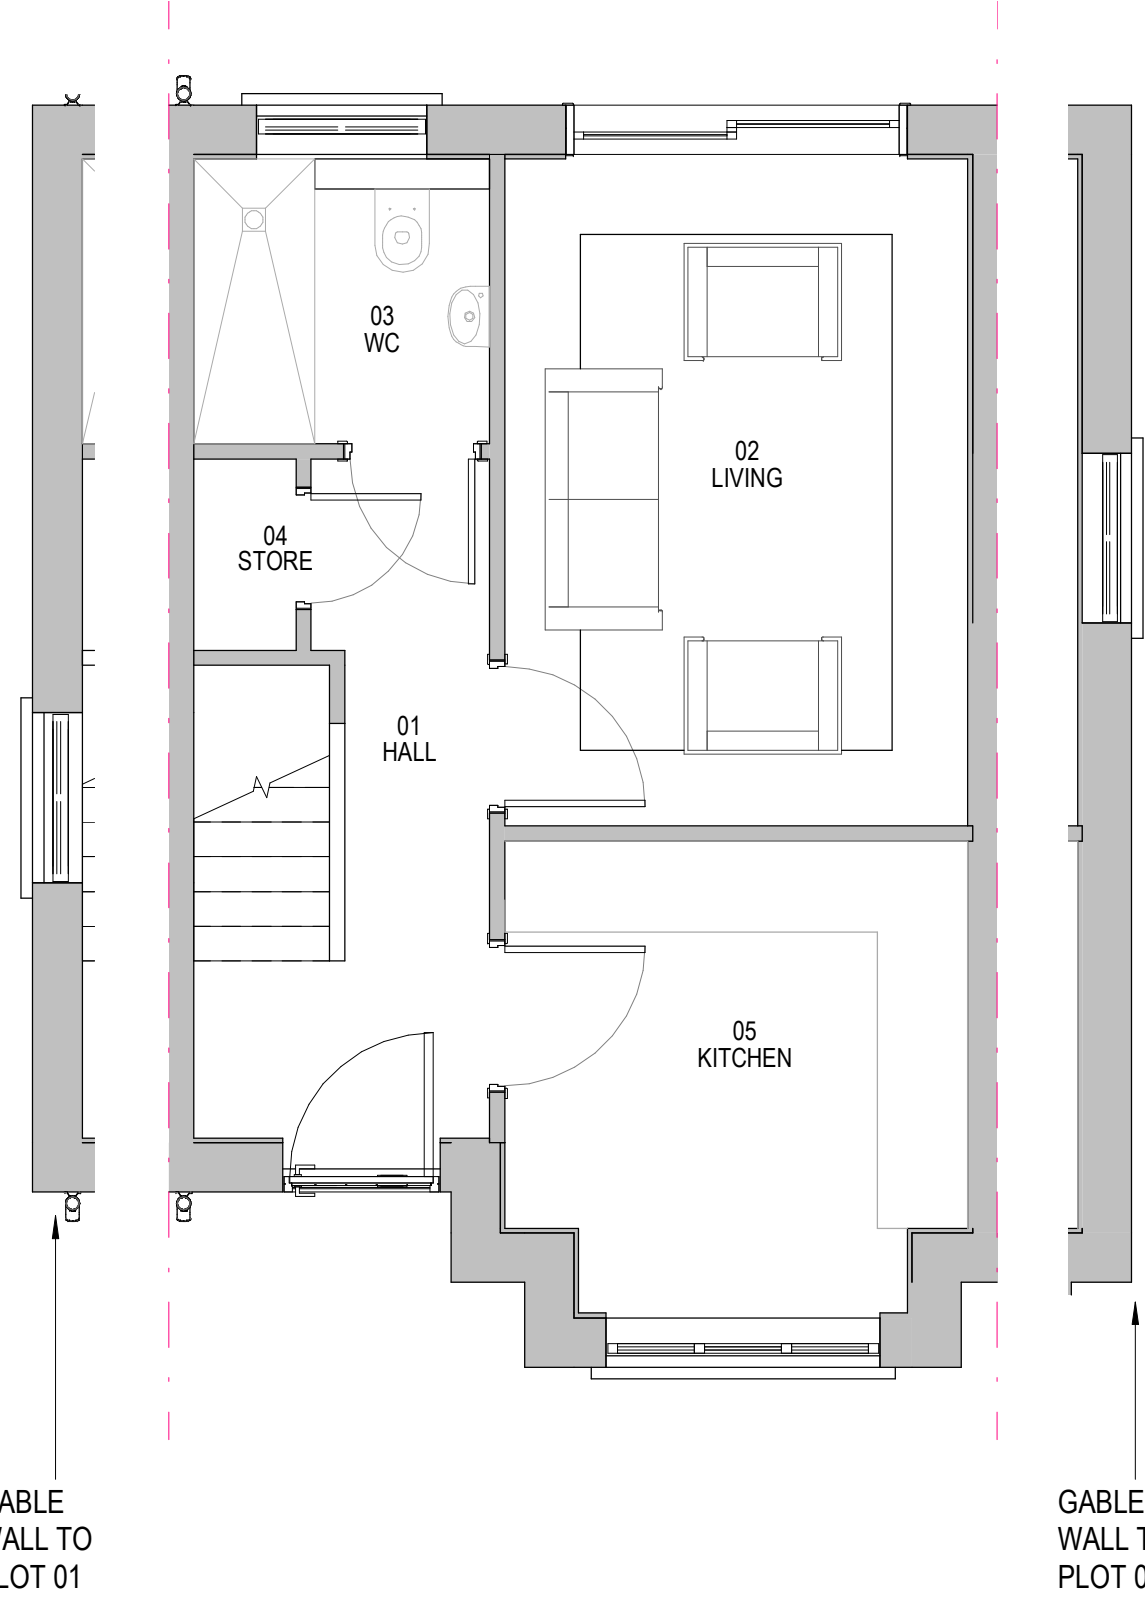


Floor Plan_Level 00

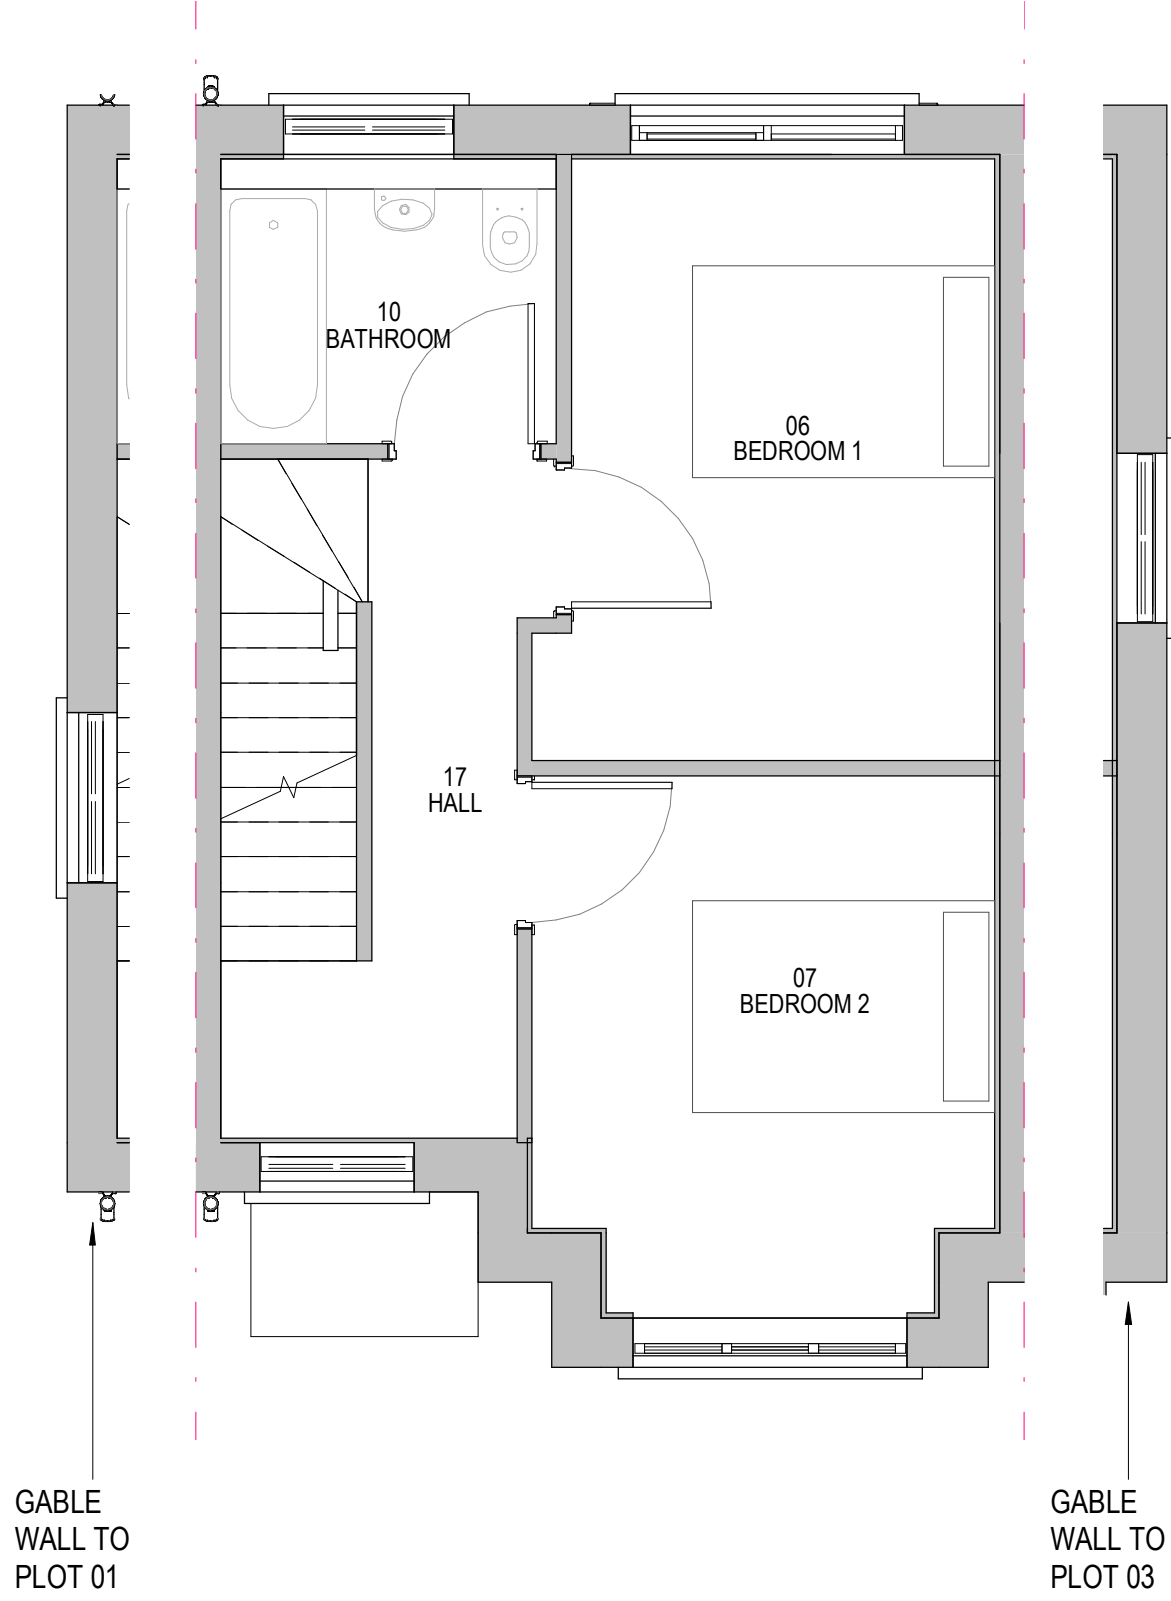

Floor Plan_Level 01

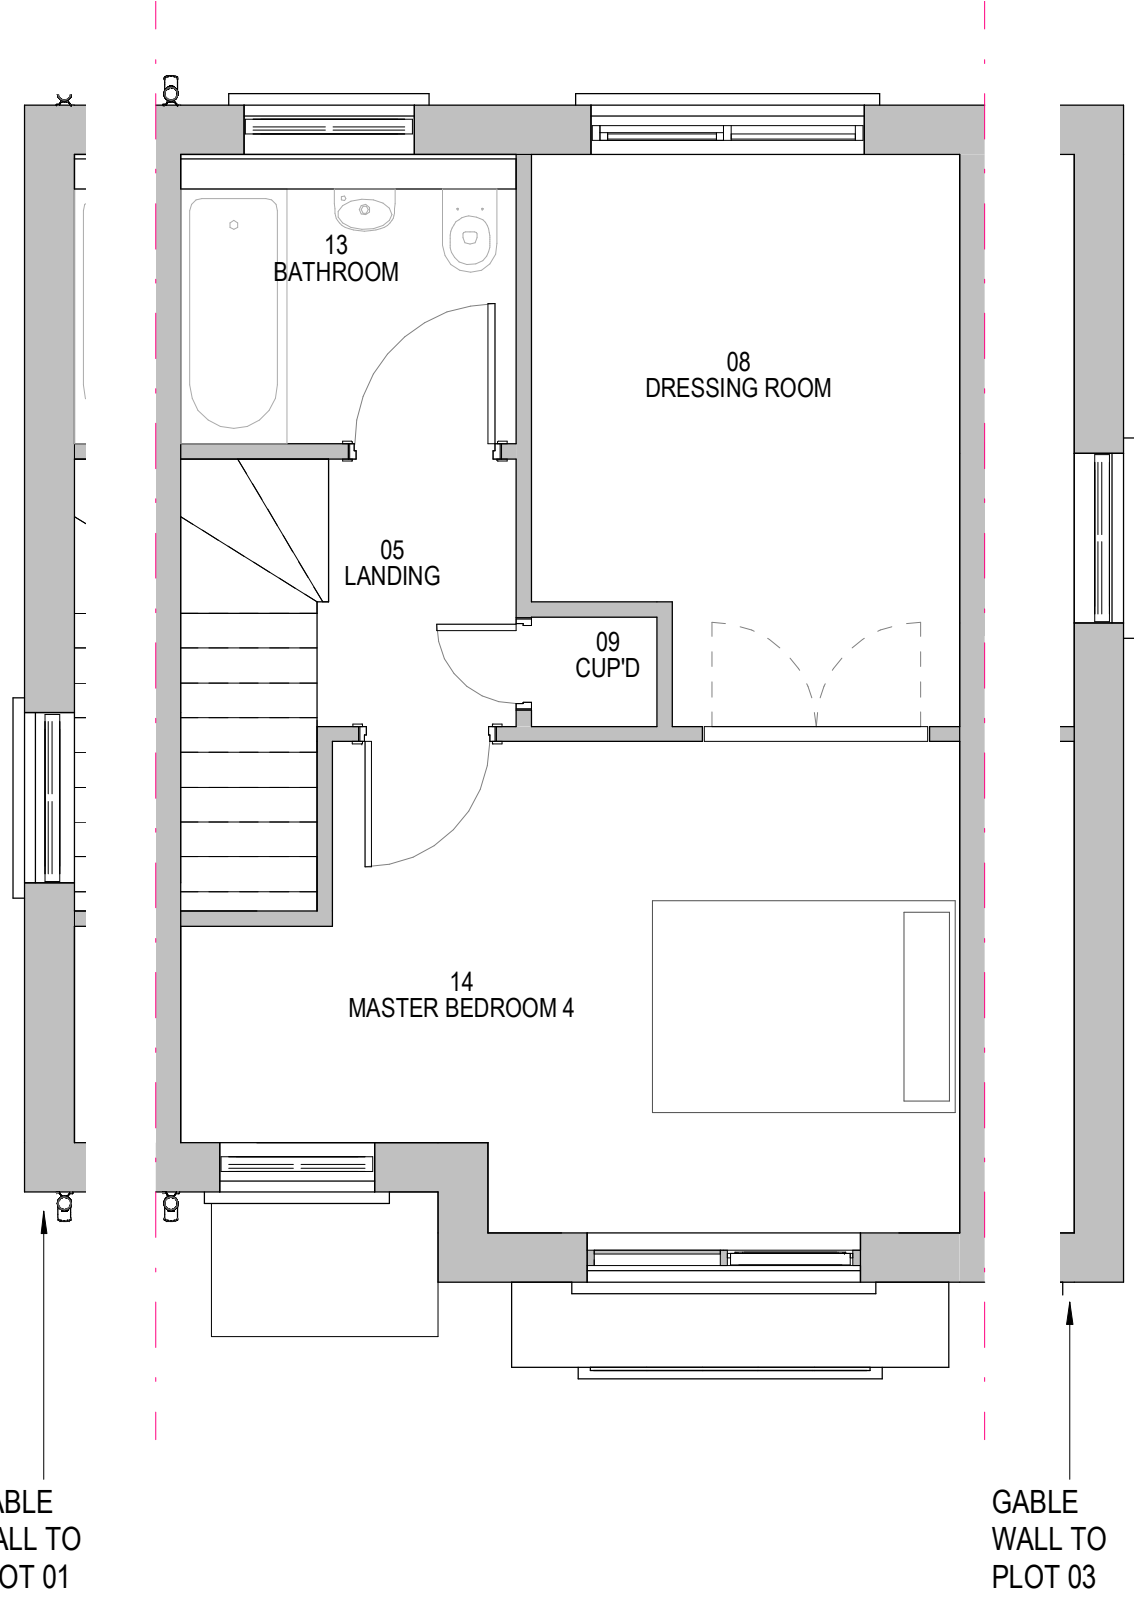

Floor Plan_Level 02

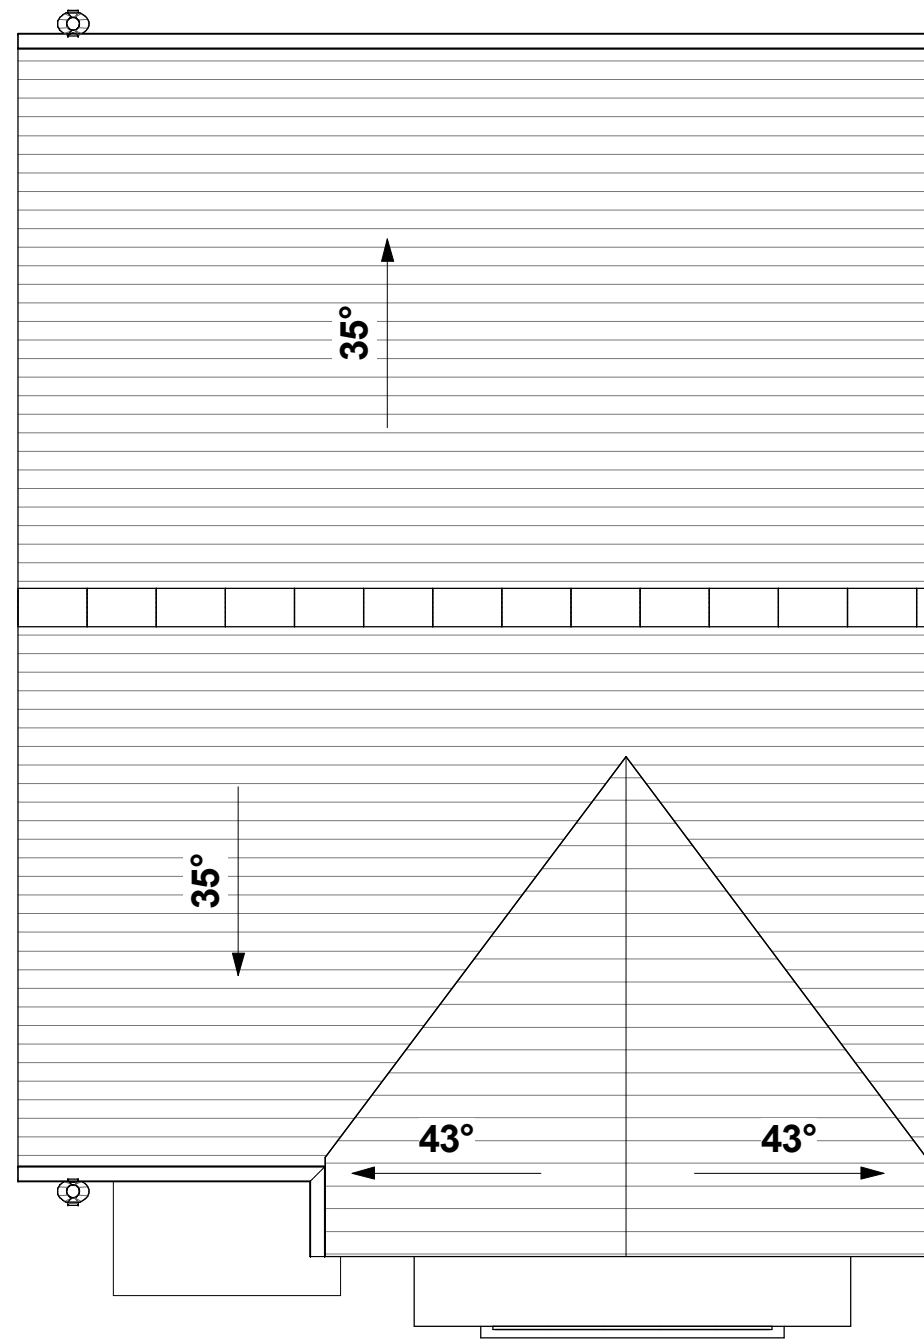

Roof Plan

Note Number	Note Text
01	SLATE ROOF
02	UPVC BLACK - WINDOWS AND DOORS
03	BUFF MULTI BRICK
04	STONE SILL & BRICK HEADER
05	BLACK SPANDREL PANEL

KEY:

01 - SLATE ROOF



02 - UPVC BLACK -
WINDOWS AND
DOORS




04 - STONE SILL &
BRICK HEADER




03 - BUFF MULTI
BRICK




Elevation - South

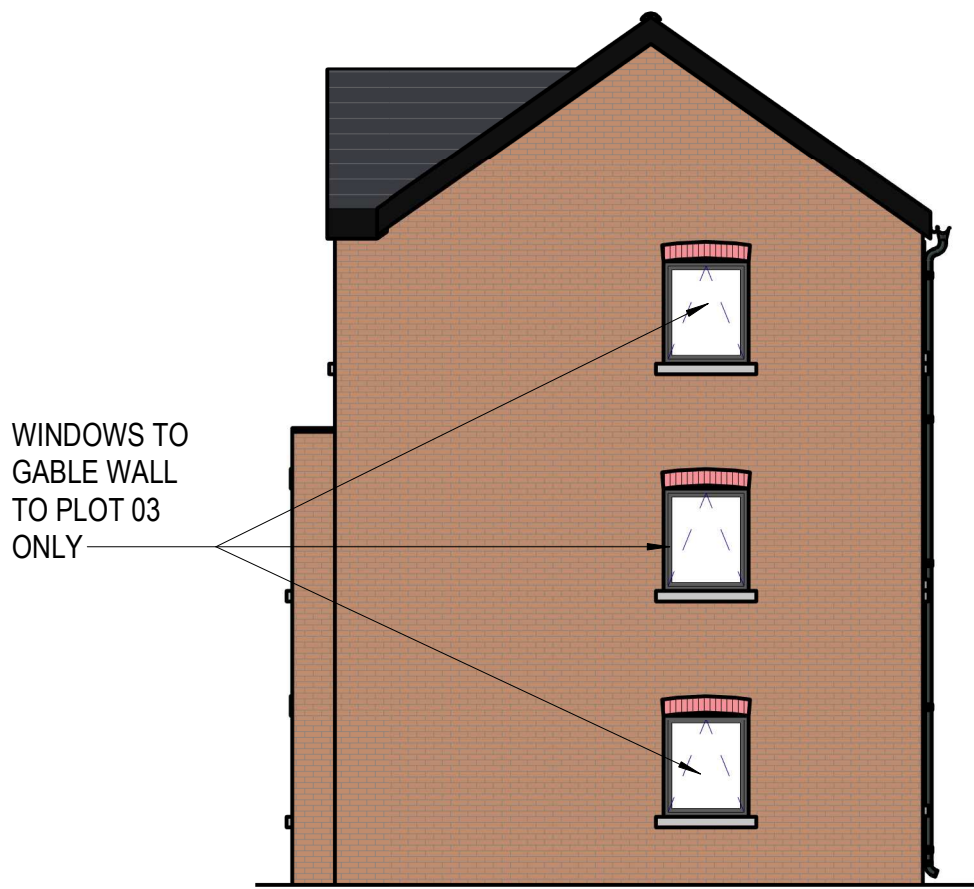


Elevation - East

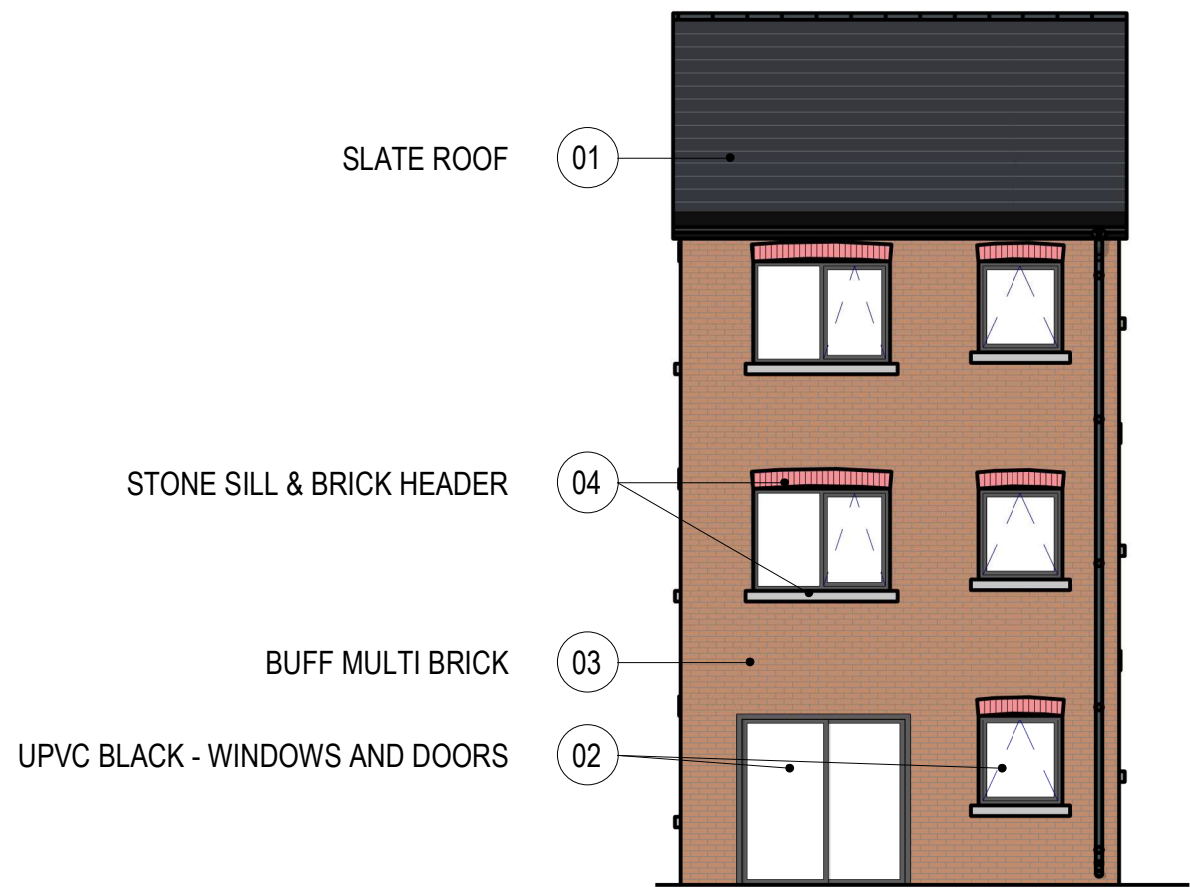

Elevation - North

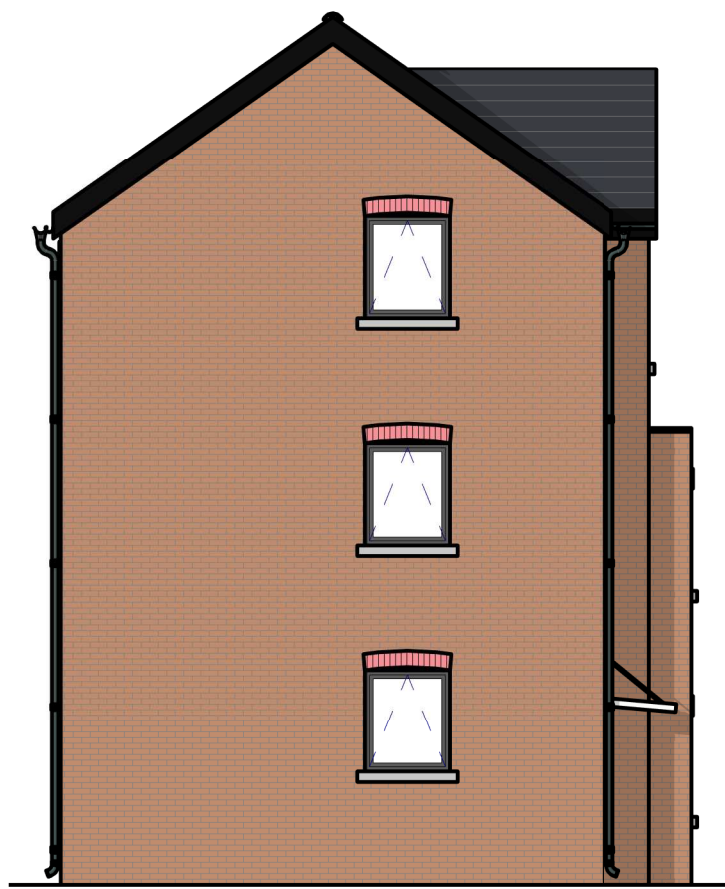

Elevation - West

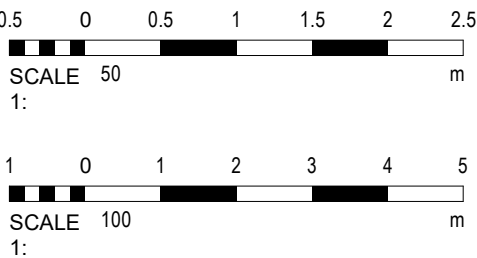

REV	DATE	REVISION NOTE	BY	CHECK
02	06.07.22	Amended in-line with comments from CC	RM	CC
01	24.03.22	Amended in-line with comments from CC	RM	CC



THE GROVE SITE
Proposed Floor Plans & Elevations
0000_10400
STATUS | PLANNING
DRAWN BY | RM
DATE | 23.03.22
SCALE | As indicated
REV P2
0001- RM- ZZ- DR- A- 10400