


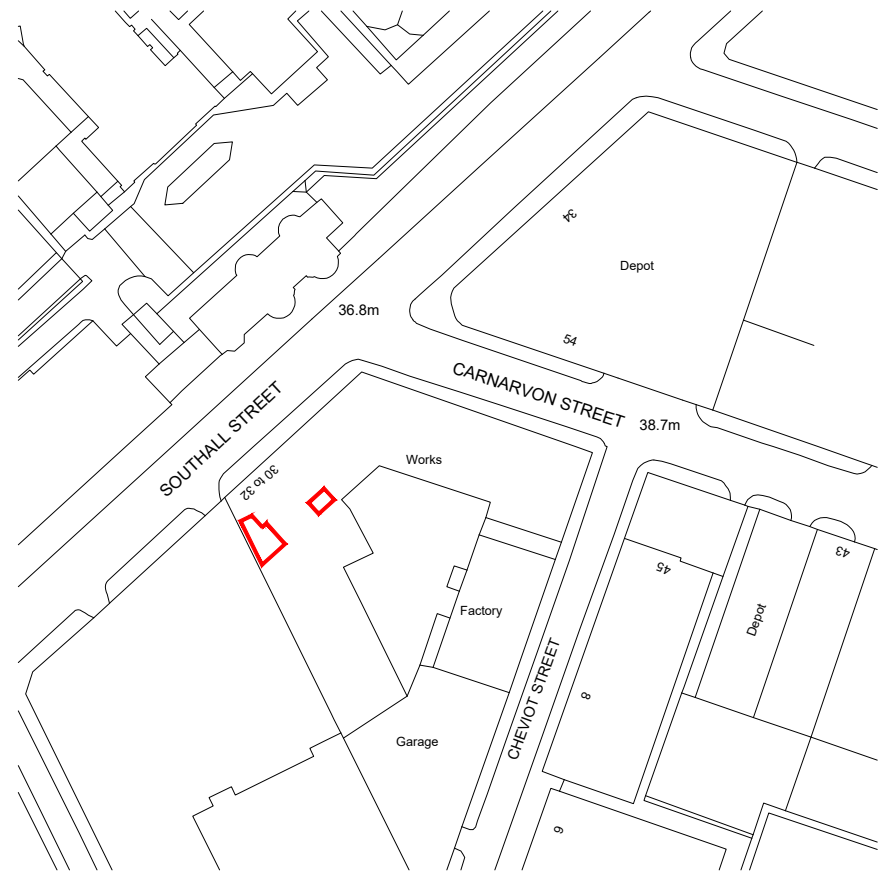


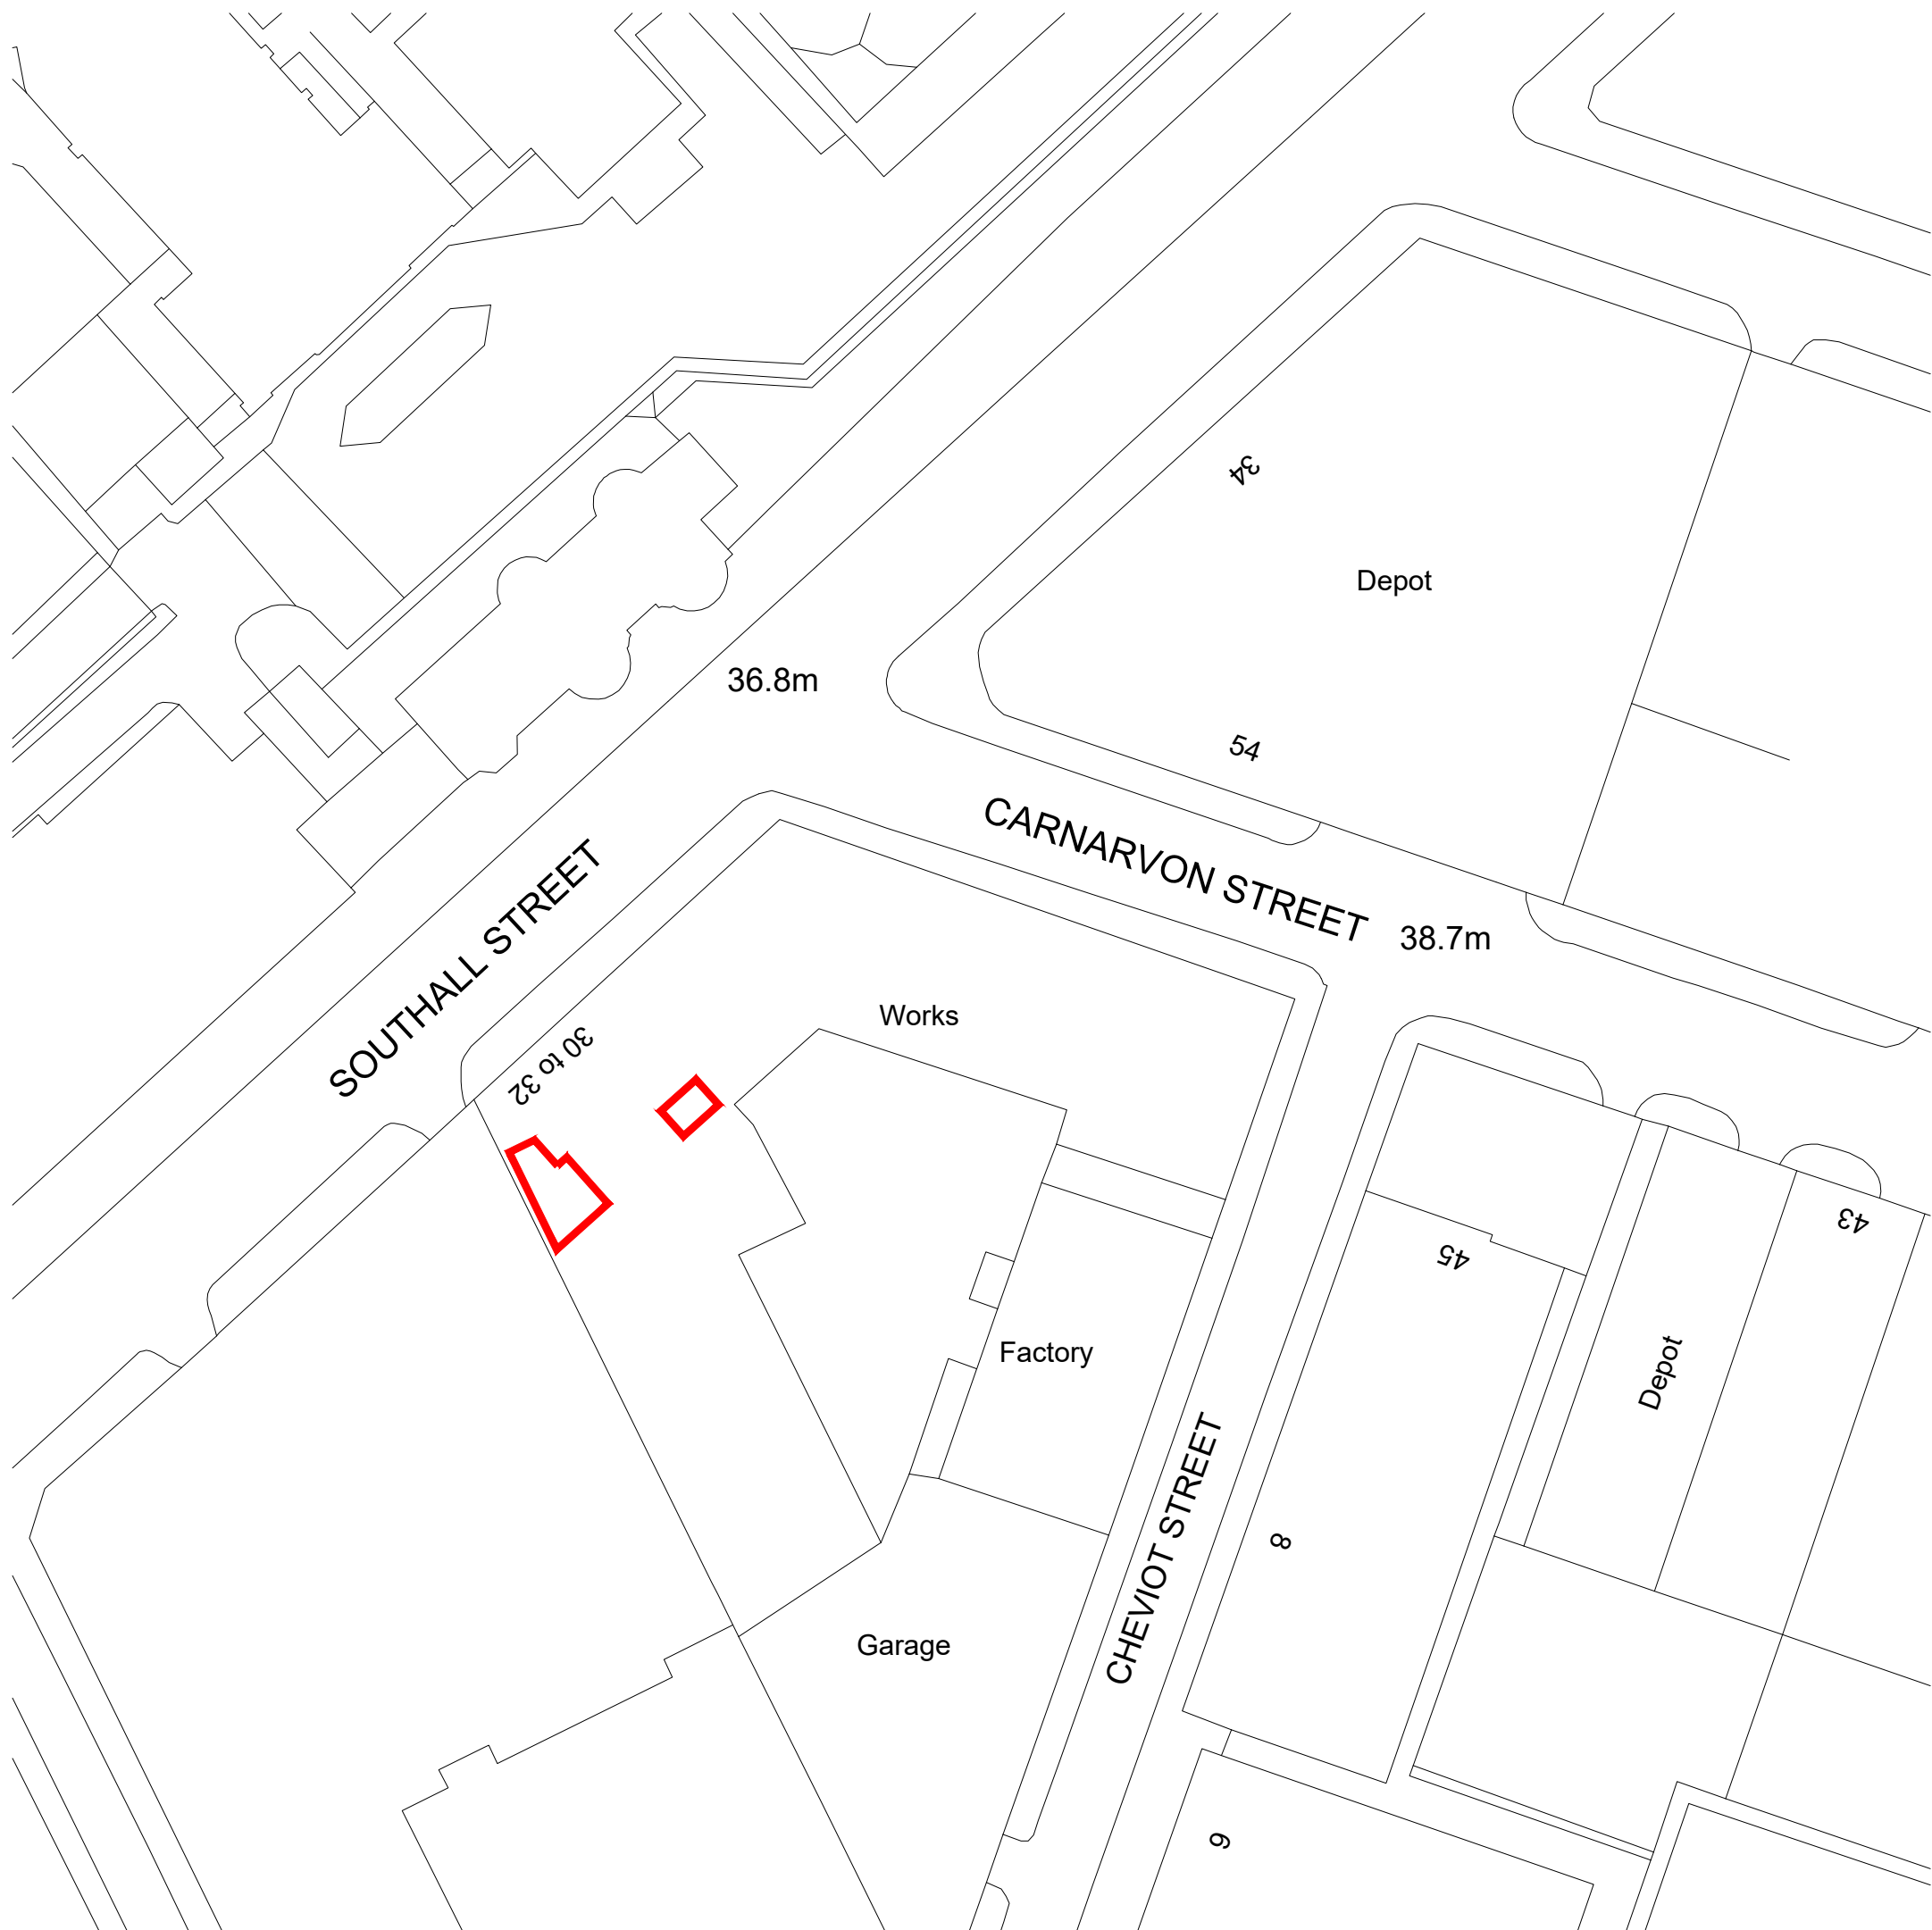

SITE LOCATION PLAN
scale 1:1200

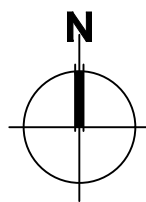

SITE PLAN
scale 1:500

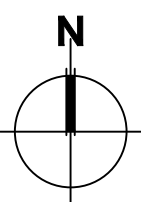

IMPORTANT NOTES: Do Not Scale from this Drawing. Use Figured Dimensions Only.			DRAWING STATUS:		PLANNING		FOOTPRINT DESIGN	
			REVISION	DATE	DESCRIPTION	CLIENT: MANCHESTER ASIAN CARE LTD	SCALE: 1:500@A1	DATE: 30.04.21
			A	01.07.22	Updates made.	PROJECT: GLOBE HOUSE, 30 SOUTHALL STREET, M3 1LP	DRAWING TITLE: SITE LOCATION PLAN	
						DRAWING NO: A031.1_P(00)001		