



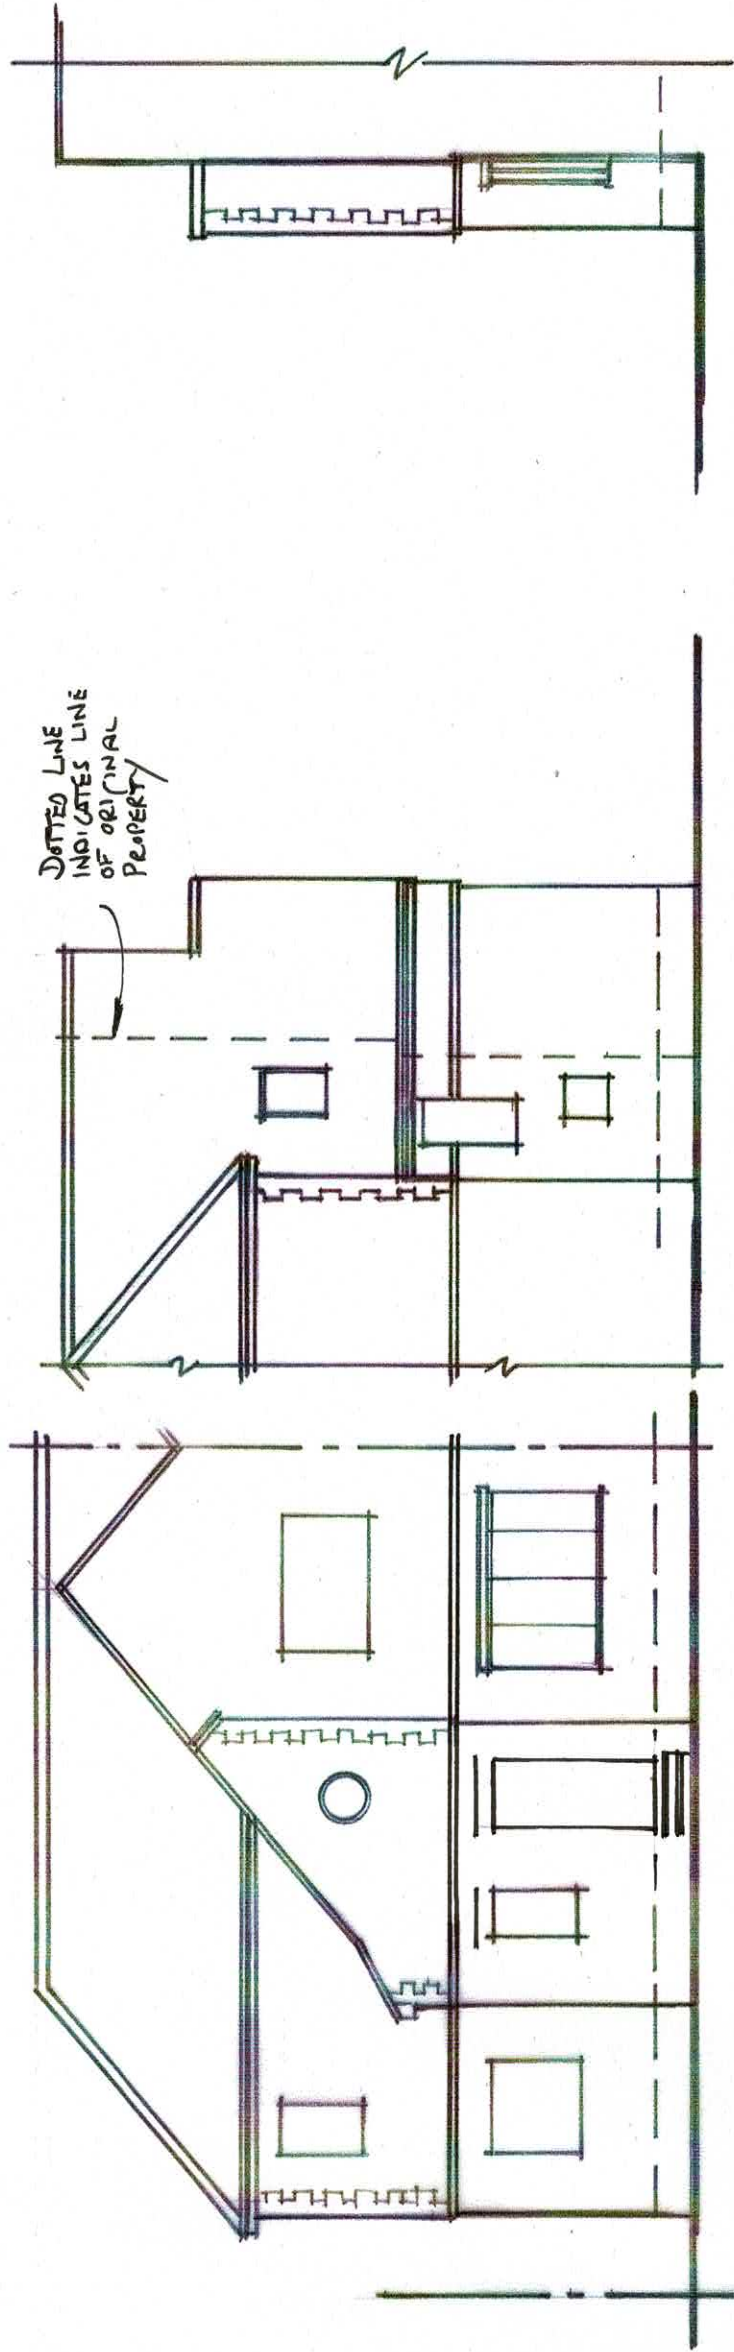




EXISTING FRONT ELEVATION

EXIST. (PART) SIDE ELEVATIONS

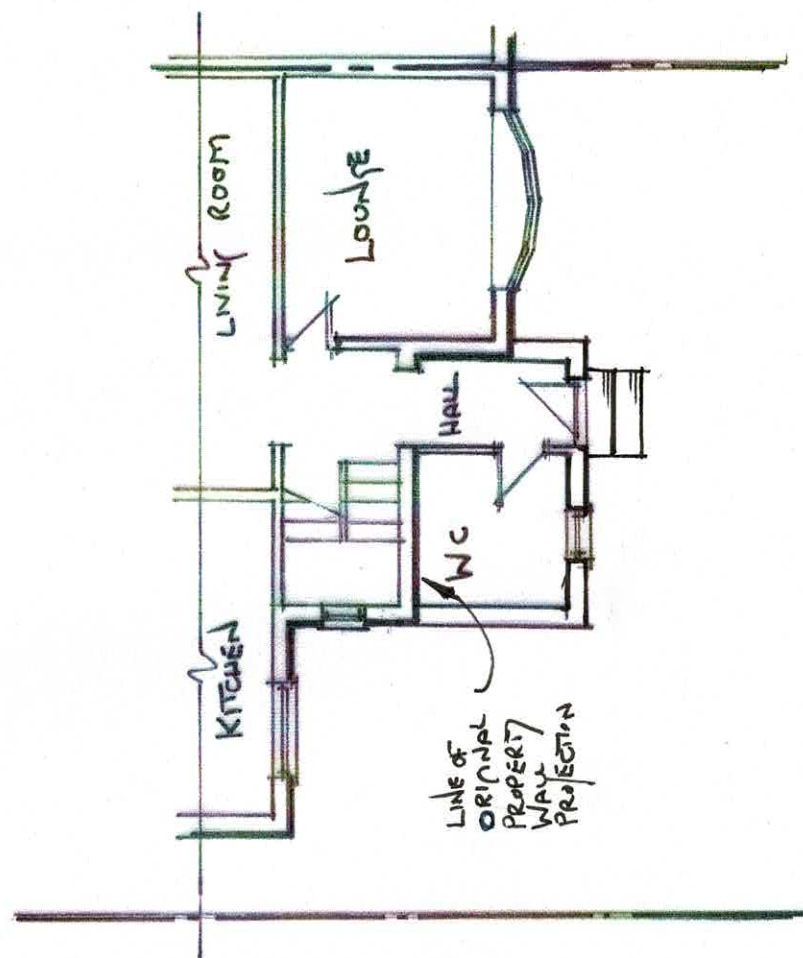

EXIST. (PART) G.F. PLAN

DR. WALDON / DR. ABBAS	
PROP. FRONT PORCH	
AT 20 RUABON ROAD DIOSEBURY M20 5LW	
A.J. DESIGN LTD 78 CAUDY ROAD HANFORTH WILMSLOW SK9 3BY ajdesignlimited@gmail.com	
SCALE 1:100	1:50
DATE 30/6/22	D901

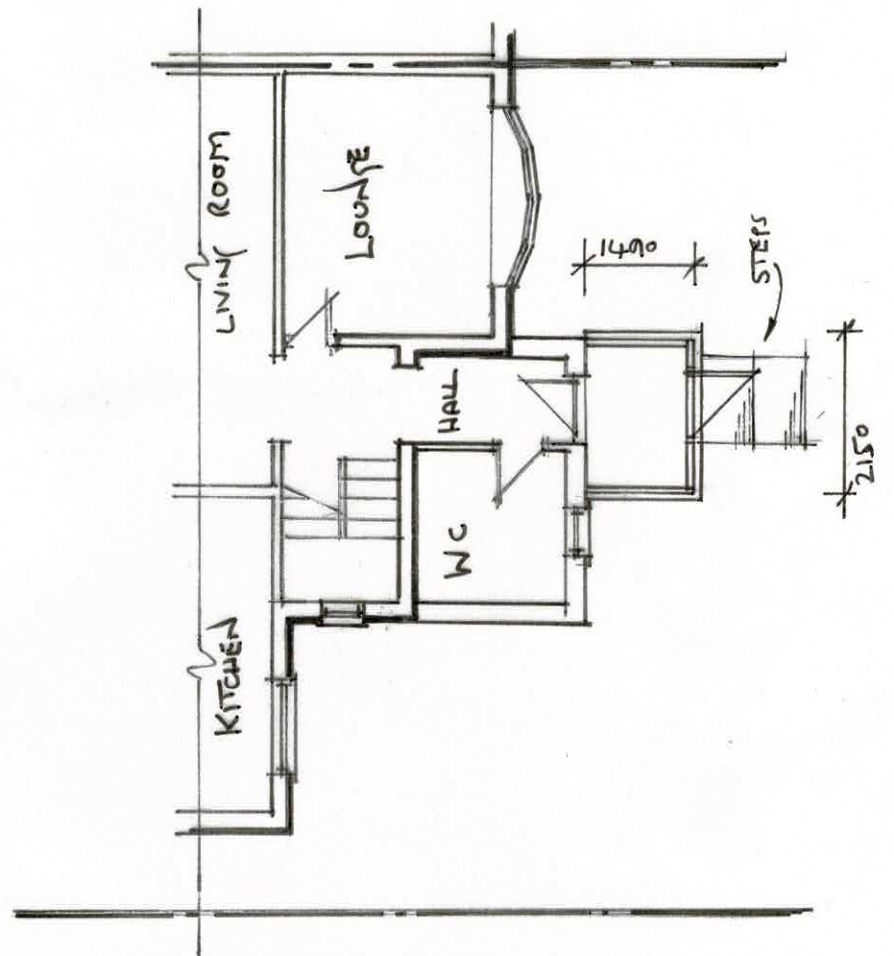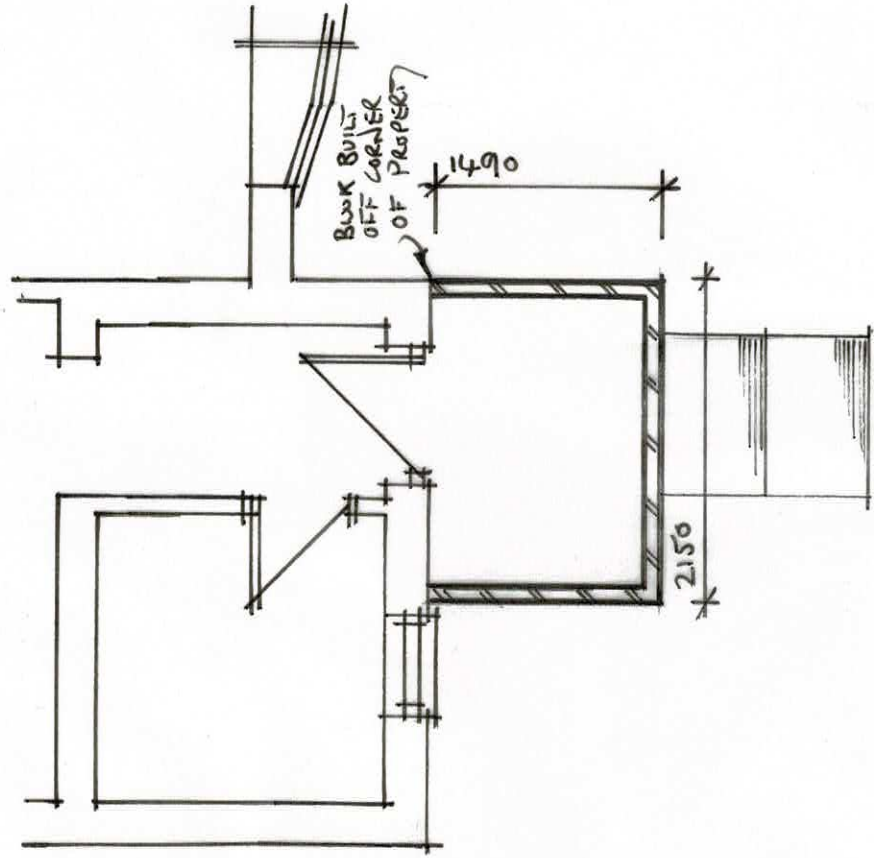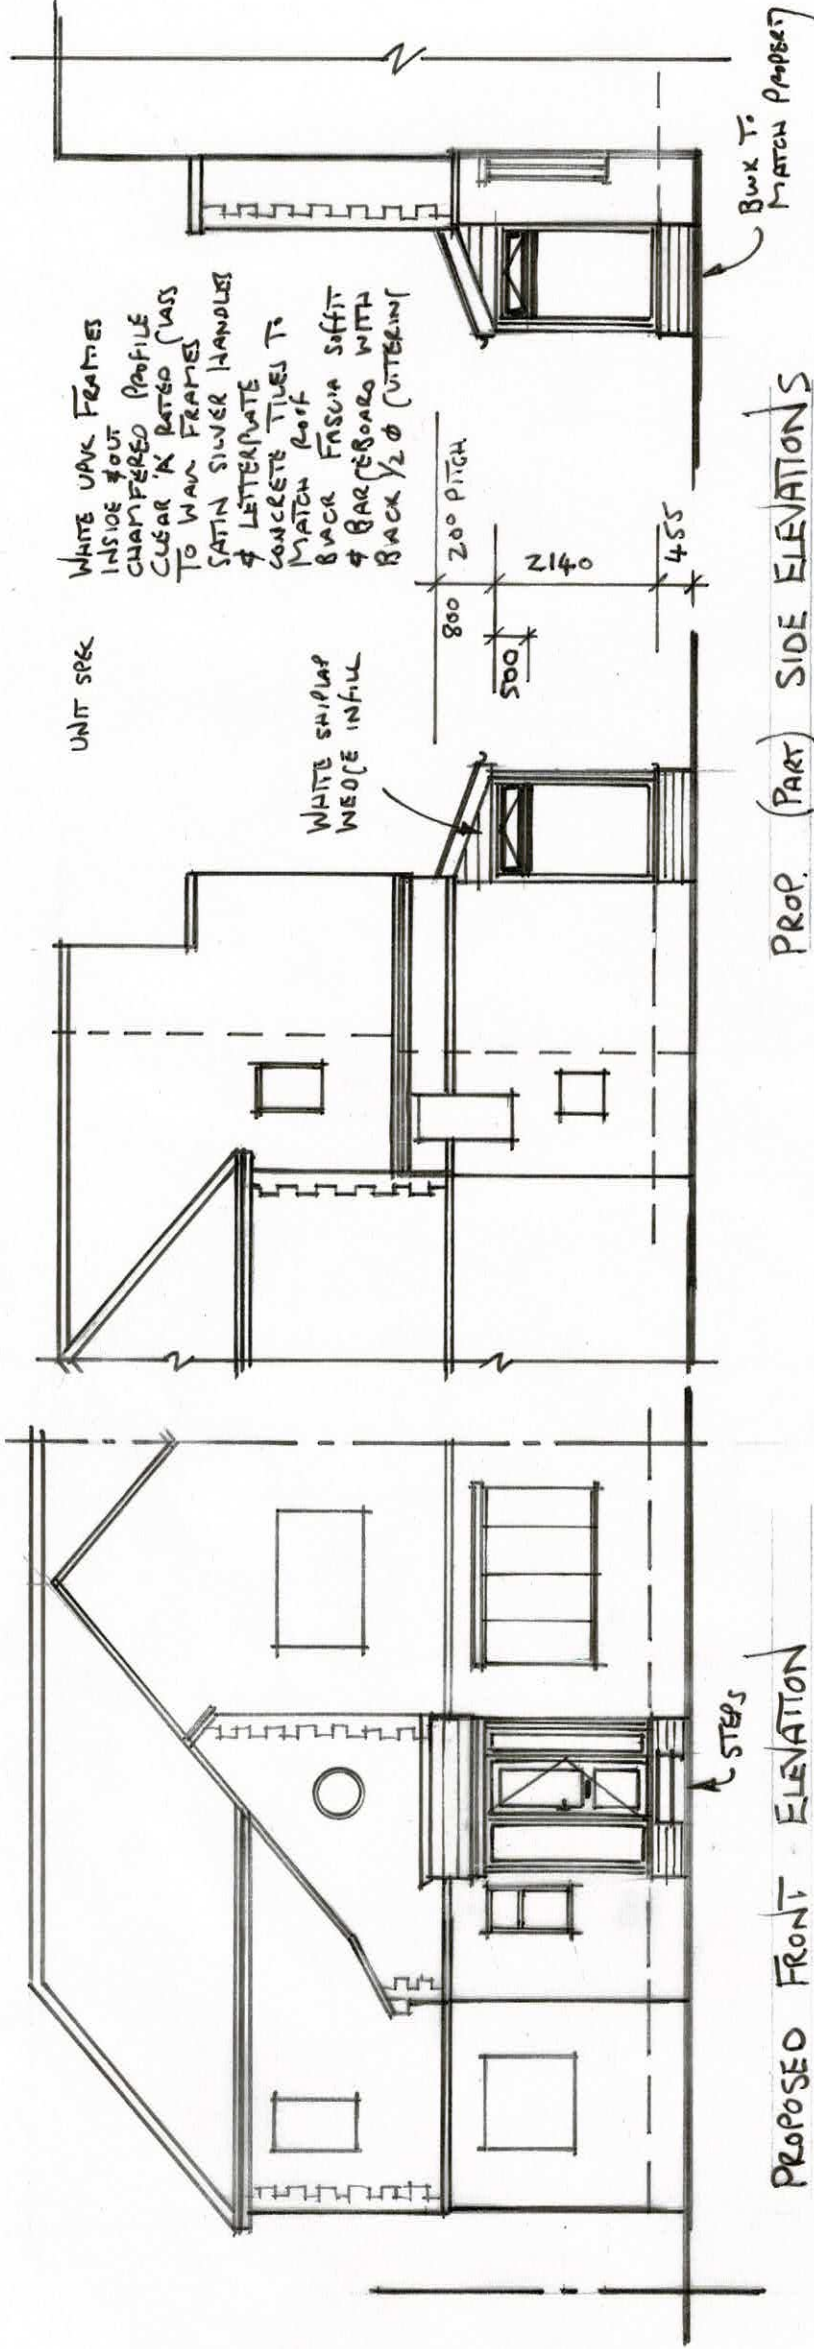

DR. WALDON / DR. AGGAS	
PROP. FRONT PORCH	
AT 20 RUABON ROAD DIOSBURY M20 5LW	
A.J. DESIGN LTD 78 CALDY ROAD HANFORTH WILMSLOW SK9 3BY ajdesignlimited@gmail.com	
SCALE 1:100 1:50	
DATE 30/6/22	D902